

NOTICE OF MEETING
VILLAGE OF FOX POINT
BUILDING BOARD

Schwemer Hall
7200 North Santa Monica Blvd.
Fox Point, WI 53217

Wednesday
April 10, 2024
5:00 P.M.

Join Zoom Meeting

<https://us02web.zoom.us/j/83687645462>

Meeting ID: 836 8764 5462

Dial by your location: 312.626.6799

AGENDA

1. Roll call of board members and quorum confirmation.
2. Discussion, corrections, and approval of the minutes of the March 20, 2024 Building Board meeting.
3. Randy Jones, 917 E Spooner Rd, proposed roof mounted solar.
4. Matt Hutchens, 1204 E Dean Rd, proposed addition.
5. Mackenzie Button, 7123 N Barnett Ln, proposed dormer.
6. Christine Symchych, 7240 N Barnett Ln, proposed windows.
7. Glen Saltzberg, 7242 N Beach Dr, proposed addition.
8. Anita Lloyd, 7233 N Santa Monica Blvd, proposed porch.
9. Peter Wieggers, 7481 N Seneca Rd, proposed windows.
10. Adjourn.

PLEASE NOTE: Upon reasonable notice, efforts will be made to accommodate the needs of disabled individuals through sign language interpreters or other auxiliary aids. For additional information or to request these services, contact the Village Clerk at 414-351-8900. It is possible that members of, and possibly a quorum of members of, other governmental bodies of the municipality may be in attendance at the above stated meeting to gather information; no action will be taken by any governmental body at the above stated meeting other than the governmental body specifically referred to above in this notice.

VILLAGE OF FOX POINT BUILDING BOARD MINUTES

A meeting of the Building Board was held via Zoom, on Wednesday, March 20, 2024, at 5:00 pm. Those present included:

Justin Racinowski
William Feldman
Sharon Celek
Lucille Sells
Brian Tobiczky
Michael Rakow

Notice of the meeting was provided to the North Shore Now and to all others as required by State open meeting laws and posted on the official bulletin boards.

MINUTES

Motion was made by William Feldman to approve the minutes of February 14, 2024, as discussed and amended. Motion was seconded by Lucille Sells. Motion Caried.

AGENDA

1. **Scott Silverson, 8305 N Links Way, proposed roof mounted solar.** It was the consensus of the Building Board to approve as submitted.
2. **David Grassl, 7338 N Navajo Rd, proposed addition.** It was the consensus of the Building Board to approve as submitted.
3. **Steve Fouhal, 1130 E Dean Rd, proposed sunroom.** It was the consensus of the Building Board to approve as submitted.

ADJOURN

Motion to adjourn Building Board was made by Lucille Sells. Motion seconded by Brian Tobiczky. Motion Caried. Building Board adjourned at 5:20 pm.

Respectfully Submitted,



Michael Rakow
Building Inspector
Village of Fox Point



VILLAGE OF FOX POINT
7200 N Santa Monica Blvd
Fox Point, WI 53217
(414) 247-6622
www.villageoffoxpoint.com

Permit Number:

B-_____

OFFICE USE ONLY
Issued Date
Zoning

BUILDING PERMIT

Job Address 917 E Spooner Rd, Fox Point, WI 53217	Building Type: Residential ☒ Commercial ☐
Description of Work	
7.79kW solar array roof mount	
Estimated Cost of Project \$ 12,110	

Owner/Occupant Randy Joos	
Business Name N/A	Contact Name Randy Joos
Address 917 E Spooner Rd	City/State/Zip Fox Point, WI 53217
Phone 2624167031	Email randyjoos@hotmail.com

****Cautionary Statement required when homeowner is applying for permit****

Contractor	
Company Name Arch Solar	Contact Name Danl B.
Address 1237 N PILGRIM RD	City/State/Zip PLYMOUTH, WI 53073
Phone 608-225-0173	Email DANIELLE@ARCHSOLAR.COM
Dwelling Contractor # 072-200-761	Dwelling Contractor Qualifier # 122-201-337

Square Footage Under Construction				
1 st Floor	2 nd Floor 395' ON ROOF	Basement	Addition	Garage

Description	Rate	Amount
Project - Per \$1,000 of estimated cost	\$10.00	121.10
Building Board	\$75.00	75
Footing early start - \$230.00 one and two family; \$305.00 commercial		
Plan Review - \$275.00 one and two family; New Single Family Construction \$330.00 plus \$30.00/unit commercial		
State Seal	\$75.00	
Razing, Interior Demolition \$925.00 max/bld \$95.00 minimum plus	\$0.13/sqft	
Moving buildings \$250.00 plus	\$0.13/sqft	
Fuel tanks - Per 1,000 gallons	\$25.00	
Re-inspection	\$100.00	
Work started without permit	Double	
Minimum Fee	\$70.00	
Payable to: Village of Fox Point	Total Permit Fee	\$ 196.10

Applicant Signature Dani Beierschmitt Date 3/8/24
Rev 01/22

ISSUED PERMITS are available on the Village website under **PERMITS & LICENSES**

VILLAGE OF FOX POINT
7200 N. SANTA MONICA BLVD
FOX POINT WI 53217

414-351-8900

Receipt No: 1.080038

Mar 14, 2024

917 E SPOONER

Previous Balance:	.00
LICENSES & PERMITS - BUILDING PERMIT	121.10
24-44480 BUILDING PERMIT	
LICENSES & PERMITS - BUILDING PLANS - FILING FEE	75.00
24-44440 BUILDING PLANS-FILING FEE	
LICENSES & PERMITS - ELECTRICAL PERMIT	60.00
24-44430 ELECTRICAL PERMIT	

Total:	256.10
--------	--------

CHECK	Check No: 2562	256.10
-------	----------------	--------

Payor: ARCH SOLAR

Total Applied:	256.10
----------------	--------

Change Tendered:	.00
------------------	-----


03/14/2024 9:46 AM

Equipment Location:

2 position meter will be located on southeast side of house in place of existing revenue meter.
Combiner will be on the interior of home, next to the main panel.
Disconnect will be adjacent to meter.




Main Panel Located in basement.

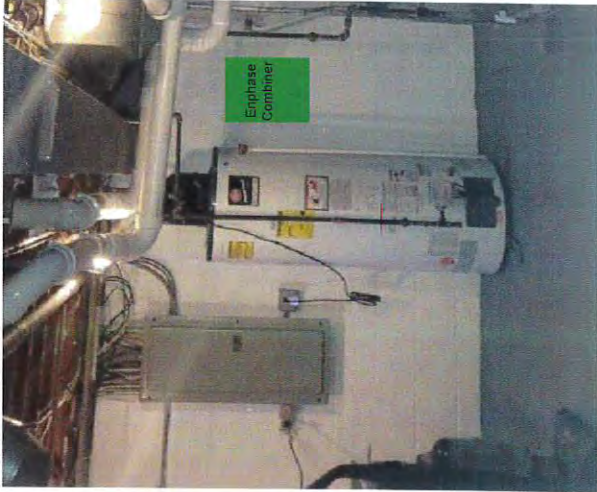

EV Outlet

Combiner

Meter

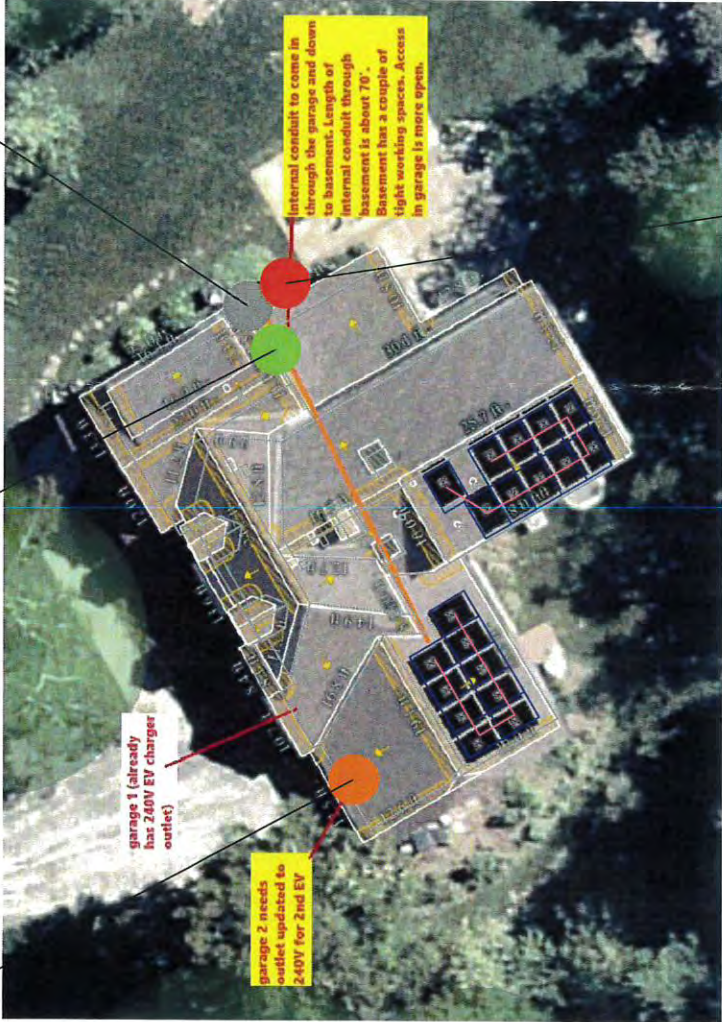

Disconnect



Upgrade EV outlet to 240V and move 1.5' to the left.

Plot Plan: Scale - NTS



1237 Pilgrim Road
Plymouth, WI, 53073
Phone: (920) 838-6610
www.archelec.com

Joos - 7.79 kWdc,
5.985 kWac, Milwaukee

Customer: Randy Joos
Address: 917 E Spooner Rd
City: Fox Point
State: WI
Zip Code: 53217
Contact: Randy Joos
Phone: (262) 416-7031
Email: randyjoos@hotmail.com

Project Number: 24R-033
System Size: 7.79 kWdc
608.225 0173

Designer: Dani Beierschmitt

Site Plan

Revision: 1
Date: 03.06.24


Page A.2

**ARCH
SOLAR**
THE ENERGY EXPERTS

1237 Pilgrim Road
Plymouth WI, 53073
Phone: (920) 838-6610
www.archelec.com

Joos-7.79 kWdc,
5.985 kWac, Milwaukee

Customer: Randy Joos	Project Number	System Size
Address 917 E Spooner Rd	24R-033	7.79 kWdc
City Fox Point	Designer	608.225.0173
State WI	Dani Beierschmitt	
Zip Code: 53217	One Line Diagram	
Contact: Randy Joos		
Phone: (202) 416-7031		
Email: randyjoos@hotmail.com		
Revision 1		Date: 03/06/24
Page A 4		

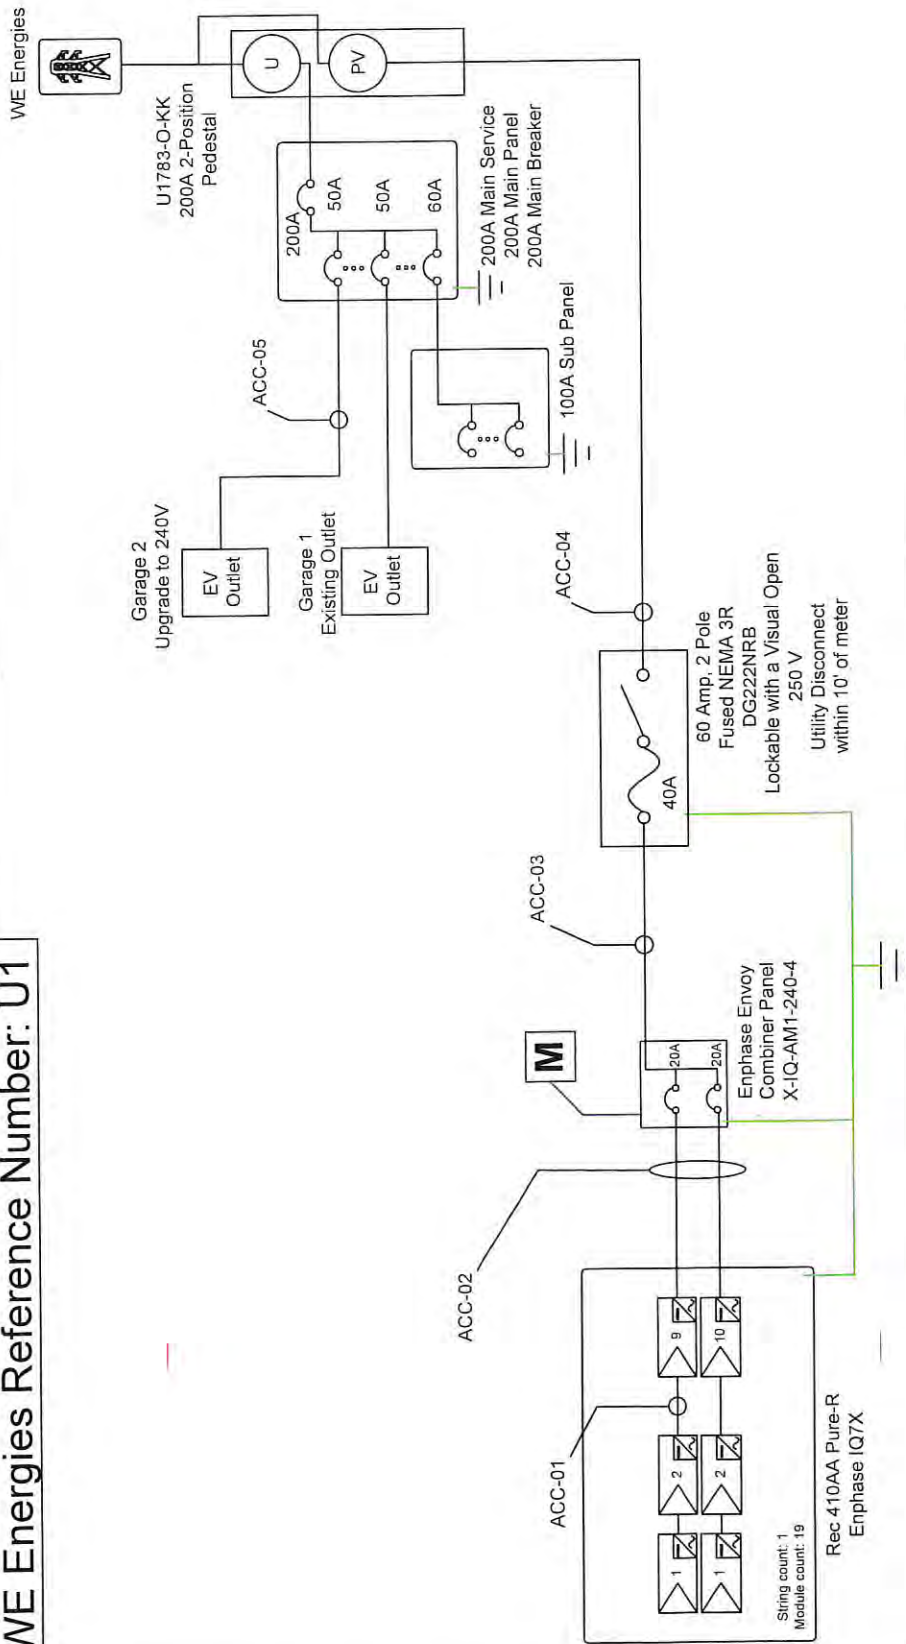

Conduit Schedule										Conduit Schedule	
ID	Sets	Phase Quantity	Color & Size	Insulation	Material	Voltage Drop	Estimated Footage	Neutral	Ground	Size	Type
ACC-01	1	2	BR #12 AWG	THWN	Cu	.51%	-	-	#10 THWN Cu	-	-
ACC-02	1	2	BR #10 AWG	THWN	Cu	.86%	~75'	-	#10 THWN Cu	3/4"	EMT
ACC-03	1	2	BR #8 AWG	THWN	Cu	.05%	-	#8 THWN Cu	#10 THWN Cu	3/4"	EMT
ACC-04	1	2	BR #6 AWG	THWN	Cu	.05%	-	#6 THWN Cu	#6 THWN Cu	1"	EMT
ACC-05	1	2	BR #6 AWG	THWN	Cu	2.88%	~100'	#8 THWN Cu	#10 THWN Cu	3/4"	EMT

Module Specifications	
Rec Solar 410AA Pure-R	(QTY:19)
STC Rating	420 W
Vmp	50 V
Imp	8.4 A
Voc	59.4 V
Isc	8.8 A

Array Specifications (7.79 kWdc Total)	
1 String of 9 Modules / 1 String of 10 Modules	
Max DC Power Rating	3.69 kW / 4.10 kW
Operating AC Voltage	240 V
Operating AC Current	11.79 A / 13.1 A
Max AC System Voltage	240 V
AC Short Circuit Current	20 A

Inverter Specifications	
Enphase IQ7X	
Max AC Power Rating	315W / 5.985 kWac Total
Max DC Input Voltage	79.5 V
Max DC Input Current	10 A
Nominal AC Operating Voltage	240 V
Max AC Operating Current	1.31A Each / 24.89 A Total

STRUCTURAL CERTIFICATION REPORT*Roof-mounted Solar Panels*

March 08, 2024

To: Arch Solar
1237 Pilgrim Road
Plymouth, WI 53073**Re: Randy Joos**
917 E Spooner Rd
Fox Point, WI 53217
AHJ: Milwaukee (County), WI

Arch Solar proposes to install new roof-mounted solar panels at this residence and asked Right Angle Engineering to review the existing structure for suitability. This letter summarizes the methods that were used to survey, evaluate, and certify the existing roof framing and the attachment of the new solar panels to it.

STRUCTURAL DESIGN

Building Code: International Residential Code 2018
Design Standards: ASCE 7-16
Snow: Ground: $p_g = 30.0$ psf | Flat Roof: $p_f = 20.79$ psf | Sloped Roof: $p_s = 17.33$ psf
Wind: Ultimate Wind Speed = 106.0 mph | Exposure = C
Seismic: Risk Category = 2 | Seismic Design Category = B | Site Class = D

STRUCTURE

Field Technicians from Arch Solar visited the site and observed the existing structure :

Array Name	Panel Quantity	Roof Framing	Material	Pitch
Array 1	9	2x6 Rafter 16" o.c.	Asphalt Shingles	27°
Array 2	10	2x6 Rafter 16" o.c.	Asphalt Shingles	20°

ANCHORAGE

The solar panel anchorage shall be installed according to the manufacturer's most current installation manual. Anchorage shall be staggered to distribute the load evenly to adjacent roof members. The solar panels should be mounted parallel (max 10 inches) to the roof surface.

Array Name	Connection Type	Fastener	Max Anchorage Spacing
Array 1	Halo UltraGrip (HUG)	(2) #14 Wood Screws (2.5" embedment) into roof substructure	48"
Array 2	Halo UltraGrip (HUG)	(2) #14 Wood Screws (2.5" embedment) into roof substructure	48"

Installation Instructions

Solar panels and the equipment shall be installed per the manufacturer's installation specifications. Improper installation will void this certification. Deviations from the approved structural plans (including equipment substitutions) are not allowed without written approval from Right Angle Engineering. Prior to installation, the installer should:

- Confirm that the existing structure matches the information provided in the structural survey, the approved installation plans and this certification.
- Identify discrepancies between this certification and the approved installation plans. If found, then this certification shall govern.
- Identify structural elements that are dangerous (cracked, broken, excessive sag, signs of overstress, rot, decay, fire, water). If found, installation shall cease until those elements are adequately abated and made to comply with the referenced building code.
- Verify that both the existing structure and the solar addition has been permitted through the AHJ.

STRUCTURAL CERTIFICATION

I certify the addition of solar panels on the roof of this structure does not cause the structure to become unsafe or make it generally less compliant with the life-safety requirements of the referenced building code. Based on the evaluation methods described below, for the loads that exist at this site, the existing framing will safely support the new solar panels if they are installed and attached correctly. Electrical design is not included in this certification.

Array Name	Certification Method	Retrofits
Array 1	Stress analysis International Residential code	None required
Array 2	Stress analysis International Residential code	None required

Regards,



03/08/2024

Robert D. Smythe, P.E.
Right Angle Engineering

Job Details

Roof Snow Load - ASCE 7-16	
Ground Snow Load (p_g) <i>Section 7.2</i>	30.0 psf
Exposure Factor (C_e) <i>Table 7.3-1</i>	0.9
Thermal Factor (C_t) <i>Table 7.3-2</i>	1.1
Importance Factor (I_s) <i>Table 1.5-2</i>	1
Flat Roof Snow Load (p_f) <i>Equation 7.3-1</i>	20.79 psf
Non-Slippery Surface Slope Factor (C_s) <i>Figure 7.4-1</i>	1
Slippery Surface Slope Factor (C_s) <i>Figure 7.4-1</i>	0.83
Roof Snow Load <i>Equation 7.4-1</i>	20.79 psf
Reduced Snow Load (Slippery Surface) <i>Equation 7.4-1</i>	17.33 psf


Design Criteria	
Wind Speed (V_{ult}) <i>Local Design Criteria</i>	106.0mph
Exposure Category	C
Risk Category	2
Mean Roof Height	20 ft
Roof Type	Gable Roof
Building Type	Enclosed

Roof Live Load	
Existing Roof Live Load <i>ASCE 7-16 Table 4.3-1</i>	20 psf

Roof Dead Load	
Asphalt Shingles	2.0 psf
5/8" Plywood Sheathing	2.0 psf
Roof Framing	2.36 psf
Insulation	1.2 psf
No Drywall	0.0 psf
Solar Panel Array	2.74 psf
Dead Load Without Panels	7.56 psf

¹Roof Dead Load is taken from the worst case scenario dead load from all arrays of the job in order to provide a more conservative evaluation.

Array 1

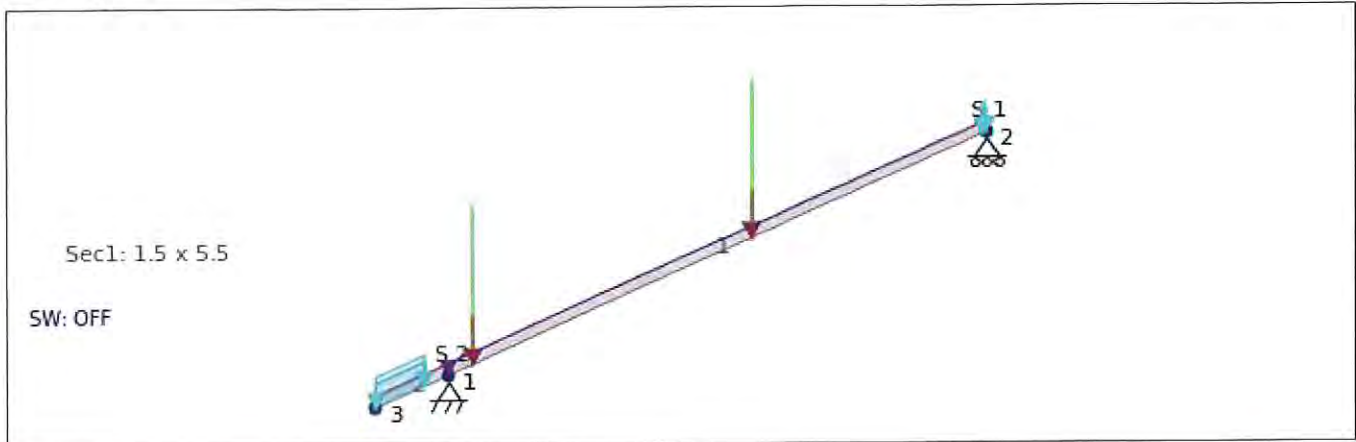

Array Details	
Roof Framing	2x6 Rafter <i>DF No.2</i>
Spacing	16.0"
Beam Span	11.0'
Roof Pitch	27°
Panel Quantity	9
Panel Array Area	194.72 ft ²
Panel Orientation	Portrait
Lag Screw Embedment	2.5"
Roof Attachment Type	Halo UltraGrip (HUG) (2) #14 Wood Screws
Shear Capacity <i>Ironridge testing</i>	368.0 lbs
Pullout Capacity <i>Ironridge testing</i>	1004.0 lbs
Velocity Pressure <i>Equation 26.10-1 ($K_z=0.9$, $K_{ht}=1$, $K_d=0.85$, $K_e=0.98$)</i>	21.52 psf

GCP Zones	1/2e	2n/2r /3e	3r
GC <i>Figure 30.3-(2A-5B)</i>	-1.5	-2.5	-3.6
Design Pressure Up [psf] <i>Equation 29.4-7 $\gamma_a=0.75$ $\gamma_E=1.0$,</i>	-24.2	-40.3	-58.0
Factored Design Pressure Up [psf] <i>ASD LC (.6D + .6W)</i>	-13.0	-22.7	-33.3
Exposed Design Pressure Up [psf] <i>$\gamma_a=0.75$ $\gamma_E=1.5$,</i>	-36.2	-60.4	-87.0
Design Pressure Down [psf]	8.1	8.1	8.1
Tributary Area [ft ²]	40.4	40.4	30.1
Maximum Connection Spacing [in]	155	155	116
Maximum Rail Span [in]	48	48	48
Maximum Rail Cantilever [in]	16	16	16
Design Connection Spacing [in]	48	48	48
Deign Connection Spacing (exposed) [in]	48	48	48

Design Ratio

Member ID	P	M _z	V _y	C	SR	D	Status
1	0.008	0.516	0.209	0.467	0.044	0.248	Pass
2	0.002	0.036	0.034	0.039	0.044	0.372	Pass

Member Design Capacity (LRFD)

Member ID	F _b ^t (ksi)	F _t ^t (ksi)	F _v ^t (ksi)	F _c ^t (ksi)	F _{cp} ^t (ksi)	E ^t (ksi)	E _{min} ^t (ksi)
1	2.324	1.292	0.311	2.566	0.939	1600.0	1041.216
2	2.324	1.292	0.311	2.566	0.939	1600.0	1041.216

Node Coordinates

ID	X Coordinate	Y Coordinate
1	0.000	0.000
2	11.000	4.898
3	-1.500	-0.668

Members

ID	Node A	Node B	Section	Node A Fixity	Node B Fixity	Length
1	1	2	1	FFFFFF	FFFFFF	12.041
2	3	1	1	FFFFFF	FFFFFF	1.642

Supports

ID	Node ID	Restraint Code
1	2	RFFRRR
2	1	FFFFFR

Materials

ID	Name	Young's Modulus	Density	Poisson's Ratio
1	NDS - Table 4A - DOUGLAS FIR-LARCH - No.2- 2in & wider	1600.000	33.308	0.400

Sections

ID	Name	Depth	Width	Shear Area Z	Shear Area Y	Torsion Radius
1	1.5 x 5.5	6.000	1.500	7.502	7.500	1.495

ID	Centroid Y	Centroid Z	Area	Y-Axis Mol	Z-Axis Mol	Torsion Constant
1	0.750	3.000	9.000	1.688	27.000	5.687

Point Loads

ID	Load Group	Member	Position %	Y Magnitude
1	Solar-Snow	1	4.545%	-0.142
2	Solar	1	4.545%	-0.019
3	Solar-Snow	1	56.506%	-0.142
4	Solar	1	56.506%	-0.019

Member Distributed Loads

ID	Load Group	Start Position	End Position	Member	Y Magnitude
1	Dead Load	0.000%	100.000%	2	-0.010
2	Dead Load	0.000%	100.000%	1	-0.010
3	Roof Live Load	0.000%	66.667%	2	-0.021
4	Roof Live Load	99.376%	100.000%	1	-0.021
5	Snow Load	0.000%	66.667%	2	-0.028
6	Snow Load	99.376%	100.000%	1	-0.028

Load Combinations

ID	Name	Dead Load Factor	Snow Load Factor	Solar Factor	Solar-Snow Factor	Roof Live Load Factor
1	1. 1.4D	1.4	0	1.4	0	0
2	3. 1.2D + 1.6Lr	1.2	0	1.2	0	1.6

3	3. 1.2D + 1.6S	1.2	1.6	1.2	1.6	0
4	4. service loads A	0	1	0	1	0
5	5. service loads B	0	0	0	0	1

Internal Member Forces and Moments

Member	Axial Force (Min/Max)	Shear Force Y (Min/Max)	Shear Force Z (Min/Max)	Torsion (Min/Max)	Bending Moment Y (Min/Max)	Bending Moment Z (Min/Max)
1	-0.091 / 0.173	-0.204 / 0.389	0.000 / 0.000	0.000 / 0.000	0.000 / 0.000	-0.063 / 0.899
2	-0.028 / 0.000	-0.062 / 0.000	0.000 / 0.000	0.000 / 0.000	0.000 / 0.000	-0.063 / 0.000


Member Displacement Span Check

Member	Span (ft)	Max Relative Displacement	Span Method
1	12.041	0.199	L/725
2	1.642	0.081	L/242

Member Stresses

Member	Axial Stress (Min/Max)	Torsion Stress (Min/Max)	Shear Stress Y (Min/Max)	Shear Stress Z (Min/Max)	Top Bending Moment Z (Min/Max)	Bottom Bending Moment Z (Min/Max)
1	-0.010 / 0.019	0.000 / 0.000	-0.034 / 0.065	-0.000 / -0.000	-0.085 / 1.199	-1.199 / 0.085
2	-0.003 / 0.000	0.000 / 0.000	-0.010 / 0.000	0.000 / 0.000	-0.085 / 0.000	0.000 / 0.085

Array 2

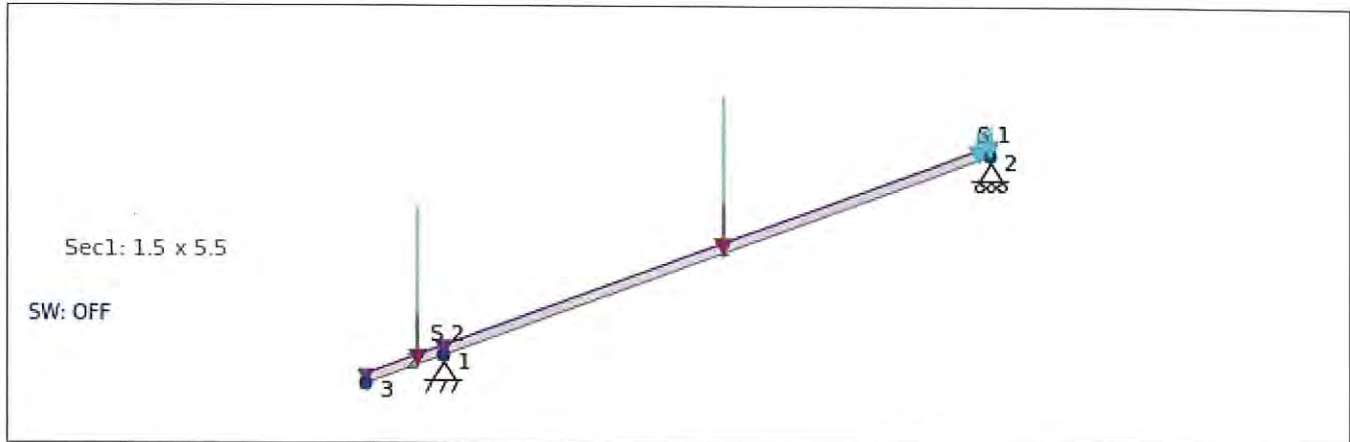

Array Details	
Roof Framing	2x6 Rafter <i>DF No.2</i>
Spacing	16.0"
Beam Span	10.5'
Roof Pitch	20°
Panel Quantity	10
Panel Array Area	216.35 ft²
Panel Orientation	Portrait
Lag Screw Embedment	2.5"
Roof Attachment Type	Halo UltraGrip (HUG) (2) #14 Wood Screws
Shear Capacity <i>Ironridge testing</i>	368.0 lbs
Pullout Capacity <i>Ironridge testing</i>	1004.0 lbs
Velocity Pressure <i>Equation 26.10-1 ($K_z=0.9$, $K_{ht}=1$, $K_d=0.85$, $K_e=0.98$)</i>	21.52 psf

GCP Zones	1/2e	2n/2r /3e	3r
GC_p <i>Figure 30.3-(2A-5B)</i>	-2.0	-3.0	-3.6
Design Pressure Up [psf] <i>Equation 29.4-7 $\gamma_a=0.75$ $\gamma_E=1.0$,</i>	-32.2	-48.3	-58.0
Factored Design Pressure Up [psf] <i>ASD LC (.6D + .6W)</i>	-17.8	-27.4	-33.2
Exposed Design Pressure Up [psf] <i>$\gamma_a=0.75$ $\gamma_E=1.5$,</i>	-48.3	-72.5	-87.0
Design Pressure Down [psf]	8.1	8.1	8.1
Tributary Area [ft²]	53.6	36.6	30.2
Maximum Connection Spacing [in]	206	140	116
Maximum Rail Span [in]	48	48	48
Maximum Rail Cantilever [in]	16	16	16
Design Connection Spacing [in]	48	48	48
Design Connection Spacing (exposed) [in]	48	48	48

Design Ratio

Member ID	P	M _z	V _y	C	SR	D	Status
1	0.003	0.484	0.111	0.438	0.044	0.202	Pass
2	0.009	0.089	0.152	0.098	0.044	0.255	Pass

Member Design Capacity (LRFD)

Member ID	F _b ^I (ksi)	F _t ^I (ksi)	F _v ^I (ksi)	F _c ^I (ksi)	F _{cp} ^I (ksi)	E ^I (ksi)	E _{min} ^I (ksi)
1	2.324	1.292	0.311	2.566	0.939	1600.0	1041.216
2	2.324	1.292	0.311	2.566	0.939	1600.0	1041.216

Node Coordinates

ID	X Coordinate	Y Coordinate
1	0.000	0.000
2	10.500	3.822
3	-1.500	-0.546

Members

ID	Node A	Node B	Section	Node A Fixity	Node B Fixity	Length
1	1	2	1	FFFFFF	FFFFFF	11.174
2	3	1	1	FFFFFF	FFFFFF	1.596

Supports

ID	Node ID	Restraint Code
1	2	RFFRRR
2	1	FFFFFR

Materials

ID	Name	Young's Modulus	Density	Poisson's Ratio
1	NDS - Table 4A - DOUGLAS FIR-LARCH - No.2- 2in & wider	1600.000	33.308	0.400

Sections

ID	Name	Depth	Width	Shear Area Z	Shear Area Y	Torsion Radius
1	1.5 x 5.5	6.000	1.500	7.502	7.500	1.495

ID	Centroid Y	Centroid Z	Area	Y-Axis Mol	Z-Axis Mol	Torsion Constant
1	0.750	3.000	9.000	1.688	27.000	5.687

Point Loads

ID	Load Group	Member	Position %	Y Magnitude
1	Solar-Snow	2	66.667%	-0.160
2	Solar	2	66.667%	-0.022
3	Solar-Snow	1	51.231%	-0.160
4	Solar	1	51.231%	-0.022

Member Distributed Loads

ID	Load Group	Start Position	End Position	Member	Y Magnitude
1	Dead Load	0.000%	100.000%	2	-0.010
2	Dead Load	0.000%	100.000%	1	-0.010
3	Roof Live Load	97.700%	100.000%	1	-0.021
4	Snow Load	97.700%	100.000%	1	-0.028

Load Combinations

ID	Name	Dead Load Factor	Snow Load Factor	Solar Factor	Solar-Snow Factor	Roof Live Load Factor
1	1. 1.4D	1.4	0	1.4	0	0
2	3. 1.2D + 1.6Lr	1.2	0	1.2	0	1.6
3	3. 1.2D + 1.6S	1.2	1.6	1.2	1.6	0
4	4. service loads A	0	1	0	1	0

5	5. service loads B	0	0	0	0	1
---	--------------------	---	---	---	---	---

Internal Member Forces and Moments

Member	Axial Force (Min/Max)	Shear Force Y (Min/Max)	Shear Force Z (Min/Max)	Torsion (Min/Max)	Bending Moment Y (Min/Max)	Bending Moment Z (Min/Max)
1	-0.071 / 0.075	-0.196 / 0.207	0.000 / 0.000	0.000 / 0.000	0.000 / 0.000	-0.156 / 0.843
2	-0.103 / 0.000	-0.284 / 0.000	0.000 / 0.000	0.000 / 0.000	0.000 / 0.000	-0.156 / 0.000

Member Displacement Span Check

Member	Length	Max Relative Displacement	Span Method
1	11.174	0.160	L/892
2	1.596	0.054	L/353

Member Stresses

Member	Axial Stress (Min/Max)	Torsion Stress (Min/Max)	Shear Stress Y (Min/Max)	Shear Stress Z (Min/Max)	Top Bending Moment Z (Min/Max)	Bottom Bending Moment Z (Min/Max)
1	-0.008 / 0.008	0.000 / 0.000	-0.033 / 0.035	-0.000 / -0.000	-0.208 / 1.125	-1.125 / 0.208
2	-0.011 / 0.000	0.000 / 0.000	-0.047 / 0.000	0.000 / 0.000	-0.208 / 0.000	0.000 / 0.208



IQ7X Microinverter

The high-powered, smart grid-ready IQ7X Microinverter dramatically simplifies the installation process while achieving the highest system efficiency for systems with 96-cell modules.



Part of the Enphase Energy System, the IQ7X Microinverter integrates with the IQ Gateway, IQ Battery, and the Enphase Installer App monitoring and analysis software.



The IQ Series Microinverters extend the reliability standards set forth by previous generations and undergo over a million hours of power-on testing, enabling Enphase to provide an industry-leading warranty of up to 25 years.*



Connect PV modules quickly and easily to IQ7X Microinverters using the included Q-DCC-2 adapter cable with plug-and-play MC4 connectors.



IQ7X Microinverters are UL Listed as PV rapid shutdown equipment and conform with various regulations when installed according to the manufacturer's instructions.

Easy to install

- Lightweight and simple
- Faster installation with improved, lighter two-wire cabling
- Built-in rapid shutdown compliant (NEC 2014, 2017, 2020, and 2023)

Efficient and reliable

- Optimized for high powered 96-cell modules
- Highest CEC efficiency of 97.5%
- More than a million hours of testing
- Class II double-insulated enclosure
- UL Listed

Smart grid-ready

- Complies with advanced grid support, voltage, and frequency ride-through requirements
- Remotely updates to respond to changing grid requirements
- Configurable for varying grid profiles
- Meets CA Rule 21 (UL 1741-SA) and IEEE 1547:2018 (UL 1741-SB, 3rd Ed.)

* 25-year warranty is valid, provided an internet-connected IQ Gateway is installed.

To learn more about Enphase offering, visit [Enphase.com](https://enphase.com)

© 2023 Enphase Energy. All rights reserved. Enphase, the e and CC logos, IQ, and certain other marks listed at <https://enphase.com/trademark-usage-guidelines> are trademarks of Enphase Energy, Inc. in the US and other countries. Data subject to change

IQ7X-DSH-00208-2.0-EN-US-2023-11-08

IQ7X Microinverters

INPUT DATA (DC)		UNITS	IQ7X-96-2-US	
Commonly used module pairings ¹		W	320-460	
Module compatibility		—	To meet compatibility, PV modules must be within the following maximum input DC voltage and maximum module I _{sc} . Module compatibility can be checked at https://enphase.com/installers/microinverters/calculator .	
MPPT voltage range		V	53-64	
Operating range		V	25-79.5	
Minimum/Maximum start voltage		V	33/79.5	
Maximum input DC voltage		V	79.5	
Maximum continuous input DC current		A	6.5	
Maximum module I _{sc}		A	10	
Overvoltage class DC port		—	II	
DC port backfeed current		mA	0	
PV array configuration		—	1 x 1 ungrounded array; no additional DC side protection required; AC side protection requires a maximum of 20 A per branch circuit.	
OUTPUT DATA (AC)		UNITS	IQ7X-96-2-US@240 VAC	IQ7X-96-2-US@208 VAC
Peak output power		VA	320	
Maximum continuous output power		VA	315	
Nominal grid voltage (L-L)		V	240, split-phase (L-L), 180°	208, single-phase (L-L), 120°
Minimum and Maximum grid voltage ²		V	211-264	183-229
Maximum continuous output current		A	1.31	1.51
Nominal frequency		Hz	60	
Extended frequency range		Hz	49-68	
AC short-circuit fault current over three cycles		A _{rms}	5.8	
Maximum units per 20 A (L-L) branch circuit ³		—	12	10
Overvoltage class AC port		—	III	
AC port backfeed current		mA	18	
Power factor setting		—	1.0	
Grid-tied power factor (adjustable)		—	0.85 leading ... 0.85 lagging	
CEC weighted efficiency		%	97.5	97.0
MECHANICAL DATA		UNITS		
Ambient temperature range		°C (°F)	-40 to 60 (-40 to 140)	
Relative humidity range		%	4 to 100 (condensing)	
DC connector type		—	MC4 (or Amphenol H4 UTX with additional Q-DCC-5 adapter)	
Dimensions (H × W × D)		mm (in)	212 (8.3) × 175 (6.9) × 30.2 (1.2)	
Weight		kg (lbs)	1.1 (2.4)	
Cooling		—	Natural convection-no fans	
Approved for wet locations		—	Yes	
Pollution degree		—	PD3	
Enclosure		—	Class II double-insulated, corrosion-resistant polymeric enclosure	
Environmental category/UV exposure rating		—	NEMA Type 6/Outdoor	
COMPLIANCE				
Compliance			CA Rule 21 (UL 1741-SA), IEEE 1547:2018 (UL 1741-SB 3 rd Ed.), HEI Rule 14H SRD 2.0 UL 62109-1, FCC Part 15 Class B, ICES-0003 Class B, CAN/CSA-C22.2 NO. 107.1-01 This product is UL Listed as PV rapid shutdown equipment and conforms with NEC 2014, NEC 2017, NEC 2020, and NEC 2023 section 690.12 and C22.1-2015, Rule 64-218 rapid shutdown of PV Systems for AC and DC conductors when installed according to the manufacturer's instructions.	

(1) Pairing PV modules with wattage above the limit may result in additional clipping losses.

(2) Nominal voltage range can be extended beyond nominal if required by the utility.


(3) Limits may vary. Refer to local requirements to define the number of microinverters per branch in your area.

Revision history

REVISION	DATE	DESCRIPTION
DSH-00208-2.0	November 2023	Included NEC 2023 specification in the "Compliance" section.
DSH-00208-1.0	September 2023	Updated module compatibility specification.
Previous releases.		



XR100® Rail

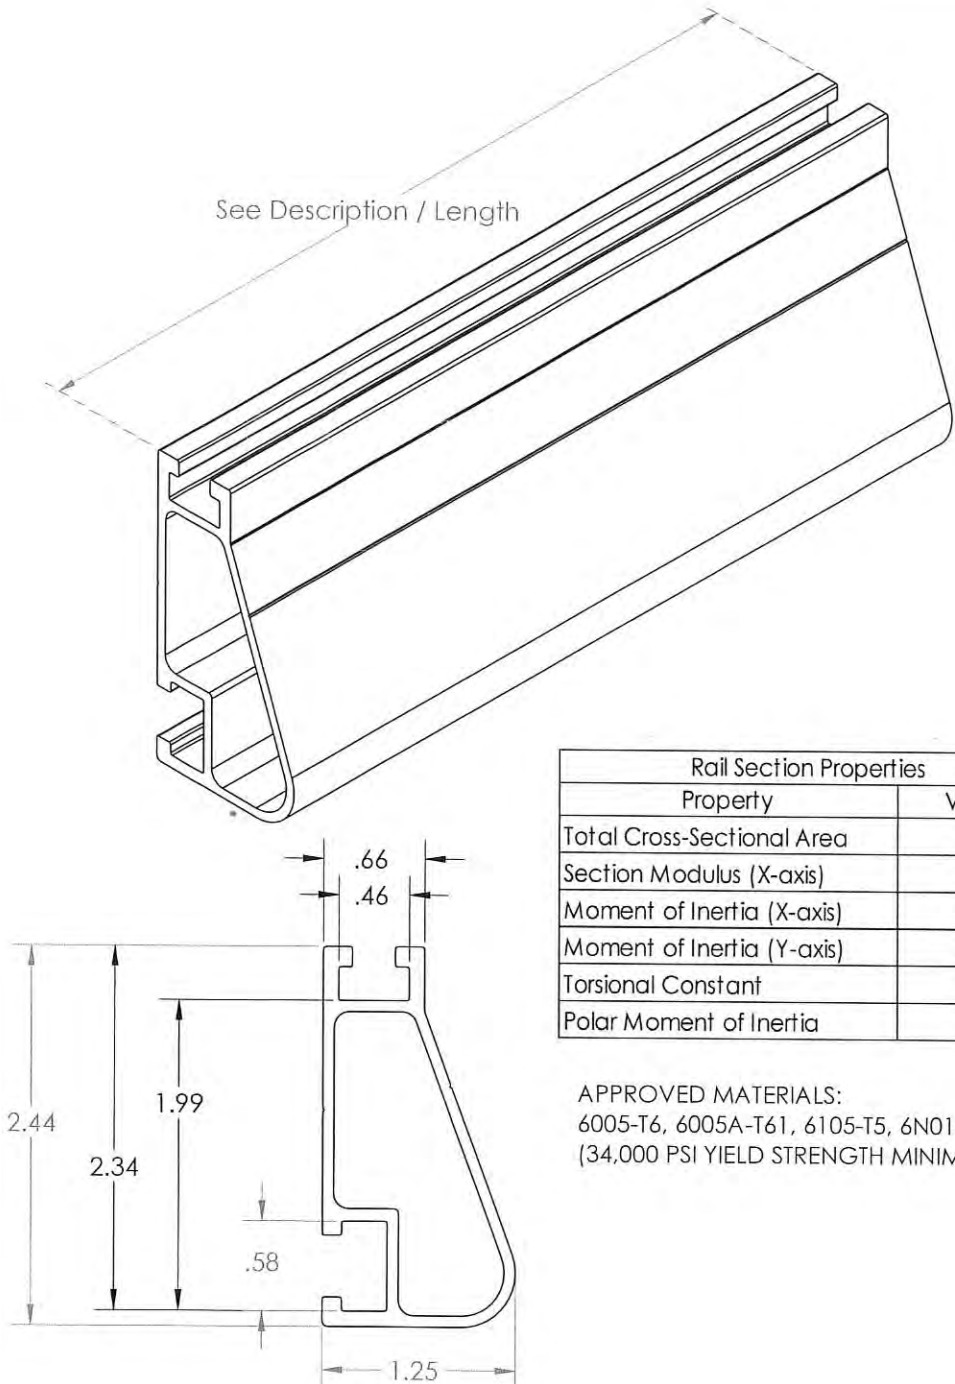

Rail Section Properties	
Property	Value
Total Cross-Sectional Area	0.582 in ²
Section Modulus (X-axis)	0.297 in ³
Moment of Inertia (X-axis)	0.390 in ⁴
Moment of Inertia (Y-axis)	0.085 in ⁴
Torsional Constant	0.214 in ³
Polar Moment of Inertia	0.126 in ⁴

APPROVED MATERIALS:
6005-T6, 6005A-T61, 6105-T5, 6N01-T6
(34,000 PSI YIELD STRENGTH MINIMUM)

Clear Part Number	Black Part Number	Description / Length	Material	Weight
XR-100-132A	XR-100-132B	XR100, Rail 132" (11 Feet)	6000-Series Aluminum	7.50 lbs.
XR-100-168A	XR-100-168B	XR100, Rail 168" (14 Feet)		9.55 lbs.
XR-100-204A	XR-100-204B	XR100, Rail 204" (17 Feet)		11.60 lbs.

SOLAR'S MOST TRUSTED



REC ALPHA PURE-R SERIES

PRODUCT SPECIFICATIONS

COMPACT PANEL SIZE

9 A MODULE CURRENT
COMPATIBLE WITH MLPE

430 WP
20.7 $\frac{W}{FT^2}$
22.3% EFFICIENCY




LEAD-FREE
ROHS COMPLIANT

EXPERIENCE

PERFORMANCE


REC ALPHA PURE-R SERIES

PRODUCT SPECIFICATIONS



GENERAL DATA

Cell type:	80 half-cut REC bifacial, heterojunction cells with lead-free, gapless technology
Glass:	0.13 in (3.2mm) solar glass with anti-reflective surface treatment in accordance with EN 12150
Backsheet:	Highly resistant polymer (black)
Frame:	Anodized aluminum (black)
Junction box:	4-part, 4 bypass diodes, lead-free IP68 rated, in accordance with IEC 62790
Connectors:	Stäubli MC4 PV-KBT4/KST4 (12 AWG) in accordance with IEC 62852, IP68 only when connected
Cable:	12 AWG (4 mm ²) PV wire, 67 + 67 in (1.7 + 1.7 m) in accordance with EN 50618
Dimensions:	68.1 x 44.0 x 1.2 in (20.77 ft ²) / 1730 x 1118 x 30 mm (1.93 m ²)
Weight:	47.4 lbs (21.5 kg)
Origin:	Made in Singapore

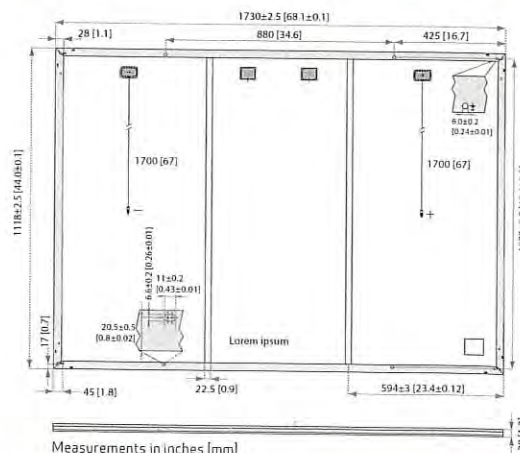

ELECTRICAL DATA

Product Code*: RECxxxAA PURE-R

STC

Power Output - P _{MAX} (Wp)	400	410	420	430
Watt Class Sorting - (W)	0/+10	0/+10	0/+10	0/+10
Nominal Power Voltage - V _{MPP} (V)	48.8	49.4	50.0	50.5
Nominal Power Current - I _{MPP} (A)	8.20	8.30	8.40	8.52
Open Circuit Voltage - V _{OC} (V)	58.9	59.2	59.4	59.7
Short Circuit Current - I _{SC} (A)	8.80	8.84	8.88	8.91
Power Density (W/ft ²)	19.26	19.74	20.22	20.70
Panel Efficiency (%)	20.7	21.2	21.8	22.3

NMOT

Power Output - P _{MAX} (Wp)	305	312	320	327
Nominal Power Voltage - V _{MPP} (V)	46.0	46.6	47.1	47.6
Nominal Power Current - I _{MPP} (A)	6.64	6.70	6.80	6.88
Open Circuit Voltage - V _{OC} (V)	55.5	55.8	56.0	56.3
Short Circuit Current - I _{SC} (A)	7.11	7.16	7.20	7.24

Values at standard test conditions (STC: air mass AM1.5, irradiance 1075 W/sq ft (1000 W/m²), temperature 77°F (25°C), based on a production spread with a tolerance of P_{MAX}, V_{OC} & I_{SC} ±3% within one watt class. Nominal module operating temperature (NMOT: air mass AM1.5, irradiance 800 W/m², temperature 68°F (20°C), windspeed 3.3 ft/s (1 m/s)). *Where xxx indicates the nominal power class (P_{MAX}) at STC above.

MAXIMUM RATINGS

Operational temperature:	-40 ... +85°C
System voltage:	1000 V
Test load (front):	+ 7000 Pa (146 lbs/ft ²)
Test load (rear):	- 4000 Pa (83.5 lbs/ft ²)
Series fuse rating:	25 A
Reverse current:	25 A

*See installation manual for mounting instructions
Design load = Test load / 1.5 (safety factor)

WARRANTY

	Standard	REC ProTrust
Installed by an REC Certified Solar Professional	No	Yes
System Size	All	≤25 kW 25-500 kW
Product Warranty (yrs)	20	25
Power Warranty (yrs)	25	25
Labor Warranty (yrs)	0	25
Power in Year 1	98%	98%
Annual Degradation	0.25%	0.25%
Power in Year 25	92%	92%

See warranty documents for details. Conditions apply

CERTIFICATIONS

IEC 61215:2016, IEC 61730:2016, UL 61730	
IEC 62804	PID
IEC 61701	Salt Mist
IEC 62716	Ammonia Resistance
UL 61730	Fire Type 2
IEC 62782	Dynamic Mechanical Load
IEC 61215-2:2016	Hailstone (35mm)
IEC 62321	Lead-free acc. to RoHS EU 863/2015
ISO 14001, ISO 9001, IEC 45001, IEC 62941	



TEMPERATURE RATINGS*

Nominal Module Operating Temperature:	44°C (±2°C)
Temperature coefficient of P _{MAX} :	-0.24 %/°C
Temperature coefficient of V _{OC} :	-0.24 %/°C
Temperature coefficient of I _{SC} :	0.04 %/°C


*The temperature coefficients stated are linear values

DELIVERY INFORMATION

Panels per pallet:	33
Panels per 40 ft GP/high cube container:	858 (26 pallets)
Panels per 53 ft truck:	858 (26 pallets)

LOW LIGHT BEHAVIOUR

Typical low irradiance performance of module at STC:

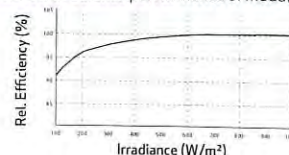

Available from:

Founded in 1996, REC Group is an international pioneering solar energy company dedicated to empowering consumers with clean, affordable solar power. As Solar's Most Trusted, REC is committed to high quality, innovation, and a low carbon footprint in the solar materials and solar panels it manufactures. Headquartered in Norway with operational headquarters in Singapore, REC also has regional hubs in North America, Europe, and Asia-Pacific.

REC Solar PTE. LTD.
20 Tuas South Ave. 14
Singapore 637312
post@recgroup.com
www.recgroup.com



**VILLAGE OF FOX POINT**

7200 N Santa Monica Blvd
Fox Point, WI 53217
(414) 247-6622
www.villageoffoxpoint.com

Permit Number:**B-****OFFICE USE ONLY**

Issued Date

Zoning **H-1, T0****BUILDING PERMIT**

Job Address 1204 E. DEAN ROAD	Building Type: Residential ☒ Commercial ☐
Description of Work ADDING 404 sq. ft. ADDITION TO 1ST FLOOR + 404 sq. ft. TO SECOND FLOOR. ALSO ADDING 426 TO BASEMENT SEE PLAN DATED 8/14/23.	
Estimated Cost of Project \$ 500,000.00	

Owner/Occupant	
Business Name	Contact Name MATT & TIFFANY HUTCHENS
Address 1204 E. DEAN RD.	City/State/Zip FOX POINT
Phone 414-335-6040	Email MATTHEW.HUTCHENS@gmail.com
Cautionary Statement required when homeowner is applying for permit	

Contractor	
Company Name STORTZ CUSTOM HOMES LLC	Contact Name NICK STORTZ OR DAVE SPOONER
Address 1717 WOLF RD.	City/State/Zip RICHFIELD, WI 53576
Phone 262-424-0555 or 262-306-0990	Email
Dwelling Contractor # DC-060800057	Dwelling Contractor Qualifier # DCQ-10070810

Square Footage Under Construction				
1st Floor 404	2nd Floor 404	Basement 426	Addition	Garage

Description	Rate	Amount
Project - Per \$1,000 of estimated cost	\$10.00	5000.00
Building Board	\$75.00	75.00
Footing early start - \$230.00 one and two family; \$305.00 commercial		
Plan Review - \$275.00 one and two family; New Single Family Construction \$330.00 plus \$30.00/unit commercial		
State Seal	\$75.00	
Razing, Interior Demolition \$925.00 max/bld	\$95.00 minimum plus	\$0.13/sqft
Moving buildings	\$250.00 plus	\$0.13/sqft
Fuel tanks - Per 1,000 gallons		\$25.00
Re-inspection		\$100.00
Work started without permit	Double	
	Minimum Fee	\$70.00
Payable to: Village of Fox Point	Total Permit Fee	\$

Applicant Signature**Date****3/5/24**

Rev 01/22

ISSUED PERMITS are available on the Village website under **PERMITS & LICENSES**

VILLAGE OF FOX POINT
7200 N. SANTA MONICA BLVD
FOX POINT WI 53217

414-351-8900

Receipt No: 1.060010

Mar 6, 2024

1204 E Dean Road

Previous Balance:	.00
LICENSES & PERMITS - OTHER PERMIT	75.00
10-44640 OTHER PERMIT	
Total:	75.00
CHECK	75.00
Check No: 14660	
Payor: Stortz Custom Homes, LLC	
Total Applied:	75.00
Change Tendered:	.00

Duplicate Copy

03/06/2024 1:40 PM

Plat of Survey

Summary:

Address:
1204 Deane Road

Legend:
● Denotes Iron Pine Found

Description:

All of Lot 1 of Certified Survey Map No. 8184, being part of the Southwest $\frac{1}{4}$ of the Northeast $\frac{1}{4}$ of Section 9, Township 8 North, Range 22 East, Village of Fox Point, Milwaukee County, Wisconsin.

Unplatted Lands

1) Iron Pipe Found N00°44'02"W, 0.27'

89°14'49" W 132°00'

1) Iron Pipe Found N00°44'02"W, 0.85'
2) Iron Pipe Found N50°35'17"W, 1.22'

Lot 1

Gross Area "Including R/W"
43560 Sq. Ft.
1.000 Acres

Net Area "Excluding RW"

Lol2 CSM No. 8184

S 00°44'02" E 330.00

Unplatted Lands

Detail
Scale 1" = 10'

Existing House

Existing House

Reposition Drive
Inclined plane

1) Iron Pipe Found N43°49'00"E, 0.27'
2) Iron Pipe Found S88°21'57"W, 5.29'

1) Iron Pipe Found @ Property Corner
2) Iron Pipe Found S84°37'43"W, 2.55'

East Dean Road

Notes:

Notes:

- 1) In providing this boundary survey no attempt has been made to obtain or show data concerning the existence of any utility on the site, whether private, municipal, or public owned.
- 2) No Title Policy furnished therefore completeness of easements is not warranted.

2) No Title Policy furnished therefore completeness of easements is not warranted.

STATE OF WISCONSIN) SS.

"I HAVE SURVEYED THE ABOVE DESCRIBED PROPERTY ACCORDING TO OFFICIAL RECORDS AND THE ABOVE MAP IS A TRUE REPRESENTATION THEREOF. THIS SURVEY IS MADE FOR THE EXCLUSIVE USE OF THE PRESENT OWNERS OF THE PROPERTY AND ALSO THOSE WHO PURCHASE MORTGAGE OR GUARANTEE THE TITLE THERETO, WITHIN ONE YEAR FROM THE DATE HERETO.

Survey For: Stortz Custom Homes

Dated this 28th day of February, 2024.















- PLAN SPECIFICATIONS

ROOF SYSTEMS

- WOOD TRUSSES @24" O.C.
DESIGNED FOR: ZONE 2
- STD. LOADING (PER SQ. FT.)
30# TCLL, 10# TCDL, 10# BCDL
- DEFLECTION: LL=L/240, TL=L/180
- DURATION OF LOAD: 1.15%

HEADERS

- STANDARD HEADER
ALL HEADERS NOT LABELED AS LVL TO BE MIN. (2) 2X10
HEADER FOR ON-SITE (UNLESS VALUE ENGINEERED FOR
OFF-SITE CONSTRUCTION)
- TOP OF WINDOW R.O.S.
FIRST FLOOR @ 6'-11 3/8" ABOVE SUBFLOOR
(UNLESS NOTED/SHOWN OTHERWISE)
- MINIMUM OF (2) SHOULDER STUDS AT EACH END FOR ALL
OPENINGS 6'-0" AND LARGER

GENERAL INFORMATION


- ALL DIMENSIONS ARE TO THE ROUGH STUD (UNLESS NOTED
OTHERWISE)
- 2X6 WALLS=5 1/2", 2X4 WALLS =3 1/2"
- FOUNDATION WALL THICKNESS FOR REPRESENTATION ONLY-
MASON/CONTRACTOR TO VERIFY (WHEN APPLICABLE)
- FINAL FOOTING SIZE AND DEPTH TO BE DETERMINED BY
CONTRACTOR (WHEN APPLICABLE)
- MASON TO LOCATE PLASTERS AND SIZE FOOTINGS PER CODE
AND SOIL CONDITIONS (WHEN APPLICABLE)
- GENERAL CONTRACTOR TO LOCATE THE FOLLOWING (WHEN
APPLICABLE)
FLOOR DRAINS, ELECTRIC SERVICES, ETC.
- ALL DOOR HEIGHTS ARE 6'-8" UNLESS NOTED/SHOWN
OTHERWISE

SECOND FLOOR AREA = 404 SF
LOWER LEVEL AREA = 426 SF
FIRST FLOOR AREA 404 SF
TOTAL AREA 1234 SF




FRONT ELEVATION

1/4" = 1'-0"

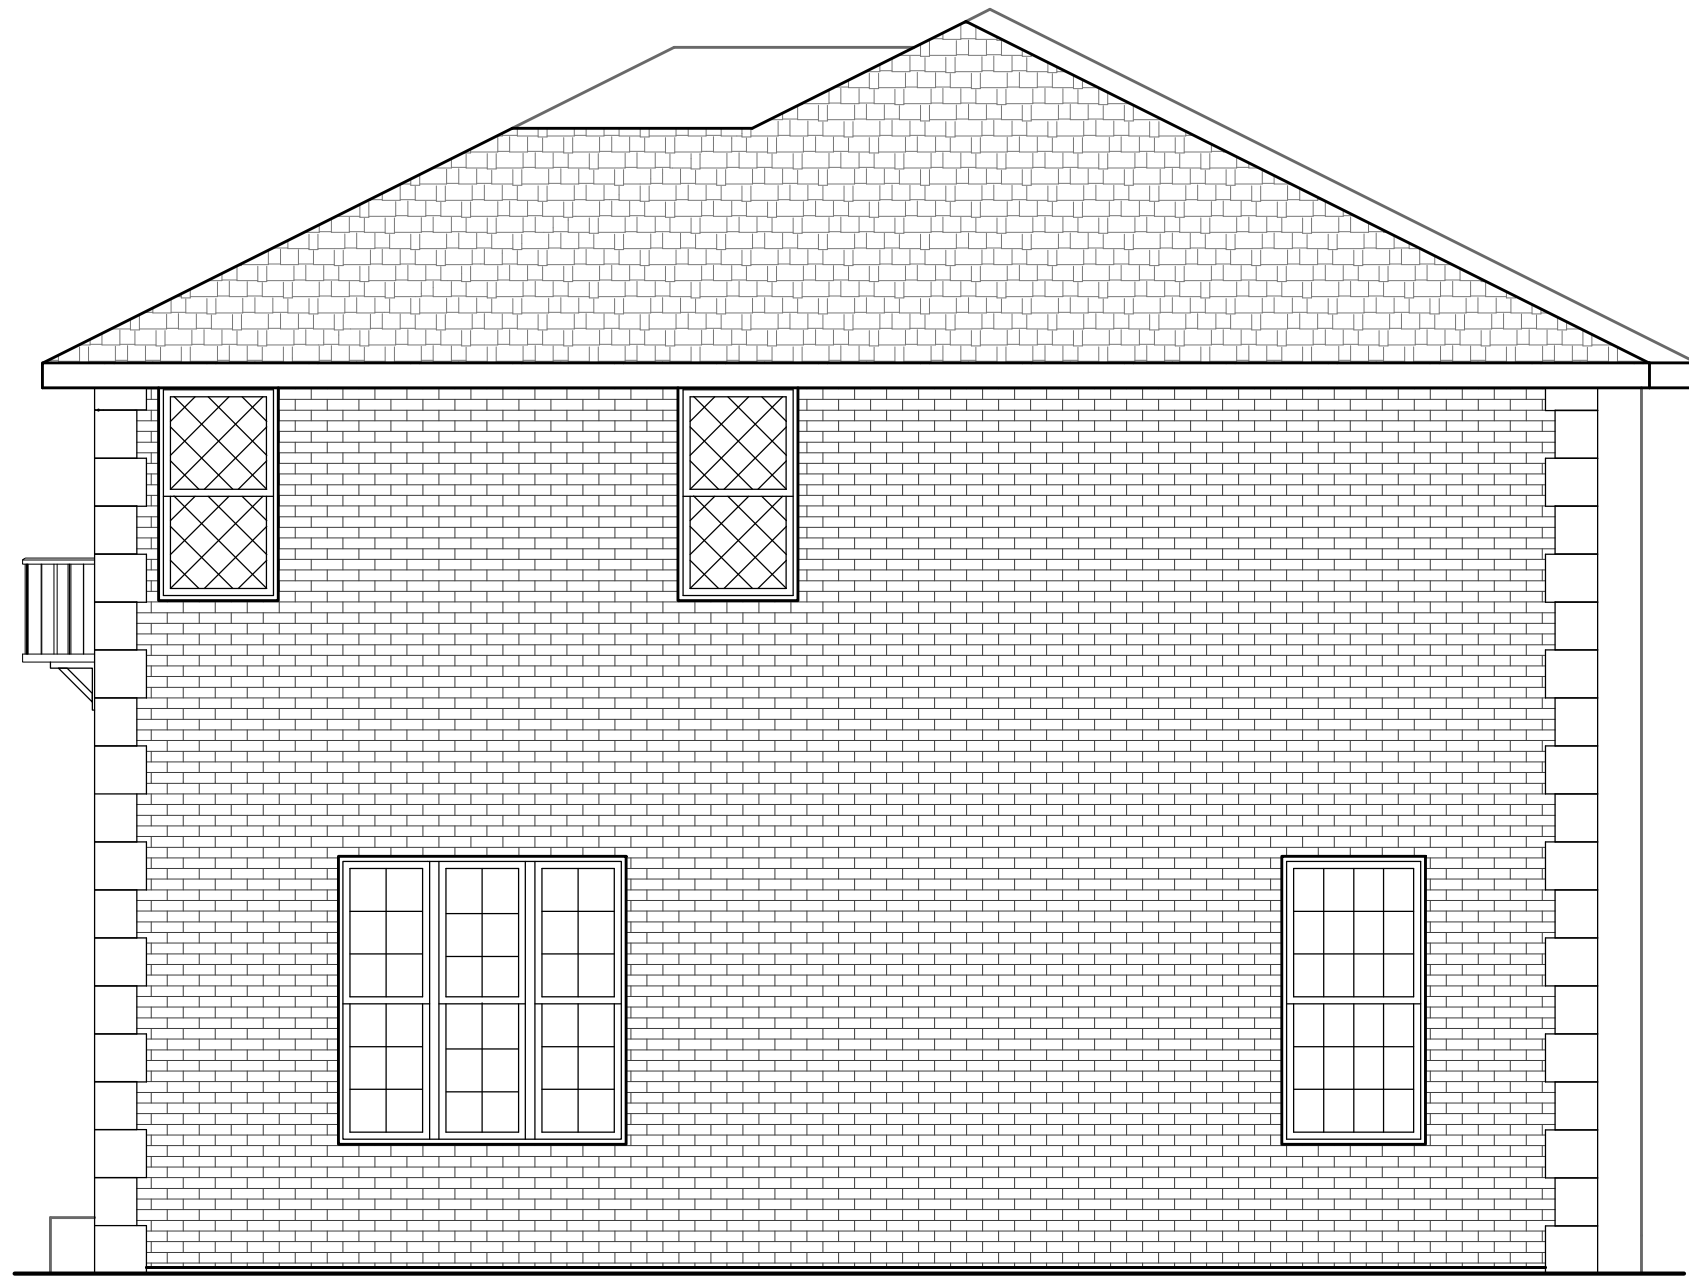


RIGHT ELEVATION

1/4" = 1'-0"

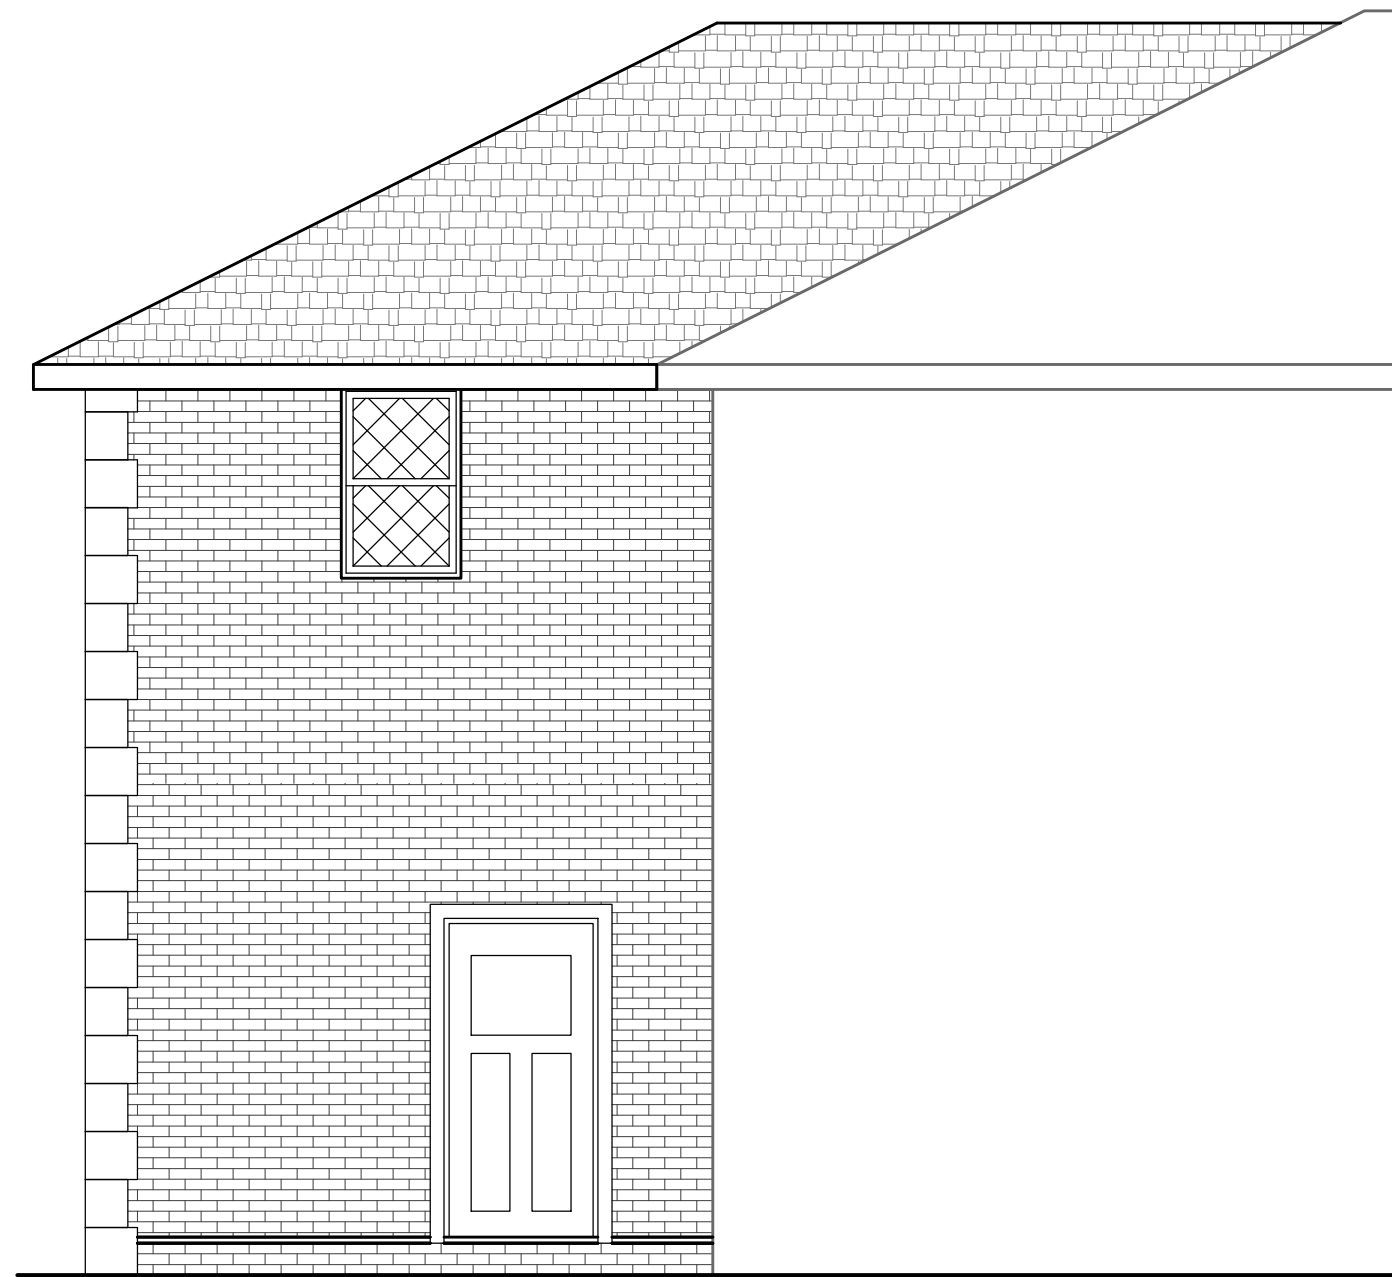


REAR ELEVATION

1/4" = 1'-0"

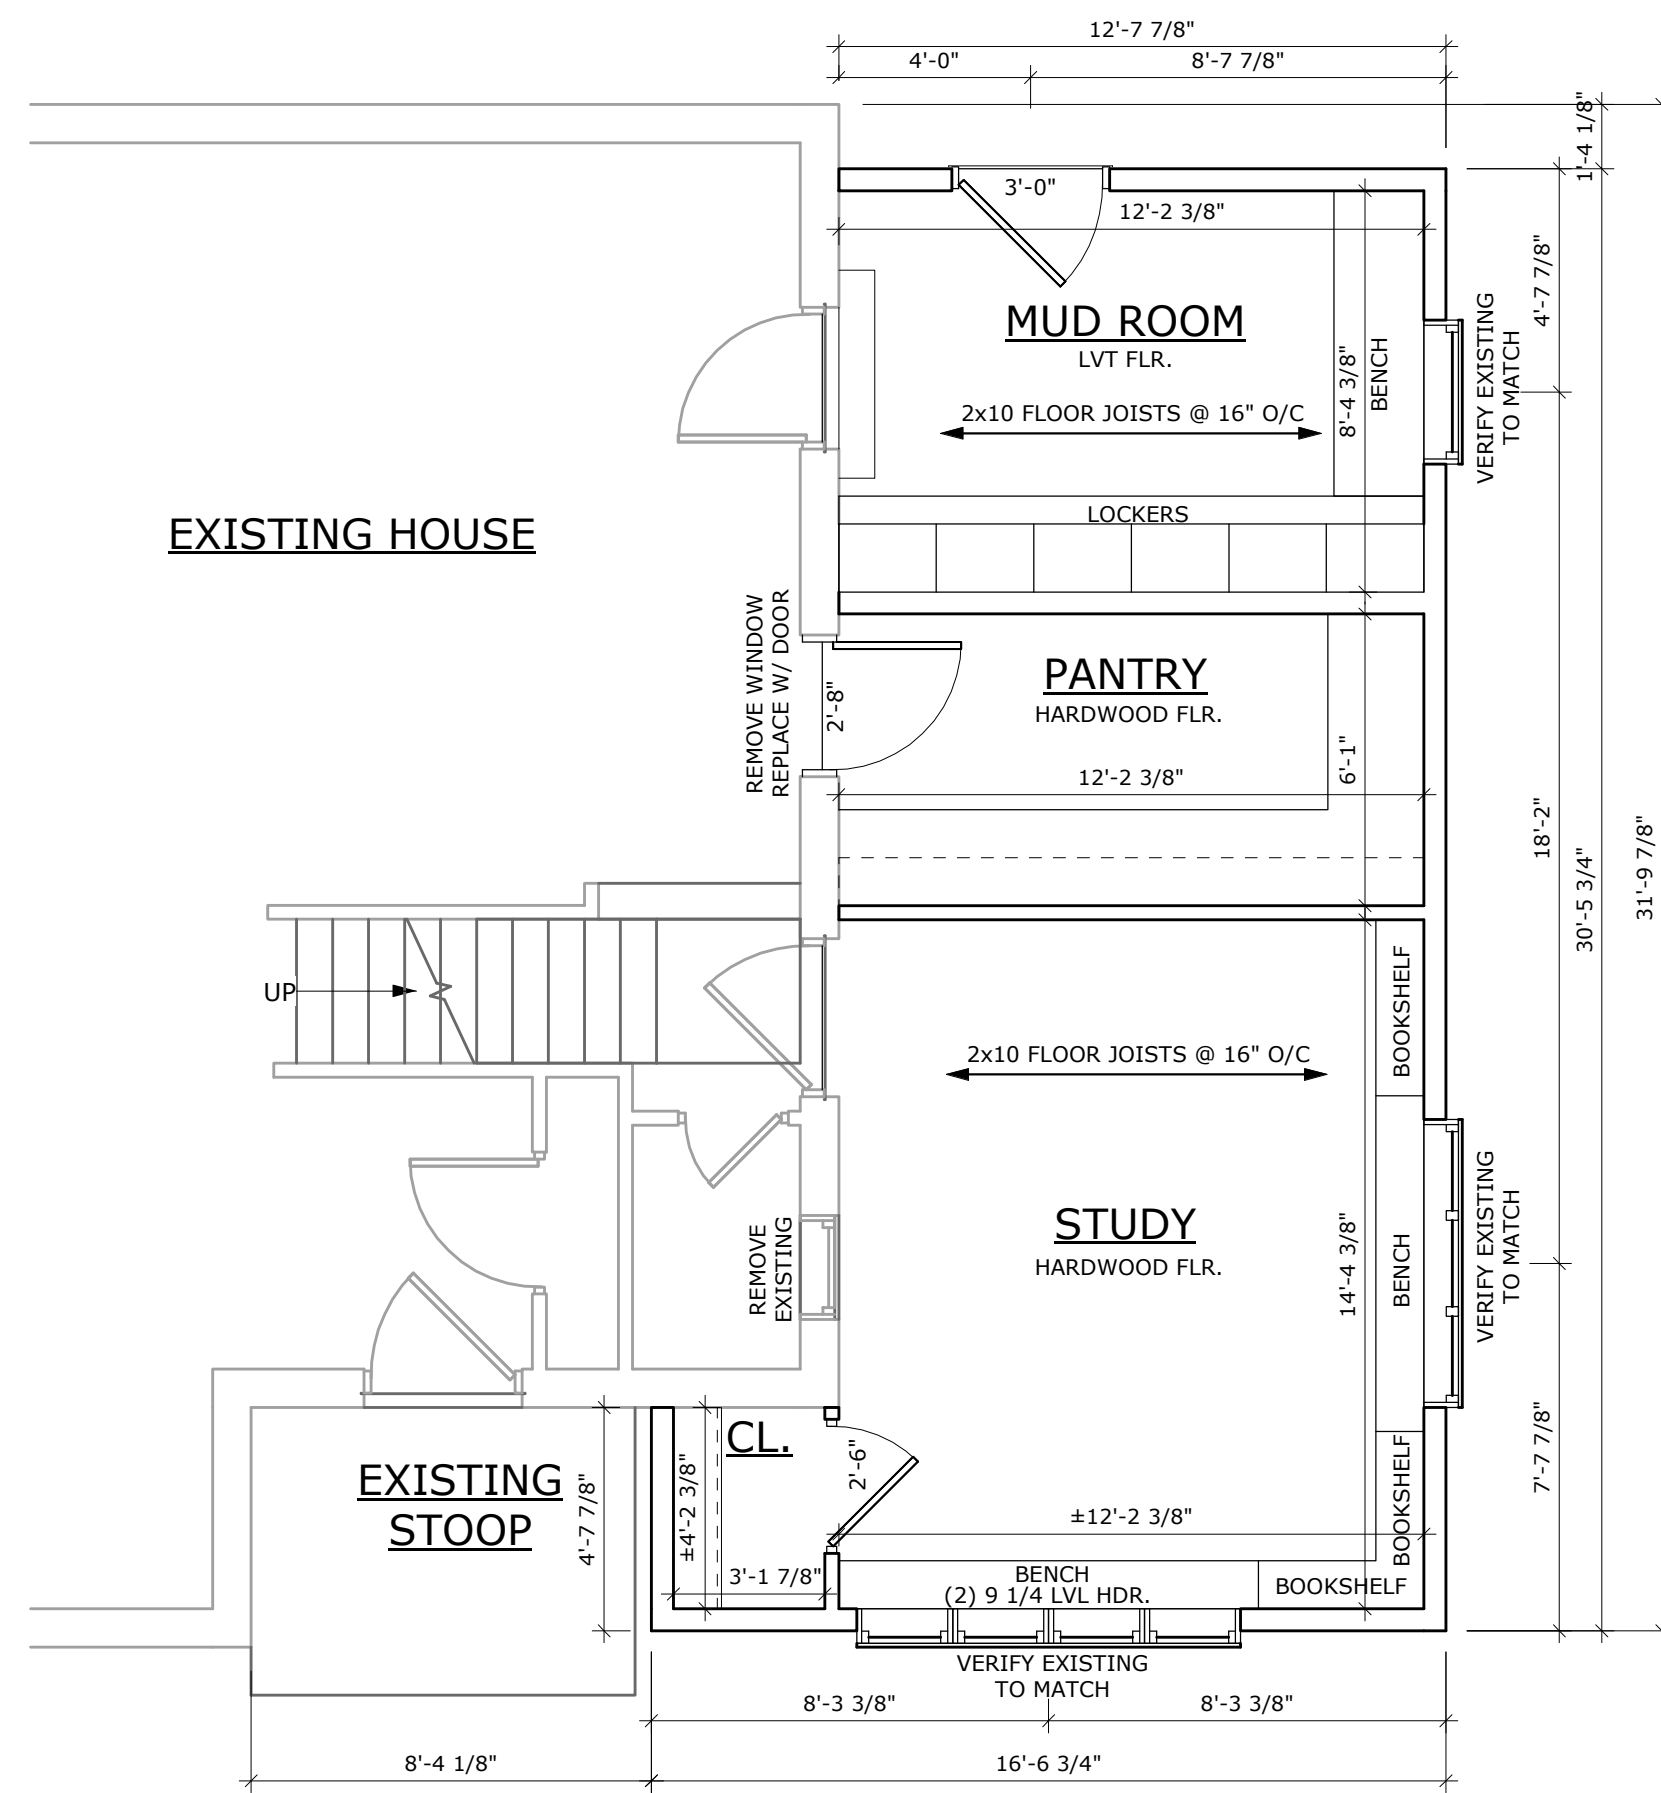


FIRST FLOOR PLAN

1/4" = 1'-0"

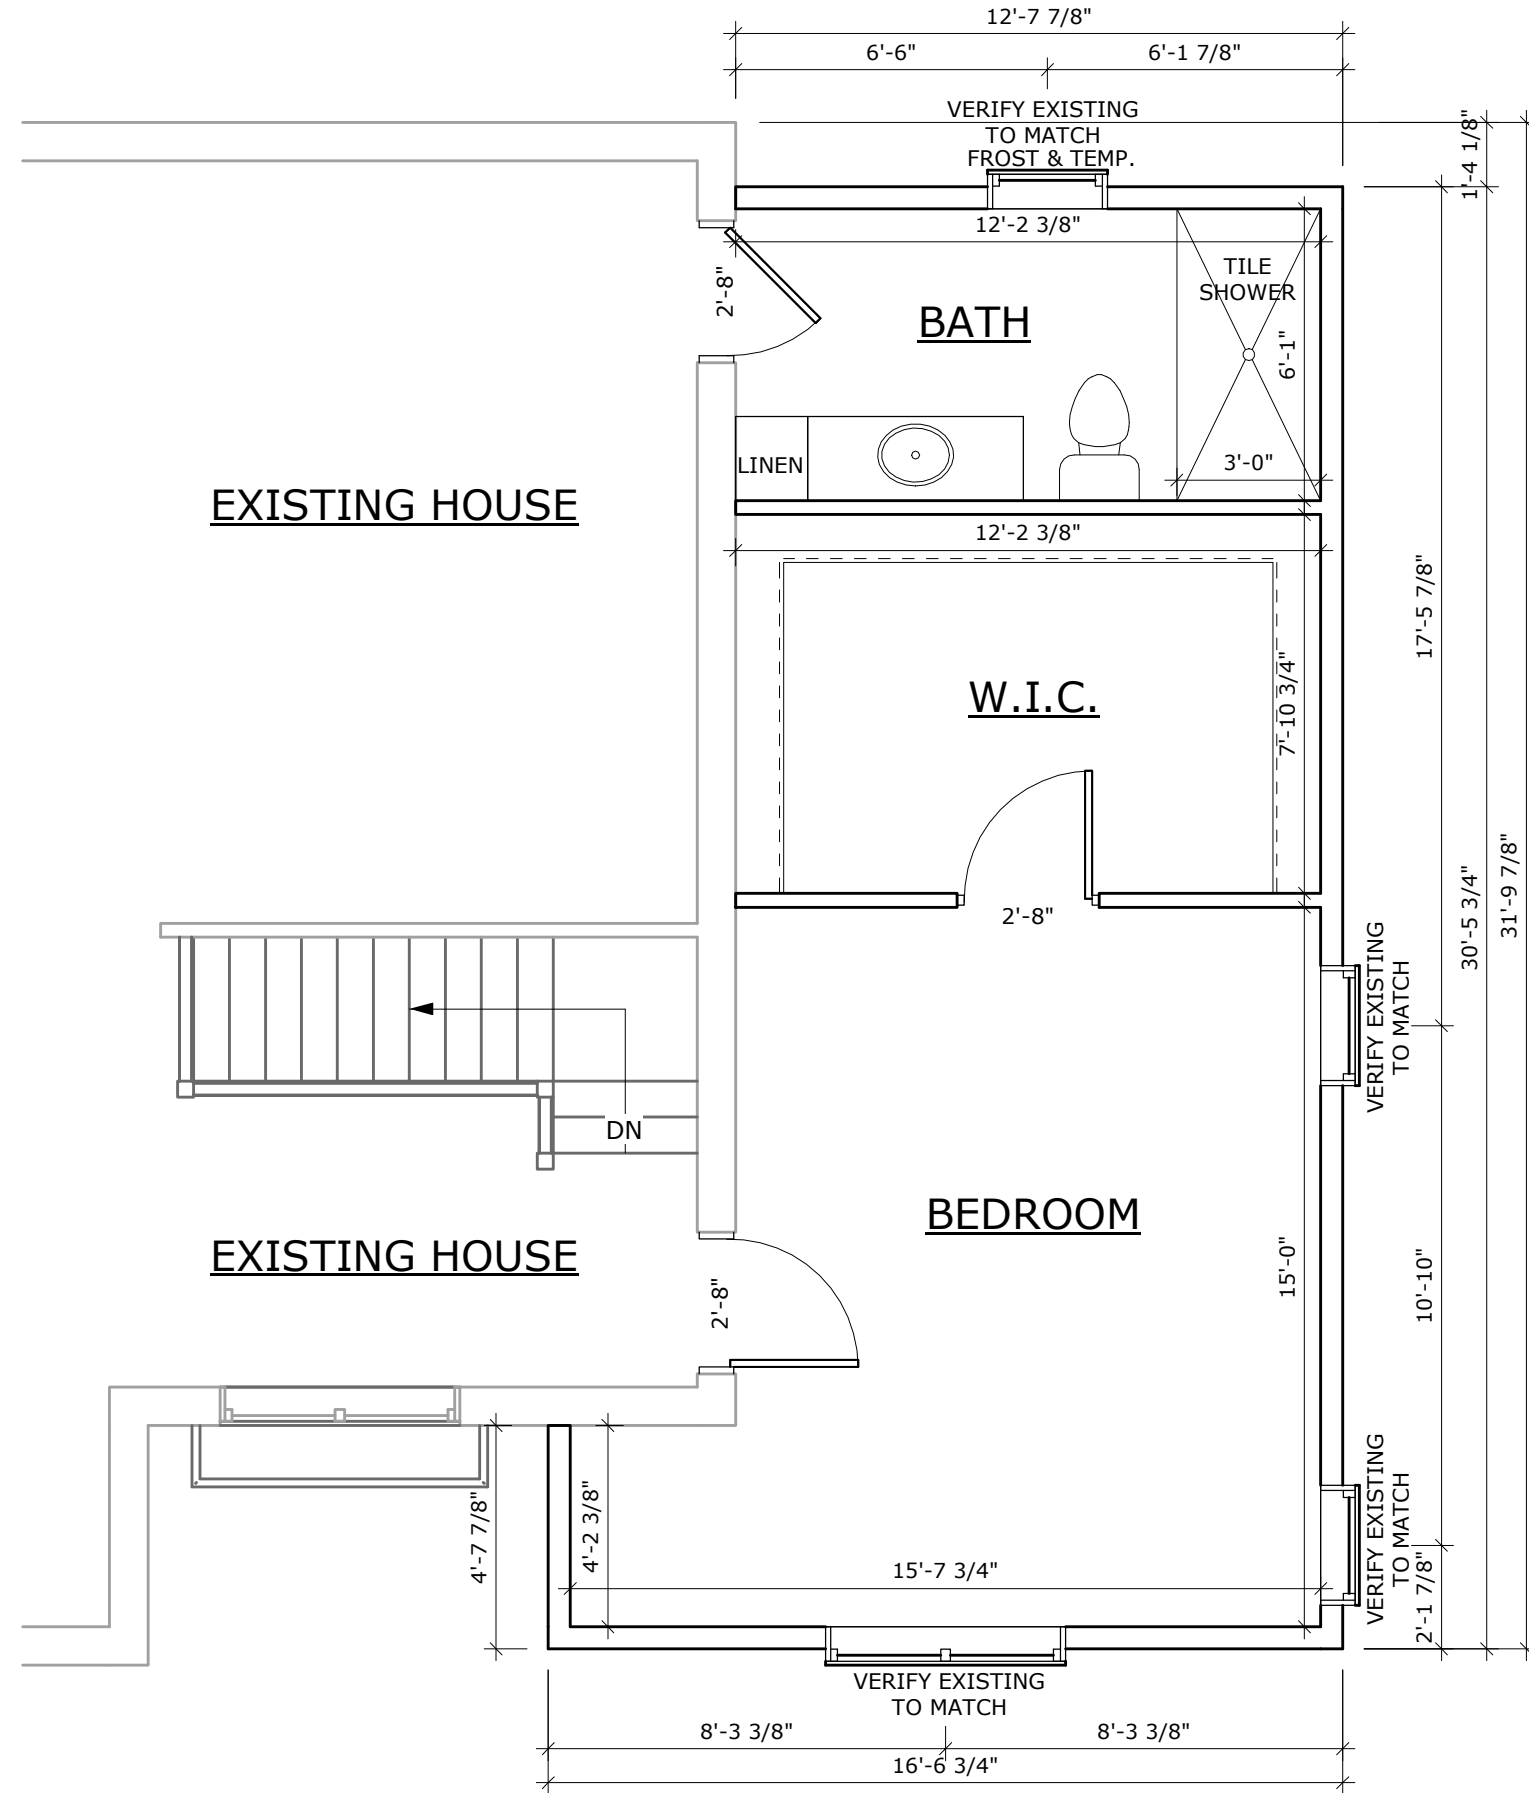


SECOND FLOOR PLAN

1/4" = 1'-0"

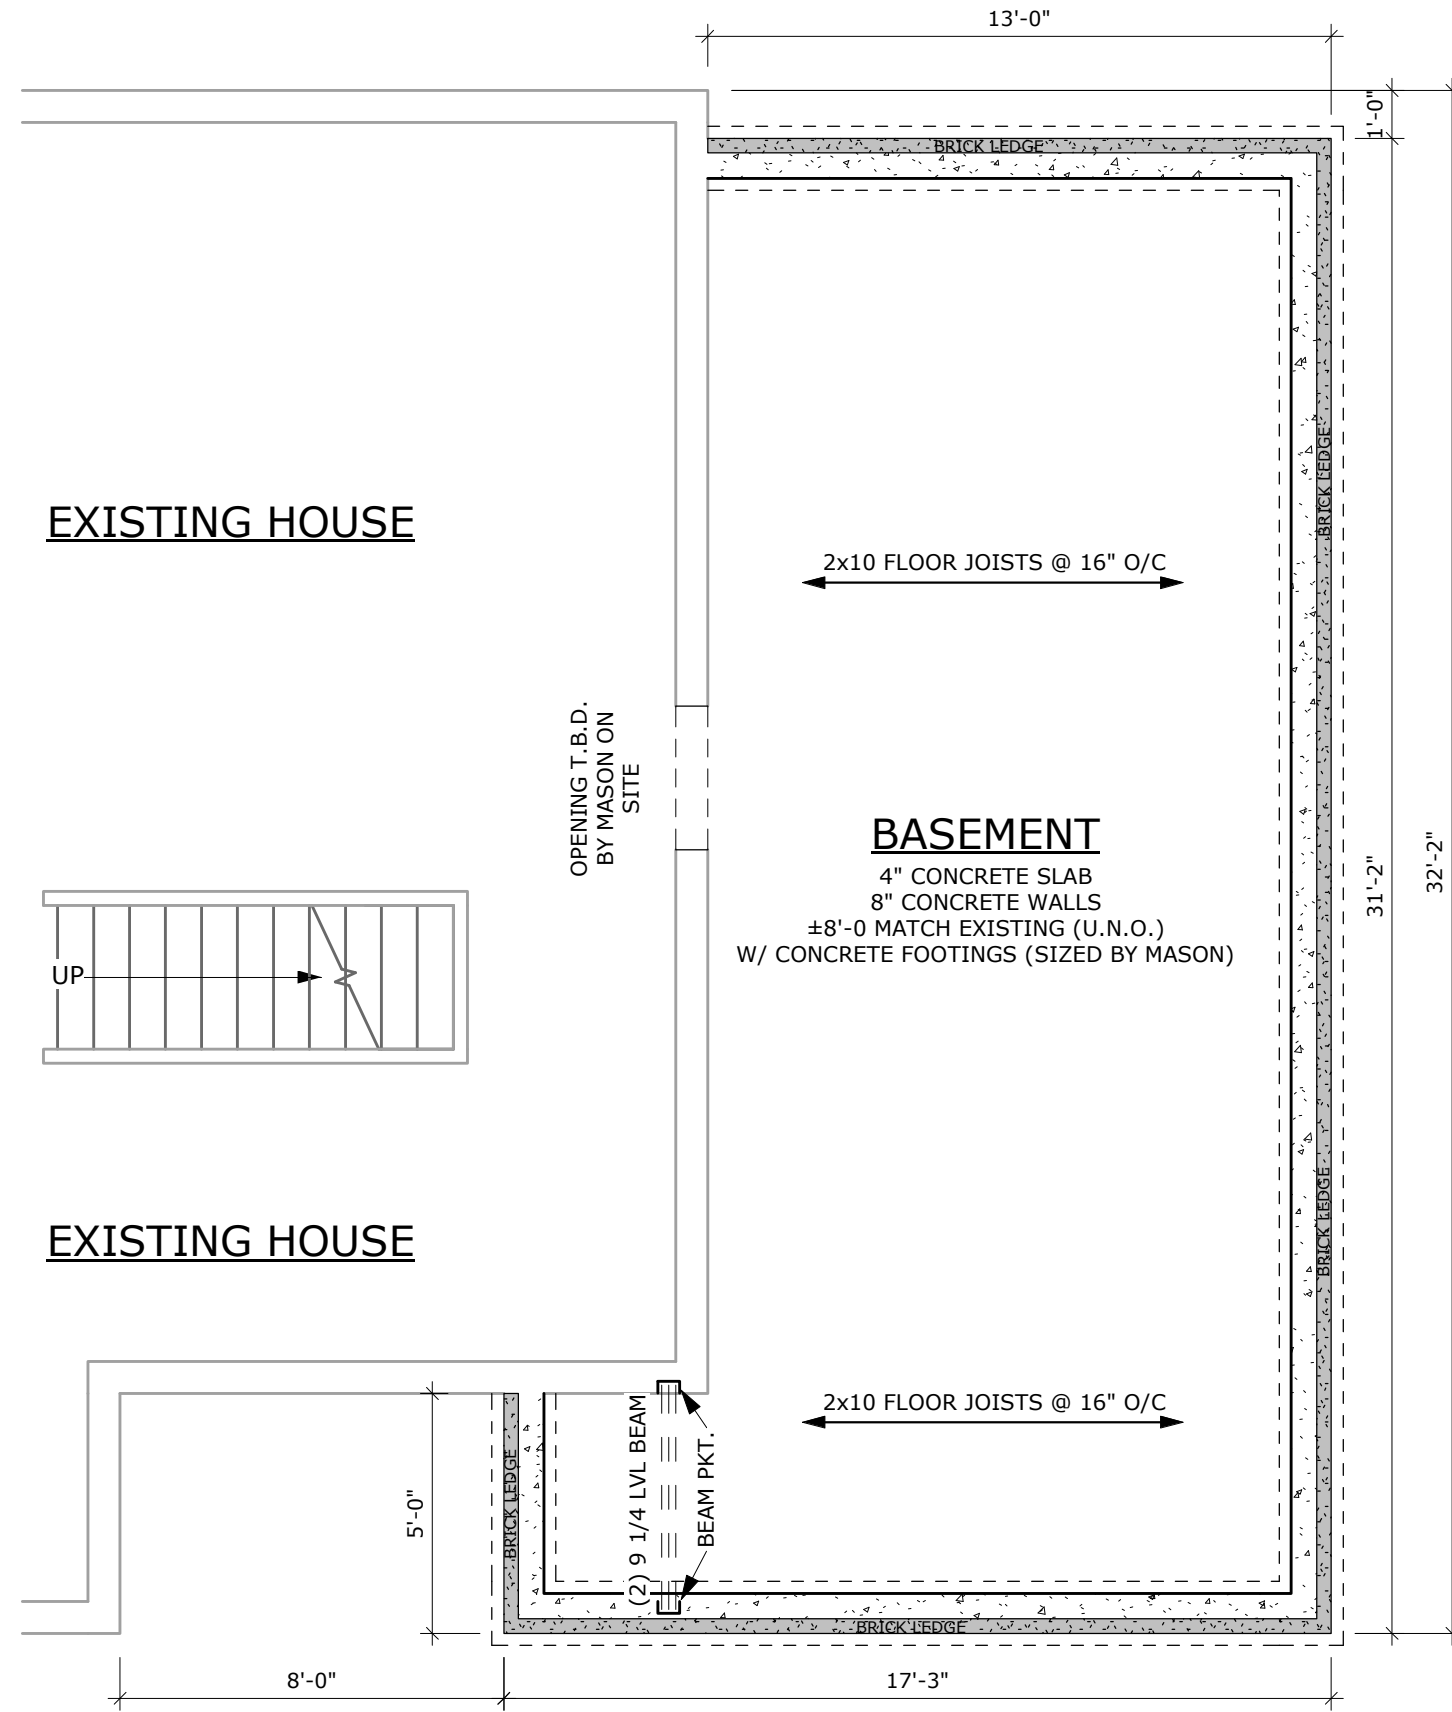


FOUNDATION PLAN

1/4" = 1'-0"

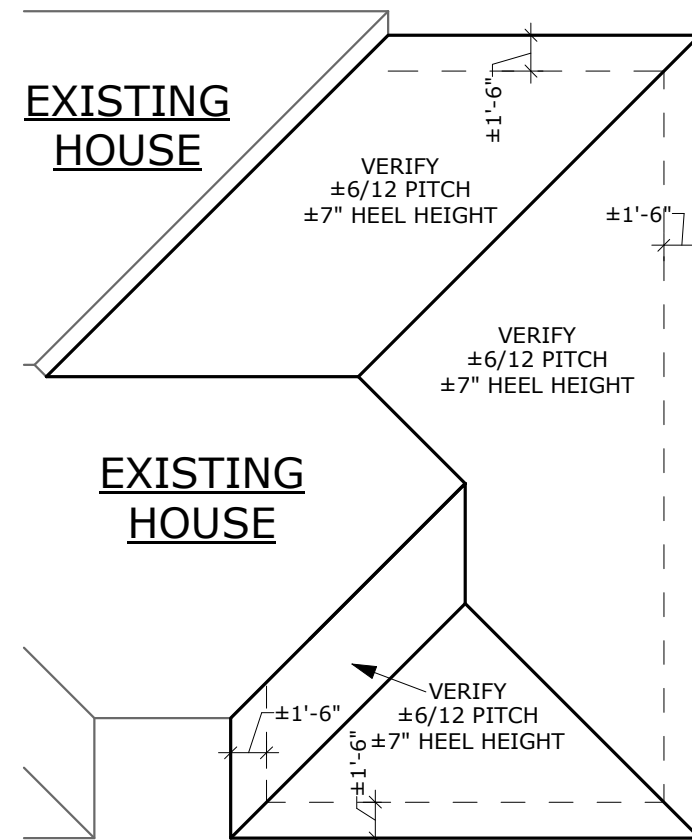

ROOF PLAN

1/8" = 1'-0"

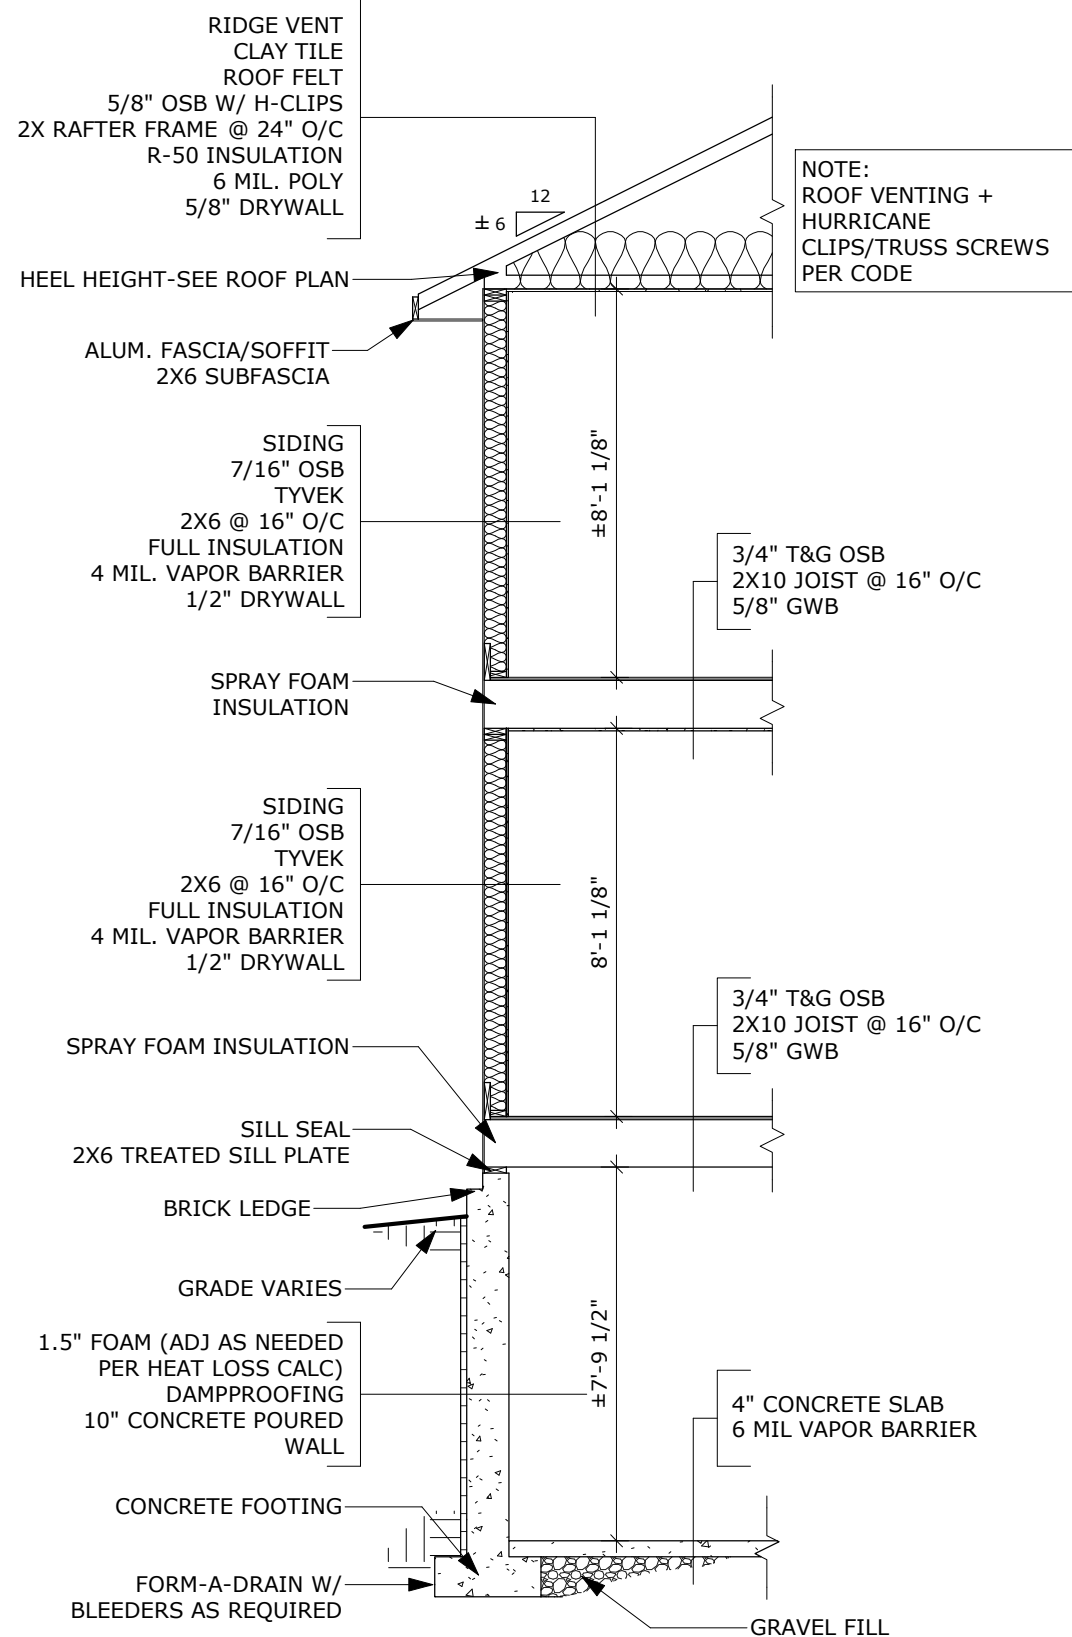

WALL SECTION

1/4" = 1'-0"

DESIGNER		k. soyk		 DrexelTeam.com		MATT & TIFFANY HUTCHENS RESIDENCE		COPYRIGHT © 2023 CONTRACTOR'S BUILDING DEPARTMENT IS NOT RESPONSIBLE FOR THE ACCURACY OF THE INFORMATION PROVIDED IN THIS DOCUMENT. THESE PLANS ARE THE PROPERTY OF THE BUILDING DEPARTMENT AND ARE NOT TO BE REPRODUCED OR COPIED IN ANY MANNER WITHOUT THE WRITTEN PERMISSION OF THE BUILDING DEPARTMENT.		PRELIMINARY PLAN		07/11/2023	KRF
SCALE		As indicated								REVISIONS		07/17/2023	KRF
SHEET NO.		A1								BID		07/31/2023	KRF
PROJECT NO.		A23-289-C		STORTZ CUSTOM HOMES		REVISIONS		08/14/2023	KRF	AS NOTED IN SET OF 2023 PLANS. IN THE EVENT OF DIFFERENCES BETWEEN AND/OR AMONG THESE PLANS, THE CONTRACT SHALL BE THE FINAL AUTHORITY. IT IS THE USER'S RESPONSIBILITY TO OBTAIN ALL NECESSARY PERMITS AND CHANGES AND AMENDMENTS REQUIRED DURING REPRESENTATION FOR OR WHILE IN CONSTRUCTION.			

**VILLAGE OF FOX POINT**

7200 N Santa Monica Blvd

Fox Point, WI 53217

(414) 247-6622

www.villageoffoxpoint.com

Permit Number:

B-**OFFICE USE ONLY**

Issued Date

Zoning

BUILDING PERMIT

Job Address <u>7123 N BARRETT LANE</u>	Building Type: Residential ☒ Commercial ☐
Description of Work <u>ADDING A SHED ROOF (MONO-SLOPE) DORMER TO CREATE A BEDROOM ON THE SECOND FLOOR. THE SINGLE DORMER WILL REPLACE TWO EXISTING DORMERS.</u>	
Estimated Cost of Project <u>\$54,000</u>	

Owner/Occupant	
Business Name <u>FORNEYMAN CONSTRUCTION</u>	Contact Name <u>MCKENZIE BUTON</u>
Address <u>7123 N. BARRETT LANE</u>	City/State/Zip <u>FOX POINT, WI 53127</u>
Phone	Email

****Cautionary Statement required when homeowner is applying for permit****

Contractor	
Company Name <u>FORNEYMAN CONSTRUCTION</u>	Contact Name <u>MICHAEL FOLLSTAD</u>
Address <u>3205 N. SUMMIT AVENUE</u>	City/State/Zip <u>MILWAUKEE, WI 53211</u>
Phone <u>(414) 750-3193</u>	Email <u>mfolstad@gnrll.com</u>
Dwelling Contractor # <u>040900099</u>	Dwelling Contractor Qualifier # <u>020900038</u>

Square Footage Under Construction				
1 st Floor	2 nd Floor <u>200</u>	Basement	Addition	Garage

Description	Rate	Amount
Project - Per \$1,000 of estimated cost	\$10.00	
Building Board	\$75.00	<u>75-</u>
Footing early start - \$230.00 one and two family; \$305.00 commercial		
Plan Review - \$275.00 one and two family; New Single Family Construction \$330.00 plus \$30.00/unit commercial		
State Seal	\$75.00	
Razing, Interior Demolition \$925.00 max/bld	\$95.00 minimum plus	
Moving buildings	\$250.00 plus	
Fuel tanks - Per 1,000 gallons	\$25.00	
Re-inspection	\$100.00	
Work started without permit	Double	
	Minimum Fee	\$70.00
Payable to: Village of Fox Point	Total Permit Fee	\$ <u>75</u>

Applicant Signature

Date

Rev 01/22

ISSUED PERMITS are available on the Village website under **PERMITS & LICENSES**

VILLAGE OF FOX POINT
7200 N. SANTA MONICA BLVD
FOX POINT WI 53217

414-351-5900

Receipt No: 1.060007

Mar 6, 2024

8123 N. Bartlett Lane

Previous Balance:	.00
LICENSES & PERMITS - OTHER PERMIT	75.00
10-44540 OTHER PERMIT	

Total:	75.00
--------	-------


CHECK	Check No: 4436	75.00
-------	----------------	-------

Payor: Journeyman Construction, LLC	
Total Applied:	75.00

Change Tendered:	.00
------------------	-----


Duplicate Copy

03/06/2024 11:57 AM

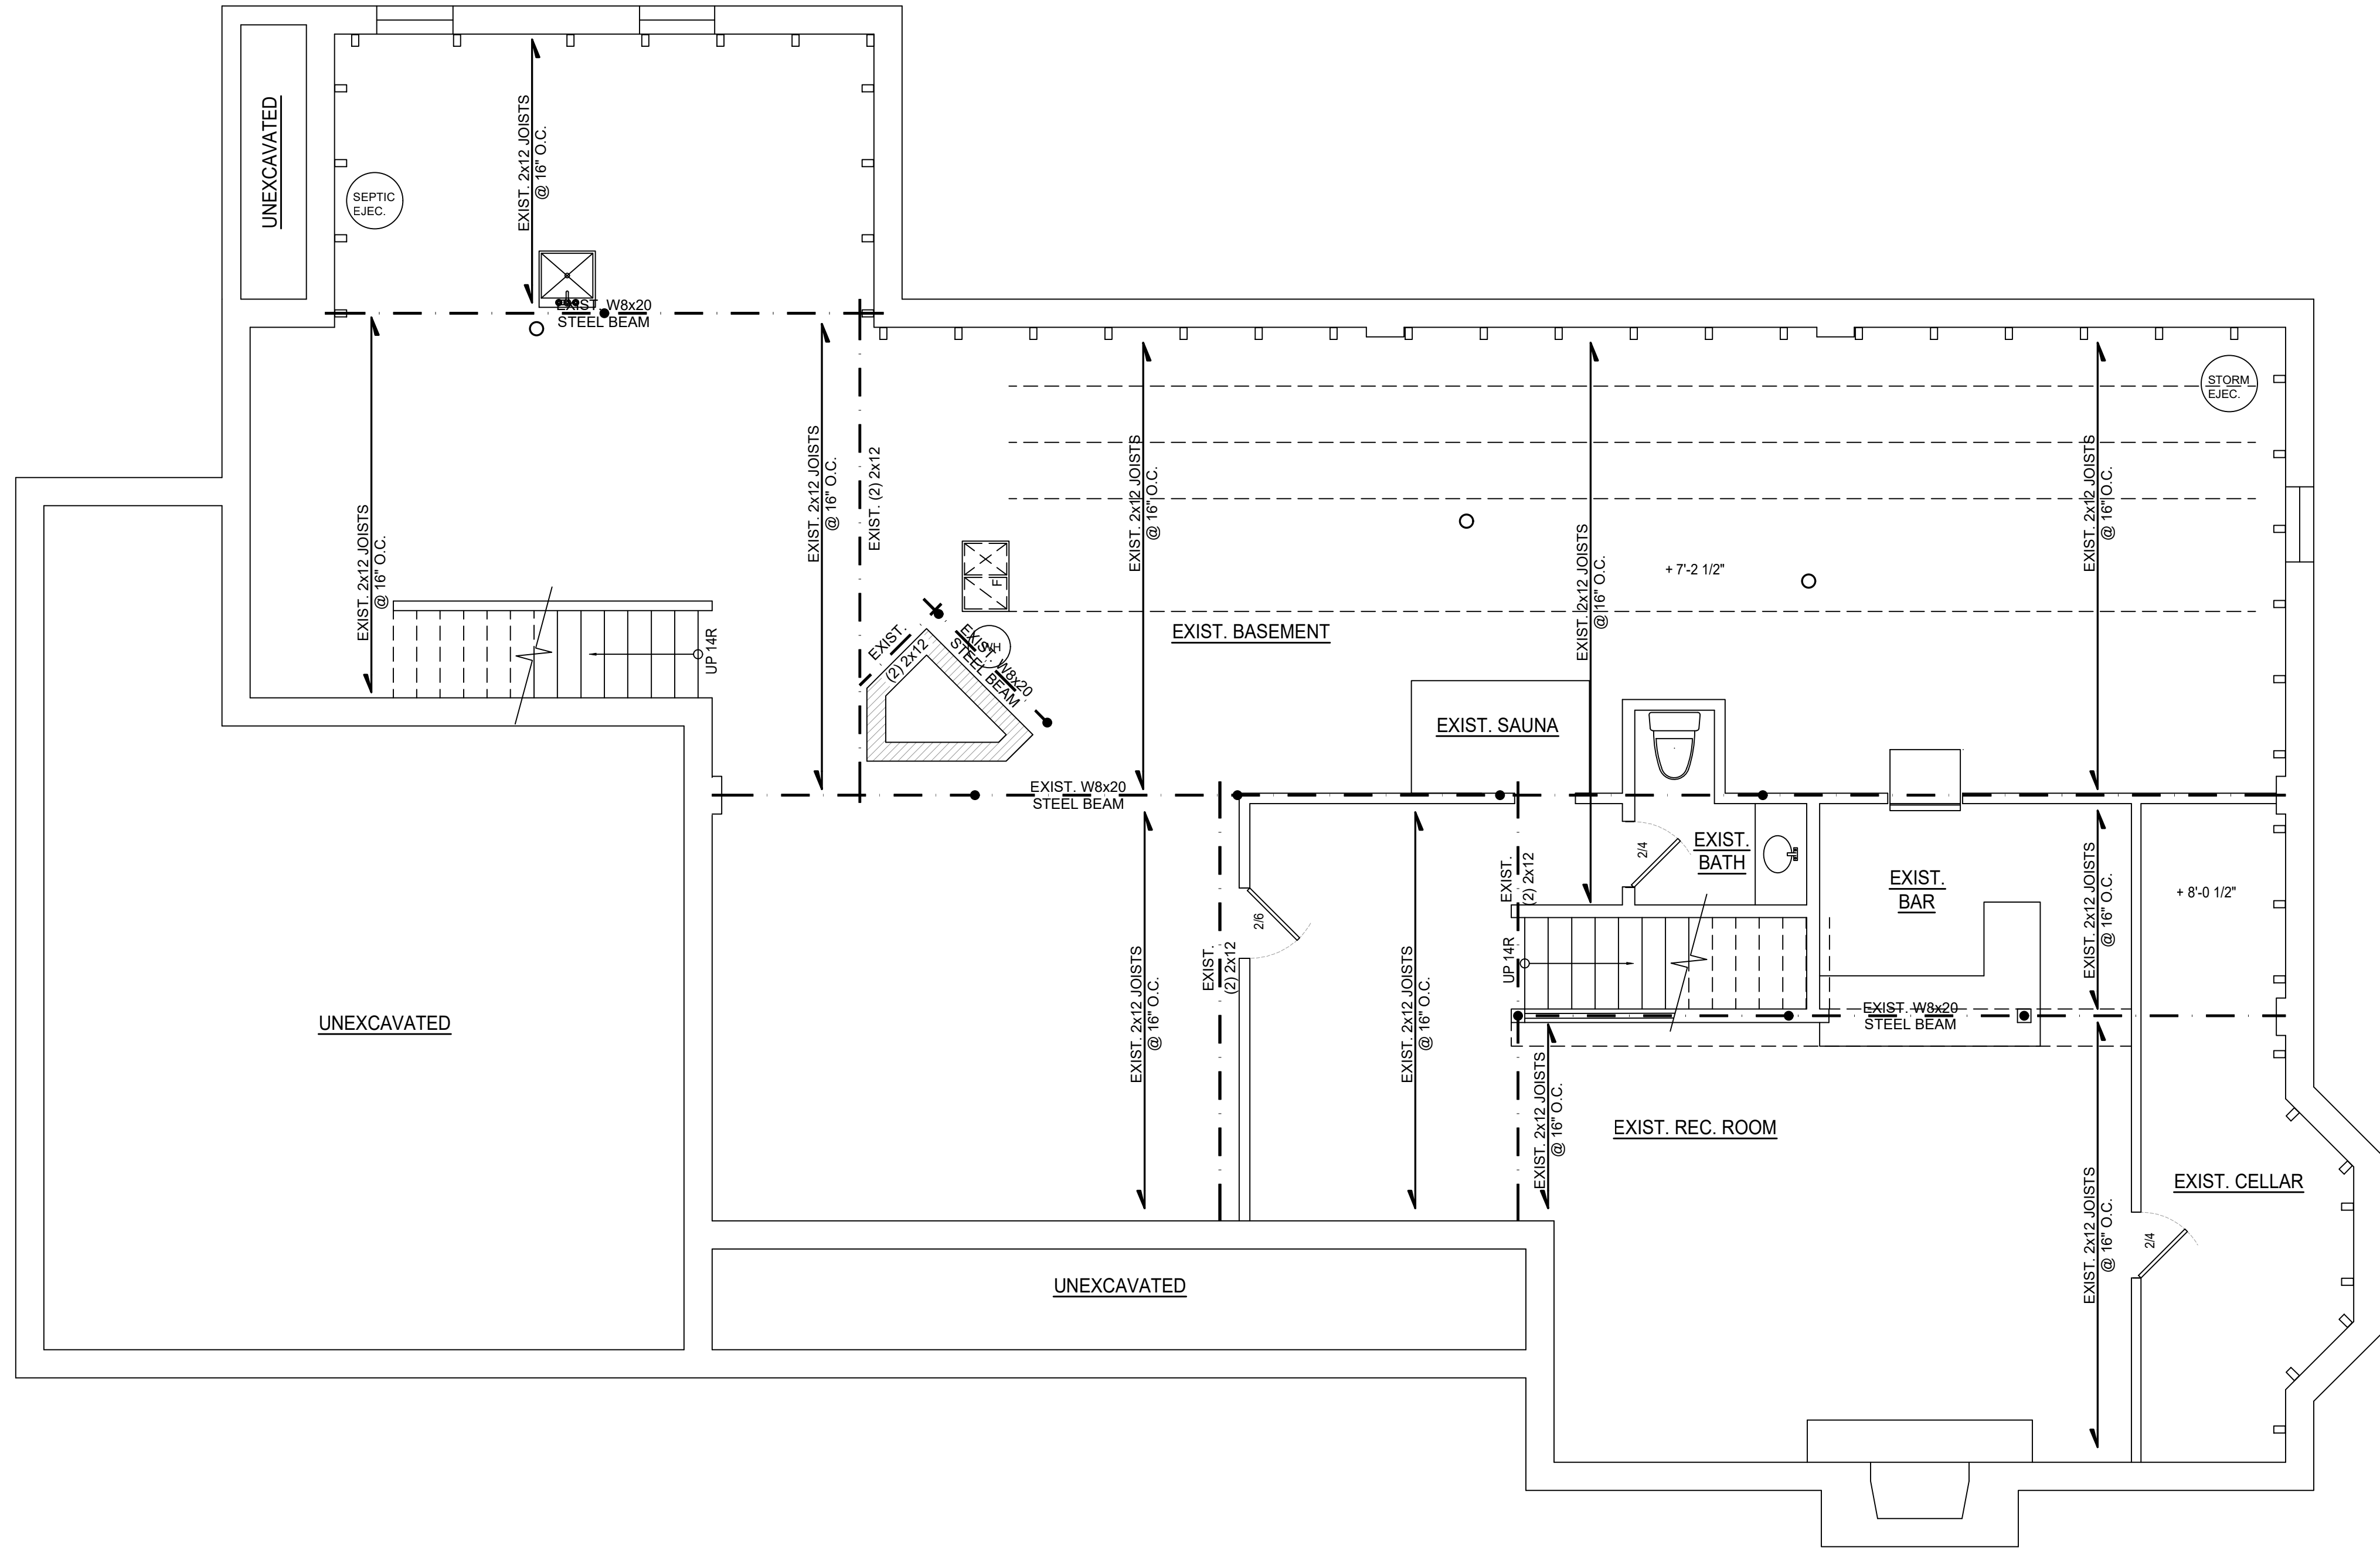

EXISTING BASEMENT PLAN

SCALE: 1/4" = 1'-0"

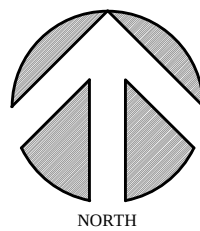

SHEET INDEX


D1.0	EXISTING BASEMENT PLAN
D1.1	EXISTING FIRST FLOOR PLAN
D1.2	EXIST. / DEMO SECOND FLOOR PLAN
A1.0	PROPOSED BASEMENT PLAN
A1.1	PROPOSED SECOND FLOOR PLAN
A1.2	ROOF PLAN
A2.1	EXTERIOR ELEVATIONS
A3.1	DORMER SECTION / DETAILS

REVISIONS

NUMBER	DESCRIPTION	DATE


ISSUED FOR:
PERMIT/ CONST.

BUTTON RESIDENCE
7123 NORTH BARNETT LANE, FOX POINT, WI 53127

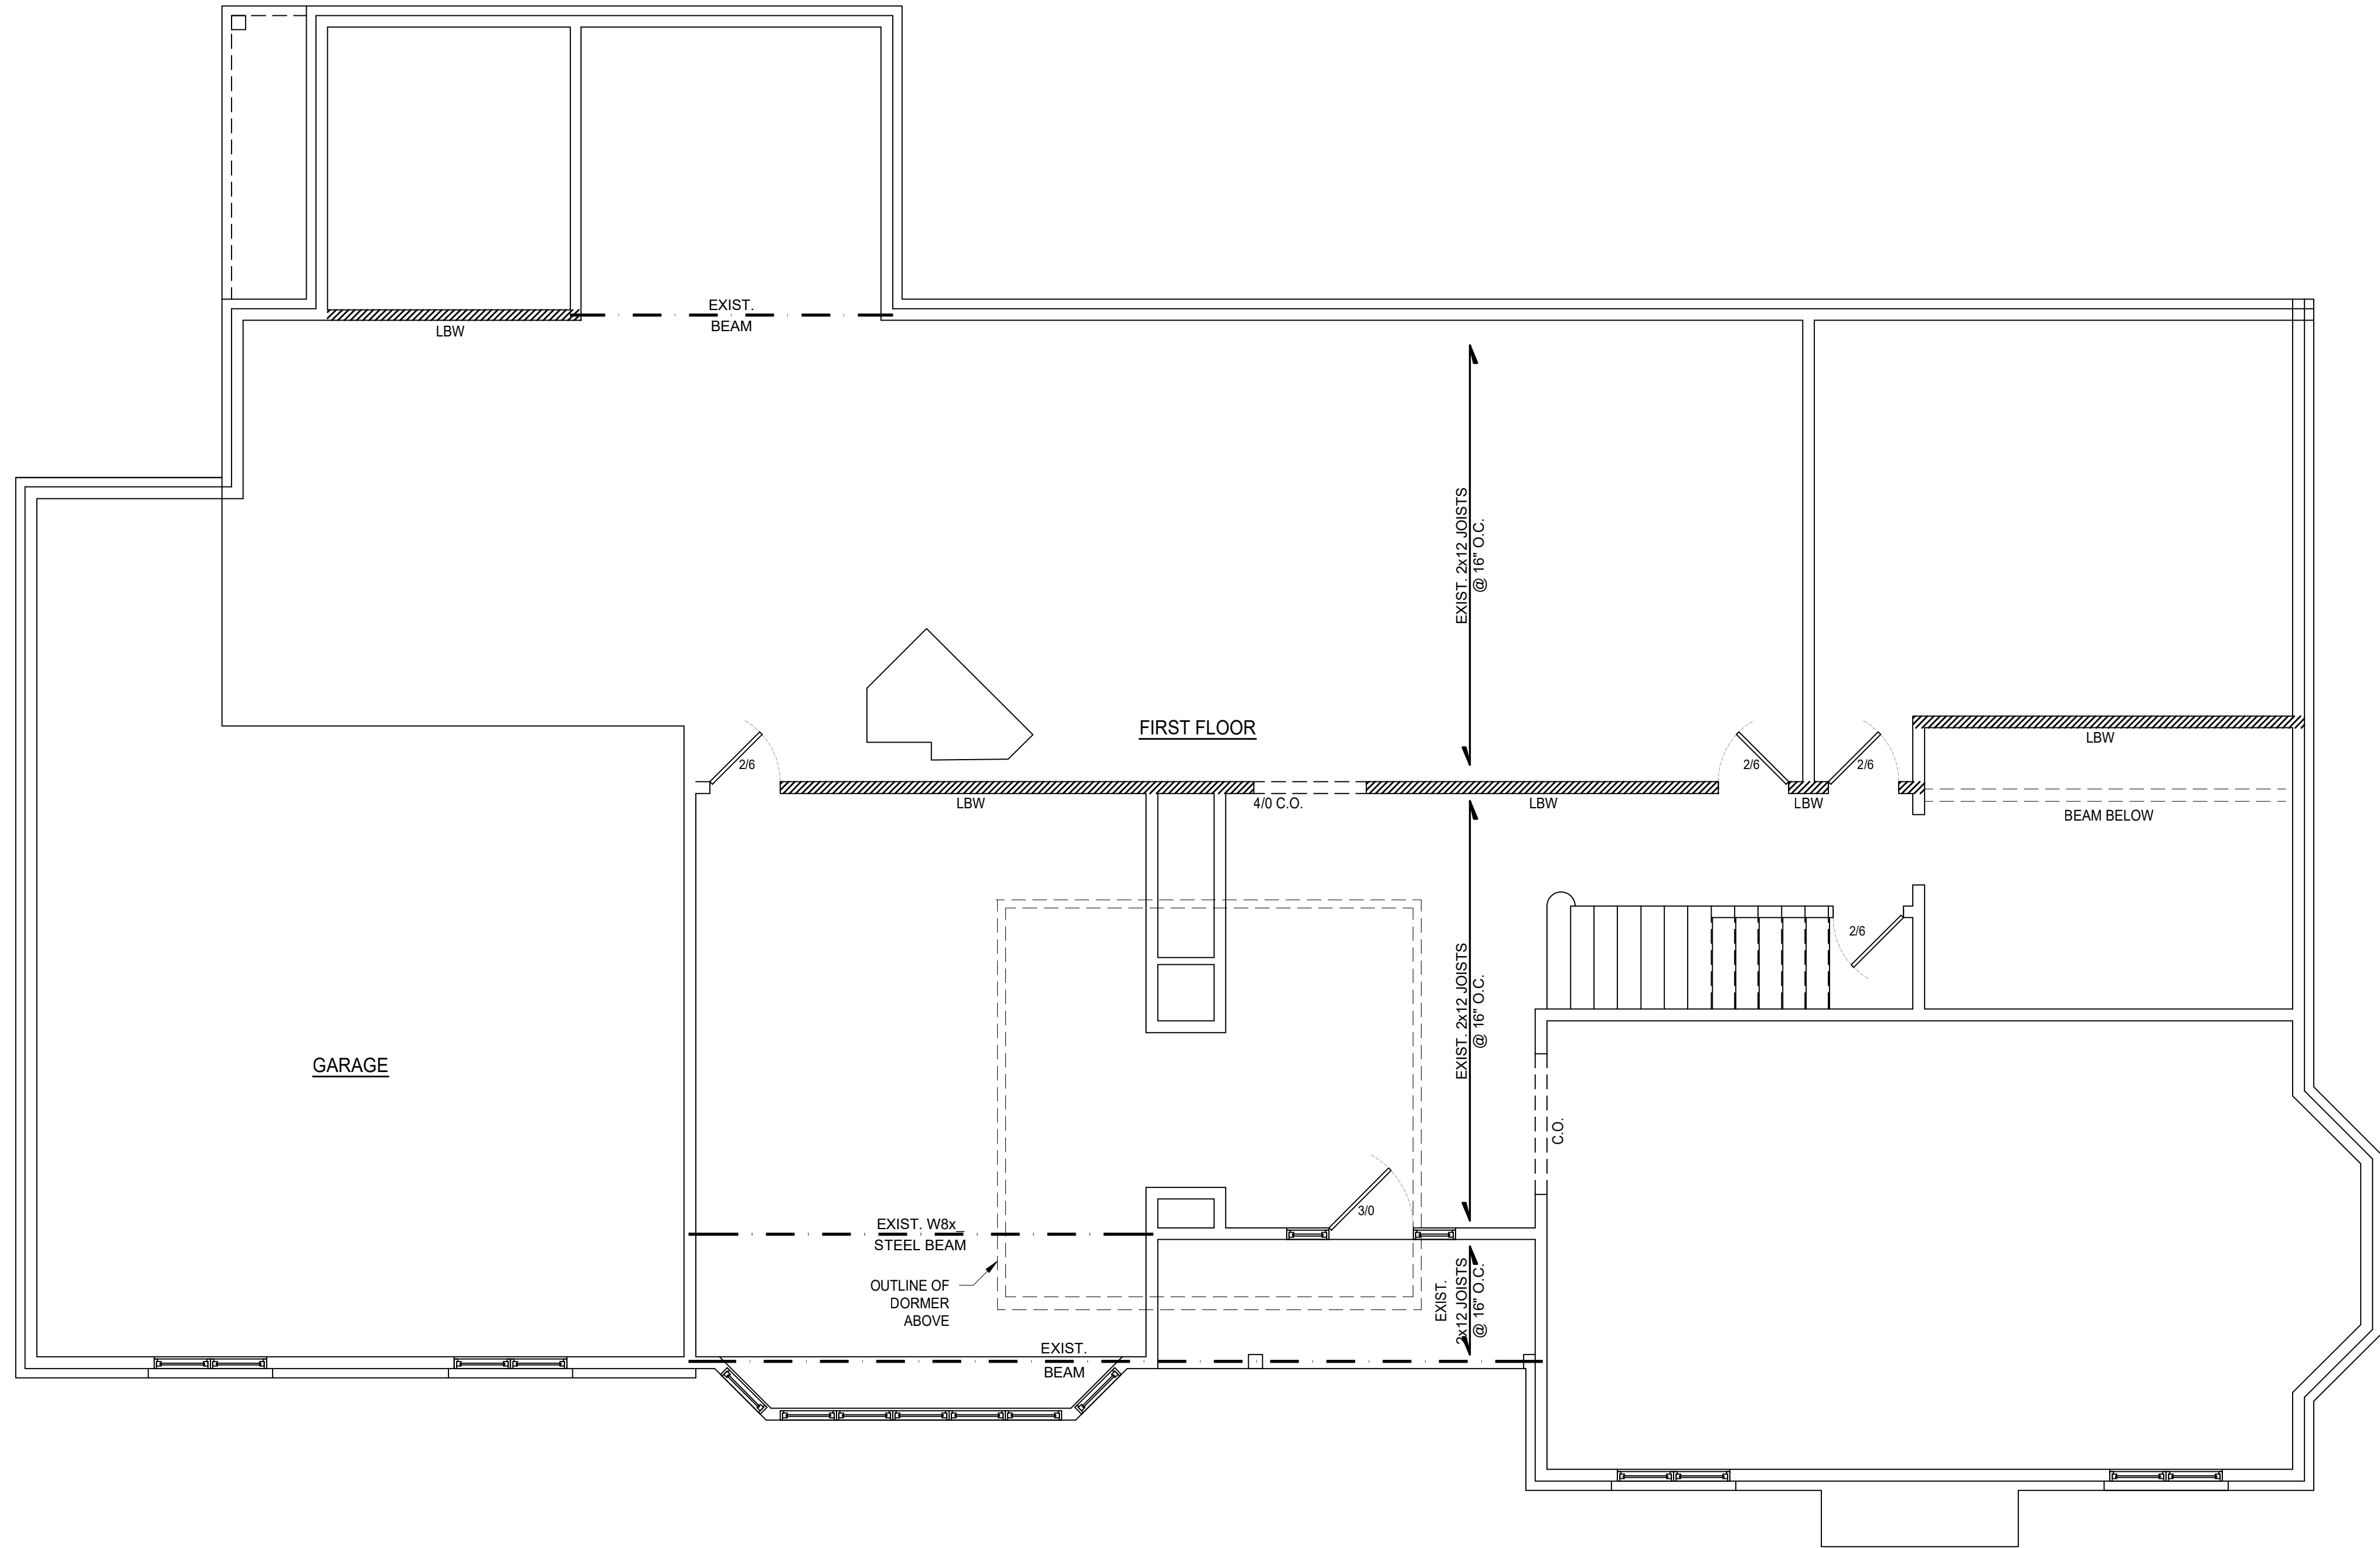

EXISTING FIRST FLOOR PLAN

SCALE: 1/4" = 1'-0"

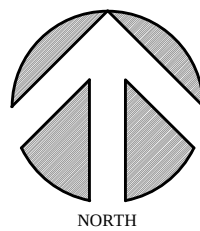


ISSUED FOR:
PERMIT/ CONST.

REVISIONS		DATE
NUMBER	DESCRIPTION	


Date: 12-12-2023
Project: 2023-09.012
Drawn by: KRG
Checked by: MAP

SHEET NUMBER

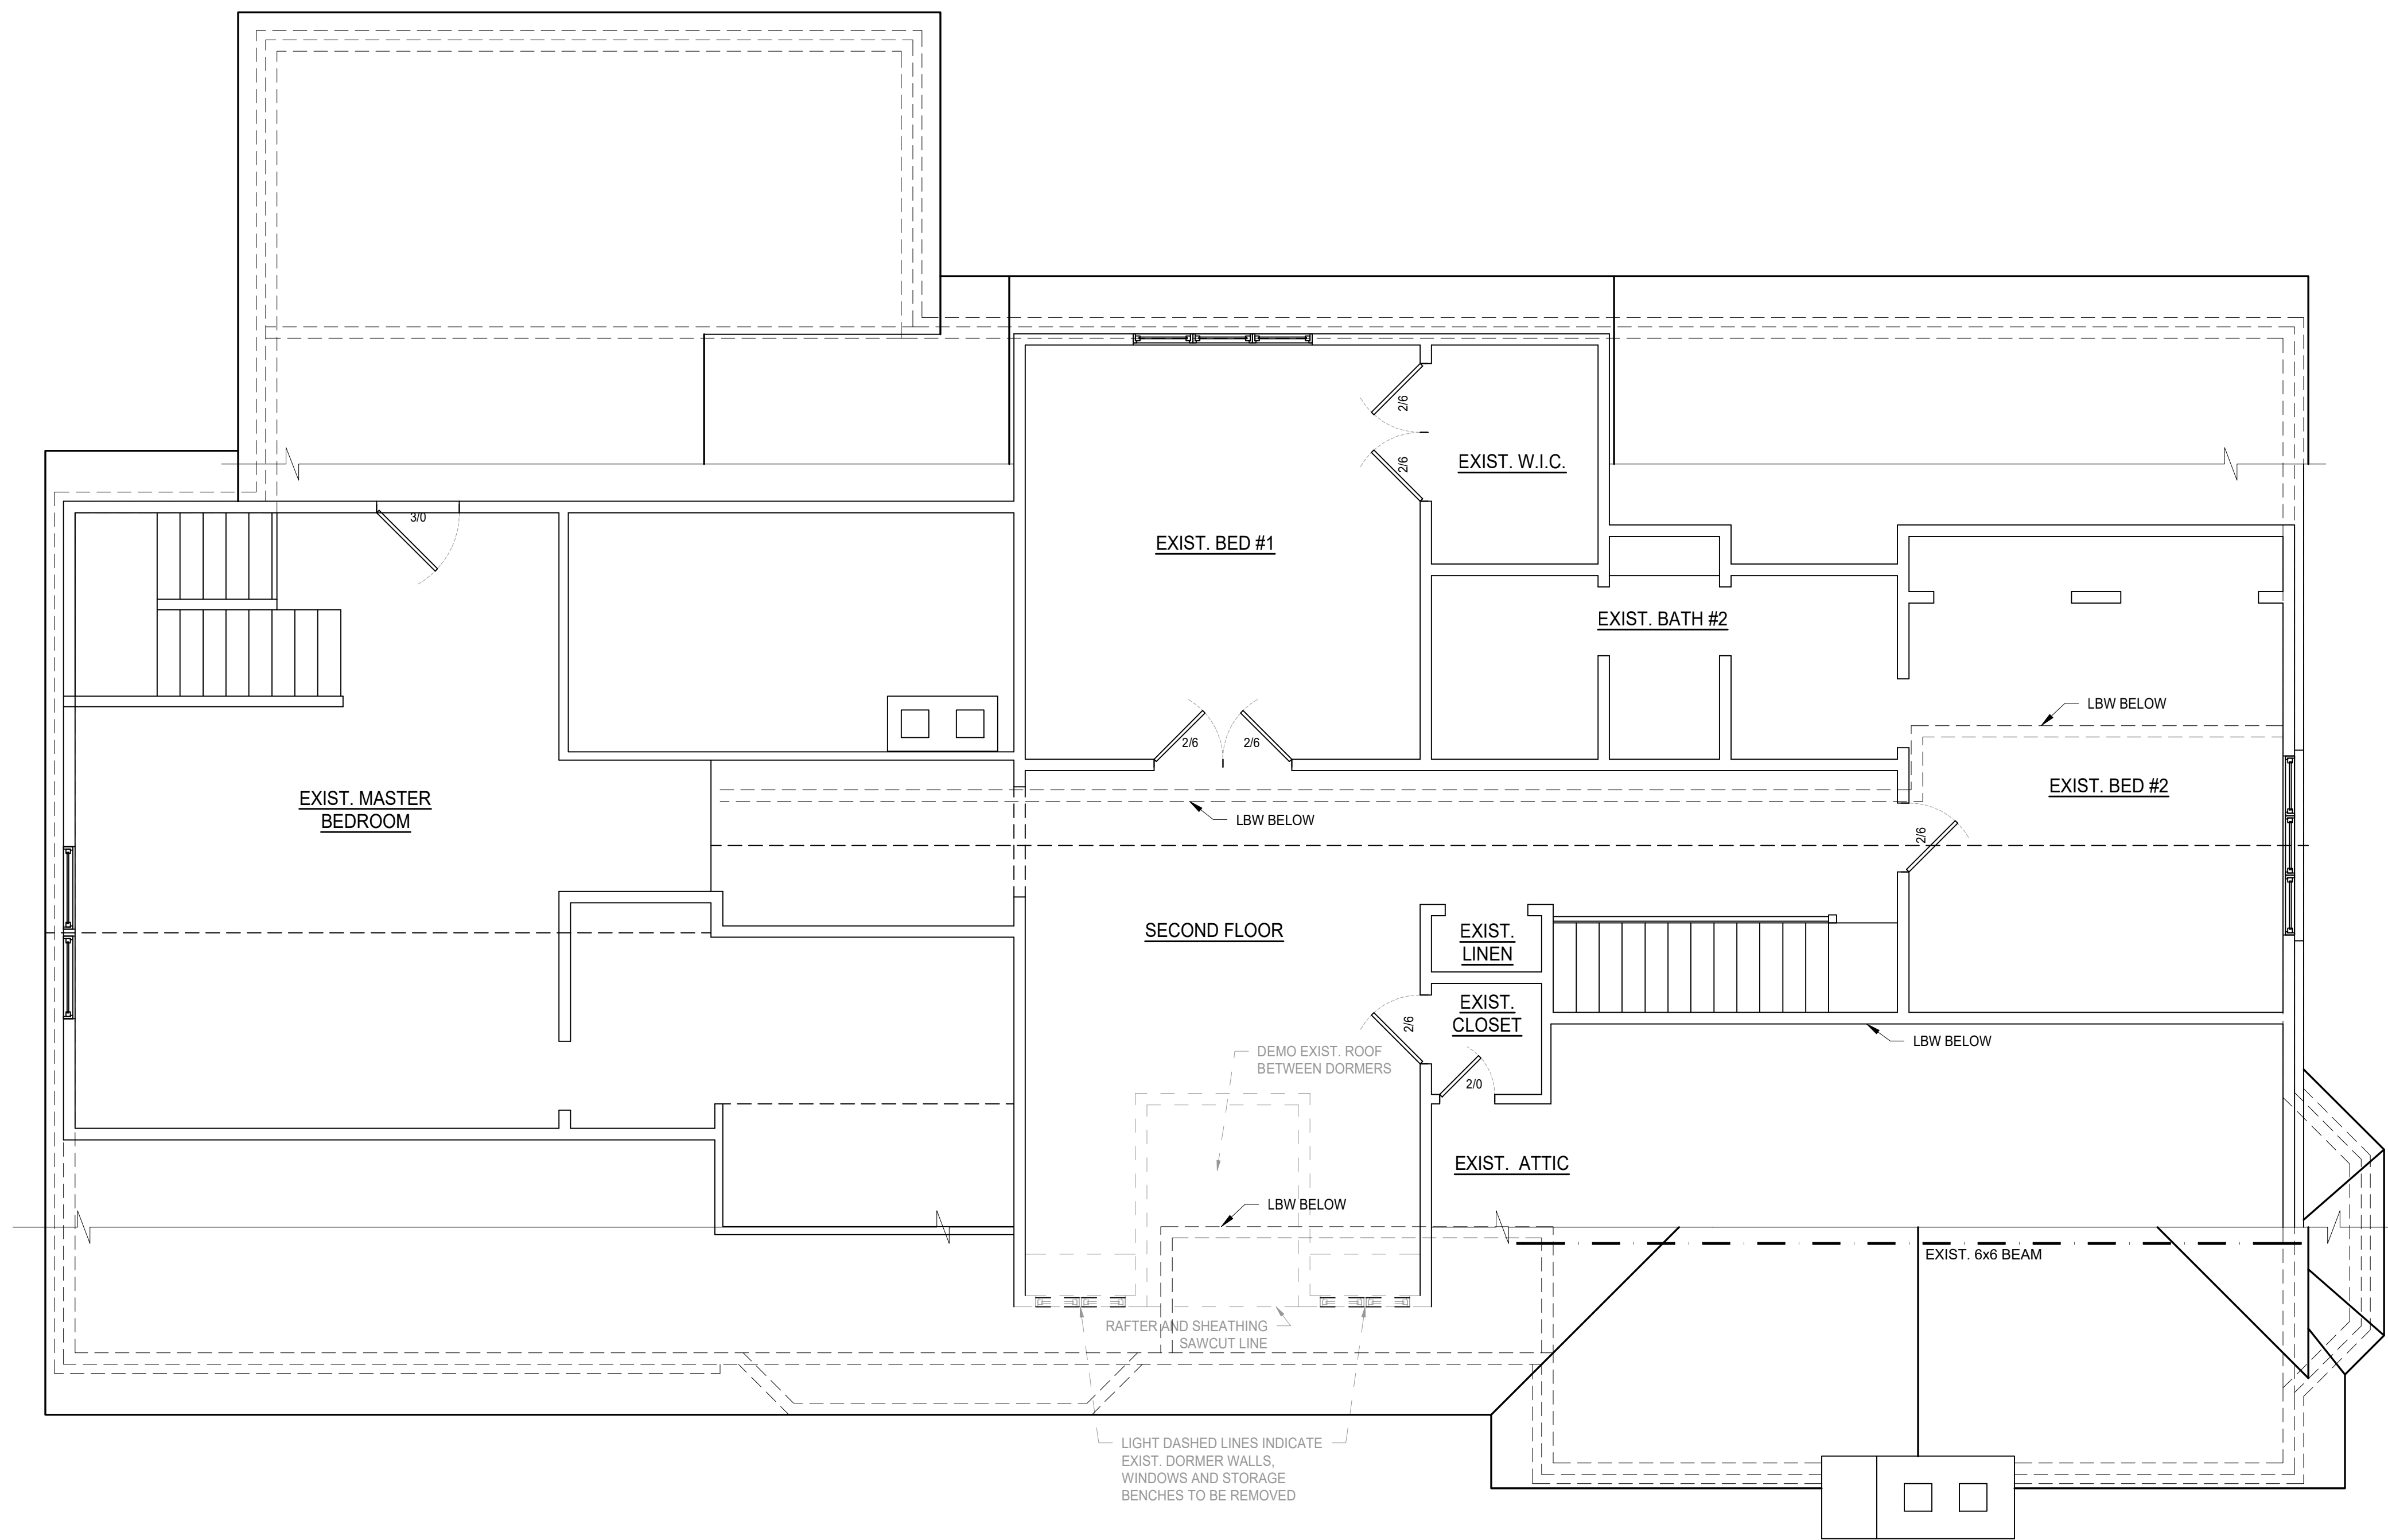

EXISTING SECOND FLOOR / DEMO PLAN

SCALE: 1/4" = 1'-0"

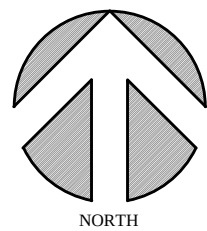


ISSUED FOR:
PERMIT/ CONST.

REVISIONS		DATE
NUMBER	DESCRIPTION	

Date: 12-12-2023
Project: 2023-09.012
Drawn by: KRG
Checked by: MAP

SHEET NUMBER

SCALE: 1/4" = 1'-0"

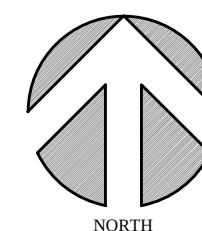


SHEET INDEX	
A1.0	PROPOSED BASEMENT PLAN
A1.1	PROPOSED SECOND FLOOR PLAN
A1.2	ROOF PLAN
A2.1	EXTERIOR ELEVATIONS
A3.1	DORMER SECTION / DETAILS

[illegible]

ISSUED FOR:
PERMIT/ CONST.


Date:	12-12-2023
Project:	2023-09.012
Drawn by:	KRG
Checked by:	MAP
SHEET NUMBER	

A1.0

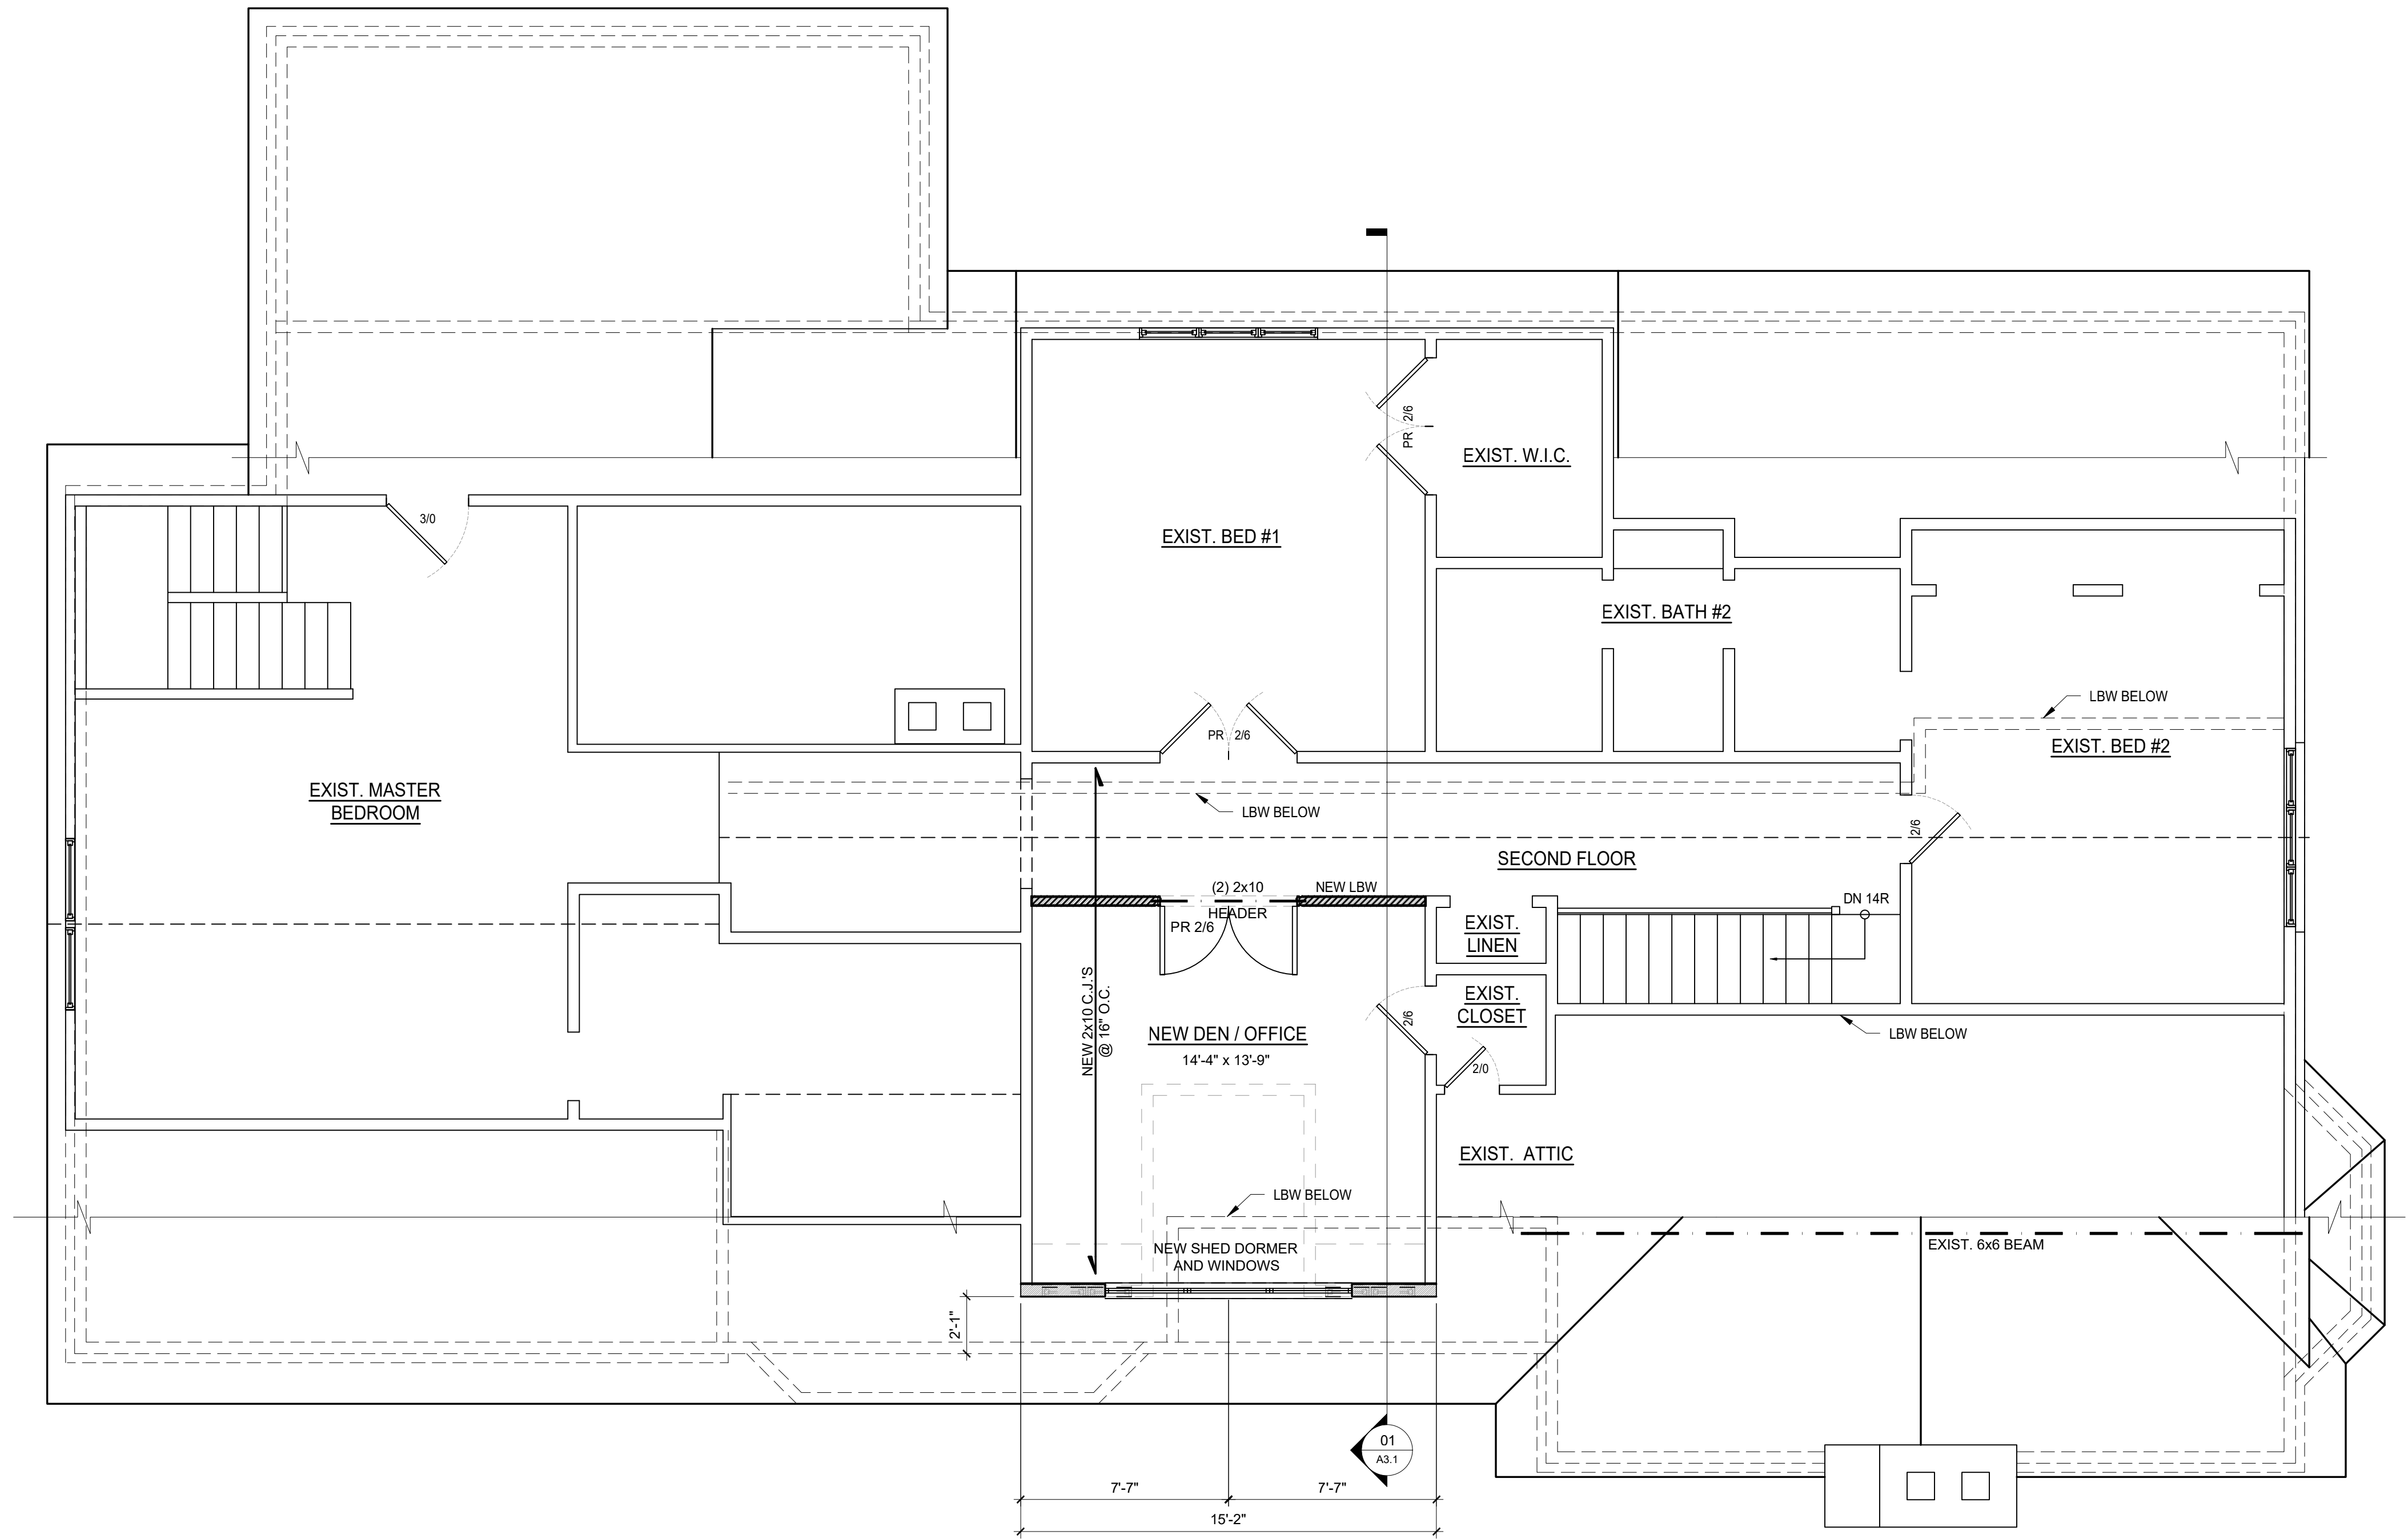


PROPOSED SECOND FLOOR PLAN

SCALE: 1/4" = 1'-0"

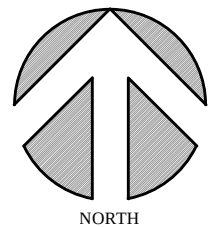


REVISIONS		DATE
NUMBER	DESCRIPTION	

Date: 12-12-2023
Project: 2023-09.012
Drawn by: KRG
Checked by: MAP
SHEET NUMBER

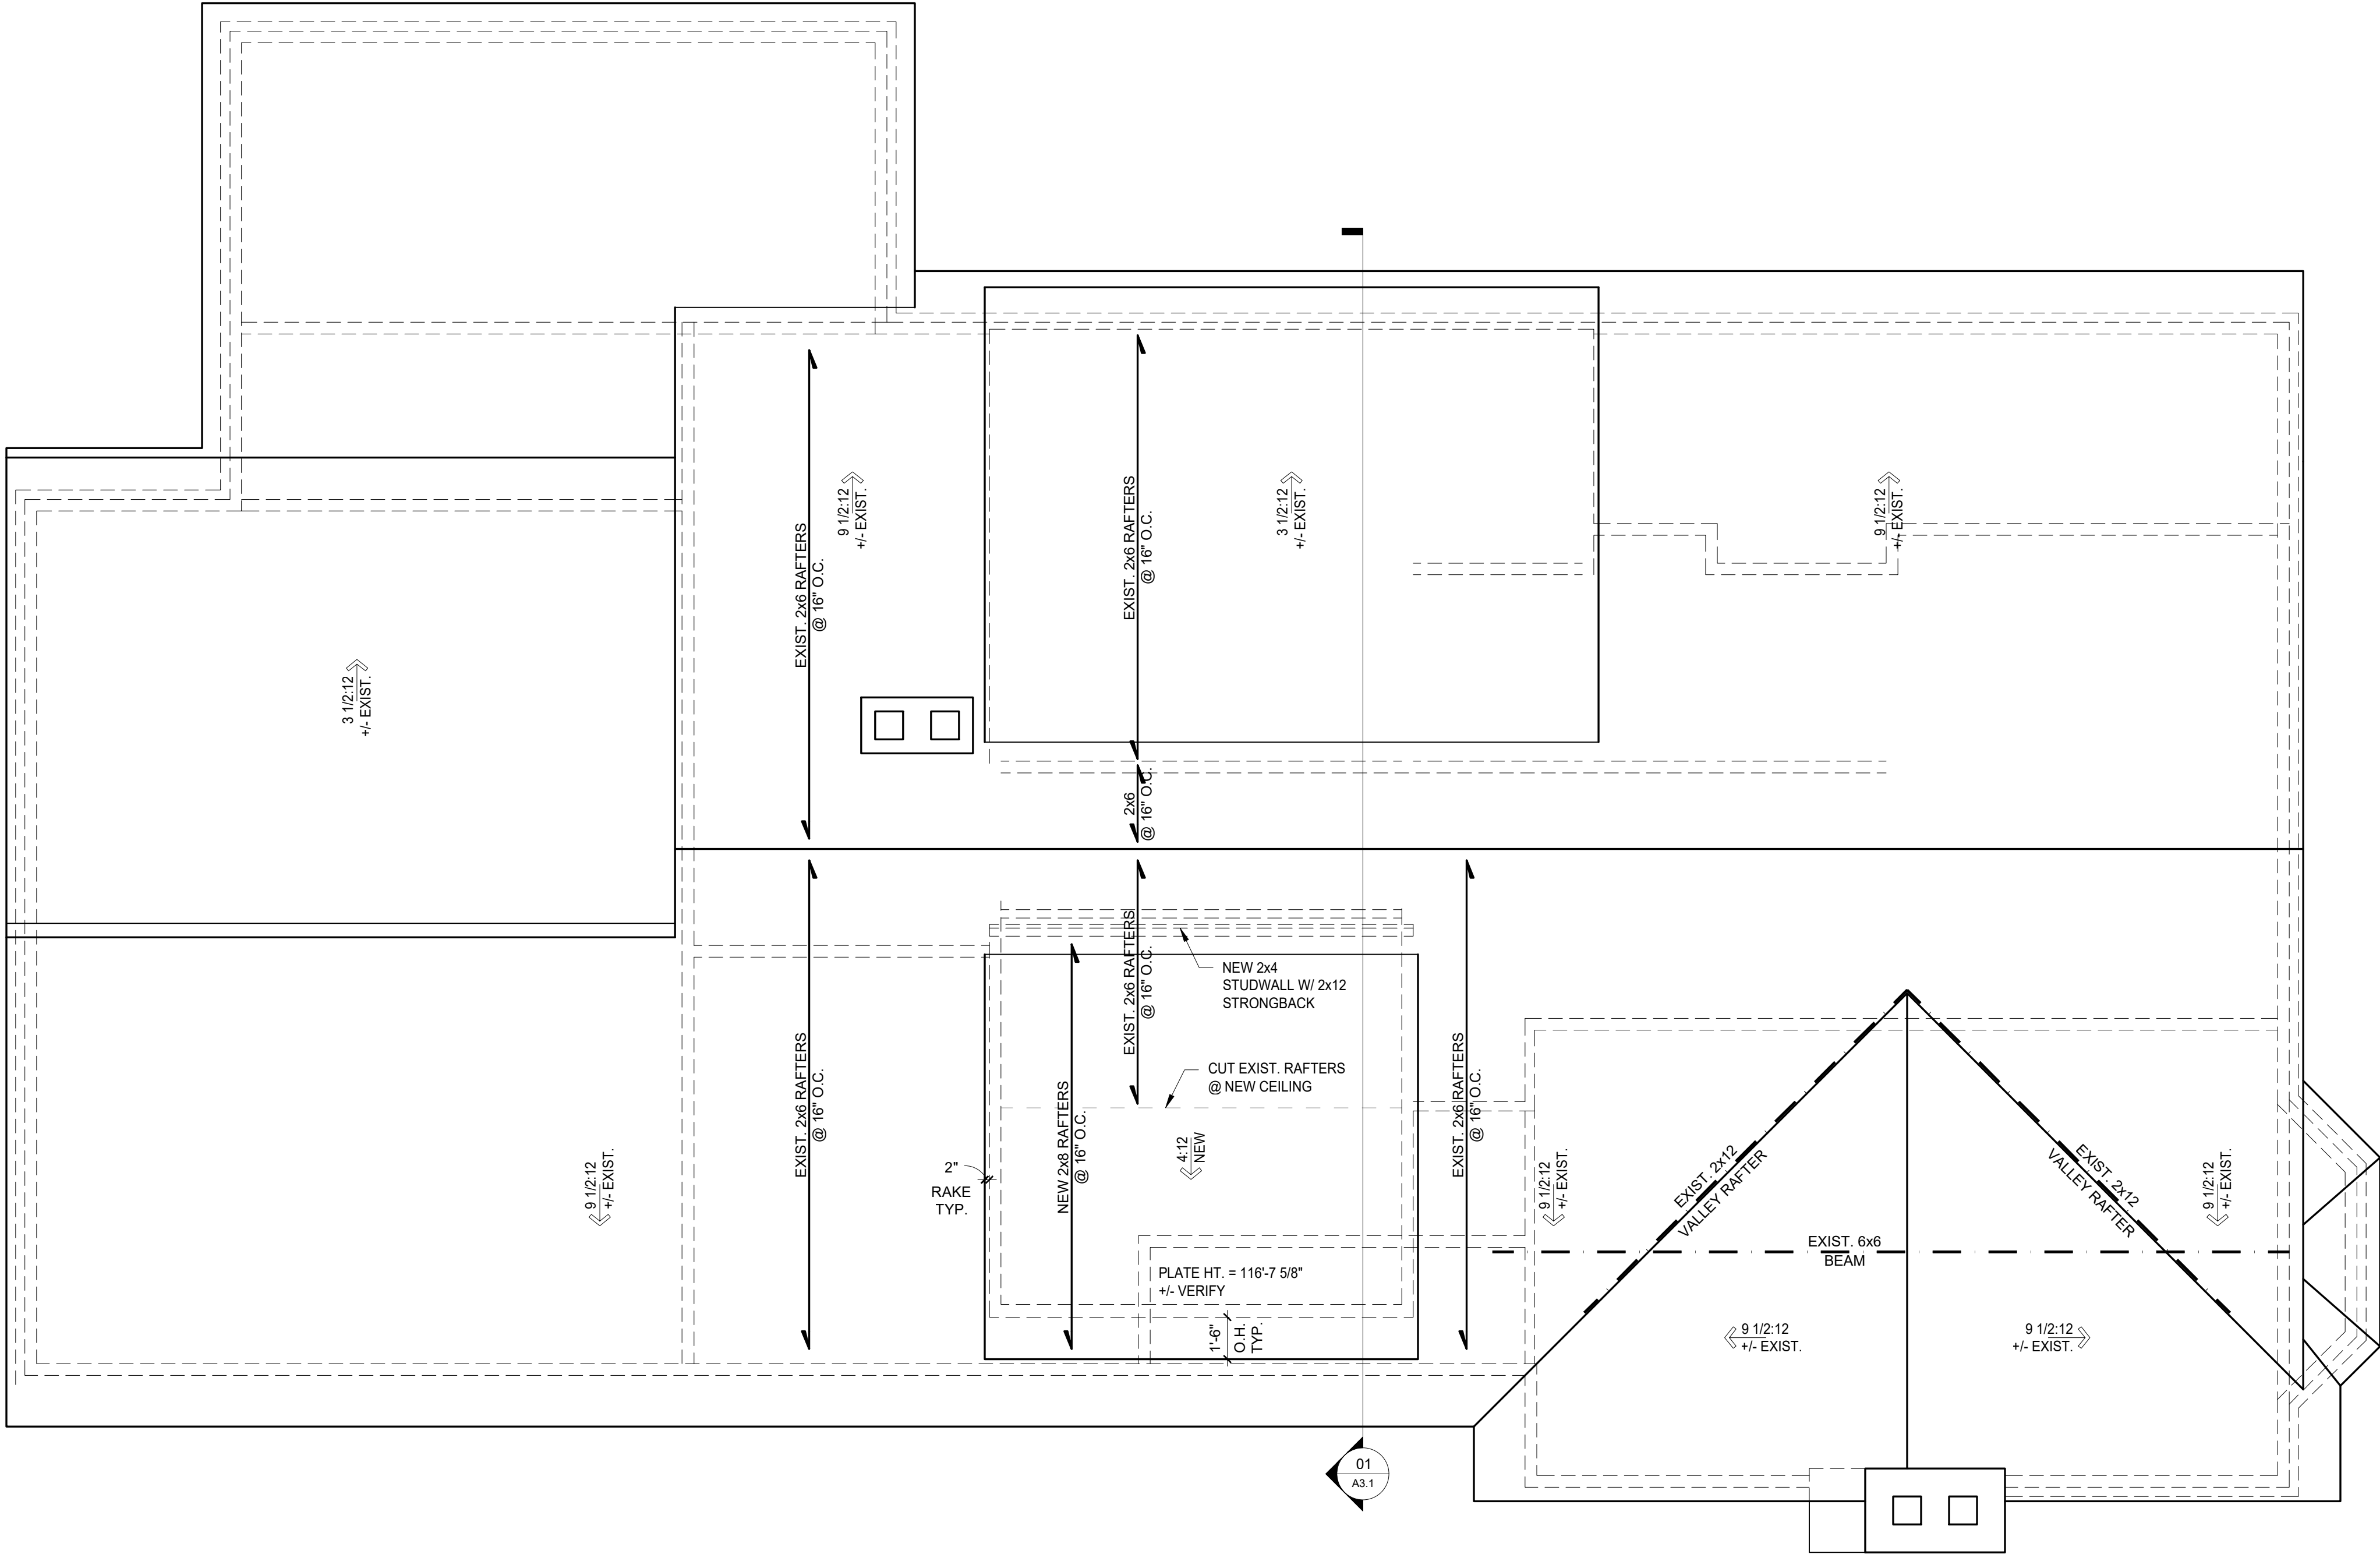

PROPOSED ROOF PLAN

SCALE: 1/4" = 1'-0"

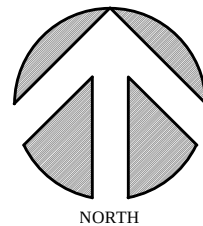


ISSUED FOR:
PERMIT/ CONST.

REVISIONS		DATE
NUMBER	DESCRIPTION	


Date:	12-12-2023
Project:	2023-09.012
Drawn by:	KRG
Checked by:	MAP

SHEET NUMBER

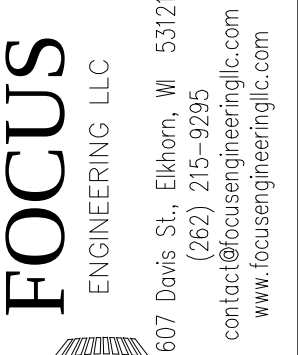

ISSUED FOR:
PERMIT/ CONST.

NUMBER	DESCRIPTION	DATE
le:		12-12-2023
ject:		2023-09.012
own by:		KRG
ecked by:		MAP
EET NUMBER		

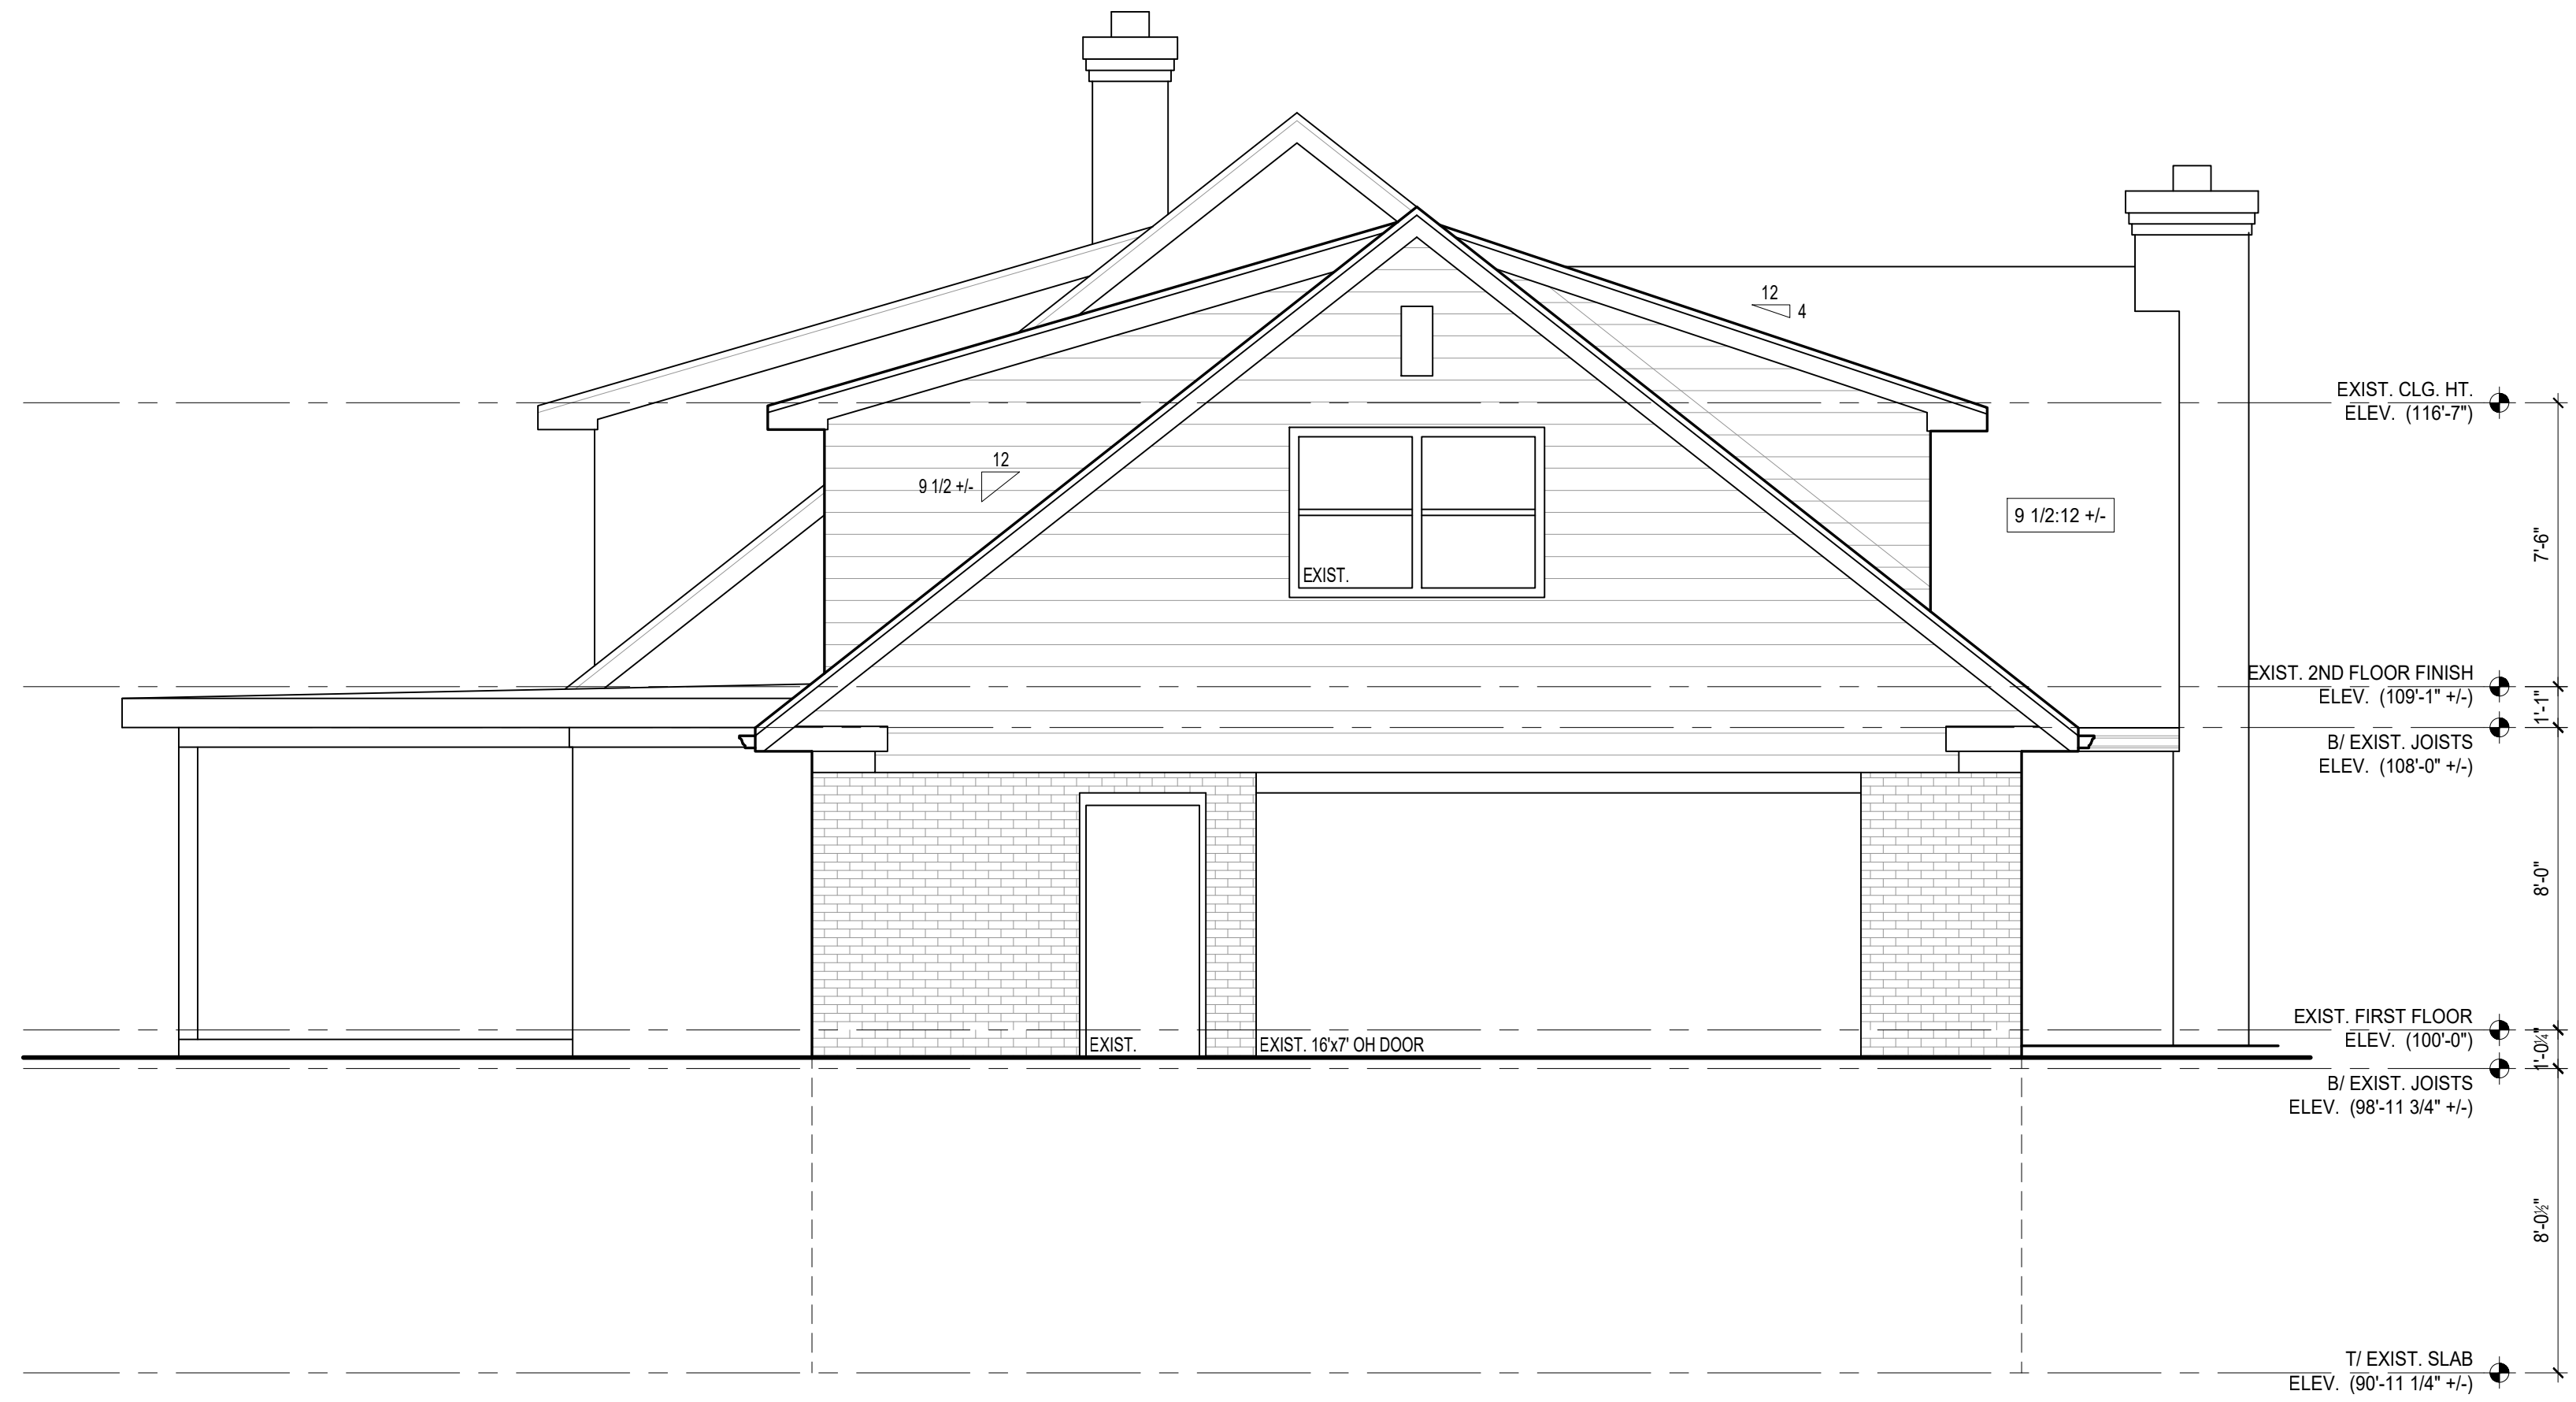


PROPOSED WEST ELEVATION

SCALE: 1/4" = 1'-0"



PROPOSED SOUTH ELEVATION

SCALE: 1/4" = 1'-0"

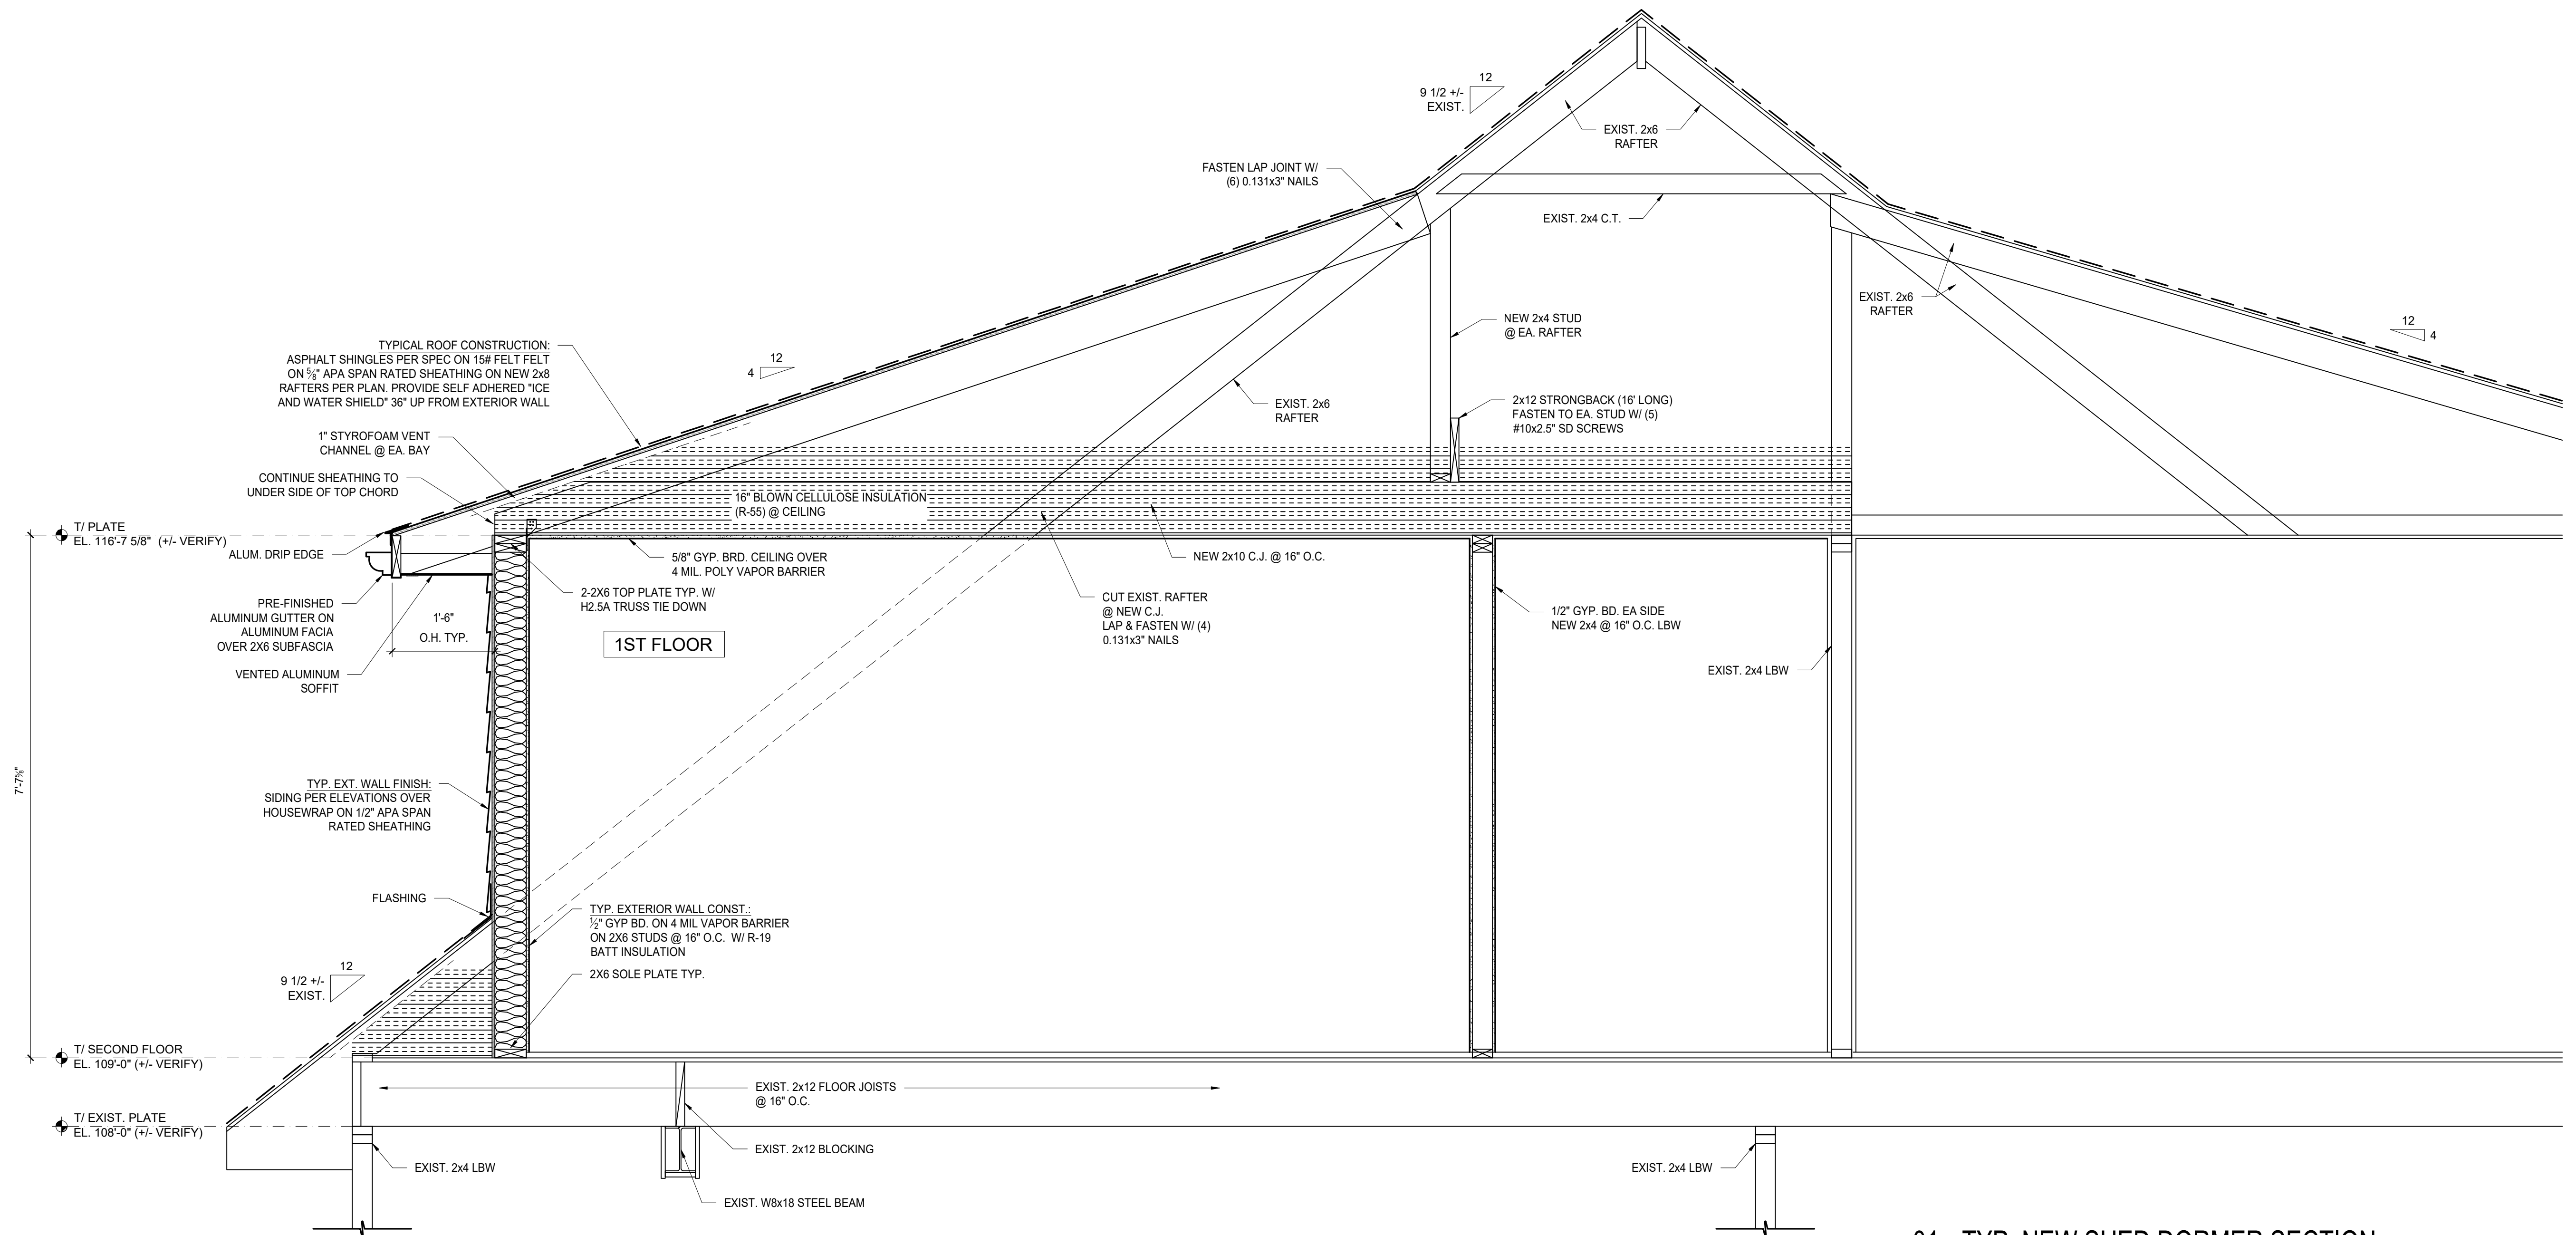

01 TYP. NEW SHED DORMER SECTION

SCALE: 3/4" = 1'-0"

REVISIONS		DATE
NUMBER	DESCRIPTION	

Date:	12-12-2023
Project:	2023-09.012
Drawn by:	KRG
Checked by:	MAP

Michael Rakow

From: Michael Follstad <mfollstad@gmail.com>
Sent: Thursday, April 4, 2024 12:13 PM
To: Michael Rakow
Subject: Re: 7123 N Barnet Lane

Here are the photos.







On Thu, Apr 4, 2024 at 10:56 AM Michael Rakow <mrakow@villageoffoxpoint.com> wrote:

Michael,

Can you send me some new photos. My computer won't open those.

Regards,



Michael Rakow

Building Inspector

Phone: 414-247-6622

Web: www.villageoffoxpoint.com

7200 N Santa Monica Blvd, Fox Point, WI 53217

From: Michael Follstad <mfollstad@gmail.com>
Sent: Tuesday, March 26, 2024 9:07 AM
To: Michael Rakow <mrakow@villageoffoxpoint.com>
Subject: Re: 7123 N Barnet Lane

Good morning, Mike.

I have attached photos of the house at 7123 N Barnett Lane to include in the Building Board meeting.

Please confirm that we are all set for the meeting and provide instructions in order for me to attend.

On Thu, Mar 21, 2024 at 12:38 PM Michael Follstad <mfollstad@gmail.com> wrote:

Hello Mike,

I have attached to this email a scan of the receipt that I received on Wednesday, March 6th, in payment for the Building Board review. I just realized that the receipt indicates the wrong address.

I did hand over to the clerk one full plan set, on the 6th of March, as well as filling out the permit application.

Today, I dropped off three full plan sets and would like to be added to the Wednesday, April 10th, meeting of the Building Board.

Please confirm that I have supplied all that is required for the meeting and include me in the meeting as well.

My clients are seeking to replace the two second floor dormers, in the front of the house, with one dormer that spans the same width as the two existing dormers.

--

Cheers,

Michael Follstad

Journeyman Construction LLC
(414) 750-3193
journeyman-construction.com

--

Cheers,

Michael Follstad

Journeyman Construction LLC
(414) 750-3193
journeyman-construction.com

--

Cheers,
Michael Follstad

Journeyman Construction LLC
(414) 750-3193
journeyman-construction.com

**VILLAGE OF FOX POINT**

7200 N Santa Monica Blvd
Fox Point, WI 53217
(414) 247-6622
www.villageoffoxpoint.com

Permit Number:**B-**

OFFICE USE ONLY
Issued Date
Zoning

BUILDING PERMIT

Job Address 7240 N barnett Ln	Building Type: Residential ☒ Commercial ☐
Description of Work	
Install new 2nd floor windows with slightly different sizes. Half round window to be changed to full round window.	
2nd floor wall to be furred out so wall is in line with wall below	
Estimated Cost of Project \$61,906.31	

Owner/Occupant	
Business Name	Contact Name Christine Symchych
Address 7240 N Barnett Ln	City/State/Zip Foxpoint
Phone 414-403-7729	Email csymchych@wi.rr.com

****Cautionary Statement required when homeowner is applying for permit****

Contractor	
Company Name Antiquity GCMS	Contact Name Todd Fox
Address N79 W12855 Fond du Lac ave	City/State/Zip Menomonee Falls 53051
Phone 414-412-6252	Email tfox@antiquitygc.com
Dwelling Contractor #031800082	Dwelling Contractor Qualifier #111600066

Square Footage Under Construction				
1 st Floor	2 nd Floor <100	Basement	Addition	Garage

Description	Rate	Amount
Project - Per \$1,000 of estimated cost	\$10.00	619.06
Building Board	\$75.00	75
Footing early start - \$230.00 one and two family; \$305.00 commercial		
Plan Review - \$275.00 one and two family; New Single Family Construction \$330.00 plus \$30.00/unit commercial		
State Seal	\$75.00	
Razing, Interior Demolition \$925.00 max/bld	\$95.00 minimum plus	\$0.13/sqft
Moving buildings	\$250.00 plus	\$0.13/sqft
Fuel tanks - Per 1,000 gallons		\$25.00
Re-inspection		\$100.00
Work started without permit		Double
	Minimum Fee	\$70.00
Payable to: Village of Fox Point	Total Permit Fee	\$694.06

Applicant Signature

Antiquity GCMS

Date

3-27-24

Rev 01/22

ISSUED PERMITS are available on the Village website under **PERMITS & LICENSES**

VILLAGE OF FOX POINT
7200 N. SANTA MONICA BLVD
FOX POINT WI 53217

414-361-8900

Receipt No: 1.090005

Mar 27, 2024

7240 N BARNETT LN

Previous Balance:	.00
LICENSES & PERMITS - BUILDING PLANS - FILING FEE	75.00
24-44440 BUILDING PLANS-FILING FEE	

Total:	75.00
--------	-------

CREDIT CARD	75.00
-------------	-------

Payor: ERICH SCHNEIDER

Total Applied:	75.00
----------------	-------

Change Tendered:	.00
------------------	-----

Duplicate Copy

03/27/2024 10:26 AM



VILLAGE OF FOX POINT

7200 N Santa Monica Blvd

Fox Point, WI 53217

(414) 247-6622

www.villageoffoxpoint.com

BUILDING PERMIT APPLICATION

All applications must contain one (1) complete set of plans and specifications.

All plans must be drawn at a scale that adequately illustrates all of the required information in sufficient detail to demonstrate code compliance to the satisfaction of the Village staff reviewing the application. *Drawings that do not show all necessary detail shall be rejected.*

All applications for work proposed to the exterior of a property must be submitted to the Building Board for approval.

Additions

1. Building Board Required
2. Survey
3. Open Area Calculation
4. Site Plan
5. Building Elevations
6. Footing/Foundation Plan
7. Floor Plan
8. Cross Sections
9. Structural Details
10. Truss Plans/Layout
11. Tall Wall Design Calculations
12. Energy Calculations
13. Wall Bracing
14. Grading, Drainage and Erosion Control Permit (See Eng)
15. Fill Permit (See Eng)

Accessory Structures (≤ 100 sqft)

1. Survey - Showing the Location
2. Open Area Calculation
3. Building Elevations
4. Building Sections

Accessory Structures (> 100 sqft)

1. Building Board Required
2. Survey - Showing the Location
3. Open Area Calculation
4. Building Elevations
5. Footing/Foundation Plan
6. Building Sections

Decks

1. Building Board Required
2. Survey - Showing the Location
3. Open Area Calculation
4. Footing/Framing Plan



VILLAGE OF FOX POINT

7200 N Santa Monica Blvd
Fox Point, WI 53217
(414) 247-6622
www.villageoffoxpoint.com

Driveways

1. Permit Not Required
2. Three Foot Setback Required

Fences

1. Board of Appeals and Building Board, Case by Case Basis
2. Survey - Showing the Location
3. Fence Detail

Interior Remodels

1. Floor Plans
2. Structural Details

New Home Construction

1. Building Board Required
2. Survey
3. Open Area Calculation
4. Site Plan
5. Building Elevations
6. Footing/Foundation Plan
7. Floor Plan
8. Cross Sections
9. Structural Details
10. Truss Plans/Layout
11. Tall Wall Design Calculations
12. Energy Calculations
13. Wall Bracing
14. Grading, Drainage and Erosion Control Permit (See Eng)
15. Fill Permit (See Eng)
16. Culvert Permit (See Eng)

Pools/Hot Tub

1. Building Board Required
2. Survey - Showing the Location
3. Open Area Calculation
4. Pool/Hot Tub Information

Roofs

1. Building Board Required if Changing Roofline
2. Building Permit Required

Siding

1. Building Board, Case by Case Basis



VILLAGE OF FOX POINT

7200 N Santa Monica Blvd

Fox Point, WI 53217

(414) 247-6622

www.villageoffoxpoint.com

Solar Panels

1. Building Board Required
2. Survey - Showing the Location (Ground Mounted Only)
3. One Line Diagram
4. Open Area Calculation
5. Structural Calculations
6. System Layout
7. Connection Details
8. Equipment Information and Listing

Windows/Doors

1. Building Board, Case by Case Basis
2. Replacements That Fit in the Same Frame Area, Building Board Not Required

Rev 01/22



VILLAGE OF FOX POINT

7200 N Santa Monica Blvd

Fox Point, WI 53217

(414) 247-6622

www.villageoffoxpoint.com

CAUTIONARY STATEMENT TO OWNERS OBTAINING BUILDING PERMITS

101.65(1r) of the Wisconsin Statutes requires municipalities that enforce the Uniform Dwelling Code to provide an owner who applies for a building permit with a statement advising the owner that:

If the owner hires a contractor to perform work under the building permit and the contractor is not bonded or insured as required under s. 101.654(2)(a), the following consequences might occur:

- (a) The owner may be held liable for any bodily injury to or death of others or for any damage to the property of others that arises out of the work performed under the building permit or that is caused by any negligence by the contractor that occurs in connection with the work performed under the building permit.
- (b) The owner may not be able to collect from the contractor damages for any loss sustained by the owner because of a violation by the contractor of the one- and two- family dwelling code or an ordinance enacted under sub. (1)(a), because of any bodily injury to or death of others or damage to the property of others that arises out of the work performed under the building permit or because of any bodily injury to or death of others or damage to the property of others that is caused by any negligence by the contractor that occurs in connection with the work performed under the building permit.

Wetlands Notice to Permit Applicants

You are responsible for complying with state and federal laws concerning the construction near or on wetlands, lakes, and streams. Wetlands that are not associated with open water can be difficult to identify. Failure to comply may result in removal or modification of construction that violates the law or other penalties or costs. For more information, visit the Department of Natural Resources wetlands identification web page or contact a Department of Natural Resources service

Additional Responsibilities for Owners of Projects Disturbing One or More Acre of Soil

I understand that this project is subject to ch. NR 151 regarding additional erosion control and stormwater management and will comply with those standards.

Christine Symchych

Homeowner's Name – PRINTED

7240 N Barnett Ln

Property Address

3-27-24

Homeowner's Signature

Date

**VILLAGE OF FOX POINT**

7200 N Santa Monica Blvd
Fox Point, WI 53217
(414) 247-6622
www.villageoffoxpoint.com

Permit Number:**B-****OFFICE USE ONLY**

Issued Date

Zoning

BUILDING PERMIT

Job Address 7240 N barnett Ln	Building Type: Residential ☒ Commercial ☐
Description of Work	
Install new 2nd floor windows with slightly different sizes. Half round window to be changed to full round window.	
2nd floor wall to be furred out so wall is in line with wall below	
Estimated Cost of Project \$61,906.31	

Owner/Occupant	
Business Name	Contact Name Christine Symchych
Address 7240 N Barnett Ln	City/State/Zip Foxpoint
Phone 414-403-7729	Email csymchych@wi.rr.com

****Cautionary Statement required when homeowner is applying for permit****

Contractor	
Company Name Antiquity GCMS	Contact Name Todd Fox
Address N79 W12855 Fond du Lac ave	City/State/Zip Menomonee Falls 53051
Phone 414-412-6252	Email tfox@antiquitygc.com
Dwelling Contractor #031800082	Dwelling Contractor Qualifier #111600066

Square Footage Under Construction				
1 st Floor	2 nd Floor <100	Basement	Addition	Garage

Description	Rate	Amount
Project - Per \$1,000 of estimated cost	\$10.00	619.06
Building Board	\$75.00	75
Footing early start - \$230.00 one and two family; \$305.00 commercial		
Plan Review - \$275.00 one and two family; New Single Family Construction \$330.00 plus \$30.00/unit commercial		
State Seal	\$75.00	
Razing, Interior Demolition \$925.00 max/bld	\$95.00 minimum plus	\$0.13/sqft
Moving buildings	\$250.00 plus	\$0.13/sqft
Fuel tanks - Per 1,000 gallons	\$25.00	
Re-inspection	\$100.00	
Work started without permit	Double	
	Minimum Fee	\$70.00
Payable to: Village of Fox Point	Total Permit Fee	\$694.06

Applicant Signature Antiquity GCMS Date 3-27-24

Rev 01/22

ISSUED PERMITS are available on the Village website under PERMITS & LICENSES







VILLAGE OF FOX POINT
7200 N Santa Monica Blvd
Fox Point, WI 53217
(414) 247-6622
www.villageoffoxpoint.com

Permit Number:

B-_____

OFFICE USE ONLY	
Issued Date	
Zoning	A-1, 60

BUILDING PERMIT

Job Address 7242 N Beach Drive	Building Type: Residential ☒ Commercial ☐
Description of Work	
RENOVATION AND ADDITION TO AN EXISTING SINGLE FAMILY HOME	
Estimated Cost of Project \$ TBD	

Owner/Occupant Jordana Joseph and Glen Saltzberg	
Business Name	Contact Name Owners
Address 2637 N Greenview	City/State/Zip Chicago, IL 60614
Phone 312-543-0855	Email jordanajoseph@gmail.com and gsaltz9@gmail.com

****Cautionary Statement required when homeowner is applying for permit****

Contractor	
Company Name Labonte Construction	Contact Name Dave Labonte
Address 1051 E. Ogden Ave.	City/State/Zip Milwaukee, WI 53202
Phone 414.339.6638	Email davel@sigmacommercial.com
Dwelling Contractor #	Dwelling Contractor Qualifier #

Square Footage Under Construction				
1 st Floor 924sf	2 nd Floor 842sf	Basement	Addition 515sf	Garage 146sf

Description	Rate	Amount
Project - Per \$1,000 of estimated cost	\$10.00	TBD
Building Board	\$75.00	\$75
Footing early start - \$230.00 one and two family; \$305.00 commercial		\$0
Plan Review - \$275.00 one and two family; New Single Family Construction \$330.00 plus \$30.00/unit commercial		\$275
State Seal	\$75.00	\$75
Razing, Interior Demolition \$925.00 max/bld	\$95.00 minimum plus	\$0.13/sqft \$323.96
Moving buildings	\$250.00 plus	\$0.13/sqft \$0
Fuel tanks - Per 1,000 gallons	\$25.00	\$0
Re-inspection	\$100.00	\$0
Work started without permit	Double	
	Minimum Fee	\$70.00
Payable to: Village of Fox Point		Total Permit Fee \$ TBD

Applicant Signature  **Date** 3/1/2024

Rev 01/22

ISSUED PERMITS are available on the Village website under **PERMITS & LICENSES**



VILLAGE OF FOX POINT

7200 N Santa Monica Blvd
Fox Point, WI 53217
(414) 247-6622
www.villageoffoxpoint.com

CAUTIONARY STATEMENT TO OWNERS OBTAINING BUILDING PERMITS

101.65(1r) of the Wisconsin Statutes requires municipalities that enforce the Uniform Dwelling Code to provide an owner who applies for a building permit with a statement advising the owner that:

If the owner hires a contractor to perform work under the building permit and the contractor is not bonded or insured as required under s. 101.654(2)(a), the following consequences might occur:

- (a) The owner may be held liable for any bodily injury to or death of others or for any damage to the property of others that arises out of the work performed under the building permit or that is caused by any negligence by the contractor that occurs in connection with the work performed under the building permit.
- (b) The owner may not be able to collect from the contractor damages for any loss sustained by the owner because of a violation by the contractor of the one- and two- family dwelling code or an ordinance enacted under sub. (1)(a), because of any bodily injury to or death of others or damage to the property of others that arises out of the work performed under the building permit or because of any bodily injury to or death of others or damage to the property of others that is caused by any negligence by the contractor that occurs in connection with the work performed under the building permit.

Wetlands Notice to Permit Applicants

You are responsible for complying with state and federal laws concerning the construction near or on wetlands, lakes, and streams. Wetlands that are not associated with open water can be difficult to identify. Failure to comply may result in removal or modification of construction that violates the law or other penalties or costs. For more information, visit the Department of Natural Resources wetlands identification web page or contact a Department of Natural Resources service

Additional Responsibilities for Owners of Projects Disturbing One or More Acre of Soil


I understand that this project is subject to ch. NR 151 regarding additional erosion control and stormwater management and will comply with those standards.

Jordana Joseph

Homeowner's Name – PRINTED

Jordana Joseph

Homeowner's Signature

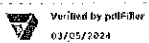

7242 N Beach Drive

Property Address

3/4/24

Date

Michael Rakow

From: Luke Henry <lhenry@dirkdenisonarchitects.com>
Sent: Wednesday, April 3, 2024 5:57 PM
To: Michael Rakow
Cc: Jacob Dodds
Subject: Re: 7242 Beach Drive Building Board Submission

Hi Michael,

The square footage before the addition is 2,928 sf., and the square footage after the addition will be 3,474 sf.

Thanks,
Luke

From: Michael Rakow <mrakow@villageoffoxpoint.com>
Sent: Wednesday, April 3, 2024 4:01 PM
To: Luke Henry <lhenry@dirkdenisonarchitects.com>
Subject: RE: 7242 Beach Drive Building Board Submission

Hi Luke,

What is the total square foot of the new dwelling?

Regards,



Michael Rakow
Building Inspector

Phone: 414-247-6622
Web: www.villageoffoxpoint.com
7200 N Santa Monica Blvd; Fox Point, WI 53217

From: Luke Henry <lhenry@dirkdenisonarchitects.com>
Sent: Wednesday, March 6, 2024 9:35 AM
To: Michael Rakow <mrakow@villageoffoxpoint.com>
Cc: Michael Flath <mflath@dirkdenisonarchitects.com>; Justin DeGross <jdegross@dirkdenisonarchitects.com>; Jacob Dodds <jdodds@dirkdenisonarchitects.com>
Subject: 7242 Beach Drive Building Board Submission

Hello Michael,

7242 BEACH DRIVE
FOX POINT, WI 53217

RENOVATION AND ADDITION TO AN EXISTING SINGLE FAMILY HOME

DRAWING LIST		
SHEET NUMBER	SHEET TITLE	
G-000	COVER	
G-101	SITE SURVEY	
G-102	SITE PLAN	
AD-100	DEMOLITION PLANS	
AD-101	FOUNDATION DEMOLITION PLAN	
AD-102	EXISTING ELEVATIONS	
A-101	FOUNDATION AND FIRST FLOOR PLANS	
A-102	SECOND FLOOR AND ROOF PLANS	
A-201	NEW ELEVATIONS	
A-301	SECTIONS	

[illegible]


PROJECT:
7242 BEACH DRIVE
Interior Alteration

LOCATION:
7242 BEACH DRIVE
FOX POINT, WI 53217

DRAWING TITLE:
COVER

DRAWING NUMBER:
G-000

© DIRK DENISON ARCHITECTS 2023

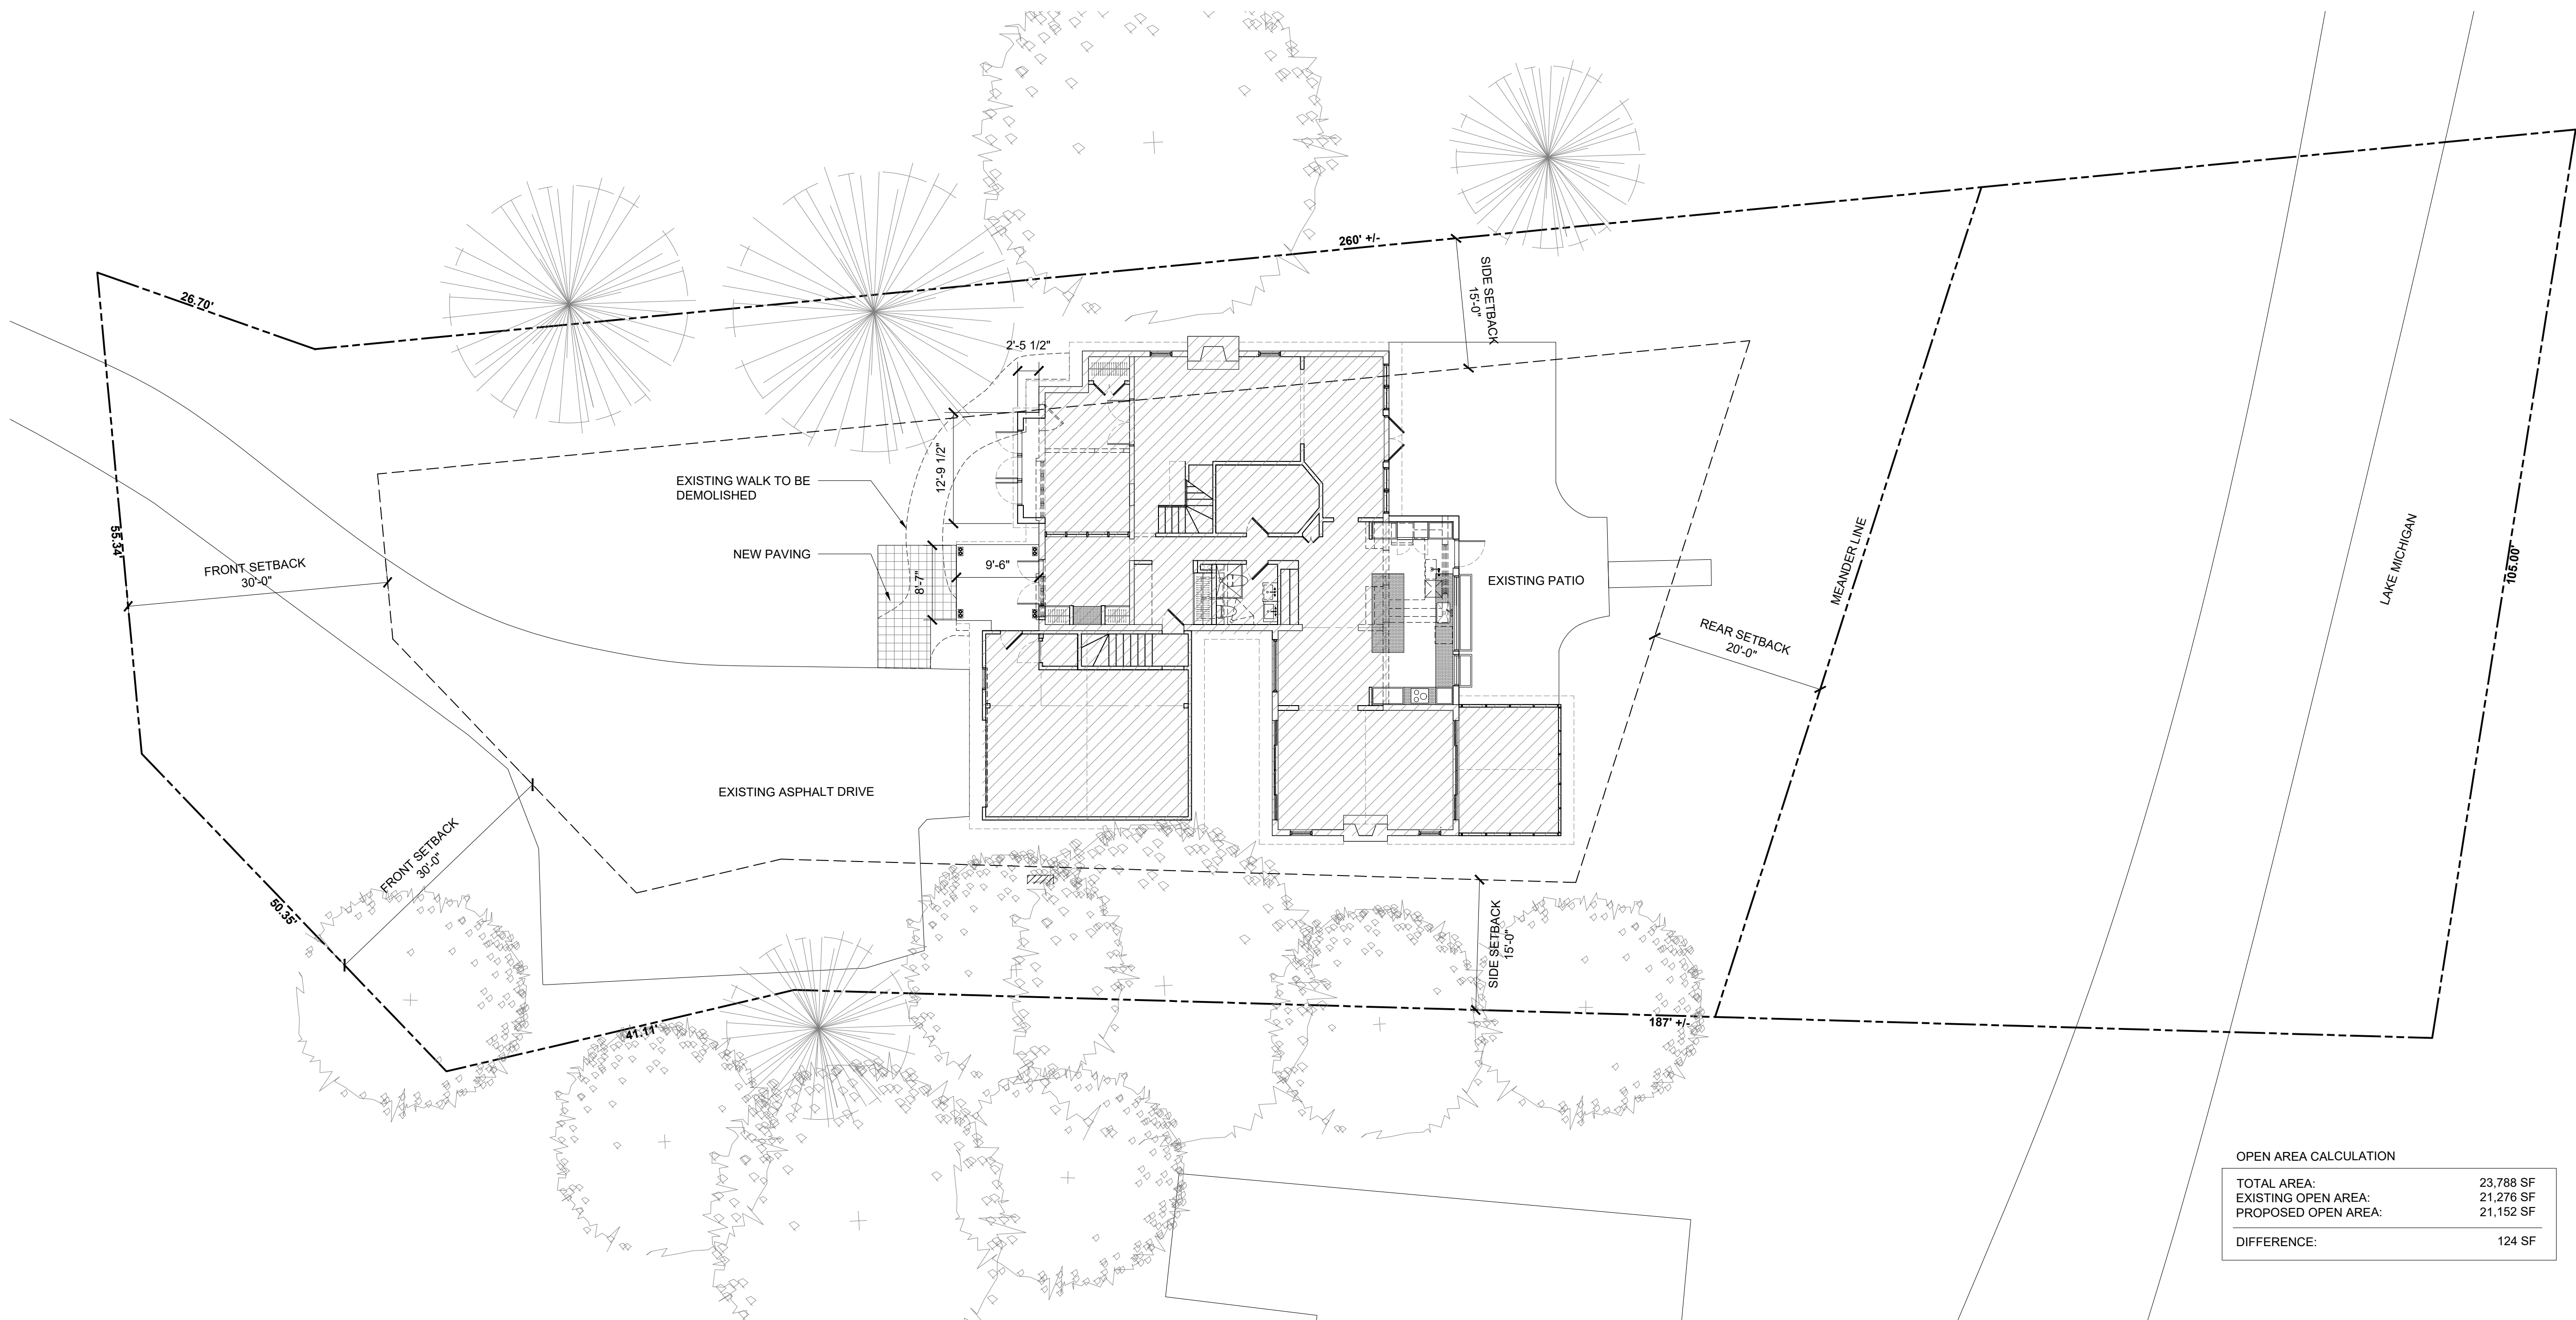

OPEN AREA CALCULATION	
TOTAL AREA:	23,788 SF
EXISTING OPEN AREA:	21,276 SF
PROPOSED OPEN AREA:	21,152 SF
DIFFERENCE:	124 SF

1 SITE PLAN
3/32" : 1'-0"

NOT FOR
CONSTRUCTION

ARCHITECT:
DIRK DENISON ARCHITECTS
1123 West Washington
Chicago, Illinois 60607
312.455.1388
www.dirkdenisonarchitects.com

ISSUANCE:
DATE DESCRIPTION:

PROJECT:
7242 BEACH DRIVE
Interior Alteration

LOCATION:
7242 BEACH DRIVE
FOX POINT, WI 53217

DRAWING TITLE:
SITE PLAN

DRAWING NUMBER:

G-102

© DIRK DENISON ARCHITECTS 2023

DEMOLITION NOTES

IT IS THE GENERAL INTENT OF THIS DEMOLITION TO RESULT IN A SPACE THAT IS READY IN ALL RESPECTS FOR NEW CONSTRUCTION WORK.

COORDINATE WITH BUILDING OWNER AS NECESSARY THE SHUT-OFF OF ALL SERVICES REQUIRED DURING EXECUTION OF THE WORK.

CONTRACTOR RESPONSIBLE FOR ALL TEMPORARY SHORING REQUIRED AS RELATED TO DEMOLITION, ESPECIALLY THOSE AREAS IN NEED OF SHORING AS A RESULT OF THE REMOVAL OF A WALL.

ALL DEBRIS AND PRODUCTS OF DEMOLITION SHALL BE REMOVED FROM PREMISES AND BE LEGALLY DISPOSED OF.

CONTRACTOR TO CONFORM TO ALL APPLICABLE STATE AND LOCAL CODES AS WELL AS BUILDING STANDARD RULES AND REGULATIONS CONCERNING DEMOLITION AND NEW CONSTRUCTION.

CONTRACTOR MUST EXERCISE CARE TO AVOID DAMAGING EXISTING BUILDING FINISHES TO REMAIN DURING DEMOLITION; PROTECT SURFACES AS NEEDED.

COORDINATE SALVAGE OR RETENTION OF ANY EQUIPMENT FIXTURES ETC WITH OWNER PRIOR TO COMMENCEMENT OF DEMOLITION.

REMOVE ALL EXISTING UN-USED CONDUIT, SPRINKLER, PIPE, HVAC SYSTEMS, LIGHTING, AND ASSOCIATED HANGERS / MOUNTING HARDWARE.


DEMOLITION PLAN KEY NOTES

- 1 REMOVE EXISTING DOOR, FRAME, AND RELATED HARDWARE
- 2 REMOVE EXIST. NON-LOAD BEARING GYP. BD. PARTITION/ENCLOSURE, INC. TOP/BOTTOM CHANNELS AND FASTNERS
- 3 REMOVE EXIST. LOAD BEARING WALL PROVIDING SHORING AS NECESSARY
- 4 REMOVE EXIST. MILLWORK AND RELATED BLOCKING
- 5 REMOVE ALL EXIST. APPLIANCES
- 6 REMOVE EXIST. PLUMBING FIXTURES - COORD. EXTEND OF DEMOLITION OF HOT, COLD, SANITARY, AND VENT LINES WITH NEW PLUMBING FIXTURE LOCATIONS. DEMOLISH EXISTING LINES ONLY TO NEAREST POINT WHERE RE-ROUTE IS POSSIBLE TO NEW FIXTURES. SEE ALSO NEW FLOOR PLANS.
- 7 EXIST. FIREBOX AND FLUE TO REMAIN


- 8 EXIST. GAS LINE TO BE RE-USED; RE-WORK LINE AS NEC. TO CONNECT TO NEW GAS APPLIANCES
- 9 EXISTING WINDOW TO BE DEMOLISHED
- 10 REMOVE EXISTING SHOWER ENCLOSURE
- 11 REMOVE EXISTING GARAGE DOOR
- 12 EXISTING DOOR TO REMAIN
- 13 EXISTING SKYLIGHT TO REMAIN
- 14 EXISTING SKYLIGHT TO BE REMOVED
- 15 REMOVE AND SAVE ROOF CUPOLA FOR RELOCATION
- 16 HATCH INDICATES AREA OF ROOF TO BE SELECTIVELY DEMOLISHED AS REQ'D FOR NEW ADDITION
- 17 REMOVE EXISTING WINDOW AND PROTRUDING WINDOW SURROUND, PREPARE OPENING FOR NEW WINDOW FLUSH WITH EXTERIOR OF EXISTING WALL
- 18 REMOVE EXISTING WINDOW AND PROTRUDING WINDOW SURROUND, PREPARE OPENING FOR NEW DOOR FLUSH WITH EXTERIOR OF EXISTING WALL

DEMOLITION LEGEND

	EXISTING STRUCTURE TO REMAIN
	EXISTING INTERIOR WALLS TO REMAIN
	EXISTING DOOR & FRAME TO REMAIN
	EXISTING DOOR TO BE DEMOLISHED
	EXISTING FULL OR PARTIAL HEIGHT WALL TO BE DEMOLISHED

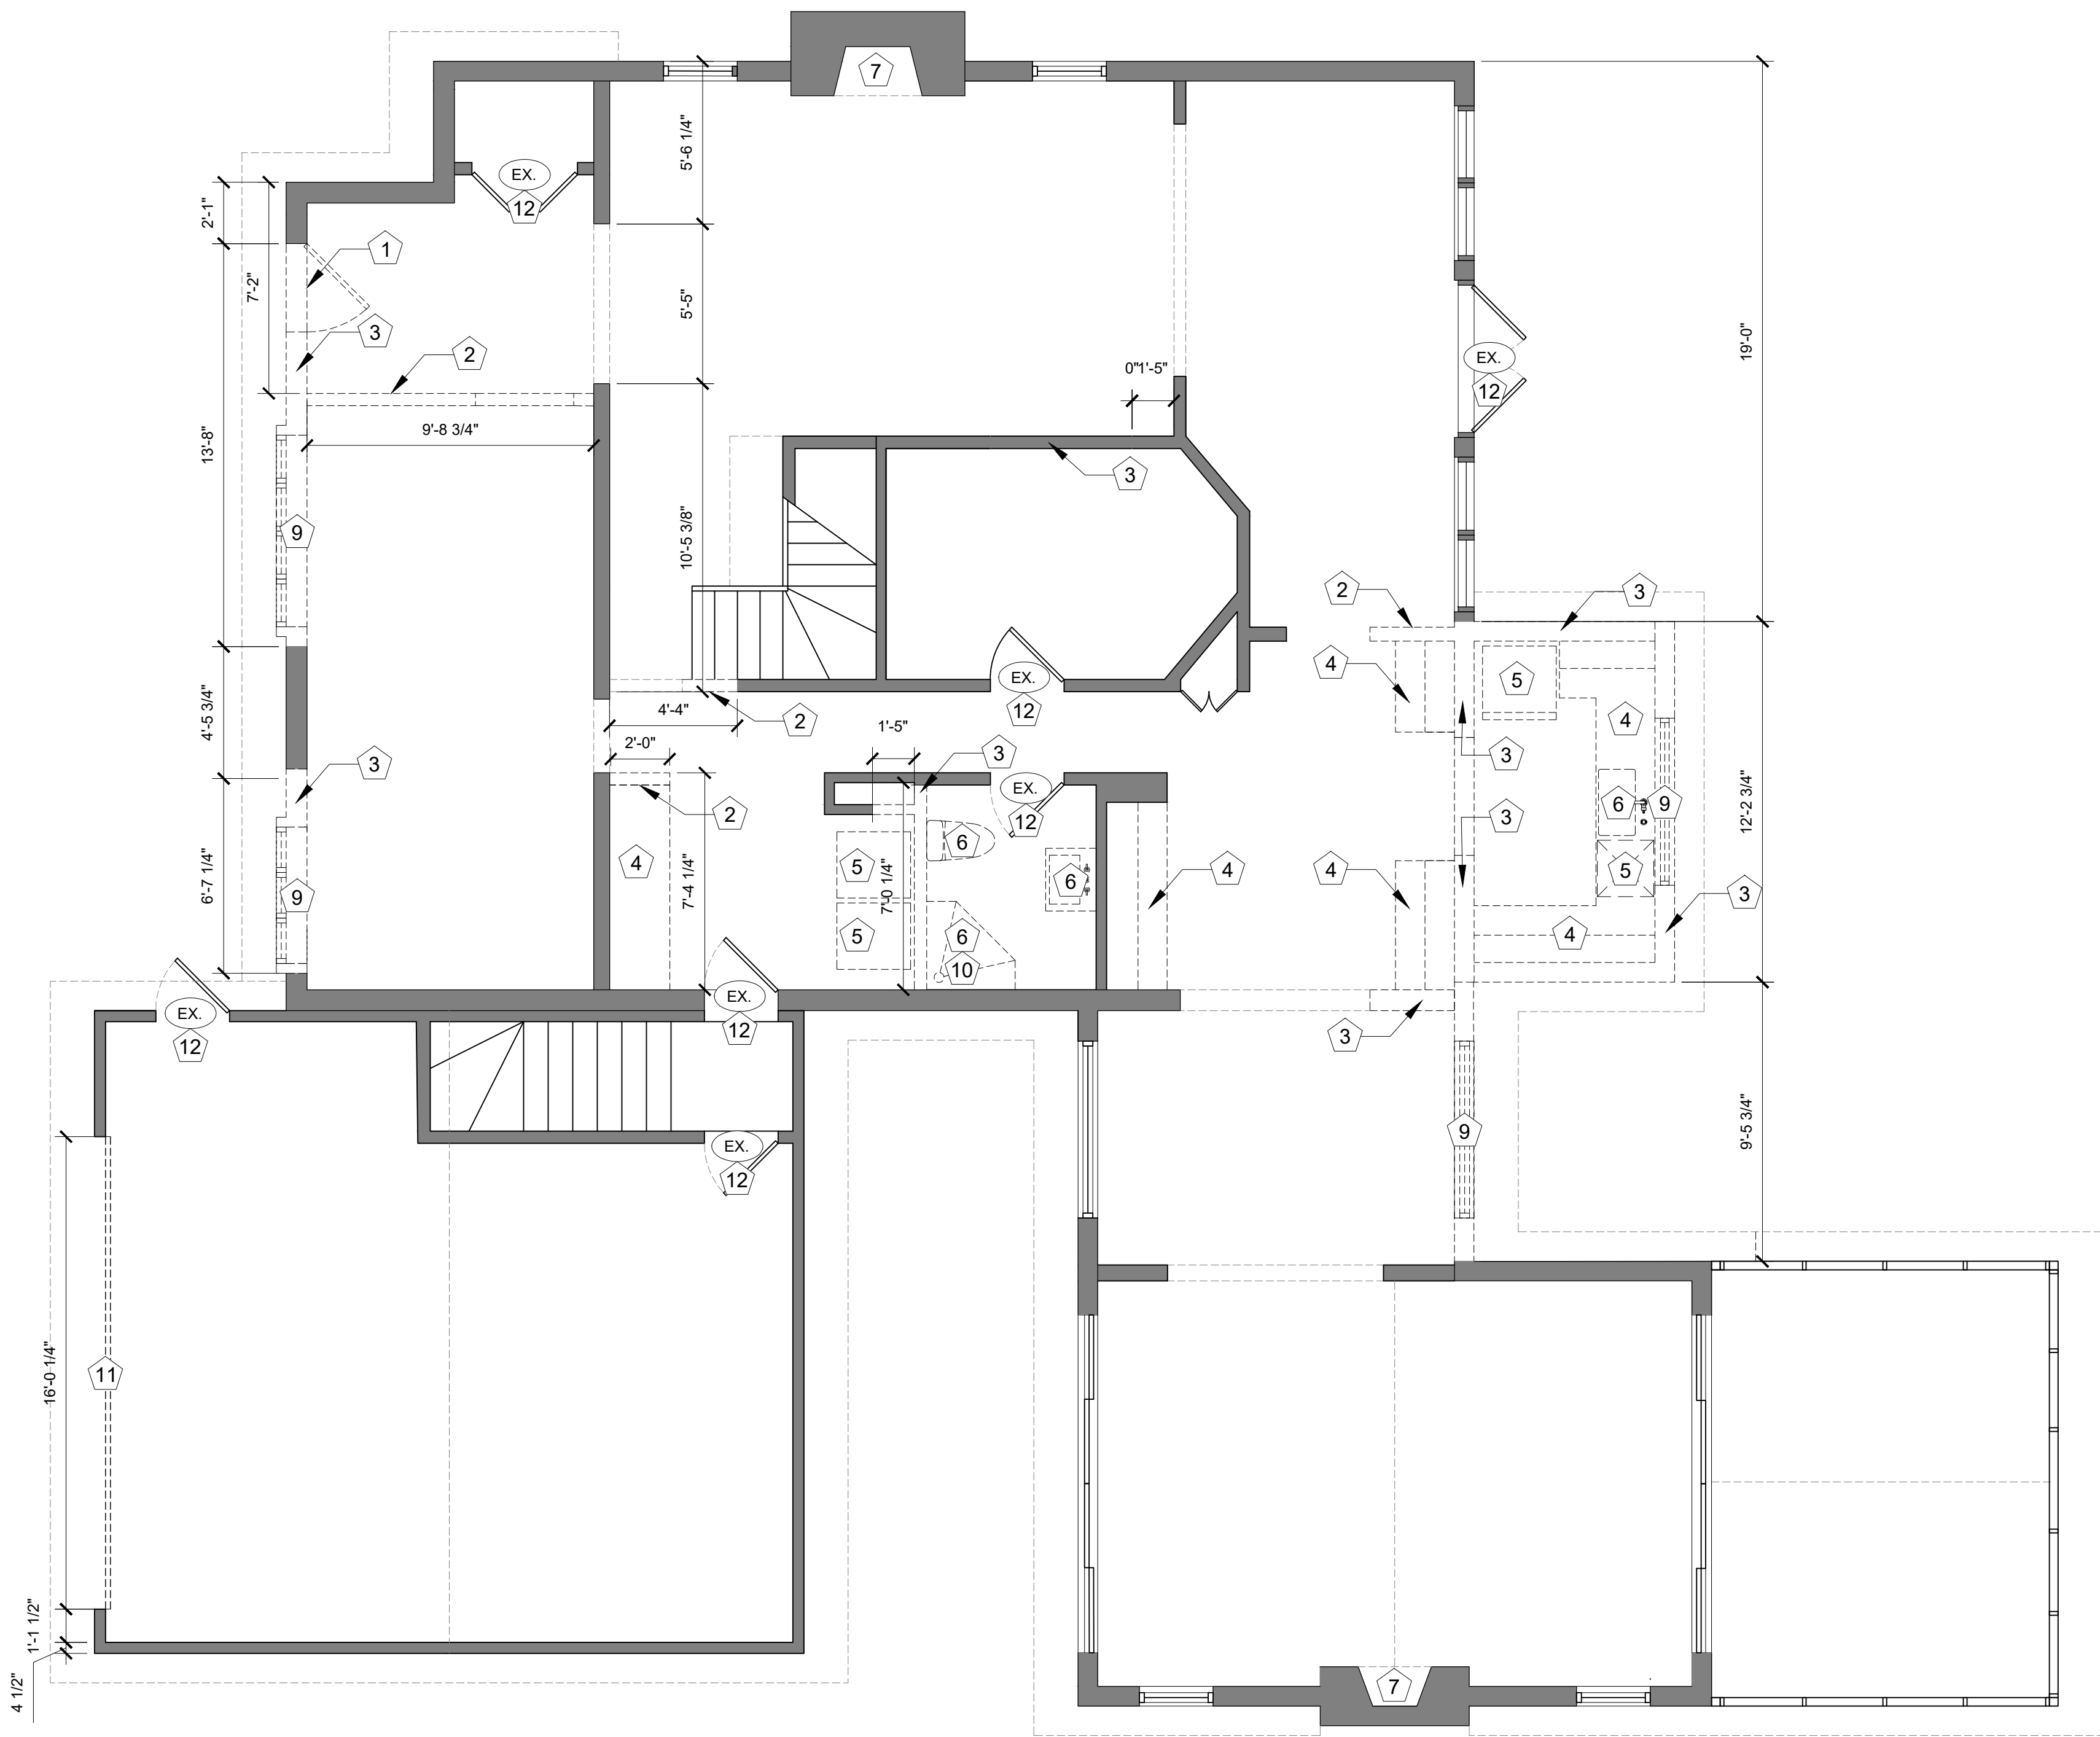

2 FIRST FLOOR DEMO PLAN
1/4" = 1'-0"

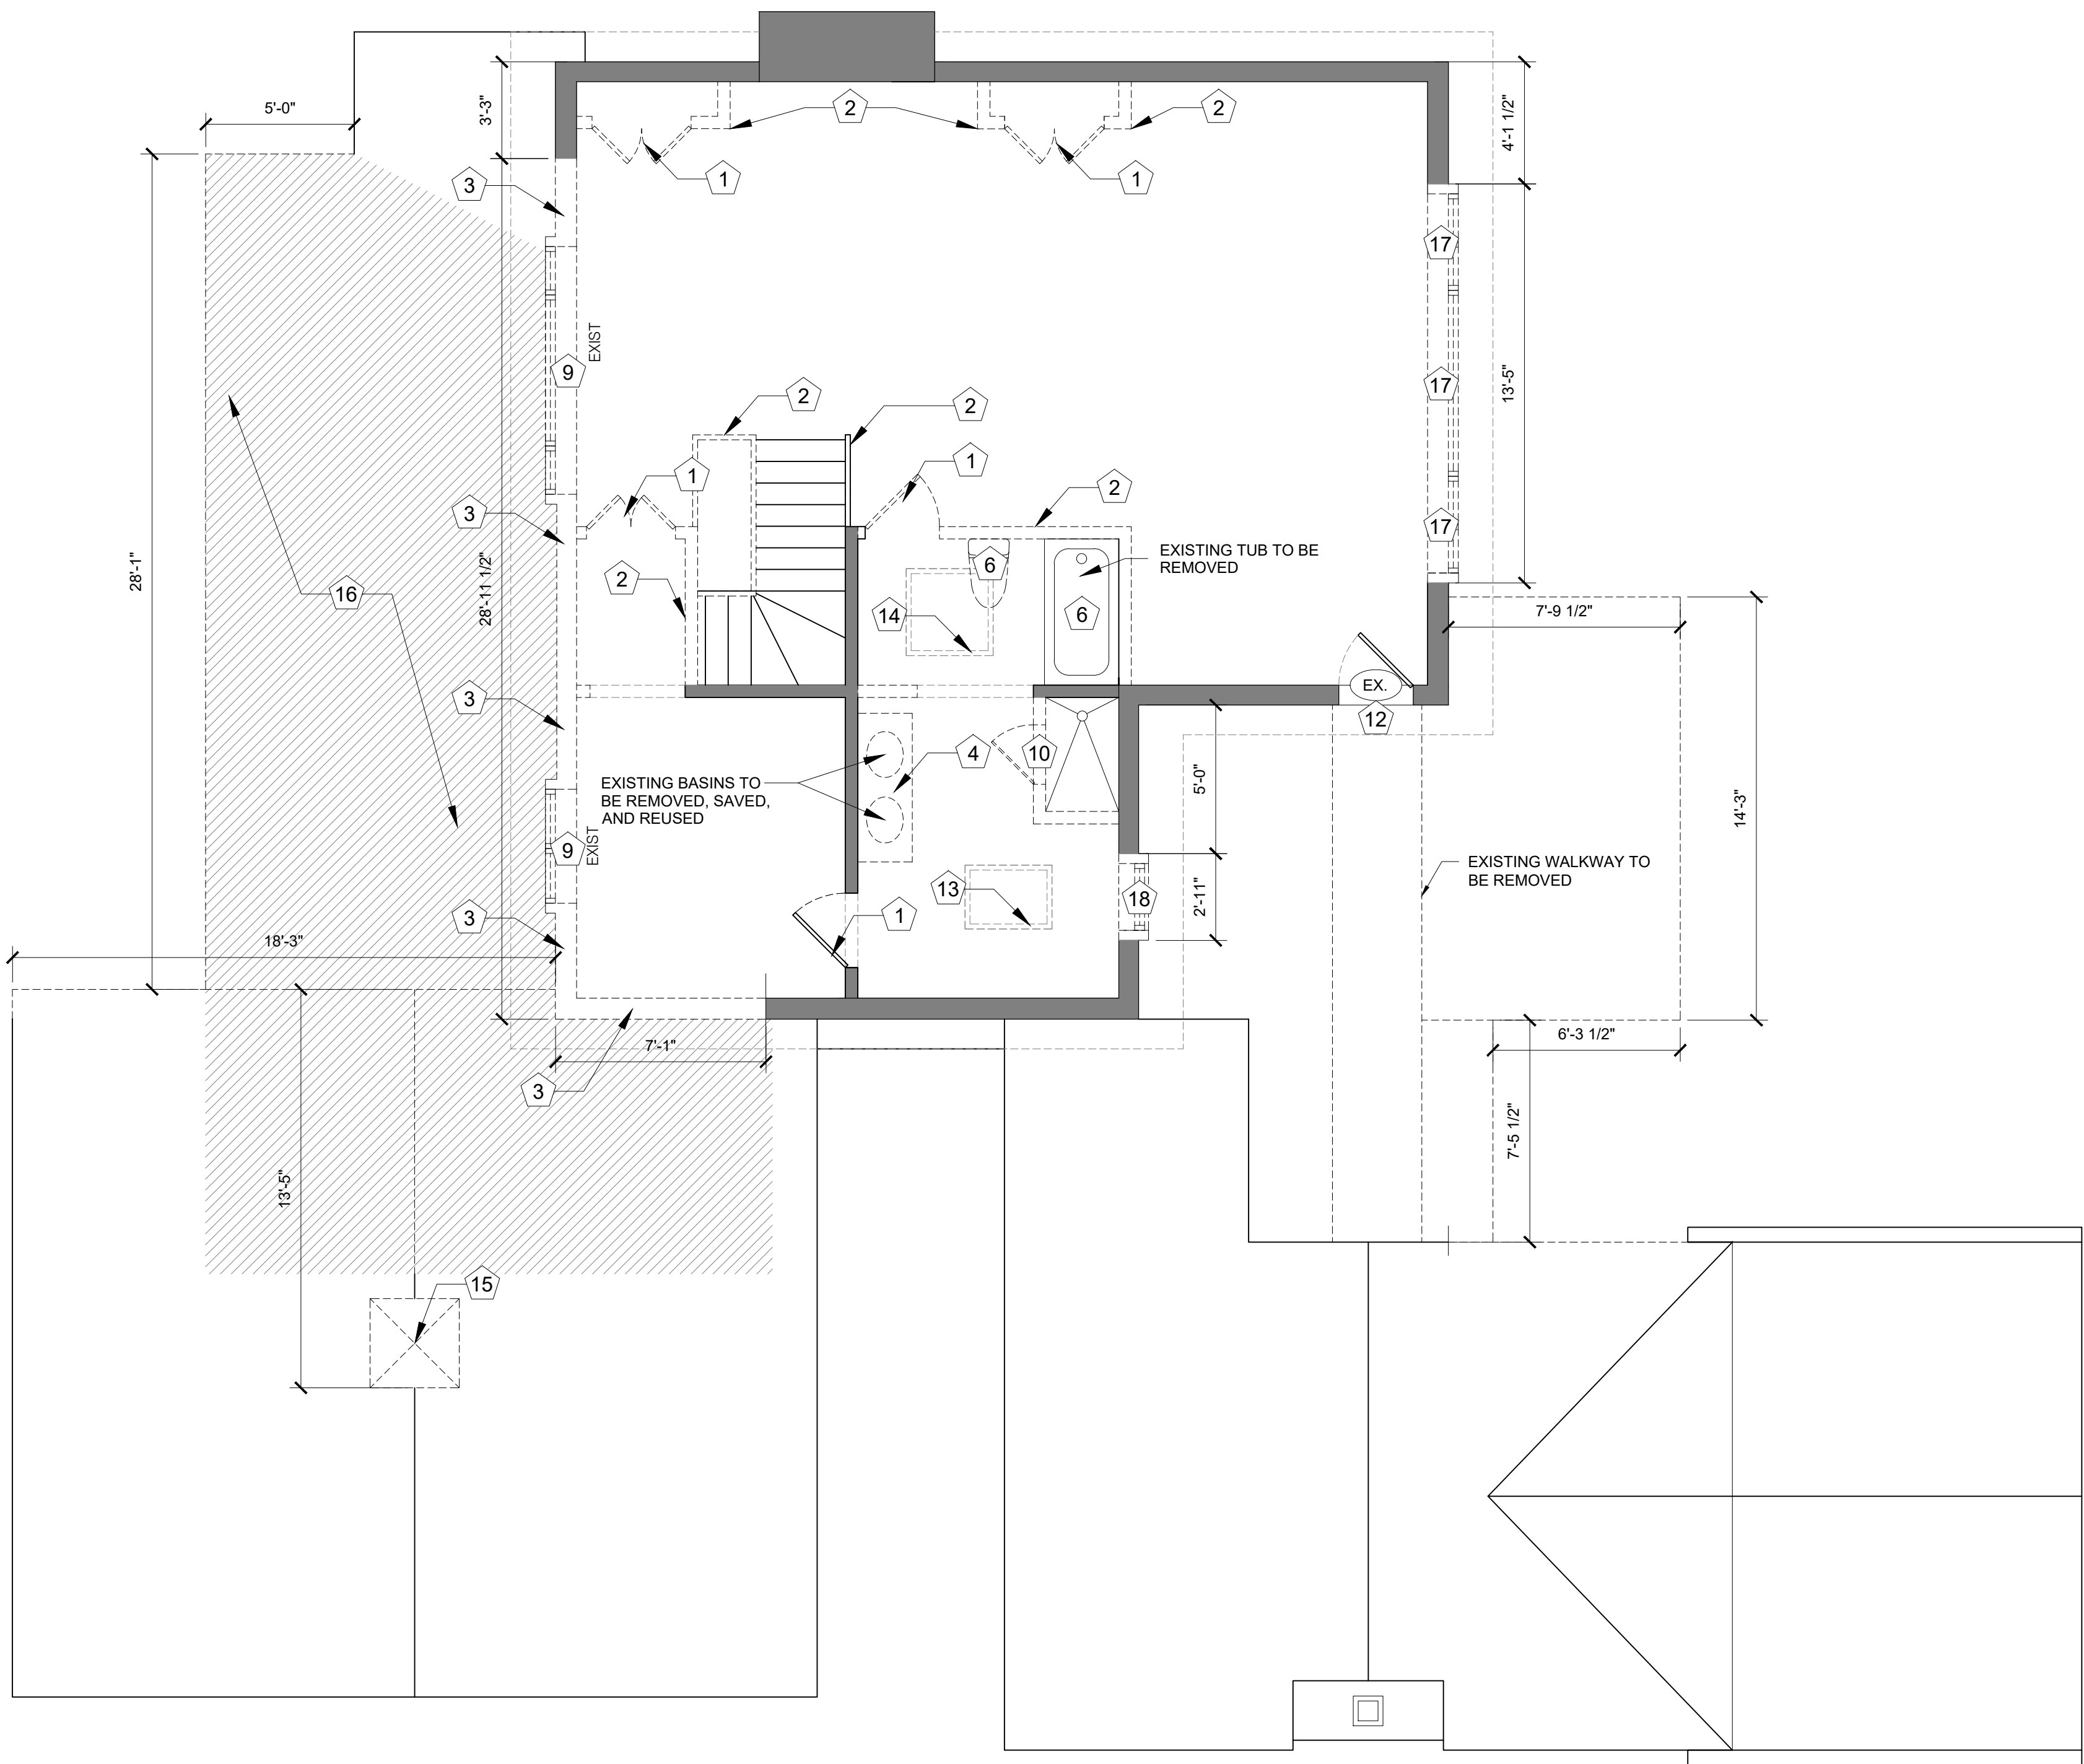

1 SECOND FLOOR DEMO PLAN
1/4" = 1'-0"

NOT FOR CONSTRUCTION

ARCHITECT:
DIRK DENISON ARCHITECTS
1123 West Washington
Chicago, Illinois 60607
312.455.1388
www.dirkdenisonarchitects.com

ISSUANCE:
DATE DESCRIPTION:


PROJECT:
7242 BEACH DRIVE
Interior Alteration

LOCATION:
7242 BEACH DRIVE
FOX POINT, WI 53217

DRAWING TITLE:
DEMOLITION PLANS

DRAWING NUMBER:
AD-100

© DIRK DENISON ARCHITECTS 2023

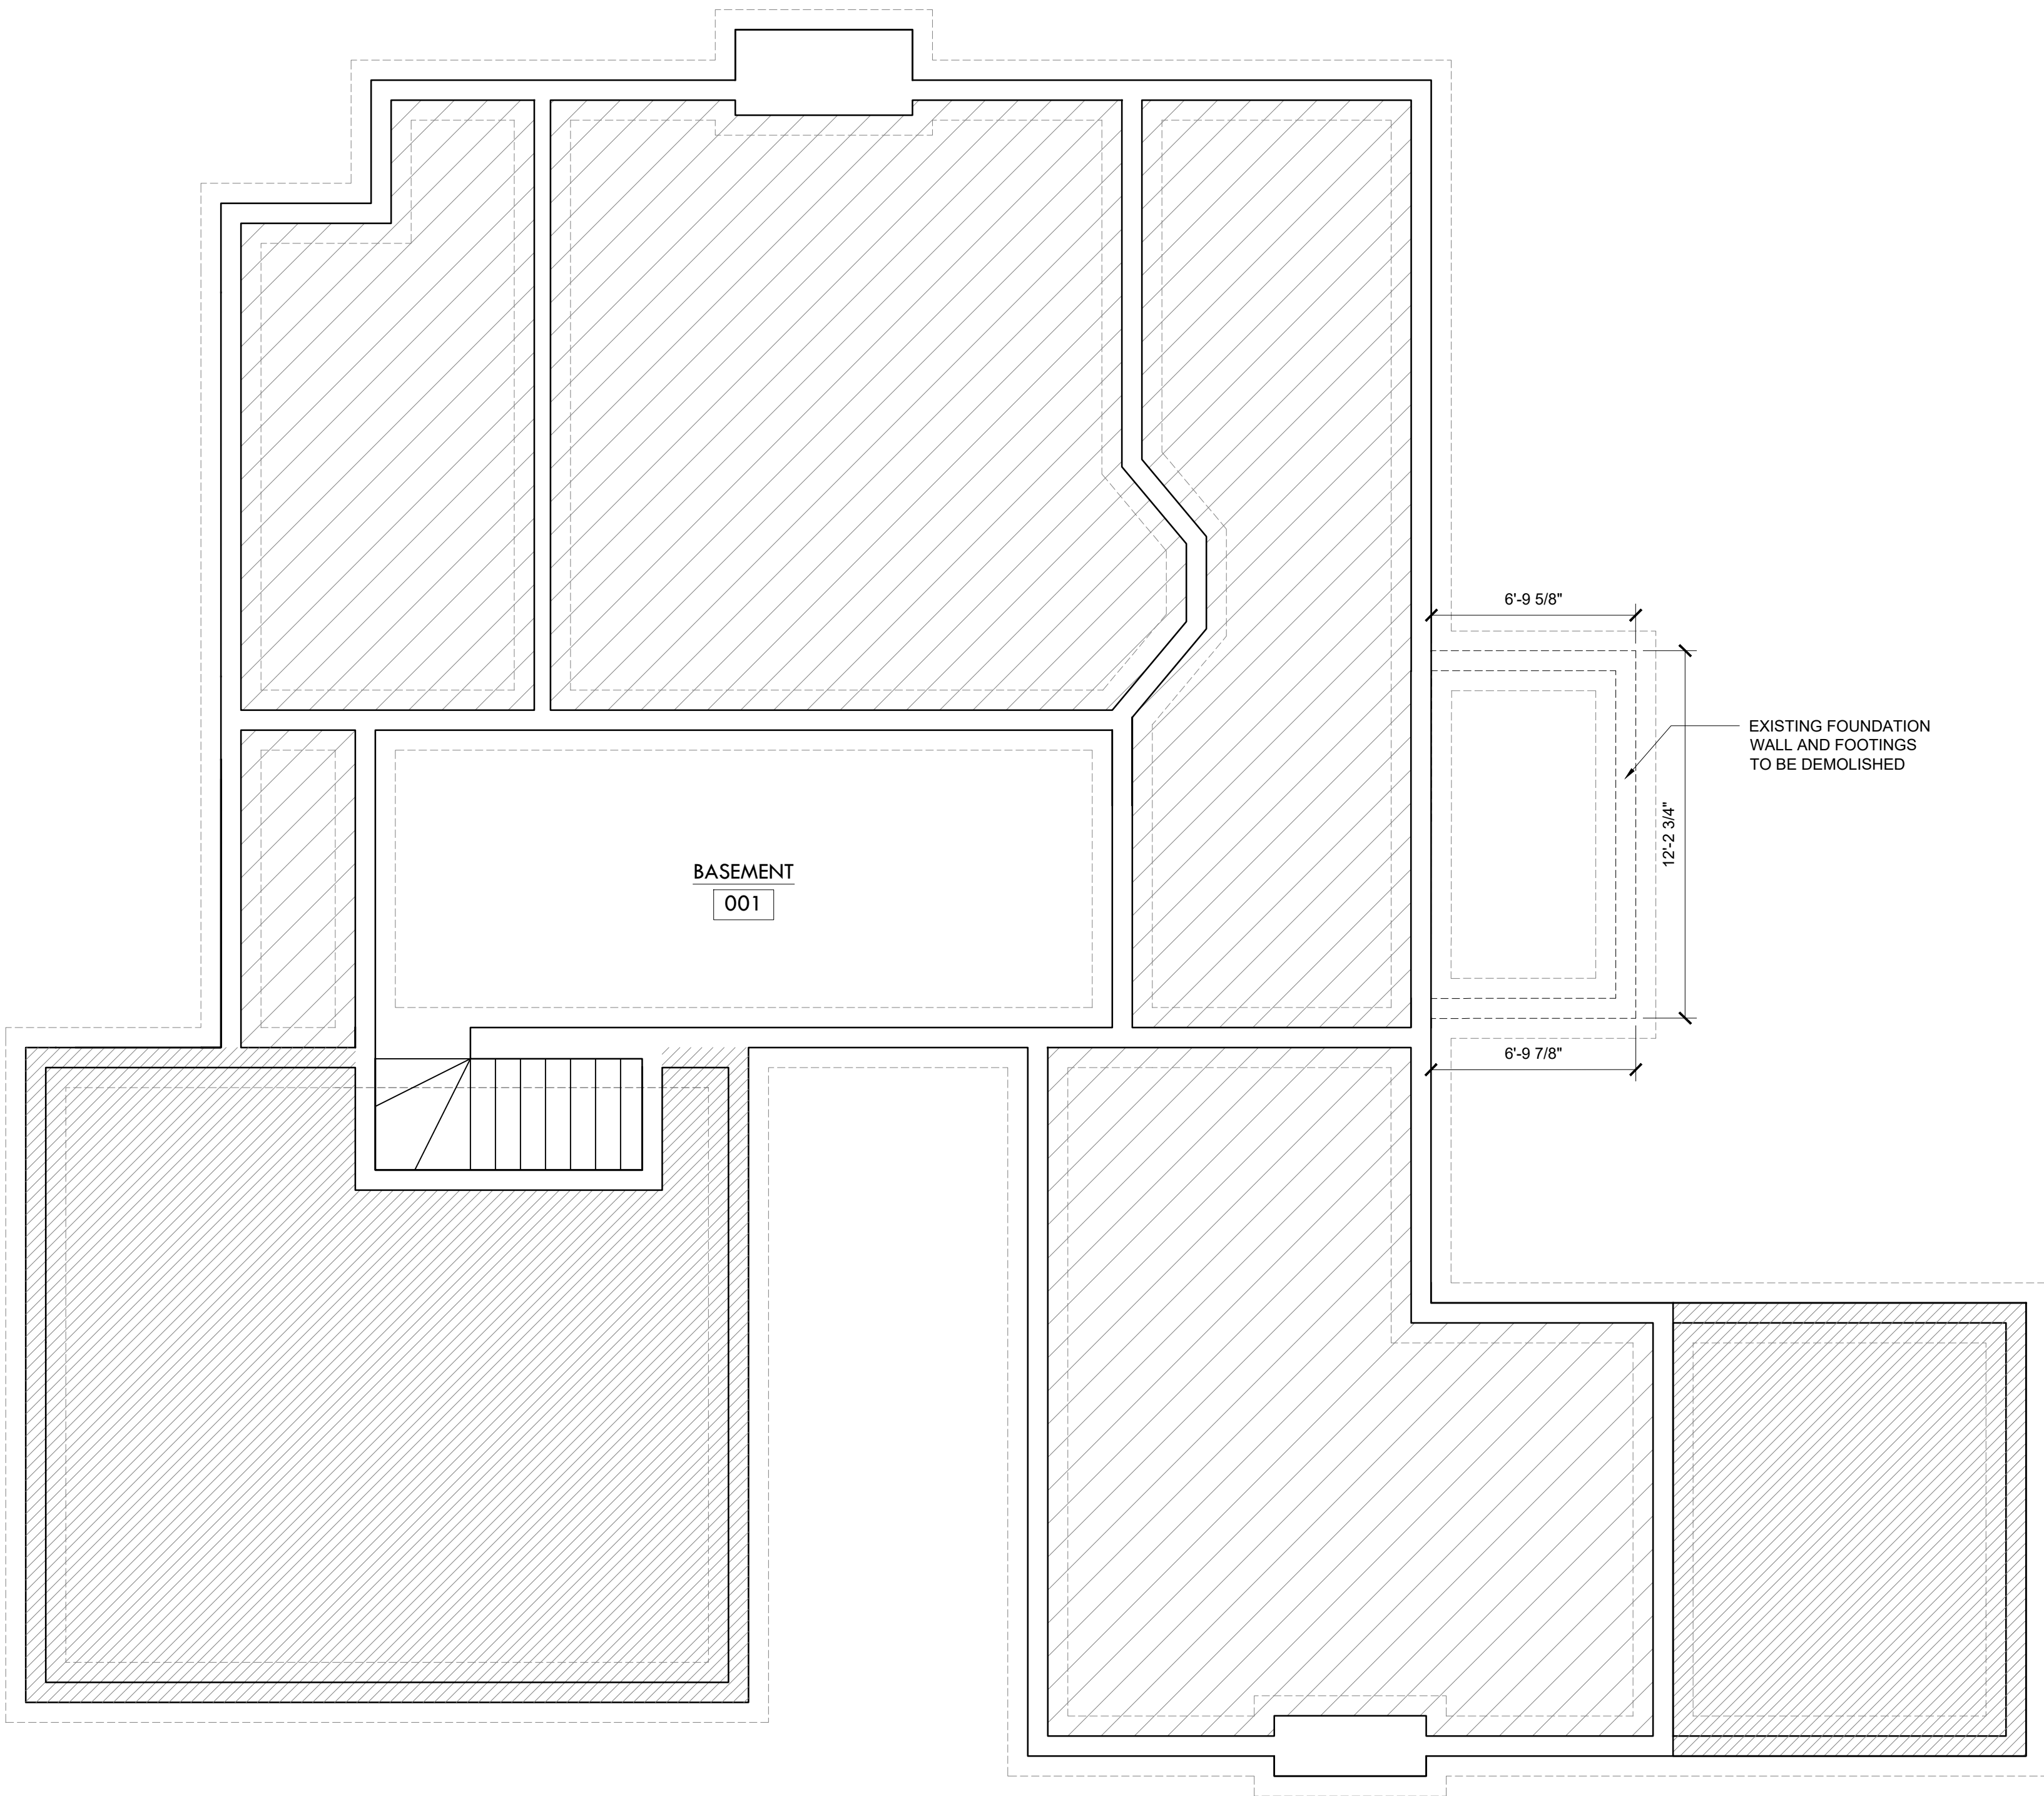

1

FOUNDATION DEMO PLAN
1/4" = 1'-0"

NOT FOR
CONSTRUCTION

ARCHITECT:
DIRK DENISON ARCHITECTS
1123 West Washington
Chicago, Illinois 60607
312.455.1388
www.dirkdenisonarchitects.com

ISSUANCE:
DATE DESCRIPTION:

PROJECT:
7242 BEACH DRIVE
Interior Alteration

LOCATION:
7242 BEACH DRIVE
FOX POINT, WI 53217

DRAWING TITLE:
FOUNDATION
DEMOLITION PLAN

DRAWING NUMBER:

AD-101

© DIRK DENISON ARCHITECTS 2023



4 EXISTING WEST ELEVATION
1/4" : 1'-0"




5 EXISTING EAST ELEVATION
1/4" : 1'-0"



2 EXISTING SOUTH ELEVATION
1/4" : 1'-0"



3 EXISTING EAST ELEVATION
1/4" : 1'-0"

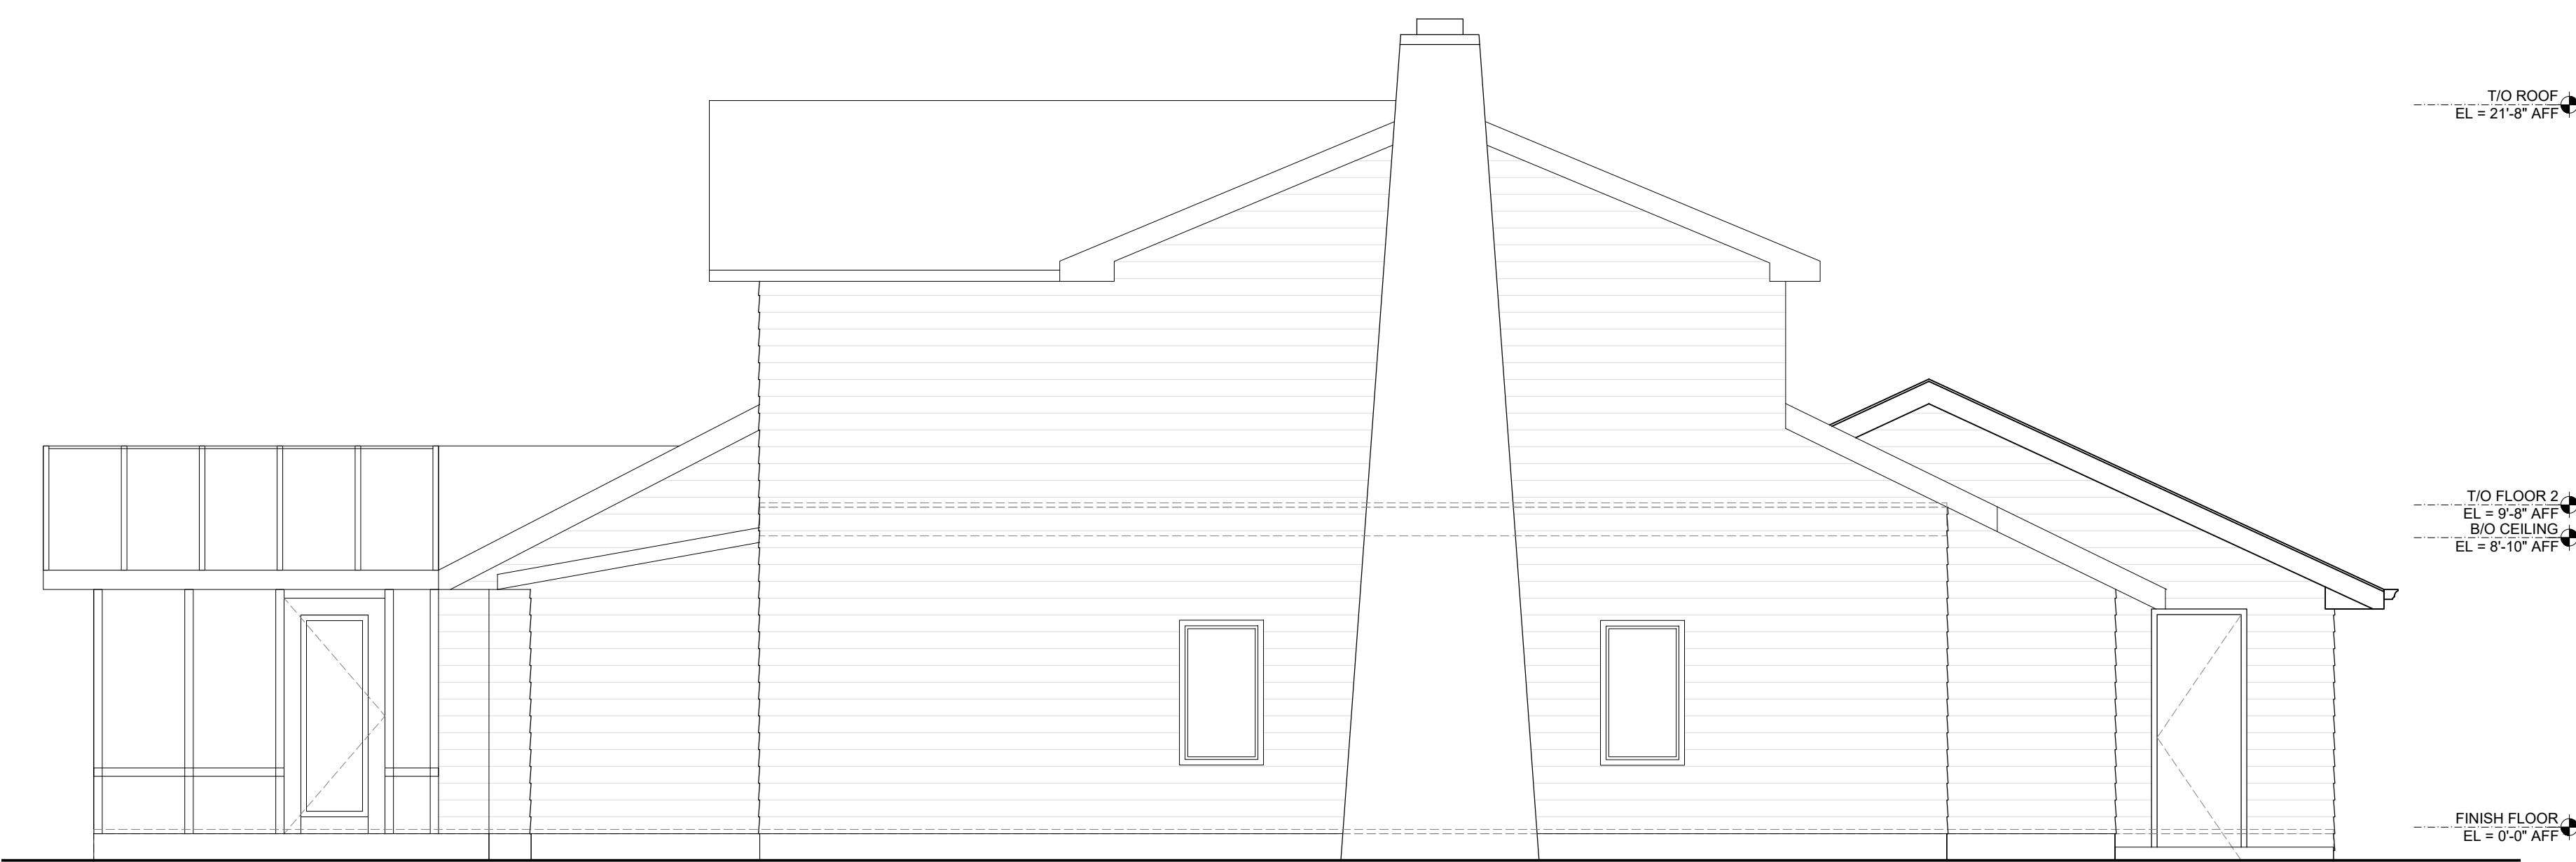

4 EXISTING NORTH ELEVATION
1/4" : 1'-0"



1 EXISTING WEST ELEVATION
1/4" : 1'-0"

NOT FOR
CONSTRUCTION

ARCHITECT:
DIRK DENISON ARCHITECTS
1123 West Washington
Chicago, Illinois 60607
312.455.1386
www.dirkdenisonarchitects.com

ISSUANCE:
DATE DESCRIPTION:

PROJECT:
7242 BEACH DRIVE
Interior Alteration

LOCATION:
7242 BEACH DRIVE
FOX POINT, WI 53217

DRAWING TITLE:
EXISTING
ELEVATIONS

DRAWING NUMBER:
AD-102

© DIRK DENISON ARCHITECTS 2023

- 1 EXISTING CRAWLSPACE FOUNDATION TO REMAIN
- 2 EXISTING SLAB ON GRADE FOUNDATION TO REMAIN
- 3 EXISTING SLAB ON GRADE FOUNDATION TO BE DEMOLISHED
- 4 NEW SLAB ON GRADE FOUNDATION FOOTING
- 5 ACCESS CUTOUT FOR HVAC AND ELECTRICAL
- 6 EXTEND DRAIN TILE SYSTEM IF EXISTS

- 1 NEW LARGE FORMAT TILE
- 2 NEW CLOSET AND BENCH MILLWORK
- 3 NEW SITTING ROOM BUMP OUT WITH FRENCH DOORS
- 4 NEW ENTRY PORTICO
- 5 NEW GARAGE CLOSET
- 6 ENLARGED KITCHEN WITH NEW MILLWORK CABINETRY, ISLAND, PLUMBING, AND APPLIANCES
- 7 ENLARGED BATHROOM
- 8 NEW MUDROOM CLOSET
- 9 NEW STEEL WINDOW SYSTEM
- 10 NEW DINING NOOK
- 11 PATCH/REPAIR OR PROVIDE IDENTIFIED WOOD FLOOR TO MATCH EXIST.
- 12 NEW PLANTER

	EXISTING STRUCTURE TO REMAIN
	EXISTING INTERIOR WALLS TO REMAIN
	EXISTING DOOR & FRAME TO REMAIN
	EXISTING DOOR TO BE DEMOLISHED
	EXISTING FULL OR PARTIAL HEIGHT WALL TO BE DEMOLISHED

FIRST FLOOR PLAN
1/4" = 1'-0"

ARCHITECT:
DIRK DENISON ARCHITECTS
1123 West Washington
Chicago, Illinois 60607
312.455.1388
www.dirkdenisonarchitects.com

ISSUANCE:

DATE	DESCRIPTION:
------	--------------

PROJECT:
242 BEACH DRIVE
Interior Alteration

LOCATION:
242 BEACH DRIVE
OX POINT, WI 53217

DRAWING TITLE:
PLANS

DRAWING NUMBER:

A-101

DIRK DENISON ARCHITECTS 2023

PLAN KEY NOTES

- 1
- EXISTING WINDOW TO REMAIN

2

3

4

5

6

7

8

9

DEMOLITION LEGEND

	EXISTING STRUCTURE TO REMAIN
	EXISTING INTERIOR WALLS TO REMAIN
	EXISTING DOOR & FRAME TO REMAIN
	EXISTING DOOR TO BE DEMOLISHED
	EXISTING FULL OR PARTIAL HEIGHT WALL TO BE DEMOLISHED

NOT FOR
CONSTRUCTION

ARCHITECT:
DIRK DENISON ARCHITECTS
1123 West Washington
Chicago, Illinois 60607
312.455.1388
www.dirkdenisonarchitects.com

ISSUANCE:
DATE DESCRIPTION:


PROJECT:
7242 BEACH DRIVE
Interior Alteration

LOCATION:
7242 BEACH DRIVE
FOX POINT, WI 53217


DRAWING TITLE:
PLANS

DRAWING NUMBER:
A-102






© DIRK DENISON ARCHITECTS 2023

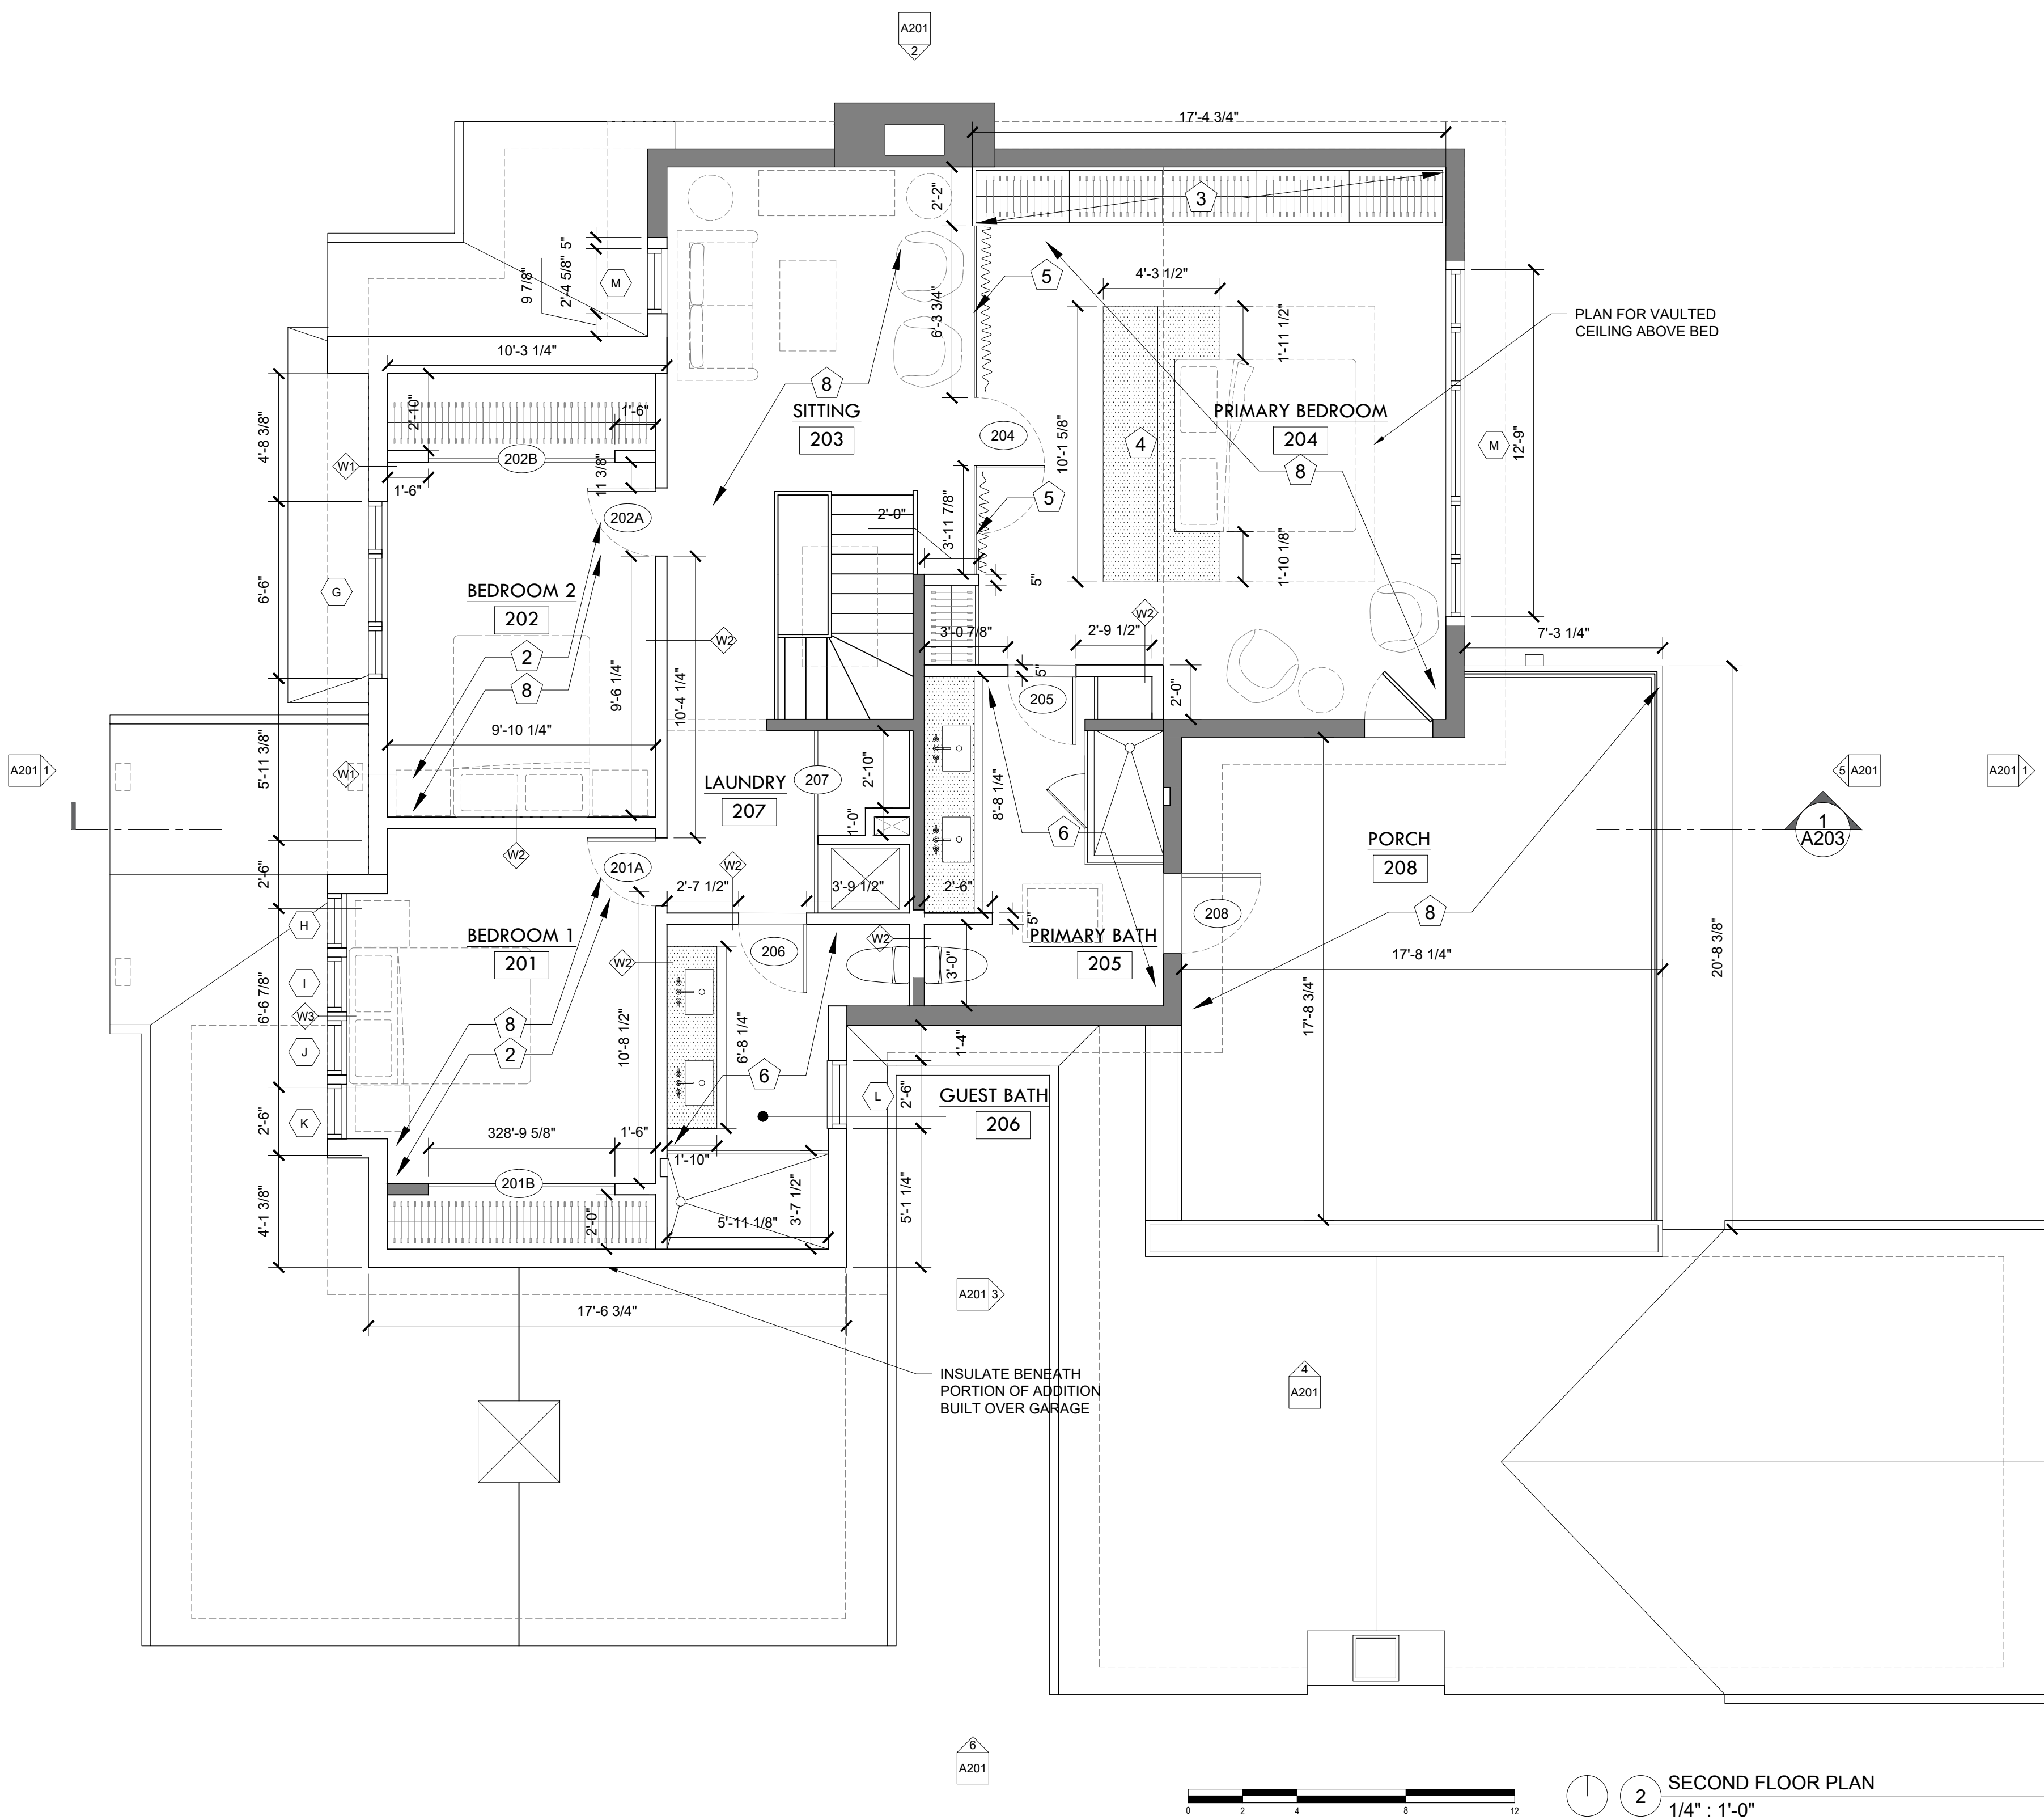

2 SECOND FLOOR PLAN
1/4" : 1'-0"

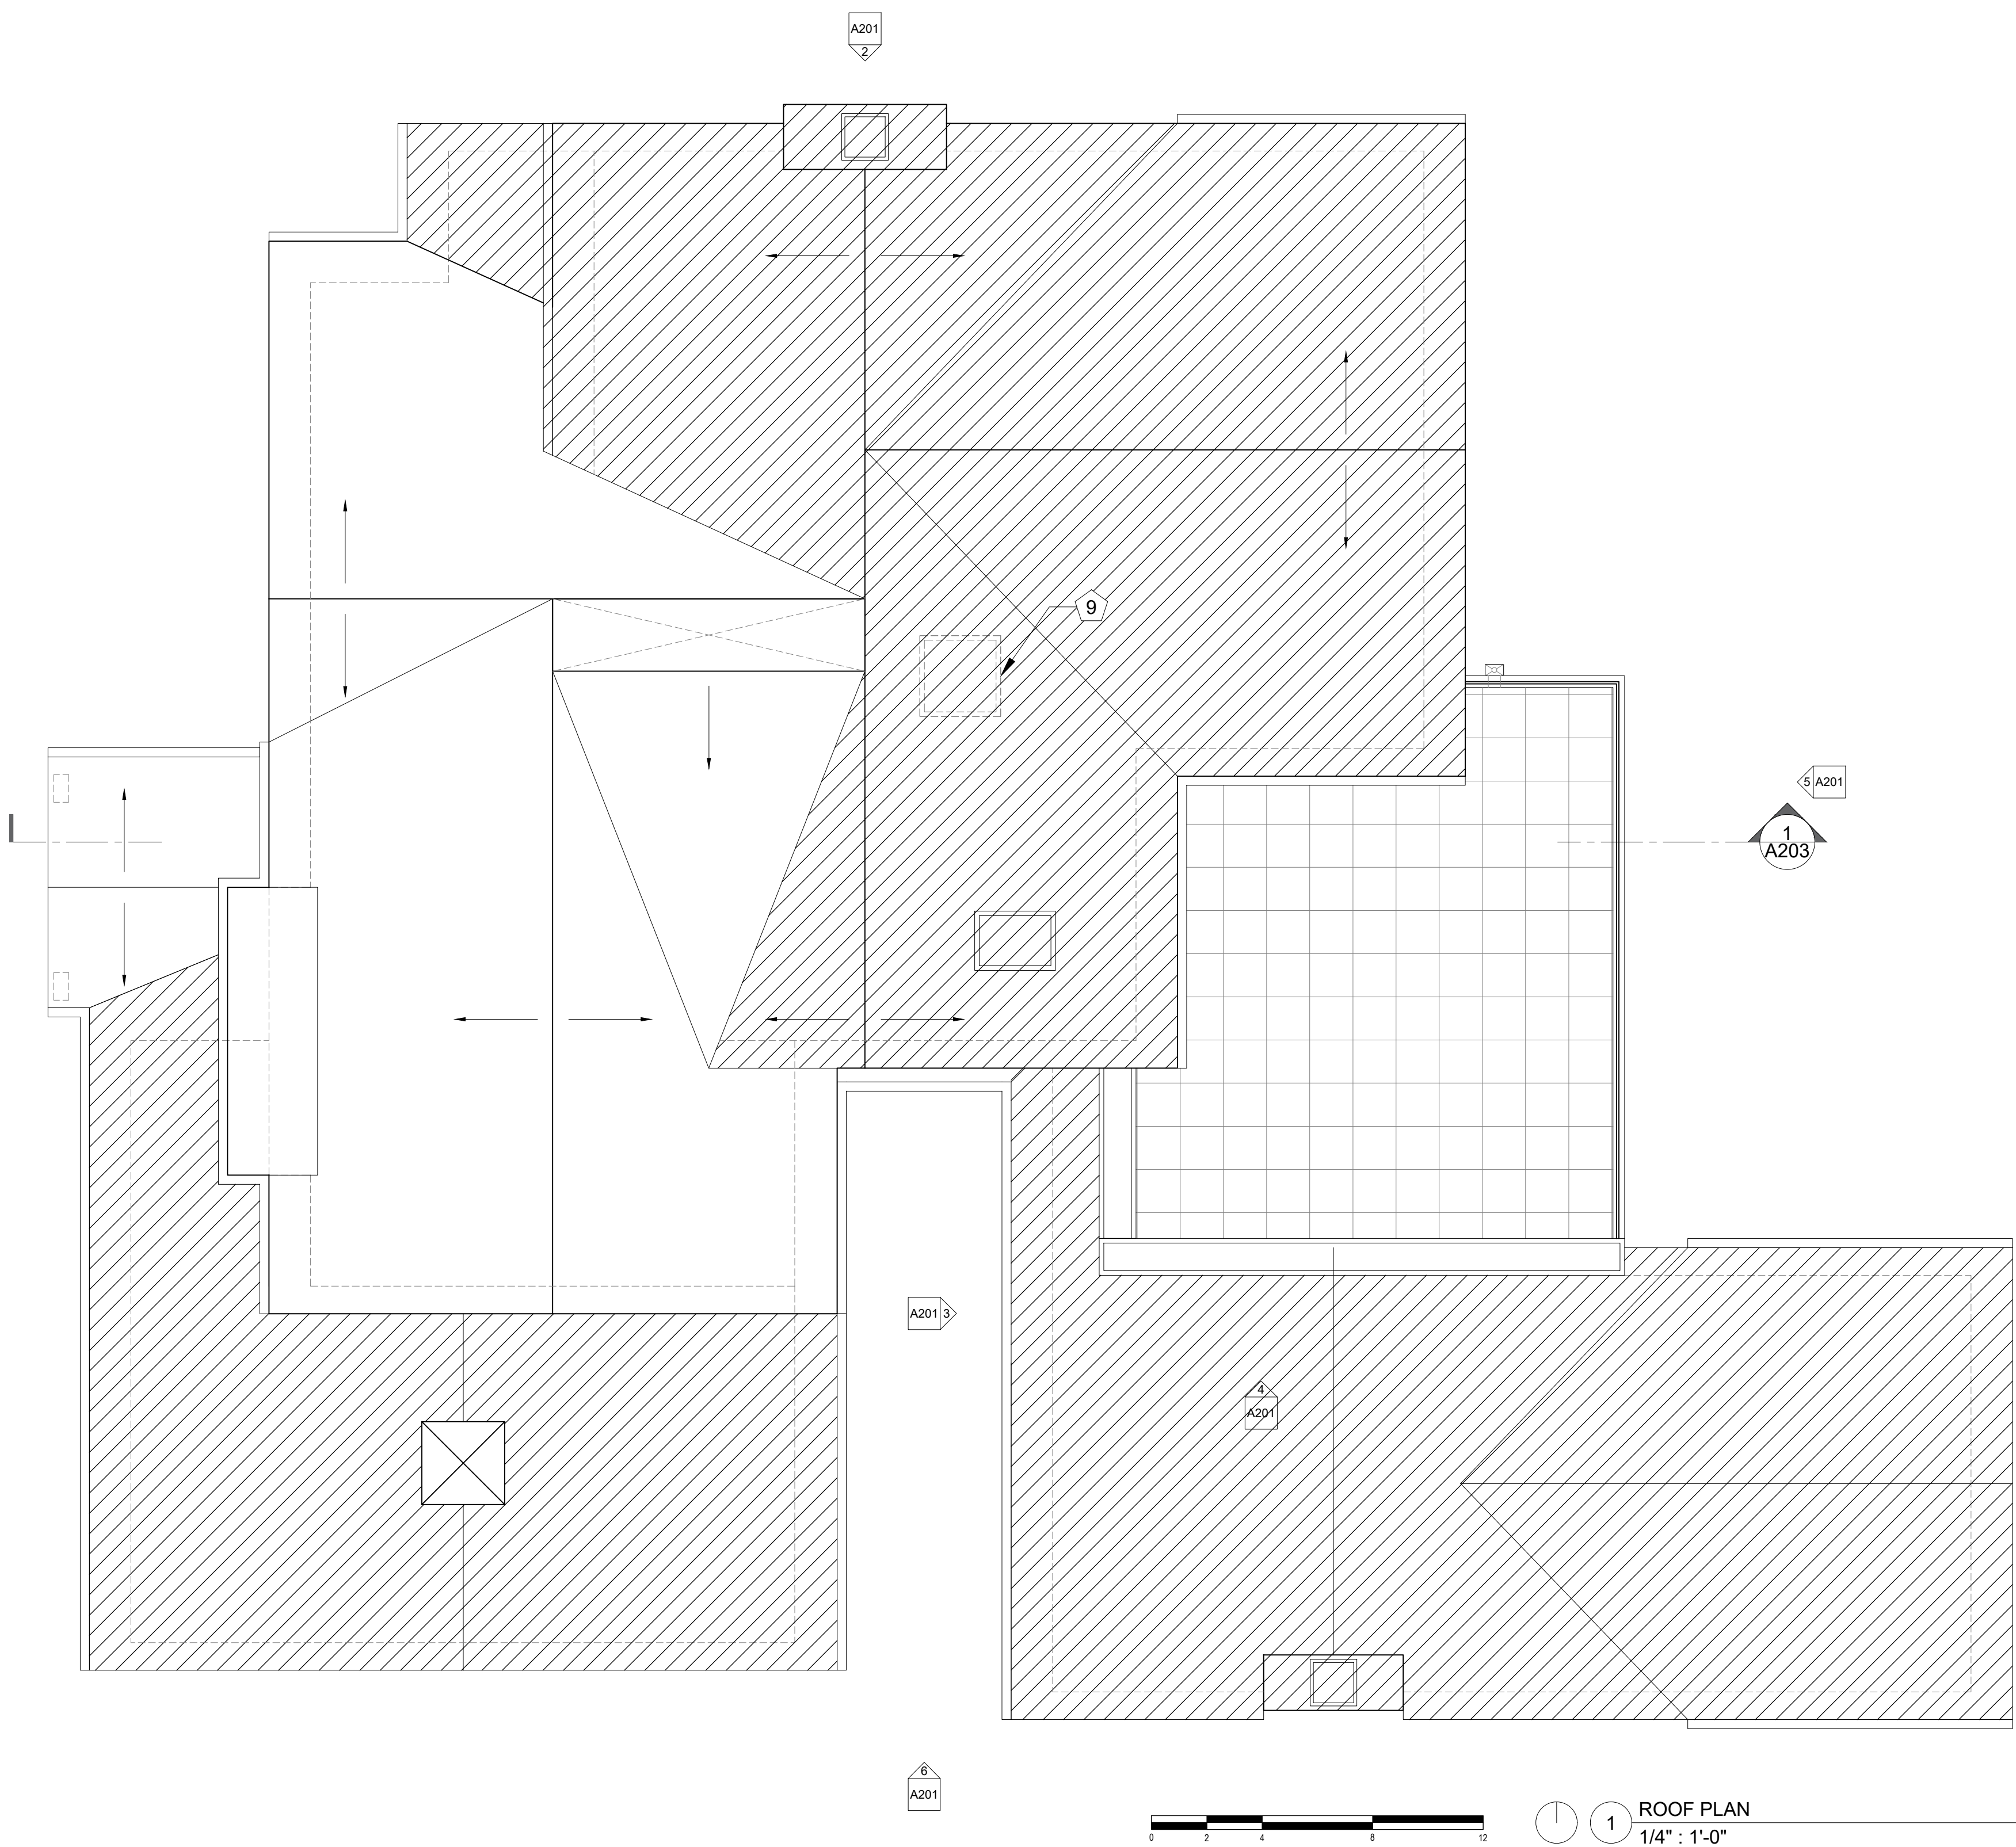

1 ROOF PLAN
1/4" : 1'-0"

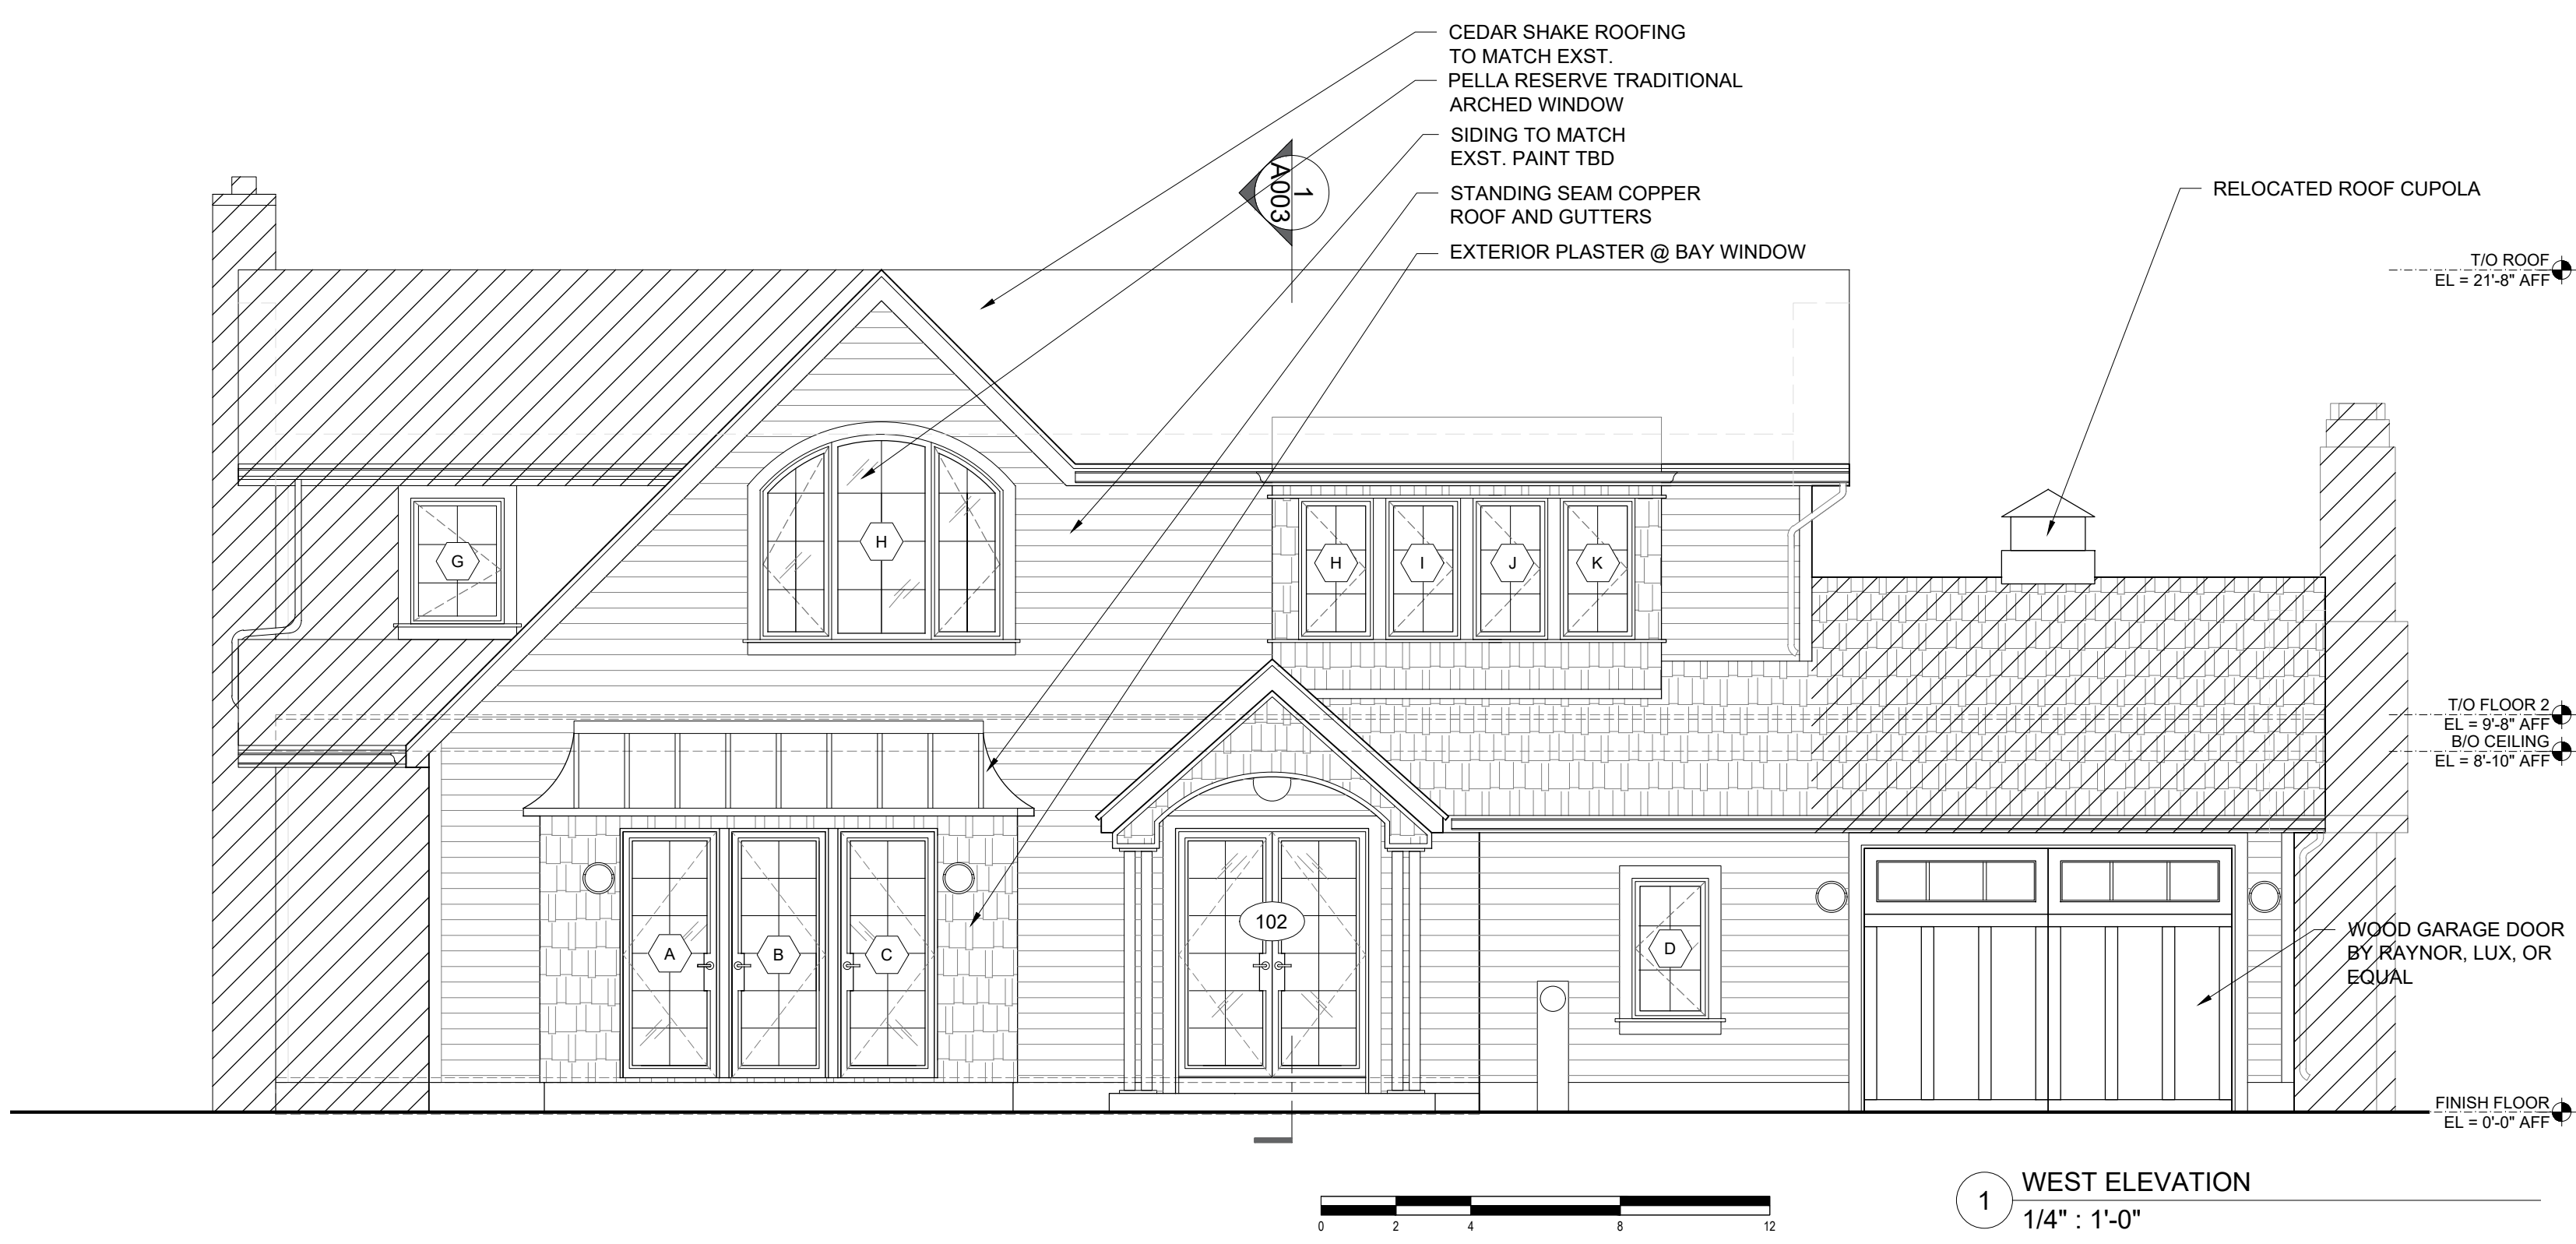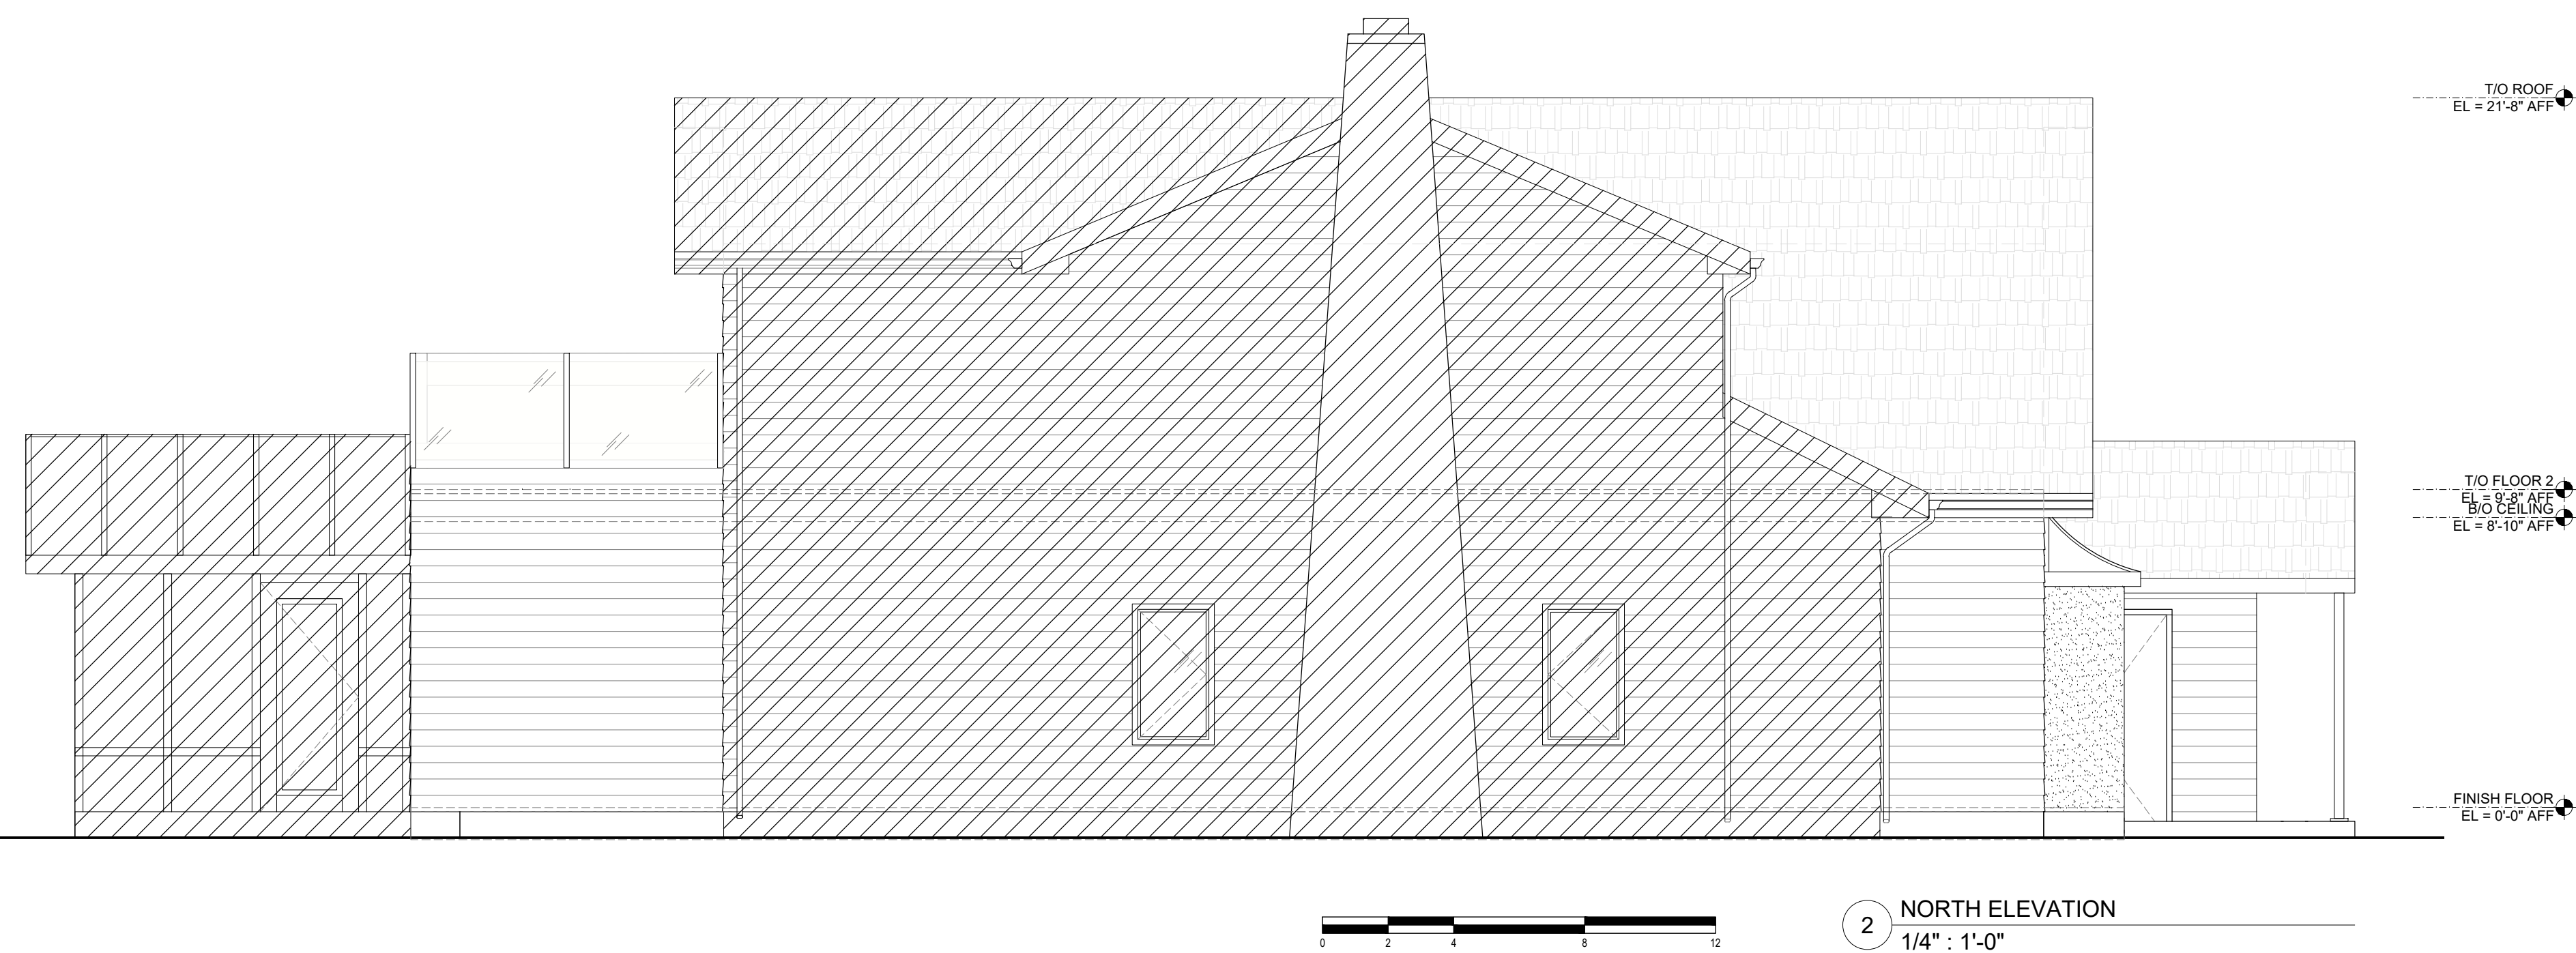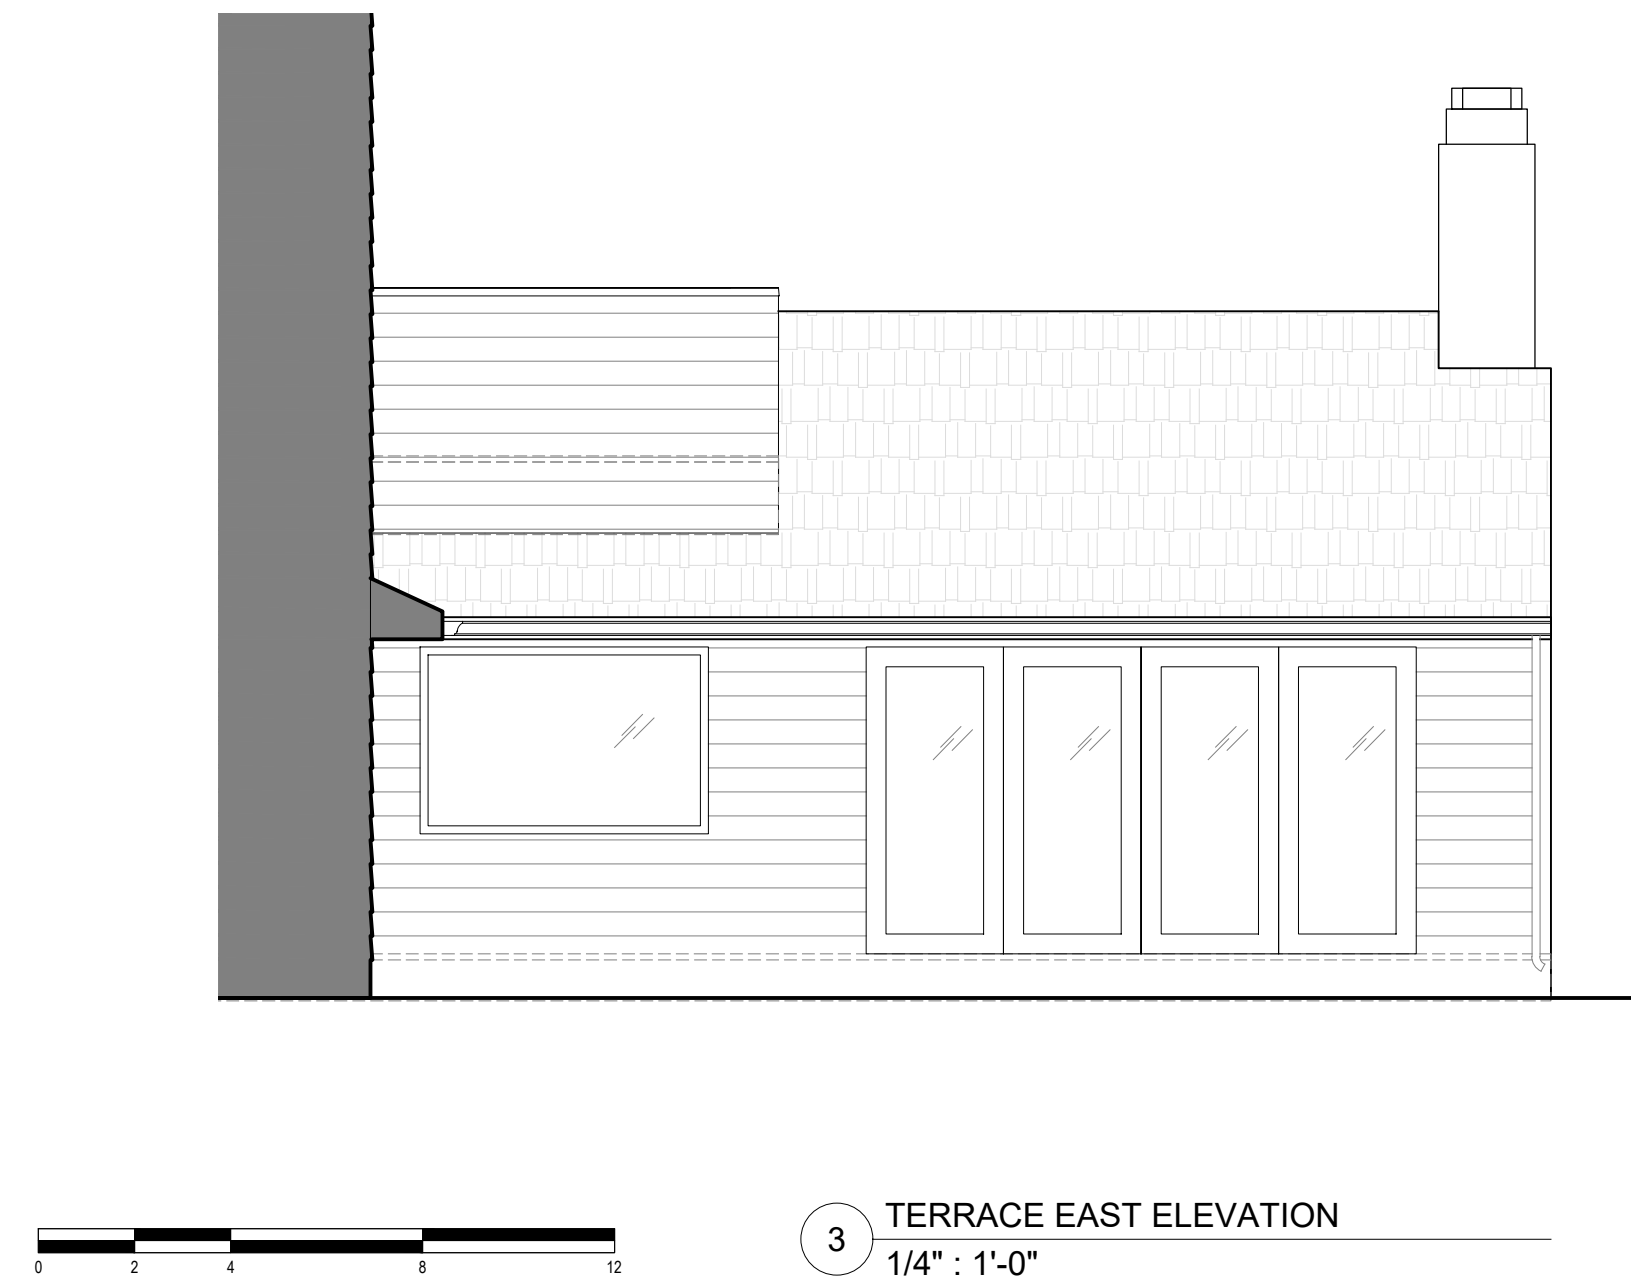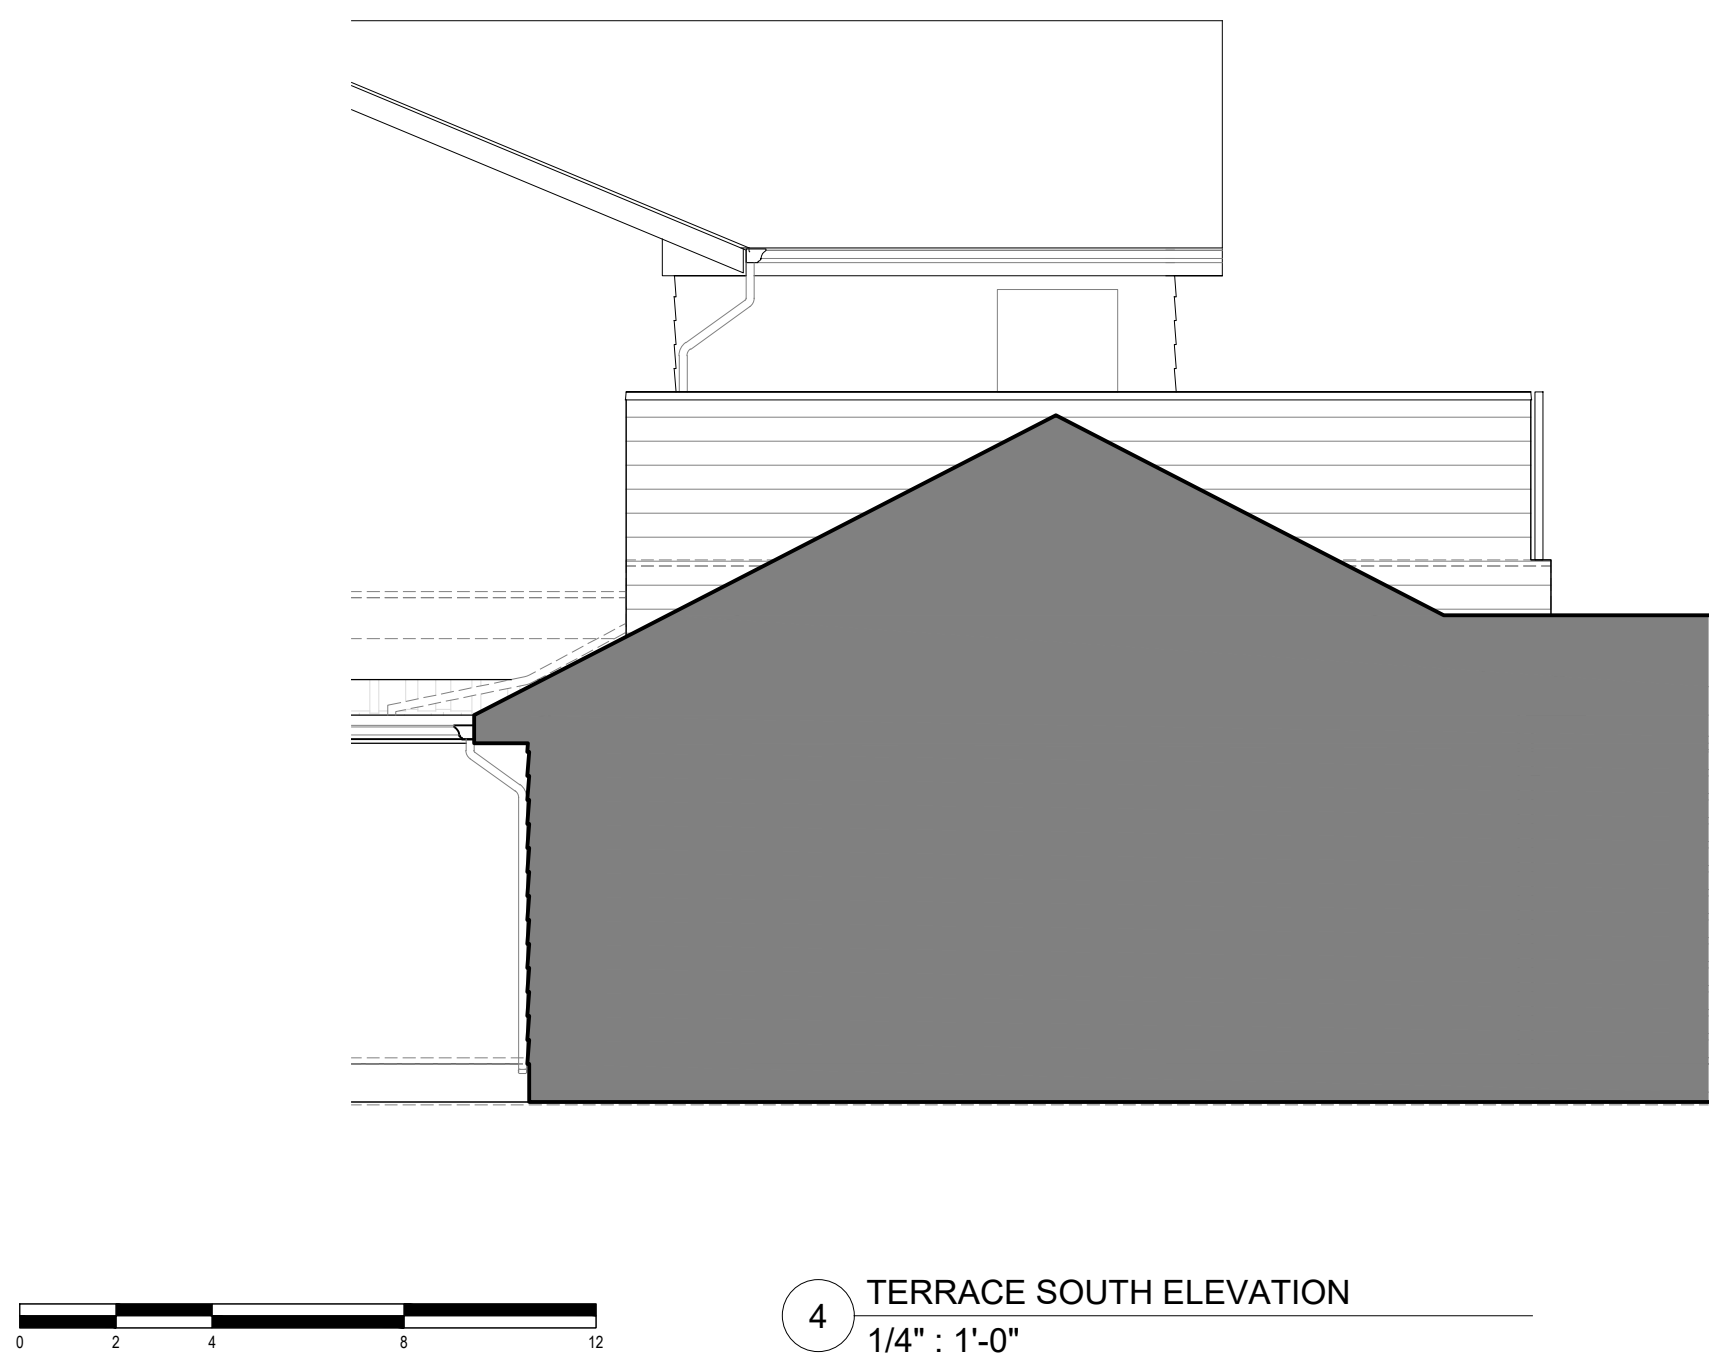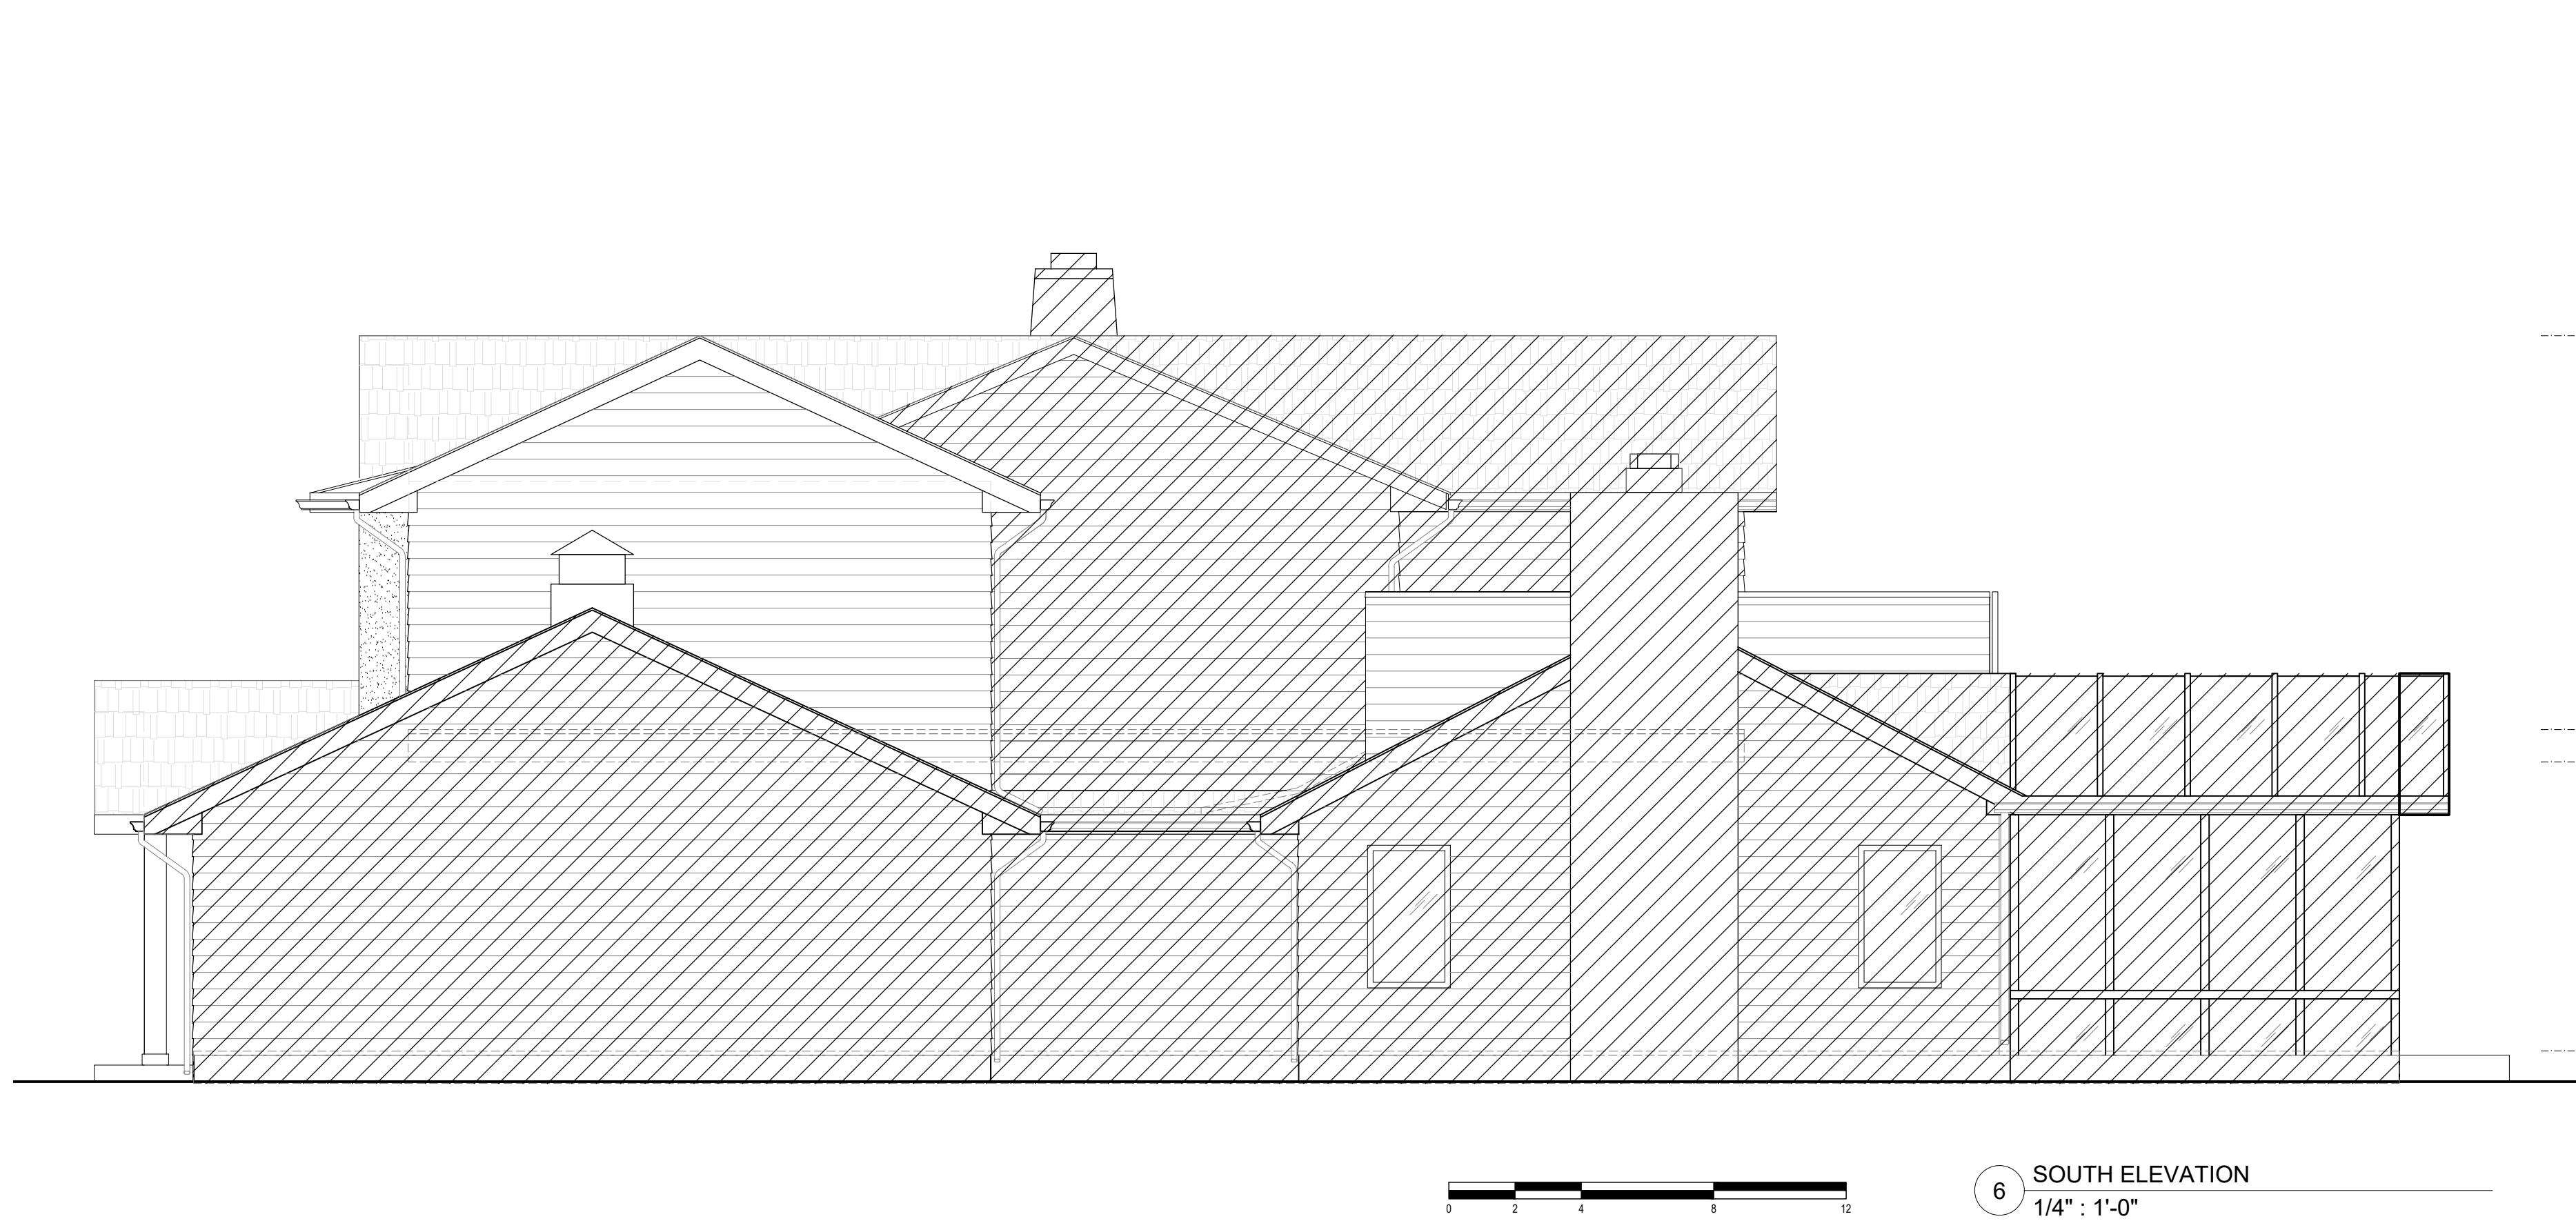

NOT FOR
CONSTRUCTION

ARCHITECT:
DIRK DENISON ARCHITECTS
1123 West Washington
Chicago, Illinois 60607
312.455.1388
www.dirkdenisonarchitects.com

ISSUANCE:
DATE DESCRIPTION:

PROJECT:
7242 BEACH DRIVE
Interior Alteration


LOCATION:
7242 BEACH DRIVE
FOX POINT, WI 53217

DRAWING TITLE:
NEW ELEVATIONS


DRAWING NUMBER:

A-201


© DIRK DENISON ARCHITECTS 2023

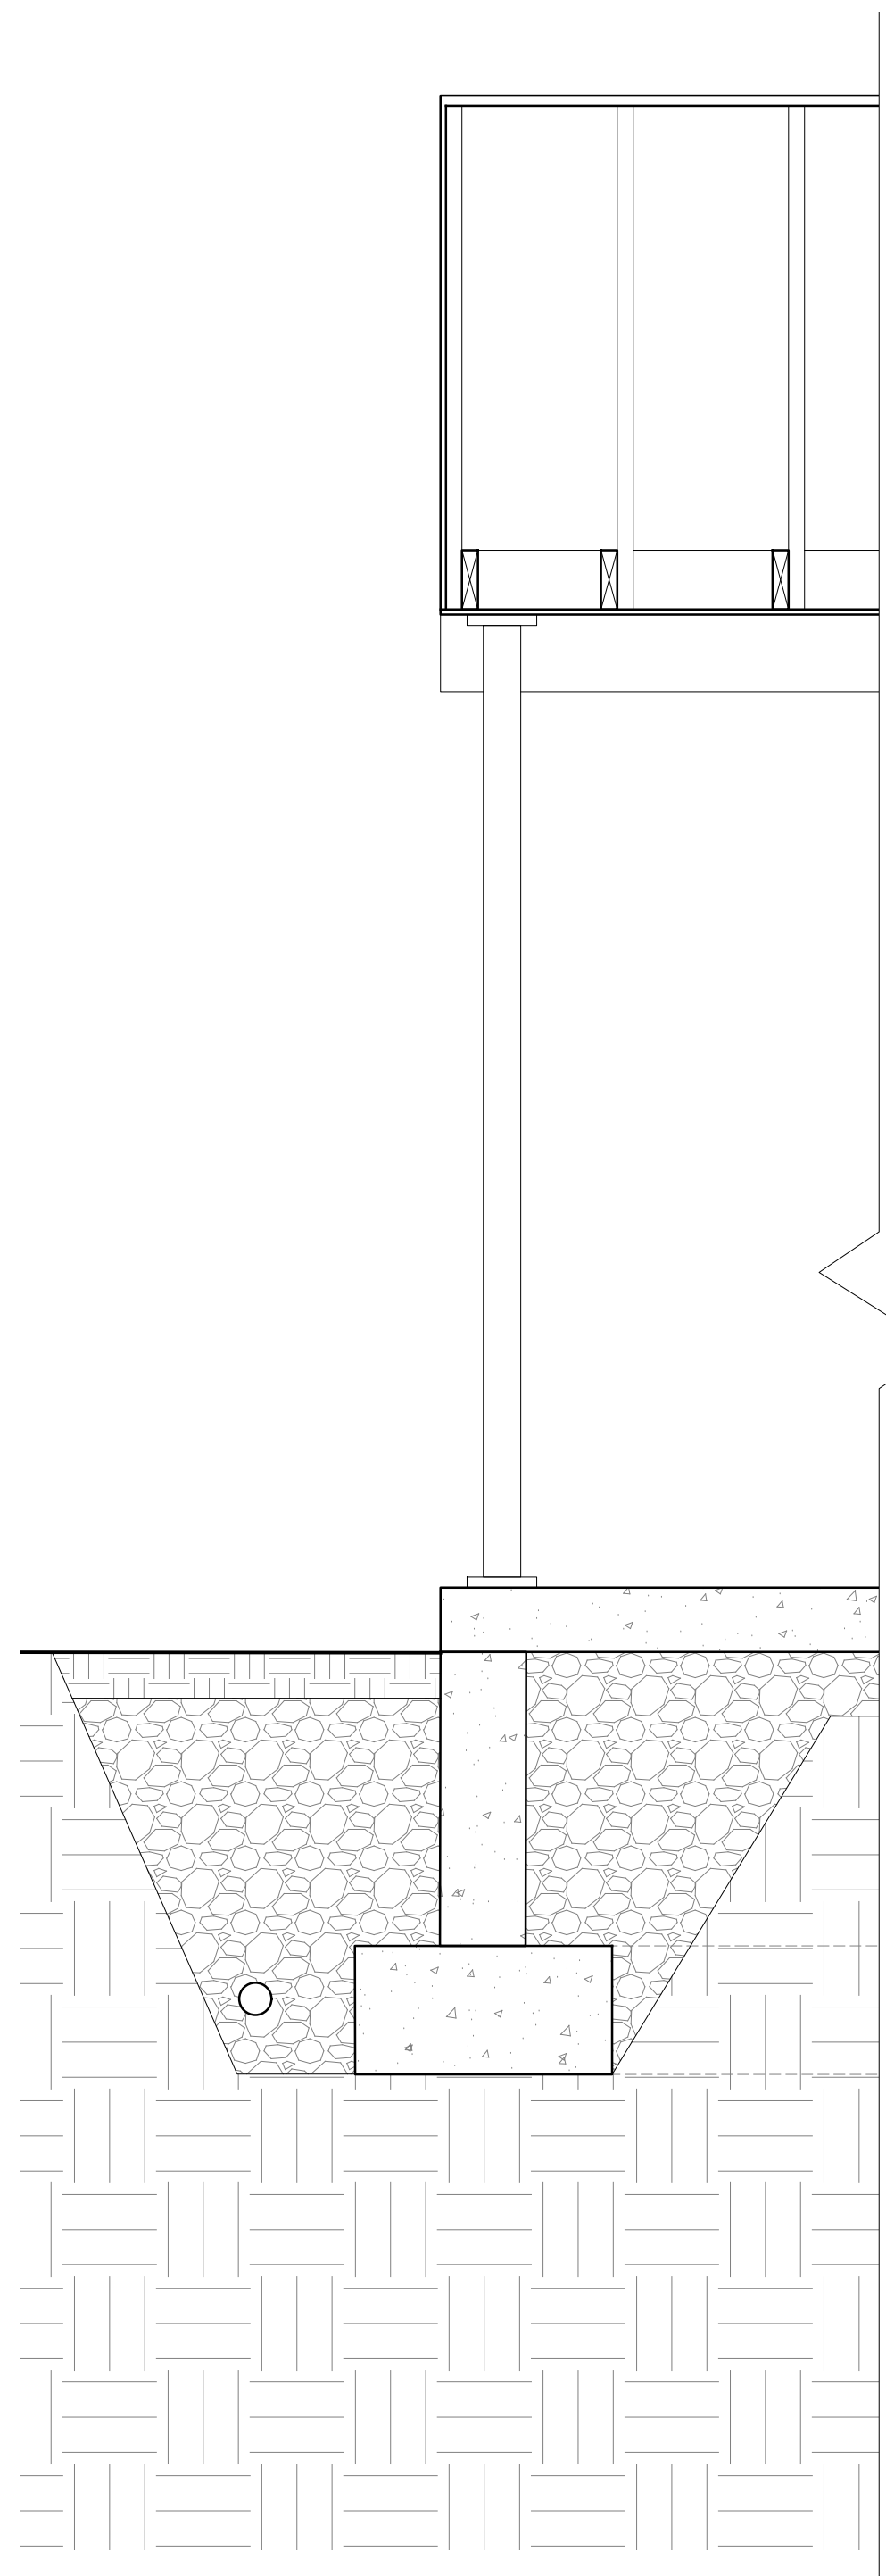


1E SECTION
3/4" : 1'-0"

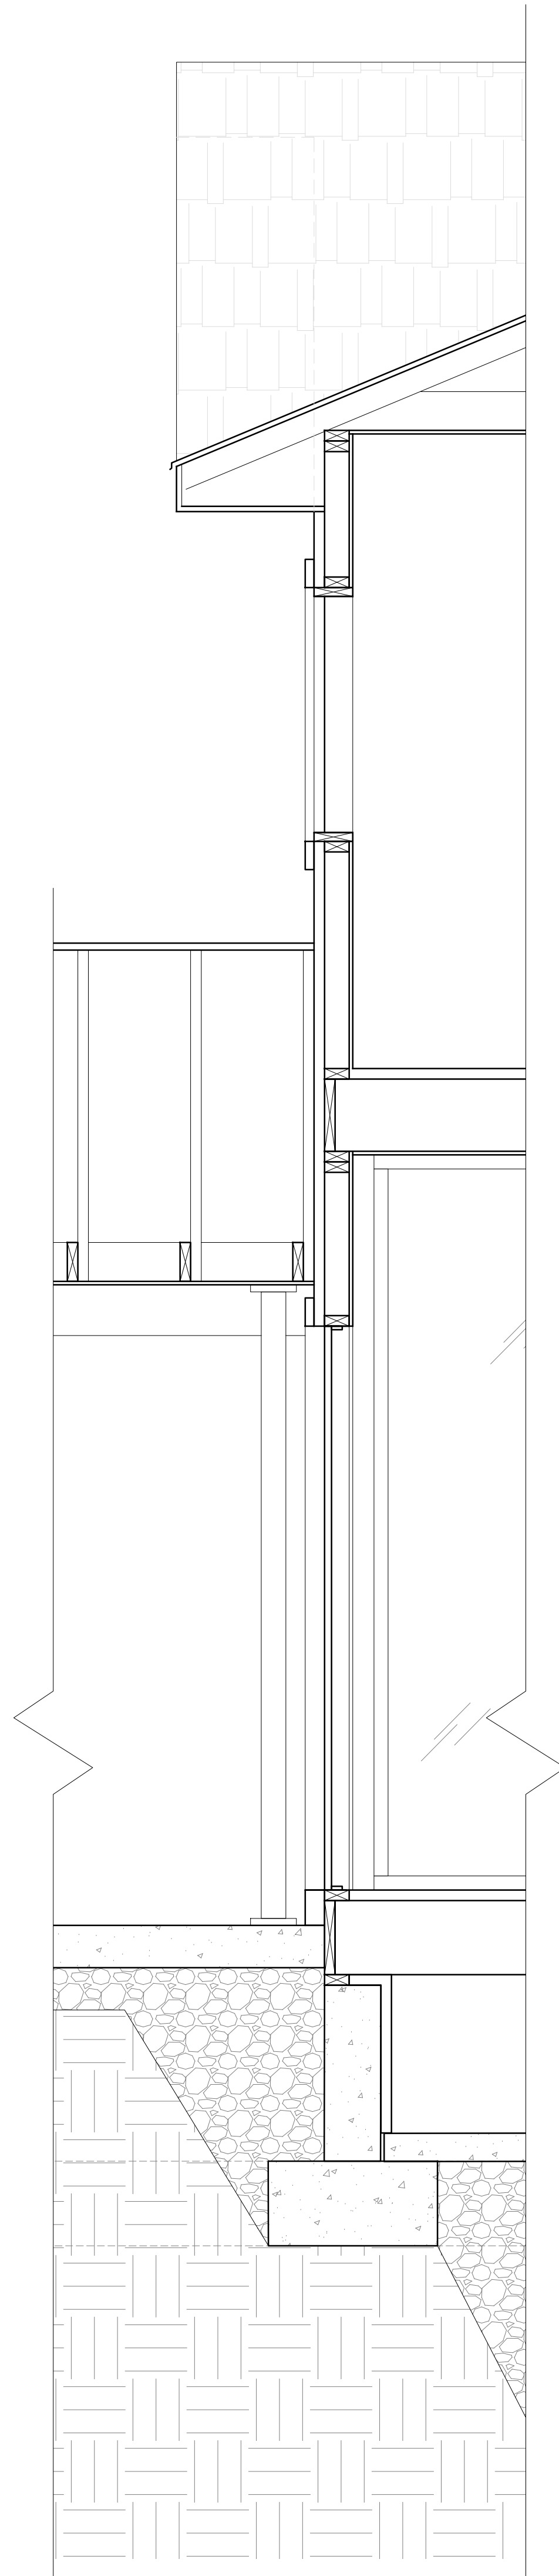


1D SECTION
3/4" : 1'-0"

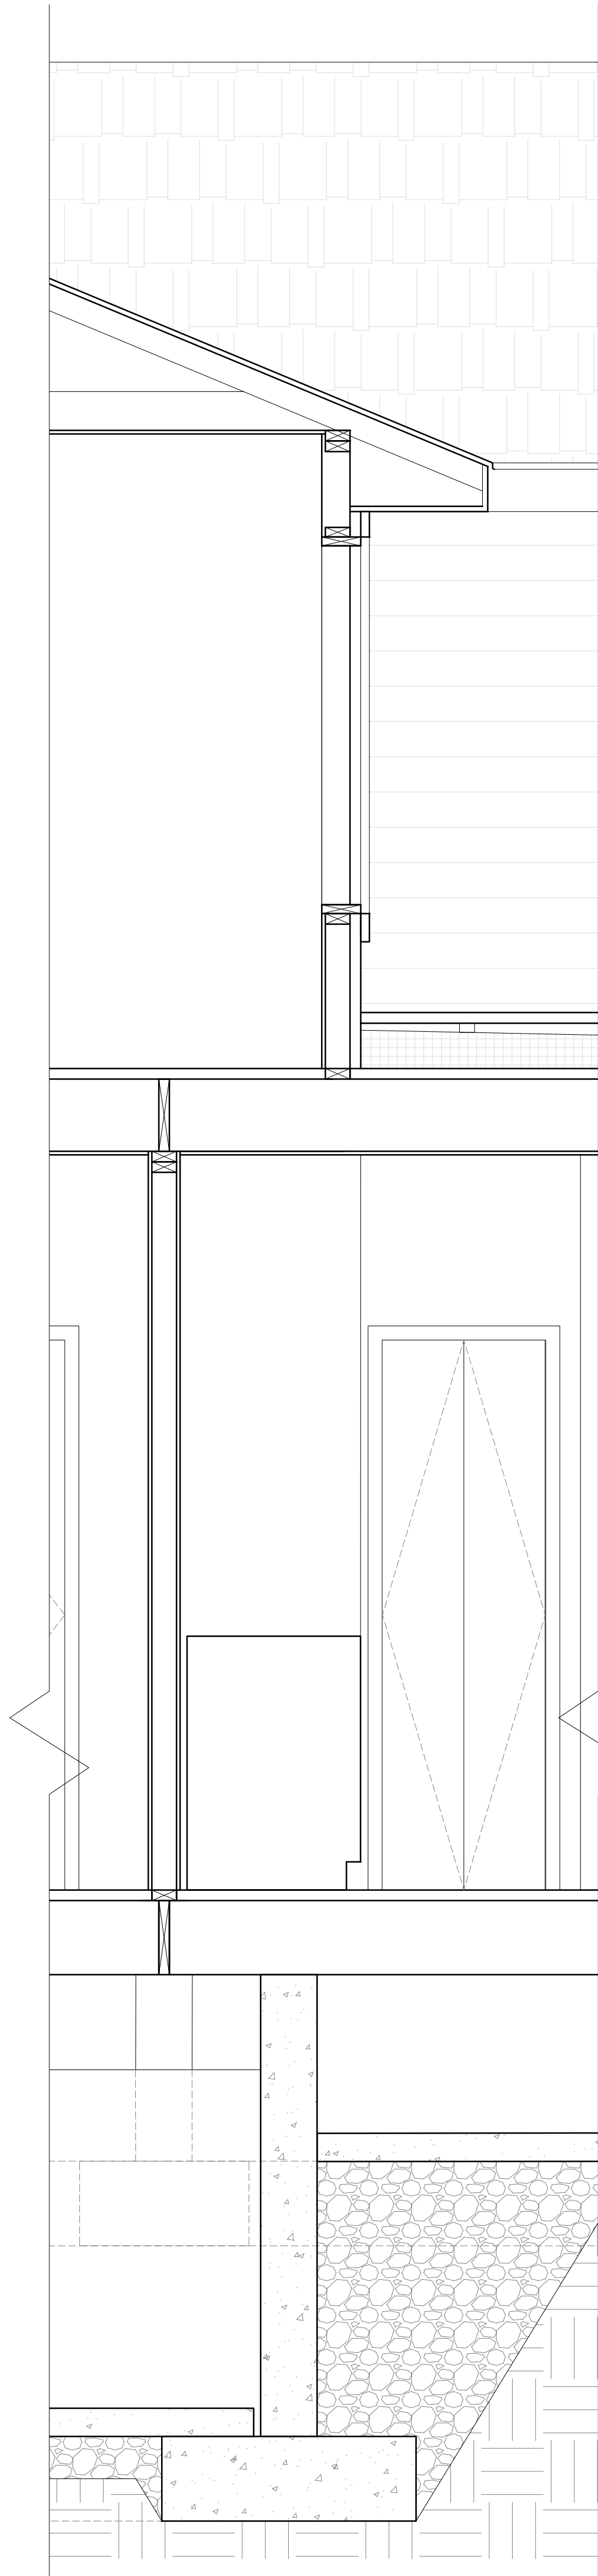

1C SECTION
3/4" : 1'-0"

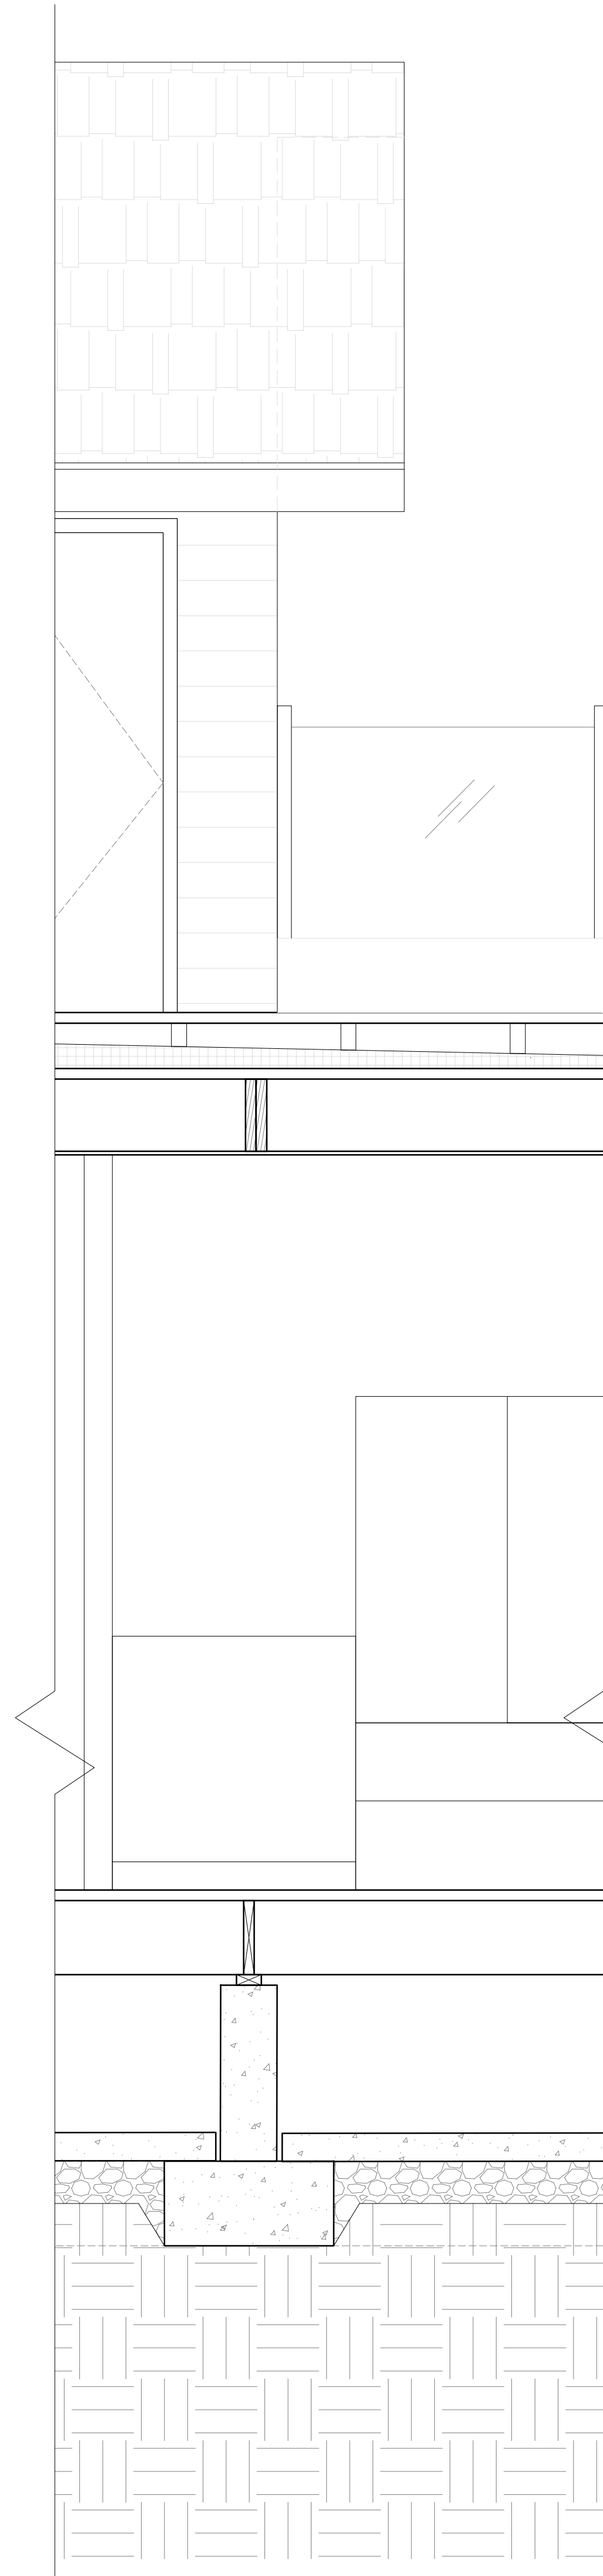

1B SECTION
3/4" : 1'-0"

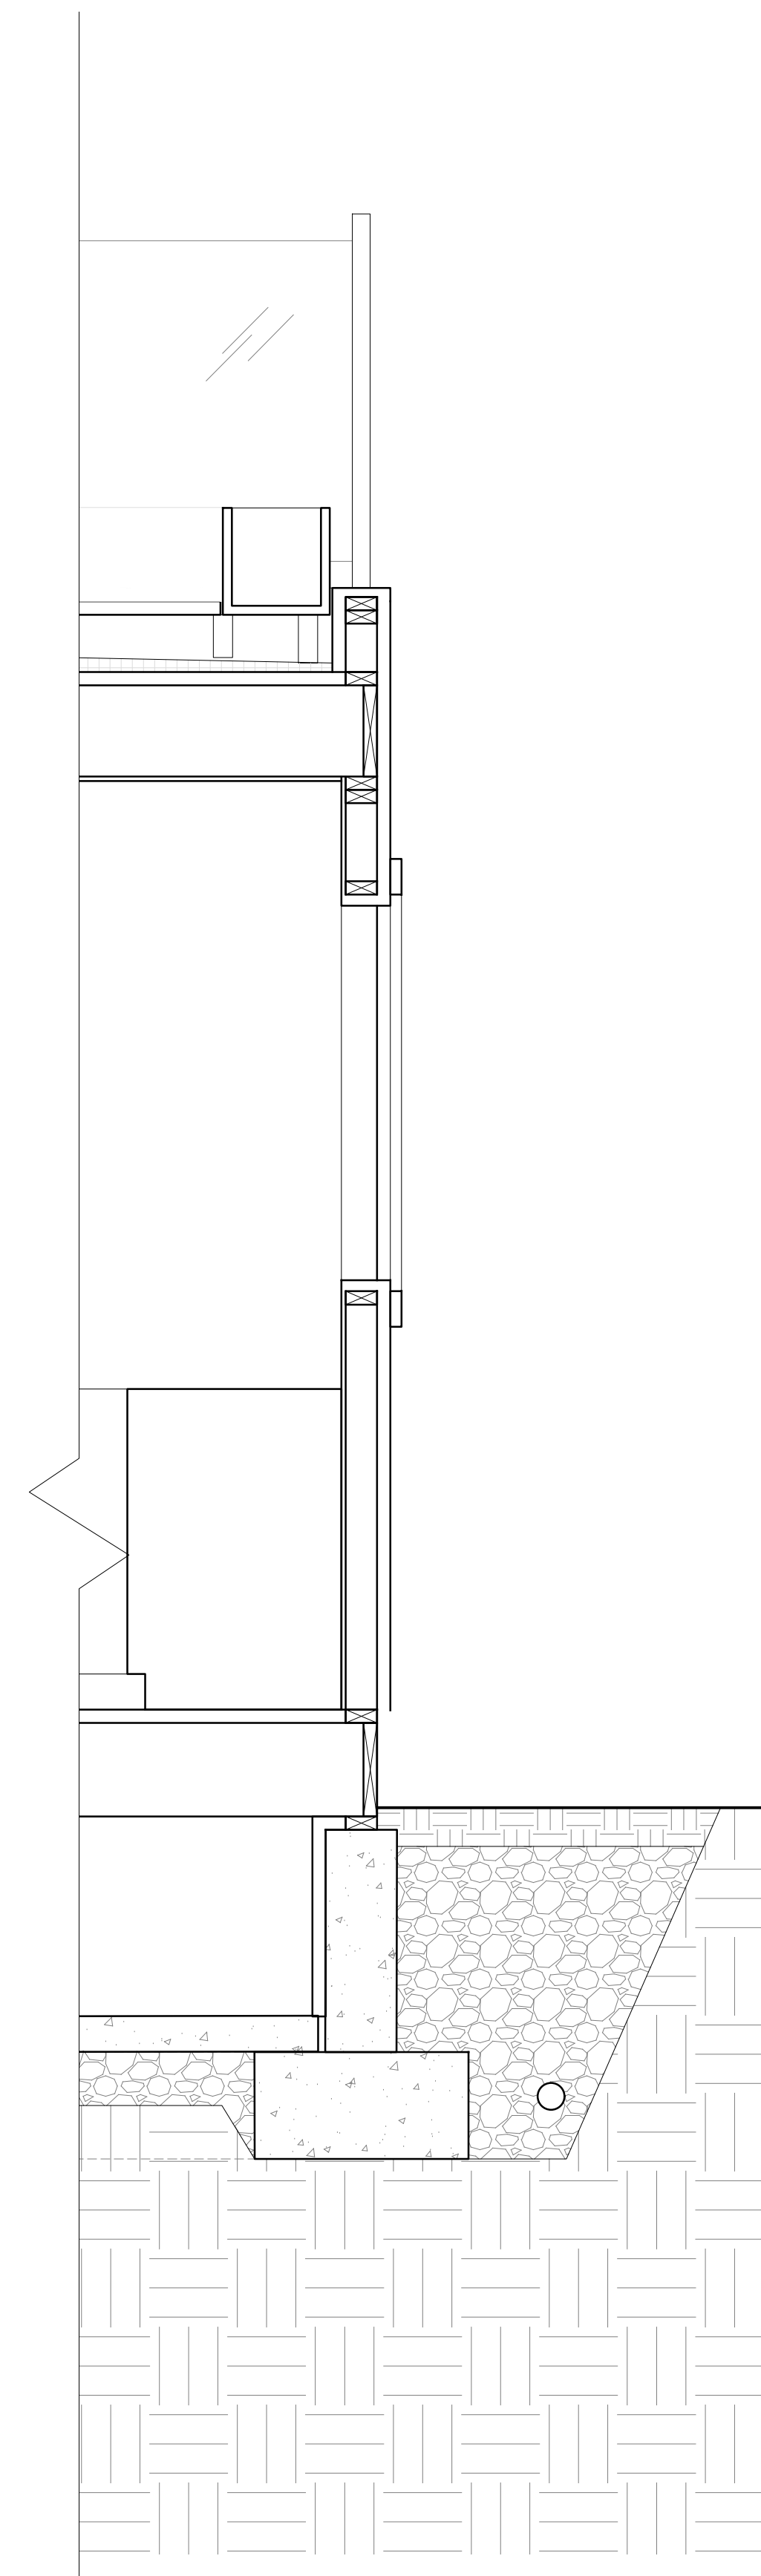

1A SECTION
3/4" : 1'-0"

NOT FOR
CONSTRUCTION

ARCHITECT:
DIRK DENISON ARCHITECTS
1123 West Washington
Chicago, Illinois 60607
312.455.1386
www.dirkdenisonarchitects.com

ISSUANCE:
DATE DESCRIPTION

PROJECT:
7242 BEACH DRIVE
Interior Alteration

LOCATION:
7242 BEACH DRIVE
FOX POINT, WI 53217

DRAWING TITLE:
SECTIONS

DRAWING NUMBER:
A-301

© DIRK DENISON ARCHITECTS 2023

Beach Drive

East Elevation | Color Schemes





VILLAGE OF FOX POINT
7200 N Santa Monica Blvd
Fox Point, WI 53217
(414) 247-6622
www.villageoffoxpoint.com

Permit Number:

B-_____

OFFICE USE ONLY

Issued Date

Zoning C, 85' Santa Monica
90' corner

BUILDING PERMIT

Job Address	Building Type: Residential ☒ Commercial ☐
Description of Work <u>Demolish and reconstruct existing north porch. Add stone beltline on east and north elevations and reside with LP siding and trim as noted.</u>	
Estimated Cost of Project \$ <u>60,000.00</u>	

Owner/Occupant	
Business Name <u>Ante and Steve Lloyd</u>	Contact Name <u>Ante Lloyd</u>
Address <u>1233 N. Santa Monica Blvd.</u>	City/State/Zip <u>Fox Point, WI 53217</u>
Phone <u>(414) 526-4140</u>	Email <u>ante.lloyd@x2hoo.com</u>

****Cautionary Statement required when homeowner is applying for permit****

Contractor	
Company Name <u>M.R. Brothers Construction, Inc.</u>	Contact Name <u>Bob Mroczewski</u>
Address <u>6065 S. Kensington Ave</u>	City/State/Zip <u>New Berlin, WI 53151</u>
Phone <u>(414) 550-0708</u>	Email <u>MROBROTHERS@GMAIL.COM</u>
Dwelling Contractor # <u>DC-030400058</u>	Dwelling Contractor Qualifier # <u>DCQ-100701014</u>

Square Footage Under Construction				
1st Floor <u>0</u>	2nd Floor <u>0</u>	Basement <u>0</u>	Addition <u>135</u>	Garage <u>0</u>

Description	Rate	Amount
Project - Per \$1,000 of estimated cost <u>\$60,000.00</u>	\$10.00	<u>\$600.00</u>
Building Board	\$75.00	<u>75.00</u>
Footing early start - \$230.00 one and two family; \$305.00 commercial		
Plan Review - \$275.00 one and two family; New Single Family Construction \$330.00 plus \$30.00/unit commercial		
State Seal	\$75.00	
Razing, Interior Demolition \$925.00 max/bld \$95.00 minimum plus	\$0.13/sqft	
Moving buildings \$250.00 plus	\$0.13/sqft	
Fuel tanks - Per 1,000 gallons	\$25.00	
Re-inspection	\$100.00	
Work started without permit	Double	
Minimum Fee	\$70.00	
Payable to: Village of Fox Point	Total Permit Fee	\$ <u>675.00</u>

Applicant Signature

Ante Lloyd

Date

3/18/2024

Rev 01/22

ISSUED PERMITS are available on the Village website under PERMITS & LICENSES

VILLAGE OF FOX POINT
7200 N. SANTA MONICA BLVD
FOX POINT WI 53217

414-351-8900

Receipt No: 1.060057

Mar 18, 2024

7233 N SANTA MONICA BLVD

Previous Balance:	.00
LICENSES & PERMITS - BUILDING PERMIT 24-44460 BUILDING PERMIT	600.00
LICENSES & PERMITS - BUILDING PLANS - FILING FEE 24-44440 BUILDING PLANS-FILING FEE	75.00
Total:	675.00
CHECK Check No: 6645	675.00
Payor: LLOYD	
Total Applied:	675.00
Change Tendered:	.00

Duplicate Copy

03/18/2024 3:37 PM



VILLAGE OF FOX POINT

7200 N Santa Monica Blvd
Fox Point, WI 53217
(414) 247-6622
www.villageoffoxpoint.com

CAUTIONARY STATEMENT TO OWNERS OBTAINING BUILDING PERMITS

101.65(1r) of the Wisconsin Statutes requires municipalities that enforce the Uniform Dwelling Code to provide an owner who applies for a building permit with a statement advising the owner that:

If the owner hires a contractor to perform work under the building permit and the contractor is not bonded or insured as required under s. 101.654(2)(a), the following consequences might occur:

- (a) The owner may be held liable for any bodily injury to or death of others or for any damage to the property of others that arises out of the work performed under the building permit or that is caused by any negligence by the contractor that occurs in connection with the work performed under the building permit.
- (b) The owner may not be able to collect from the contractor damages for any loss sustained by the owner because of a violation by the contractor of the one- and two- family dwelling code or an ordinance enacted under sub. (1)(a), because of any bodily injury to or death of others or damage to the property of others that arises out of the work performed under the building permit or because of any bodily injury to or death of others or damage to the property of others that is caused by any negligence by the contractor that occurs in connection with the work performed under the building permit.

Wetlands Notice to Permit Applicants

You are responsible for complying with state and federal laws concerning the construction near or on wetlands, lakes, and streams. Wetlands that are not associated with open water can be difficult to identify. Failure to comply may result in removal or modification of construction that violates the law or other penalties or costs. For more information, visit the Department of Natural Resources wetlands identification web page or contact a Department of Natural Resources service

Additional Responsibilities for Owners of Projects Disturbing One or More Acre of Soil

I understand that this project is subject to ch. NR 151 regarding additional erosion control and stormwater management and will comply with those standards.

Anto Lloyd

Homeowner's Name – PRINTED

7233 N. Santa Monica Blvd.

Property Address

Anto Lloyd

Homeowner's Signature

3/18/2024


Date

PLAT OF SURVEY

OF PROPERTY OF, ^{with} for Taglung

described as follows: Lot 13, in Fox Point Village, in the Village of Fox Point.

E. COMMUNITY PL.

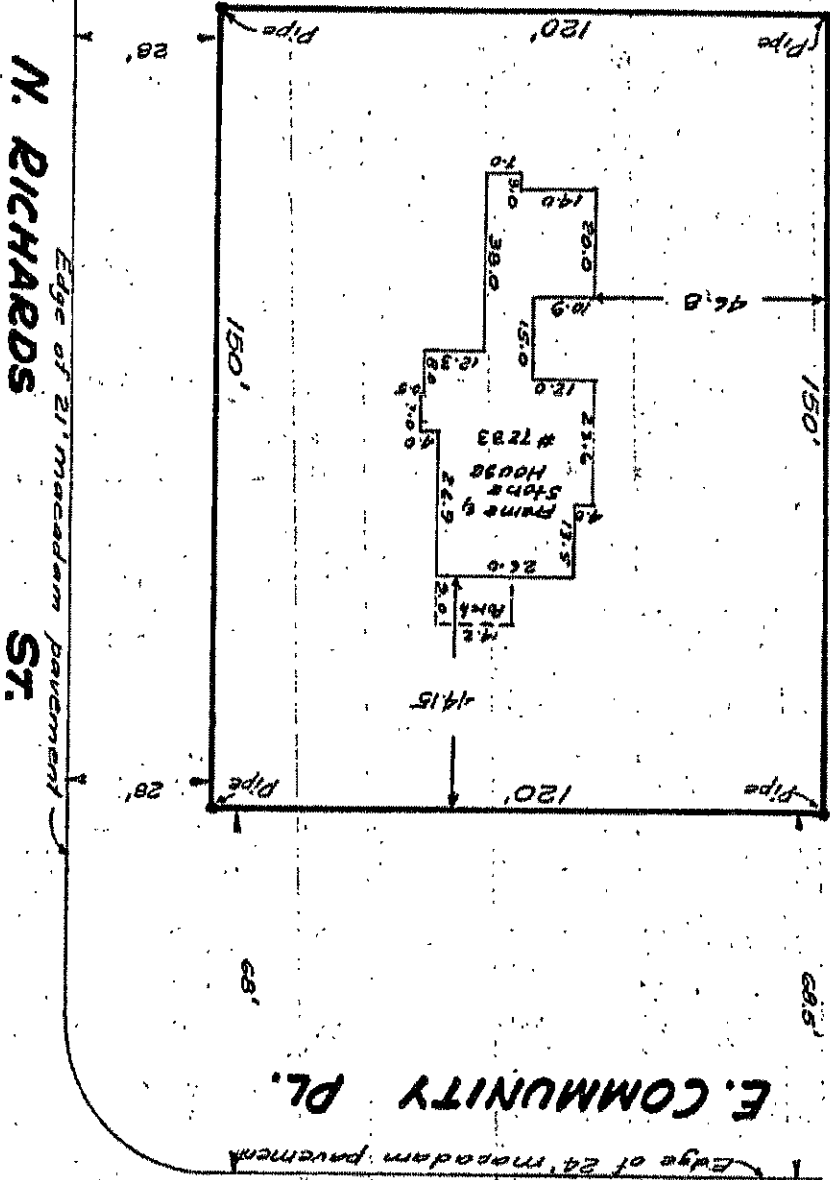

APPROXIMATE SCALE 1" = 30'

7-2-10
I hereby certify that I have made a survey on
1916 and that the location
of the building on above described

Wm. White

property is correctly shown on the above plat.

STATE OF WISCONSIN

COUNTY OF MILWAUKEE

I, D. W. WHISTLER, do hereby certify that I have surveyed the property described above according to official records, and that the plat above drawn is a correct representation of said survey.

Dr. W. E. Carter

5461



The Mosaic Collection from Halquist is a style of stones that are very rugged and irregular. Mosaics are also known as webwall. These stones are irregularly shaped pieces of bedface stone. The random shapes and sizes of these rough-edge stones create exciting patterns for both contemporary and rustic classics.

Fond du Lac Silver Webwall is available in both full veneer and Thinstone® or otherwise known as thincut veneer.

Heights: Irregular | **Lengths:** Irregular

Color tones: Light Silver to dark silver with brown undertones

[Purchase Sample \(/purchase_sample\)](#) | [Request a Brochure \(/catalog\)](#)

IMAGE GALLERY | FDL SILVER WEBWALL



Apache Autumn

(<https://halquiststone.com/products/building-stone/mosaic-collection/apache-autumn>)



Plum Creek Mosaic

(<https://halquiststone.com/products/building-stone/mosaic-collection/plum-creek-mosaic>)



Halquist (/)

- Request a Brochure (/catalog)
- Locations (/contact)
- About Us (/about-us)
- Pay My Bill (<https://secure.directbiller.com/pbills/payer/welcomeDirect.do?h=fe1nntf3f>)

**PRODUCTS ([HTTPS://HALQUISTSTONE.COM/PRODUCTS](https://halquiststone.com/products)) | LEARN ([HTTPS://HALQUISTSTONE.COM/LEARN](https://halquiststone.com/learn)) |
FIND A DEALER ([HTTPS://HALQUISTSTONE.COM/DEALER-LOCATOR](https://halquiststone.com/dealer-locator)) |
RESOURCES ([HTTPS://HALQUISTSTONE.COM/RESOURCES](https://halquiststone.com/resources)) |
CAREERS ([HTTPS://HALQUISTSTONE.COM/RESOURCES/JOB-OPENINGS](https://halquiststone.com/resources/job-openings)) |
NEWS & EVENTS ([HTTPS://HALQUISTSTONE.COM/NEWS-EVENTS](https://halquiststone.com/news-events)) |
CONTACT US ([HTTPS://HALQUISTSTONE.COM/CONTACT](https://halquiststone.com/contact))**

**REQUEST A BROCHURE (/CATALOG) | LOCATIONS (/CONTACT) | ABOUT US (/ABOUT-US) |
PAY MY BILL ([HTTPS://SECURE.DIRECTBILLER.COM/PBILLS/PAYER/WELCOMEDIRECT.DO?H=FE1NNTF3F](https://secure.directbiller.com/pbills/payer/welcomeDirect.do?h=fe1nntf3f))**

Home (<https://halquiststone.com/>) / Products (<https://halquiststone.com/products>)
/ Stone Veneer (<https://halquiststone.com/products/building-stone>)
/ Mosaic Collection (<https://halquiststone.com/products/building-stone/mosaic-collection>)
/ FDL Silver Webwall

Fdl Silver WEbwall | mosaic

 View sample larger (https://halquiststone.com/download_file/714)

Ashford

(<https://halquiststone.com/products/building-stone/mosaic-collection/ashford>)



Beaver Creek Web

(<https://halquiststone.com/products/building-stone/mosaic-collection/beaver-creek-webwall>)



(<https://halquiststone.com/>)

 Map & Contact (/contact)  800-255-8811

[Disclaimer \(/disclaimer\)](/disclaimer) | [Privacy Policy \(/privacy-statement\)](/privacy-statement) | [Cookie Policy \(/cookie-policy\)](/cookie-policy) | [Sitemap \(/sitemap\)](/sitemap)

©2024 Halquist Stone



(<http://www.facebook.com/halquiststone>)



(<https://www.flickr.com/photos/158229941@N07/albums>)



(<https://www.instagram.com/halquiststone/>)



(<http://www.youtube.com/channel/UCn-wys-GJKerEwzA9rx2deQ>)



(<http://www.houzz.com/pro/halquiststone>)

Stockbridge

(<https://halquiststone.com/products/building-stone/mosaic-collection/stockbridge>)



Tumbled Victoria

(<https://halquiststone.com/products/building-stone/mosaic-collection/tumbled-victoria>)







1-800-Simpson



Email Us

[Contact Us](#) | [Careers](#) | [EZQ](#)

[Search](#)



BUNGALOW SERIES®

SIMPLE DESIGN MEETS HANDCRAFTED ARTISTRY WITH OUR BUNGALOW SERIES®.

If you are looking to add more charm and character to your home, choose the classic look of this collection. After all, a fine, handcrafted product never goes out of style. And it almost always retains its value. This certainly holds true for our Bungalow Series doors. Offered with traditional beaded v-groove panels and a large selection of glass layouts and options, these doors are perfect for establishing that feeling of traditional comfort.



Available in virtually any wood species, there's a Simpson Bungalow Series door to match any home's millwork.

PERFORMANCE SERIES® OPTIONS

Bungalow Series doors come standard with UltraBlock® technology, which means it's backed by a 5-year warranty. And for the toughest exposures to the weather or where there is no building overhang, consider upgrading with WaterBarrier® technology.




7218

7219 sidelight with 9541
and 9510 dentil shelves
with optional beveled glass
Shown in knotty alder



7304

Shown in douglas fir

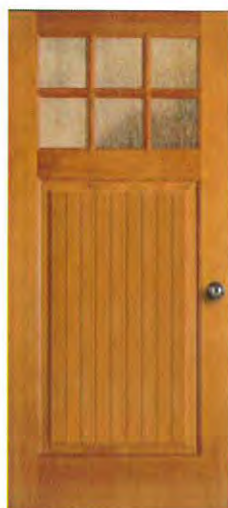

7228

With optional rain glass
Shown in douglas fir



7214

With optional beveled glass
Shown in douglas fir

Available Options



WHERE TO BUY

FIND A DOOR

EXPLORE DOORS

[Find a Door](#)
[Design Tools](#)
[Gallery](#)
[Project Center](#)
[Where To Buy](#)

ABOUT SIMPSON

[Our History](#)
[Environment](#)
[Press Room](#)
[Privacy Policy](#)
[FAQs](#)
[Contact Us](#)
[Careers](#)
[California Supply
Chains Act](#)

PROFESSIONALS



[EZQ](#)
[Authorized Dealer Program](#)
[Builders/Contractors](#)
[Architects](#)
[Company Store](#)

Want inspiration in your inbox?

ADVANCED DURABILITY FOR LONGER LASTING BEAUTY®



LP SmartSide®
TRIM & SIDING

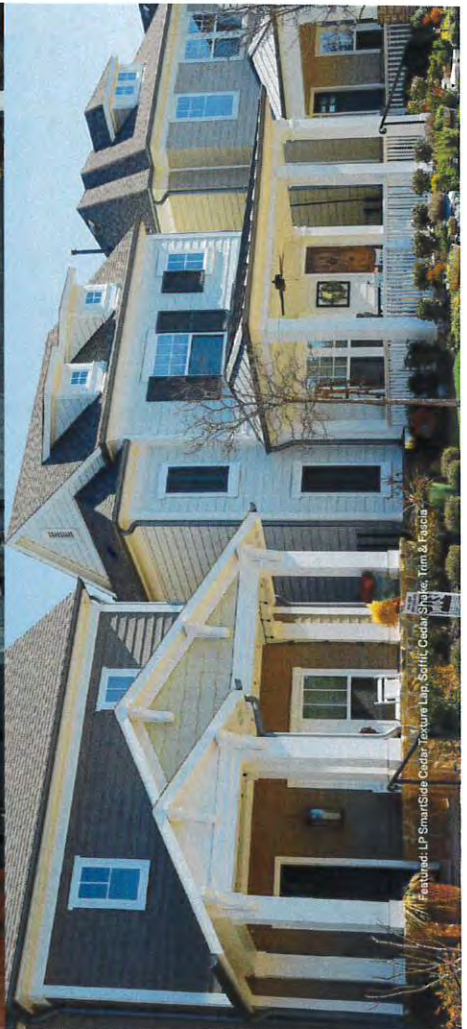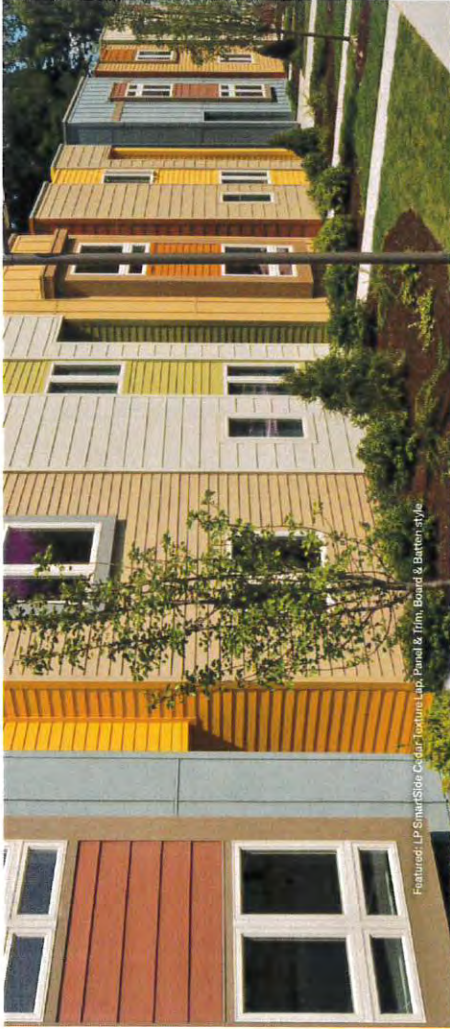

Product Guide & Specifications



Featured: LP SmartSide® ExpertFinish® Cedar Texture Trim & Lap Siding

ABOUT LP® SMARTSIDE® TRIM & SIDING

Durability	03
Workability	05
Sustainability	07
Beauty	09

PRODUCTS

ExpertFinish®	13
Lap Siding	17
Nickel Gap Siding	18
Shakes	19
Soffit	20
Panel & Vertical Siding	21
Trim & Fascia	22
Accessories	23
Primed LP SmartSide	25
Primed Products	28

APPLICATIONS

New Home	31
Remodel	32
Outdoor Building Solutions	33
Multifamily	34

SPECIFICATIONS

ExpertFinish Trim & Siding	37
Cedar Texture Lap Siding	71
Lap Siding Coverage Chart	72
Nickel Gap Siding	73
Pebbled Stucco	74
Cedar Texture Shakes	75
Shakes Coverage Chart	76
Panel Siding	77
Cedar Texture Trim	81
Brushed Smooth Trim	82
Cedar Texture Soffit	83
Vented Soffit	84
Vertical Siding	85
Accessories	86

YOUR HOME BUILD ADVANTAGE

With over 20 years of successful performance, it's easy to see why the LP® SmartSide® brand is one of the fastest-growing brands for trim & siding products in the United States.

A PIONEER OF CHANGE

LP has redefined traditional building materials with treated engineered wood products that are designed to offer game-changing durability, beauty and workability. LP is a building industry leader in a category that's shaping the way homes, outdoor building structures and light commercial properties are being built.

See the innovation that goes into making LP SmartSide products at YouTube.com/LPSmartSide.

Featured: LP SmartSide Lap Siding & Trim; Board & Batten style; Trim & Fascia

BECAUSE STRENGTH IS MAKE OR BREAK



A NATURAL DEFENSE AGAINST NATURE

All LP® SmartSide® products are treated to the core through our proprietary LP® SmartGuard® manufacturing process. With a carefully formulated mix of resins, waxes and zinc borate, the SmartGuard process adds strength and helps LP SmartSide products offer protection against hail damage and moisture intrusion as well as resistance to termites and fungal decay.

See more about how LP SmartSide products are made at [YouTube.com/LPSmartSide](https://www.youtube.com/LPSmartSide)

FOUR COMPONENTS OF PROTECTION

LP's proprietary SmartGuard manufacturing process helps ensure that every LP SmartSide Trim & Siding product is treated with an advanced formula of adhesive resins, water-resistant waxes and zinc borate, after which a water-resistant, resin-saturated overlay is bonded to the product. The result: four components of protection against water damage, termites and fungal decay.



RESINS WAXES ZINC BORATE OVERLAY



LP SmartSide Trim & Siding

Fiber Cement

Vinyl

OUTSTANDING IMPACT RESISTANCE

Testing shows that LP SmartSide products resist impact better than vinyl and fiber cement siding, which means they can stand up better against everything from everyday bumps to storm debris. And because it doesn't break as easily as fiber cement siding, LP SmartSide siding is also easier to handle and install—resulting in less waste.

HAIL AND WIND RESISTANCE

Third-party test results demonstrate that LP SmartSide lap siding resisted hail damage better than fiber cement and vinyl. In fact, the LP SmartSide warranty covers impacts from hail up to 1.75 inches in diameter. LP SmartSide lap siding is also designed to withstand tough storms with wind gusts of up to 200 miles per hour. Refer to ESR-1301 or PR-N124.

RESISTANCE TO FUNGAL DECAY AND TERMITES

Since 1996, LP SmartSide siding has undergone brutal testing in Hilo, Hawaii. An average temperature of more than 70 degrees, high levels of humidity, and almost 170 inches of annual rainfall make Hilo's climate the perfect breeding ground for termites, moisture and fungal decay. Yet our Exterior Exposure Program continues to validate that LP SmartSide siding performs over time.



LP SmartSide product testing in Hilo, Hawaii

Untreated wood (left), LP SmartSide (right)



BACKED BY STRONG WARRANTIES

LP has your back with an industry-leading transferable prorated limited warranty for LP SmartSide products: a 5-year 100% labor and material replacement warranty with a 50-year prorated limited warranty. LP® SmartSide® ExpertFinish® Trim & Siding products include an additional 15-year finish warranty.

For complete warranty details visit [LPCorp.com/Literature](https://www.LPCorp.com/Literature)

ENGINEERED FOR FASTER & EASIER INSTALLATIONS

LP® SmartSide® products help you build with greater efficiency on the jobsite. From longer lengths and advanced durability to reduced waste, the math is simple—using LP SmartSide products can help boost your bottom line so you can install siding on more homes in less time.

PUTTING LP SMARTSIDE PRODUCTS TO THE TEST

With RSMean, a trusted third-party construction data company, we tested the productivity of LP SmartSide products and LP SmartSide ExpertFinish™ products against comparable fiber cement products to find out which helps you install faster, cut waste, and reduce build cycles.

THE RESULTS

Primed LP SmartSide vs.
Fiber Cement

- LP SmartSide lap installs faster
- LP SmartSide trim installs faster



LP SmartSide ExpertFinish vs.
Prefinished Fiber Cement

- LP SmartSide ExpertFinish lap installs faster
- LP SmartSide ExpertFinish trim installs faster

THE BOTTOM LINE

With lighter weights, longer lengths and advanced durability, LP SmartSide Trim & Lap Siding installs faster than fiber cement trim & lap siding.

THE LP SMARTSIDE DIFFERENCE



Lighter Weights:

LP SmartSide lap siding weighs 45% less per foot than fiber cement lap siding.



Longer Lengths:

LP SmartSide siding's 16-foot lengths may lead to fewer seams and cuts, compared to fiber cement's 12-foot lengths.



Advanced Durability:

LP SmartSide siding is less prone to breakage than fiber cement, helping to reduce waste.

See more about how LP SmartSide products stack up to the competition at LPCorp.com/Proven-Productivity

SMARTER SIDING FOR A MORE SUSTAINABLE WORLD

LP® SmartSide® Trim & Siding products are must-have materials to help builders quality for green building programs. In fact, LP SmartSide products represent one of the only carbon-negative siding options on the market, making it a great solution for clients who desire sustainable products with minimal impact on our environment.



We're not just building for the future; we're helping to protect it by using Sustainable Forestry Initiative® (SFI) certified forest management and fiber sourcing systems to help ensure that our wood comes from well-managed forests.

NATURALLY SUSTAINABLE

The LP SmartSide manufacturing process begins with wood, a renewable resource, grown and gathered responsibly under strict SFI standards. We target fast-growing trees and use 99% of the log for either the product or the fuel to make it. Plus, all binding agents and resins are low-emitting.

A DURABLE CARBON-NEGATIVE SIDING OPTION

The amount of carbon dioxide emitted during production of LP SmartSide products is less than the amount the product stores over its lifetime, qualifying them as carbon negative.

In fact, LP SmartSide products emit 54% less greenhouse gases and store 10 times more carbon than fiber cement-based products.

Learn more about LP's environmental programs at LPCorp.com/Sustainability



A BEAUTIFUL SOLUTION FROM THE INSIDE OUT

BOOST CURB APPEAL WITH TIMELESS DESIGNS

Siding plays a big role in a home's curb appeal and overall aesthetic. That's why LP® SmartSide® Trim & Siding is designed to make almost any home's design vision come to life—and longer lasting. With its variety of textures, styles and ExpertFinish® colors, LP SmartSide products elevate almost any structure—from traditional homes to modern masterpieces. Its versatility also offers endless options for designs that stand out, making it the siding of choice for over 20 years for homeowners who want distinctive beauty and uncompromising quality.

Featured: LP SmartSide ExpertFinish Cedar Texture Lap and Vertical Siding in Raven Shale, ExpertFinish Trim and Soffit in Cherry Gray

GIVE YOUR VISION THE FINISHING TOUCH

Choose your style. Choose your color. Get the look you want—that's the beauty of working with LP® SmartSide® engineered wood siding products. Available in unfinished and primed options, LP SmartSide Trim & Siding offers the versatility you need to achieve stunning results with ease.

WHICH PRODUCT COLLECTION FITS YOUR NEEDS?

LP SmartSide products are available in unfinished ExpertFinish® colors and primed. A variety of prefinished colors helps you see almost instant color—only a few touch-ups are required after installation. With primed products, you can paint siding any color you choose. Explore each option in the following pages.

See how LP SmartSide products can look on your home with the **Home Visualizer tool**, available at LPCorp.com/Home-Visualizer

Featured: LP SmartSide ExpertFinish Cedar Texture Lap and Vertical Siding in Cavern Steel, ExpertFinish Trim and Siding in Quarry Gray

COLORFUL SIDING. BEAUTIFUL FINISH.

LP® SMARTSIDE® EXPERTFINISH® TRIM & SIDING

The advanced durability you expect from LP® SmartSide® Trim & Siding comes in color. With a variety of versatile prefinished colors, there's a color that'll complement your project—no matter your style. Start visualizing how you could bring color to your design today!

Featured: LP SmartSide ExpertFinish Cedar Texture Lap in Summit Blue

LP SmartSide®
ExpertFinish® TRIM & SIDING

TAKE ADVANTAGE OF STRONGER PREFINISHED OPTIONS

LP® SmartSide® ExpertFinish® Trim & Siding offers more design options than ever. This factory-finished siding with uniform color provides durability without sacrificing beauty.

- Installs easier with the ExpertFinish proprietary lap joint, which helps limit the need for most seam caulking, joint molds, or pan flashing
- Backed by an industry-leading 5/15/50-year prorated limited warranty:
- 5-year labor and materials, 15-year finish, and 50-year substrate
- May allow for time and labor savings for the installer and builder
- Uniform color application in a controlled environment helps ensure a more attractive look



Which color is best for your build? Explore our collection of 16 versatile prefinished colors available in brushed smooth and cedar texture.

Snowscape White	Sand Dunes	Desert Stone	Quarry Gray
Prairie Clay	Terra Brown	Harvest Honey	Timberland Suede
Garden Sage	Redwood Red	Tundra Gray	Summit Blue
Rapids Blue	Cavern Steel	Midnight Shadow	Abyss Black

All color swatches are representative and may vary slightly from actual product.

See the complete list of colors and product availability on pages 37-70.

Please visit lp.com/expertfinish for more information.

DISCOVER COUNTLESS DESIGN OPPORTUNITIES

LP® SmartSide® ExpertFinish® Trim & Siding can take your design vision to the next level with several exclusive products designed to add style and a clean finish to your home. Siding and trim in colors that pop can make your home stand out, while additional details create a polished look that is longer lasting.

- Pair multiple colors of trim, siding and more for a cohesive look
- Match your home's style to traditional colors for it—or try something new
- Achieve a modern look that still stands the test of time
- Choose from a variety of options for black or brown roofs

Visualize your next project and discover color at
LPCorp.com/ExpertFinish

Featured: LP SmartSide ExpertFinish Cedar Texture Lap in Summit Blue, Trim & Fascia in Snowscape White

Photos courtesy of LP SmartSide, made possible with the support of product availability.



Featured: LP SmartSide ExpertFinish in Harvest Honey and Trim in Abyss Black

Featured: LP SmartSide ExpertFinish Lap in Snowscape White

HOLDS UP. STANDS OUT.

LAP SIDING

Create the look you want with a versatile selection of LP® SmartSide® ExpertFinish® products. Engineered to stand up to extreme weather, LP SmartSide Lap Siding is a natural, durable choice for structures in most regions. Plus, it's a great companion cladding for structures partially finished in stucco, stone or brick.



LP SMARTSIDE EXPERTFINISH CEDAR TEXTURE LAP
Shown in ExpertFinish Cedar Texture Lap White



LP SMARTSIDE EXPERTFINISH BRUSHED SMOOTH LAP
Shown in ExpertFinish Cedar Texture Lap White

A MODERN PROFILE WITH DESIGN FLEXIBILITY

NEW NICKEL GAP SIDING

LP® SmartSide® Nickel Gap Siding offers a modern profile using SmartGuard technology. Nickel Gap features locking flanges with a fastener groove that hides nails. This also allows for the siding to be stacked and tapped into place, creating a gap between the boards about the size of a nickel.



LP SMARTSIDE EXPERTFINISH CEDAR TEXTURE NICKEL GAP SIDING
Shown in ExpertFinish Cedar Texture Lap White



LP SMARTSIDE EXPERTFINISH BRUSHED SMOOTH NICKEL GAP SIDING
Shown in ExpertFinish Cedar Texture Lap White



Featured: LP SmartSide ExpertFinish Cedar Texture Shakes, Soffit and Fascia in Abyss Black



Featured: LP SmartSide ExpertFinish Cedar Texture Shakes (straight) in Abyss Black, Trim & Fascia in Snowscape White

A BEAUTIFUL ACCENT FOR ANY DESIGN

SHAKES

When you use LP® SmartSide® ExpertFinish® Cedar Texture Shakes on your projects, people will notice your attention to detail. The beautiful aesthetic can be used for accents, gables or siding walls and will take curb appeal to the next level. It's a must-have product for when you want your craftsmanship to stand out on most any home or shed.



LP SMARTSIDE
EXPERTFINISH
CEDAR TEXTURE SHAKES

Shakes are 16" x 24" (actual) - Cedar Shakes are 16" x 24" (actual)

Available in select colors. Refer to product literature for details.

THE BEAUTY IS IN THE DETAILS

SOFFIT

When you use LP® SmartSide® ExpertFinish® Soffit on your projects, people will notice your attention to detail. You'll get the same woodgrain or brushed smooth look that matches other LP SmartSide ExpertFinish products in a soffit that's pre-cut to the width you need. Vented soffits are also available with precisely cut, bug-resistant vents.



LP SMARTSIDE
EXPERTFINISH
CEDAR TEXTURE
SOFFIT

Soffits are 16" x 48" (actual) - Cedar Soffits are 16" x 48" (actual)



LP SMARTSIDE
EXPERTFINISH
CEDAR TEXTURE
VENTED SOFFIT


Soffits are 16" x 48" (actual) - Cedar Soffits are 16" x 48" (actual)



LP SMARTSIDE
EXPERTFINISH
BRUSHED SMOOTH
SOFFIT

Soffits are 16" x 48" (actual) - Cedar Soffits are 16" x 48" (actual)

Available in select colors. Refer to product literature for details.

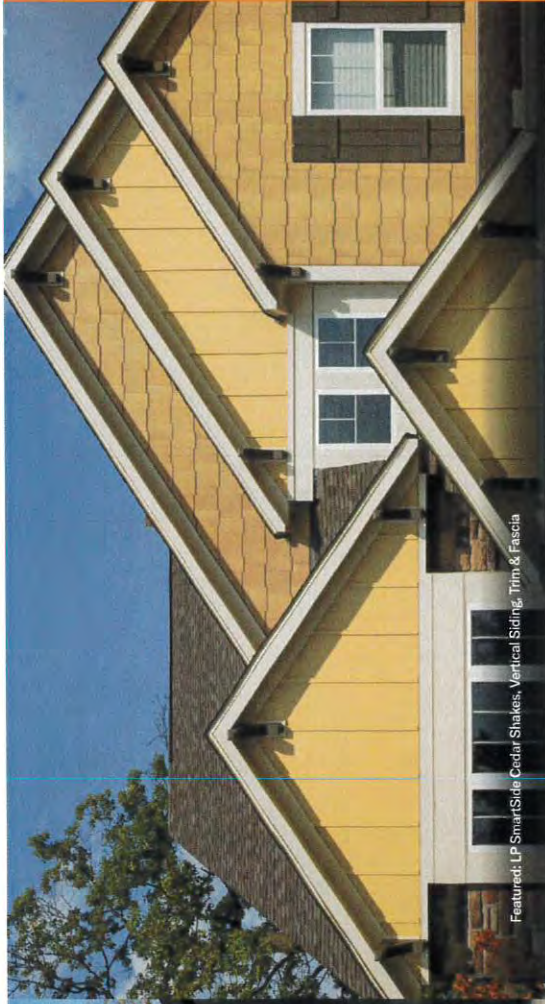

Featured: LP SmartSide Cedar Shakes, Vertical Siding, Trim & Fascia



Featured: LP SmartSide ExpertFinish Panel & Vertical Siding, Trim & Fascia in Abyss Black


DURABLE FROM TOP TO BOTTOM

PANEL & VERTICAL SIDING

Tough to the core, LP® SmartSide® ExpertFinish® Panel & Vertical Siding are treated engineered wood products that boast better durability, stability and consistency than traditional wood panels. They're easy to recommend for multifamily, shed and residential applications that require a premium look and the toughness to help combat extreme weather. Plus, they can help you re-create the charming appearance of board and batten while providing the added protection of the LP® SmartGuard® process.



LP SMARTSIDE EXPERTFINISH CEDAR TEXTURE PANEL
Shown in ExpertFinish Cedar Texture Panel in Snow White

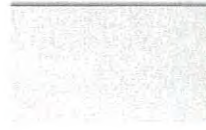

LP SMARTSIDE EXPERTFINISH CEDAR TEXTURE VERTICAL SIDING
Shown in ExpertFinish Cedar Texture Vertical Siding in Snow White



LP SMARTSIDE EXPERTFINISH BRUSHED SMOOTH PANEL
Shown in ExpertFinish Brushed Smooth Panel in Cedar Shake



LP SMARTSIDE EXPERTFINISH BRUSHED SMOOTH VERTICAL SIDING
Shown in ExpertFinish Brushed Smooth Vertical Siding in Cedar Shake

THE FINISHING TOUCH TO MAKE THE NEIGHBORS JEALOUS

TRIM & FASCIA


LP® SmartSide® ExpertFinish® Trim & Fascia are the finishing touch that's the first to get noticed. With deep cedar-grain texture and brushed smooth options as well as a variety of widths and thicknesses, you can add custom design accents that take curb appeal to the next level. LP SmartSide ExpertFinish Trim is a must-have product for when you want your craftsmanship to stand out on any home or shed.



LP SMARTSIDE EXPERTFINISH CEDAR TEXTURE TRIM
Shown in ExpertFinish Cedar Texture Trim in Snow White



LP SMARTSIDE EXPERTFINISH BRUSHED SMOOTH TRIM
Shown in ExpertFinish Brushed Smooth Trim in Cedar Shake

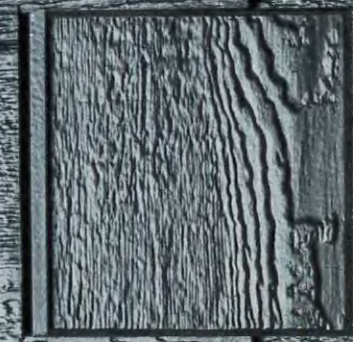

Featured: LP SmartSide ExpertFinish Cedar Texture Shakes (straight) and J-Block in Abyss Black.

INSTALL WITH EASE WITHOUT CUTTING CORNERS

OUTSIDE CORNERS, J-BLOCKS & MINI-SPLITS

Finish any structure's exterior with style and the same durability you trust with these efficient accessories, available in brushed smooth and cedar texture. Outside Corners allow you to skip creating corners on the jobsite while J-Blocks and Mini-Splits help you easily mount light fixtures, faucets and other outdoor fixtures.



**OUTSIDE CORNER
CEDAR TEXTURE**
Shaped to fit against LP SmartSide Cedar Texture Shakes and J-Blocks.



**J-BLOCK
CEDAR TEXTURE**
Shaped to fit against LP SmartSide Cedar Texture Shakes and J-Blocks.



**MINI-SPLIT
CEDAR TEXTURE**
Shaped to fit against LP SmartSide Cedar Texture Shakes and J-Blocks.



**J-BLOCK
BRUSHED SMOOTH**
Shaped to fit against LP SmartSide Brushed Smooth Shakes and J-Blocks.



**MINI-SPLIT
BRUSHED SMOOTH**
Shaped to fit against LP SmartSide Brushed Smooth Shakes and J-Blocks.

PRIMED AND READY TO MATCH YOUR STYLE

The complete LP® SmartSide® Trim & Siding product collection is available primed and ready to paint any color so you can enjoy the flexibility you need to create almost any home style. Explore the collection and options on the following pages.

Featured: Primed LP SmartSide Lap & Vertical Siding, Cedar Shakes, Trim & Fascia

SHOW YOUR TRUE COLORS

For even more aesthetic options, primed LP SmartSide products serve as a great option. These products arrive ready to be painted any color so you and your clients can create the look you want. They're also backed by the durability you expect from engineered wood technology. All LP SmartSide products are available in the primed option.



LAP SIDING

Easier-to-maintain traditional siding, available in cedar texture



NEW NICKEL GAP SIDING

Offers a modern profile with locking flanges and a fastener groove that hides nails



SHAKES

Accent piece with staggered or straight edges and shiplap ends for a detailed finish



PANEL & VERTICAL SIDING

Siding that can be used to create the classic board and batten style, among other looks



TRIM & FASCIA

Details to add interest and curb appeal to any home's look, available in brushed smooth and cedar texture



SOFFIT

Ventilation that completes a clean exterior look and serves as a finishing touch



J-BLOCK

Offers a way to easily and attractively mount light fixtures, water faucets and more



MINI-SPLIT

Install exterior features with ease; can be separated for specific mount styles



Featured: LP SmartSide Expert Texture Shakes in Timberland Suede, Lap Siding in Terra Brown, Trim in Sand Dunes

A photograph of a modern, two-story house with a large, multi-level deck. The house features white horizontal siding and large windows. The deck is furnished with a dining table and chairs, a lounge area with a sofa and armchairs, and a hot tub. A swimming pool is visible in the background. The overall aesthetic is clean and contemporary.

MAKE THE FIRST IMPRESSION COUNT

LP® SmartSide® Trim & Siding products add style and durability to new homes and other applications, such as remodels and multifamily structures. They come in a variety of ExpertFinish® colors designed to enhance any project. Use LP SmartSide products on their own or to complement other claddings, such as brick or stone. With products and colors this versatile, the possibilities are virtually endless, no matter the project.

Featured: LP SmartSide Lap, Trim & Soffit



Featured: LP SmartSide ExpertFinish Lap, Panel & Trim, Board & Batten style in Cavern Steel and Trim & Fascia in Quarry Gray

A FRESH START DESIGNED TO LAST

NEW HOME

Every homeowner wants a custom look that they can take pride in. They want a style that helps differentiate their new home from the one next door. LP® SmartSide® products give builders and architects the ability to design a signature look with a wow-factor that leaves a lasting impression.

LPCorp.com/NewHome

POPULAR CHOICES FOR NEW HOMES:

- LP® SmartSide® Lap Siding
- LP® SmartSide® Nickel Gap Siding
- LP® SmartSide® Cedar Texture Shakes
- LP® SmartSide® Trim & Fascia
- LP® SmartSide® Soffit
- LP® SmartSide® Vertical Siding
- LP® SmartSide® Panel Siding (for Board & Batten Style)
- LP® SmartSide® ExpertFinish® Trim & Siding



Featured: LP SmartSide ExpertFinish Cedar® Texture Lap Siding and Trim in Snowscape White

OUT WITH THE OLD, IN WITH THE NEW

REMODEL

LP® SmartSide® products can help give any home new life with their beautiful selection of styles and profiles. They easily transform homes from boring to bold with brushed smooth and cedar texture options. When you start using LP SmartSide products, it's easy to see why homeowners love them and professional remodelers love to work with them.

LPCorp.com/Remodel

POPULAR CHOICES FOR REMODELING:

- LP® SmartSide® Lap Siding
- LP® SmartSide® Cedar Texture Shakes
- LP® SmartSide® Trim & Fascia
- LP® SmartSide® Soffit
- LP® SmartSide® Vertical Siding
- LP® SmartSide® Panel Siding (for Board & Batten Style)
- LP® SmartSide® ExpertFinish® Trim & Siding



Featured: LP SmartSide® Panel, Trim & Fascia

DURABILITY FOR THE GREAT OUTDOORS

OUTDOOR BUILDING SOLUTIONS®

LP® Outdoor Building Solutions® engineered wood products feature innovations that help offer more value to customers. With innovations like SilverTech® panel for a brighter and cooler interior and SmartFinish® overlay for a tough, attractive appearance, LP Outdoor Building Solutions products give you quality you can see inside and out.

LPCorp.com/Shed



Featured: LP SmartSide® Trim, Panel, Trim & Fascia

MORE OPTIONS FOR MORE FAMILIES

MULTIFAMILY

Designed to combine style and durability, LP® SmartSide® Trim & Siding products are a great fit for multifamily developments. They are compatible with a wide range of styles, claddings and colors, offering flexibility and versatility in both function and design. Because engineered wood is built to be longer lasting, multifamily structures using LP SmartSide products stand the test of time.

LPCorp.com/Multifamily

POPULAR CHOICES FOR MULTIFAMILY:

- LP® SmartSide® Panel Siding
- LP® SmartSide® Lap Siding
- LP® SmartSide® Vertical Siding
- LP® SmartSide® Trim & Fascia
- LP® SmartSide® Soffit
- LP® SmartSide® ExpertFinish® Trim & Siding

TAKE A LOOK INSIDE

LP® SmartSide® products come in different lengths, widths, textures, ExpertFinish® colors and profiles, so there's an ideal product for virtually any set of needs. Each option has its own unique combination of advantages. Find all those details and product specifications here, including ExpertFinish color availability for each product.

Featured: LP SmartSide Vented Soffit

Specifications: LP® SmartSide® ExpertFinish® Trim & Siding

EXPERTFINISH®

COLOR	38 Series 6" or 8" Lap	Nickel Gap Siding 8"	190 Series 3" Trim	440 Series 4", 6", 8", 10" or 12" Trim	38 Series 12" or 16" Closed Soffit	38 Series 12" or 16" Vented Soffit	38 Series Soffit 24" Closed Soffit	38 Series Soffit 24" Vented Soffit	38 Series 12" x 48" Shakes	38 Series 16" x 16" Vertical Siding	38 Series 4" x 8" Panel	38 Series 4" x 10" Panel	540 Series 4" or 6" x 10" Outside Corner	540 Series 7.25" x 7.25" J-Block	540 Series 7.25" x 6.75" Mini Split
Snowscape White	●	●	●	●	●	●	●	●	●	●	●	●	●	●	●
Sand Dunes	●	●	●	●	●	●	●	●	●	●	●	●	●	●	●
Desert Stone	●	●	●	●	●	●	●	●	●	●	●	●	●	●	●
Quarry Gray	●	●	●	●	●	●	●	●	●	●	●	●	●	●	●
Prairie Clay	●	●	●	●	●	●	●	●	●	●	●	●	●	●	●
Terra Brown	●	●	●	●	●	●	●	●	●	●	●	●	●	●	●
Harvest Honey	●	●	●	●	●	●	●	●	●	●	●	●	●	●	●
Timberland Suede	●	●	●	●	●	●	●	●	●	●	●	●	●	●	●
Garden Sage	●	●	●	●	●	●	●	●	●	●	●	●	●	●	●
Redwood Red	●	●	●	●	●	●	●	●	●	●	●	●	●	●	●
Tundra Gray	●	●	●	●	●	●	●	●	●	●	●	●	●	●	●
Summit Blue	●	●	●	●	●	●	●	●	●	●	●	●	●	●	●
Rapids Blue	●	●	●	●	●	●	●	●	●	●	●	●	●	●	●
Cavern Steel	●	●	●	●	●	●	●	●	●	●	●	●	●	●	●
Midnight Shadow	●	●	●	●	●	●	●	●	●	●	●	●	●	●	●
Abyss Black	●	●	●	●	●	●	●	●	●	●	●	●	●	●	●

All colors, finishes, textures, and materials are subject to change without notice. ● Available in 10' length. ✱ Available in 12' length.

See LP SmartSide website for product details.

Specifications: LP® SmartSide® ExpertFinish® Trim & Siding

SNOWSCAPE WHITE CEDAR TEXTURE

DESCRIPTION	LENGTH	ACTUAL WIDTH	THICKNESS	PID NUMBER	WEIGHT
38 Series Lap	16 ft. (192 in.) (4.9 m)	5.84 in. (148 mm)	0.354 in. (9 mm)	41715	1.5 PSF
	16 ft. (192 in.) (4.9 m)	7.84 in. (199 mm)	0.354 in. (9 mm)	42221	1.5 PSF
Nickel Gap Siding					
190 Series Trim	16 ft. (192 in.) (4.9 m)	8 in. (203 mm)	0.5 in. (12.7 mm)	416568	1.5 PSF
	16 ft. (192 in.) (4.9 m)	2.50 in. (64 mm)	0.578 in. (14.7 mm)	414438	2 PSF
440 Series Trim	16 ft. (192 in.) (4.9 m)	2.50 in. (64 mm)	0.675 in. (17.1 mm)	413324	2 PSF
	16 ft. (192 in.) (4.9 m)	5.50 in. (140 mm)	0.675 in. (17.1 mm)	42328	2 PSF
	16 ft. (192 in.) (4.9 m)	7.21 in. (183 mm)	0.675 in. (17.1 mm)	463316	2 PSF
	16 ft. (192 in.) (4.9 m)	9.21 in. (234 mm)	0.675 in. (17.1 mm)	46412	2 PSF
540 Series Trim	16 ft. (192 in.) (4.9 m)	11.21 in. (285 mm)	0.675 in. (17.1 mm)	46426	2 PSF
	16 ft. (192 in.) (4.9 m)	3.50 in. (89 mm)	0.970 in. (24.6 mm)	42312	3 PSF
	16 ft. (192 in.) (4.9 m)	5.50 in. (140 mm)	0.970 in. (24.6 mm)	42316	3 PSF
	16 ft. (192 in.) (4.9 m)	7.21 in. (183 mm)	0.970 in. (24.6 mm)	46316	3 PSF
38 Series 12" x 16" Closed Soffit	16 ft. (192 in.) (4.9 m)	9.21 in. (234 mm)	0.970 in. (24.6 mm)	46322	3 PSF
	16 ft. (192 in.) (4.9 m)	11.21 in. (285 mm)	0.970 in. (24.6 mm)	46348	3 PSF
	16 ft. (192 in.) (4.9 m)	11.84 in. (300 mm)	0.354 in. (9 mm)	414434	-
	16 ft. (192 in.) (4.9 m)	11.84 in. (300 mm)	0.354 in. (9 mm)	42443	-
38 Series 16" x 18" Closed Soffit	16 ft. (192 in.) (4.9 m)	15.84 in. (402 mm)	0.354 in. (9 mm)	416136	-
	16 ft. (192 in.) (4.9 m)	15.84 in. (402 mm)	0.354 in. (9 mm)	416135	-
	16 ft. (192 in.) (4.9 m)	23.94 in. (608 mm)	0.354 in. (9 mm)	416536	-
	16 ft. (192 in.) (4.9 m)	23.94 in. (608 mm)	0.354 in. (9 mm)	416540	-
38 Series Vertical Siding	16 ft. (192 in.) (4.9 m)	16.94 in. (429 mm)	0.354 in. (9 mm)	41730	1.5 PSF
	16 ft. (192 in.) (4.9 m)	47.68 in. (1216 mm)	0.354 in. (9 mm)	41761	2 PSF
	16 ft. (192 in.) (4.9 m)	48.66 in. (1234 mm)	0.354 in. (9 mm)	41714	2 PSF
	16 ft. (192 in.) (4.9 m)	3.625 in. (92.2 mm)	0.970 in. (24.6 mm)	46450	-
540 Series Outside Corner	16 ft. (192 in.) (4.9 m)	5.625 in. (142.9 mm)	0.970 in. (24.6 mm)	46492	-
	7.25 in. (184 mm)	7.25 in. (184 mm)	0.970 in. (24.6 mm)	423355	-
	7.25 in. (184 mm)	6.75 in. (171 mm)	0.970 in. (24.6 mm)	43418	-
	7.25 in. (184 mm)	6.75 in. (171 mm)	0.970 in. (24.6 mm)	43943	-

38 SERIES EXPERTFINISH LAP



* Same specs for all 16 colors on pages 37-68.

**Lap joint profile is exclusive to LP® SmartSide® ExpertFinish® Lap Siding. Third party prefinished siding will not include this feature.

Specifications: LP® SmartSide® ExpertFinish® Trim & Siding

SNOWSCAPE WHITE BRUSHED SMOOTH

DESCRIPTION	LENGTH	ACTUAL WIDTH	THICKNESS	PID NUMBER	WEIGHT
38 Series Lap	16 ft. (192 in.) (4.9 m)	5.84 in. (148 mm)	0.354 in. (9 mm)	416135	1.5 PSF
	16 ft. (192 in.) (4.9 m)	7.84 in. (199 mm)	0.354 in. (9 mm)	41667	1.5 PSF
Nickel Gap Siding					
190 Series Trim	16 ft. (192 in.) (4.9 m)	8 in. (203 mm)	0.5 in. (12.7 mm)	416571	1.5 PSF
	16 ft. (192 in.) (4.9 m)	2.50 in. (64 mm)	0.578 in. (14.7 mm)	41779	2 PSF
440 Series Trim	16 ft. (192 in.) (4.9 m)	2.50 in. (64 mm)	0.675 in. (17.1 mm)	41811	2 PSF
	16 ft. (192 in.) (4.9 m)	5.50 in. (140 mm)	0.675 in. (17.1 mm)	41827	2 PSF
	16 ft. (192 in.) (4.9 m)	7.21 in. (183 mm)	0.675 in. (17.1 mm)	41843	2 PSF
	16 ft. (192 in.) (4.9 m)	9.21 in. (234 mm)	0.675 in. (17.1 mm)	41859	2 PSF
540 Series Trim	16 ft. (192 in.) (4.9 m)	11.21 in. (285 mm)	0.675 in. (17.1 mm)	41890	3 PSF
	16 ft. (192 in.) (4.9 m)	3.50 in. (89 mm)	0.970 in. (24.6 mm)	41816	3 PSF
	16 ft. (192 in.) (4.9 m)	5.50 in. (140 mm)	0.970 in. (24.6 mm)	41821	3 PSF
	16 ft. (192 in.) (4.9 m)	7.21 in. (183 mm)	0.970 in. (24.6 mm)	41847	3 PSF
38 Series 12" x 16" Closed Soffit	16 ft. (192 in.) (4.9 m)	9.21 in. (234 mm)	0.970 in. (24.6 mm)	41863	3 PSF
	16 ft. (192 in.) (4.9 m)	11.84 in. (300 mm)	0.354 in. (9 mm)	416141	-
	16 ft. (192 in.) (4.9 m)	11.84 in. (300 mm)	0.354 in. (9 mm)	41642	-
	16 ft. (192 in.) (4.9 m)	23.94 in. (608 mm)	0.354 in. (9 mm)	416174	-
38 Series Vertical Siding	16 ft. (192 in.) (4.9 m)	16.94 in. (429 mm)	0.354 in. (9 mm)	41677	1.5 PSF
	16 ft. (192 in.) (4.9 m)	47.68 in. (1216 mm)	0.354 in. (9 mm)	41683	2 PSF
	16 ft. (192 in.) (4.9 m)	48.66 in. (1234 mm)	0.354 in. (9 mm)	41695	-
	16 ft. (192 in.) (4.9 m)	3.625 in. (92.2 mm)	0.970 in. (24.6 mm)	416925	-
7.25" x 7.25" J-Block	7.25 in. (184 mm)	7.25 in. (184 mm)	0.970 in. (24.6 mm)	416951	-
	7.25 in. (184 mm)	6.75 in. (171 mm)	0.970 in. (24.6 mm)	416951	-
Touch-Up Kits					
					42043

Specifications: LP® SmartSide® ExpertFinish® Trim & Siding

SAND DUNES CEDAR TEXTURE

DESCRIPTION	LENGTH	ACTUAL WIDTH	THICKNESS	PID NUMBER	WEIGHT
38 Series Lap	16 ft. (192 in.) (4.9 m)	5.84 in. (148 mm)	0.354 in. (9 mm)	41841	1.5 PSF
	16 ft. (192 in.) (4.9 m)	7.84 in. (199 mm)	0.354 in. (9 mm)	42272	1.5 PSF
	16 ft. (192 in.) (4.9 m)	8 in. (203 mm)	0.5 in. (12.7 mm)	41657	1.5 PSF
Nickel Gap Siding	16 ft. (192 in.) (4.9 m)	2.50 in. (64 mm)	0.578 in. (14.7 mm)	46267	2 PSF
190 Series Trim	16 ft. (192 in.) (4.9 m)	3.50 in. (89 mm)	0.075 in. (1.9 mm)	46362	2 PSF
	16 ft. (192 in.) (4.9 m)	5.50 in. (140 mm)	0.075 in. (1.9 mm)	46379	2 PSF
	16 ft. (192 in.) (4.9 m)	7.21 in. (183 mm)	0.075 in. (1.9 mm)	46395	2 PSF
440 Series Trim	16 ft. (192 in.) (4.9 m)	9.21 in. (234 mm)	0.075 in. (1.9 mm)	46411	2 PSF
	16 ft. (192 in.) (4.9 m)	11.21 in. (285 mm)	0.075 in. (1.9 mm)	46427	2 PSF
	16 ft. (192 in.) (4.9 m)	3.50 in. (89 mm)	0.370 in. (24.6 mm)	46283	3 PSF
540 Series Trim	16 ft. (192 in.) (4.9 m)	5.50 in. (140 mm)	0.370 in. (24.6 mm)	46295	3 PSF
	16 ft. (192 in.) (4.9 m)	7.21 in. (183 mm)	0.370 in. (24.6 mm)	46316	3 PSF
	16 ft. (192 in.) (4.9 m)	8.21 in. (204 mm)	0.370 in. (24.6 mm)	46331	3 PSF
38 Series 24" x 16" Closed Soffit	16 ft. (192 in.) (4.9 m)	11.21 in. (285 mm)	0.370 in. (24.6 mm)	46347	3 PSF
	16 ft. (192 in.) (4.9 m)	21.64 in. (608 mm)	0.354 in. (9 mm)	46359	-
	16 ft. (192 in.) (4.9 m)	23.64 in. (608 mm)	0.354 in. (9 mm)	46339	-
38 Series 24" x 16" Varied Soffit	16 ft. (192 in.) (4.9 m)	11.21 in. (285 mm)	0.370 in. (24.6 mm)	46322	2 PSF
	16 ft. (192 in.) (4.9 m)	21.64 in. (608 mm)	0.354 in. (9 mm)	41824	2 PSF
	16 ft. (192 in.) (4.9 m)	23.64 in. (608 mm)	0.354 in. (9 mm)	41827	2 PSF
38 Series Shakes	16 ft. (192 in.) (4.9 m)	11.21 in. (285 mm)	0.370 in. (24.6 mm)	41824	2 PSF
	16 ft. (192 in.) (4.9 m)	21.64 in. (608 mm)	0.354 in. (9 mm)	41827	2 PSF
	16 ft. (192 in.) (4.9 m)	23.64 in. (608 mm)	0.354 in. (9 mm)	41820	1.5 PSF
38 Series 4" x 8" No Groove Square Edge Panel	16 ft. (192 in.) (4.9 m)	11.21 in. (285 mm)	0.370 in. (24.6 mm)	46347	3 PSF
	16 ft. (192 in.) (4.9 m)	21.64 in. (608 mm)	0.354 in. (9 mm)	46359	-
	16 ft. (192 in.) (4.9 m)	23.64 in. (608 mm)	0.354 in. (9 mm)	46339	-
38 Series 4" x 10" No Groove Square Edge Panel	16 ft. (192 in.) (4.9 m)	11.21 in. (285 mm)	0.370 in. (24.6 mm)	46347	3 PSF
	16 ft. (192 in.) (4.9 m)	21.64 in. (608 mm)	0.354 in. (9 mm)	46359	-
	16 ft. (192 in.) (4.9 m)	23.64 in. (608 mm)	0.354 in. (9 mm)	46339	-
38 Series Vertical Siding	16 ft. (192 in.) (4.9 m)	11.21 in. (285 mm)	0.370 in. (24.6 mm)	46347	3 PSF
	16 ft. (192 in.) (4.9 m)	21.64 in. (608 mm)	0.354 in. (9 mm)	46359	-
	16 ft. (192 in.) (4.9 m)	23.64 in. (608 mm)	0.354 in. (9 mm)	46339	-
640 Series Outside Corner	16 ft. (192 in.) (4.9 m)	11.21 in. (285 mm)	0.370 in. (24.6 mm)	46347	3 PSF
	16 ft. (192 in.) (4.9 m)	21.64 in. (608 mm)	0.354 in. (9 mm)	46359	-
	16 ft. (192 in.) (4.9 m)	23.64 in. (608 mm)	0.354 in. (9 mm)	46339	-
7.25" x 7.25" J-Block	16 ft. (192 in.) (4.9 m)	11.21 in. (285 mm)	0.370 in. (24.6 mm)	46347	3 PSF
	16 ft. (192 in.) (4.9 m)	21.64 in. (608 mm)	0.354 in. (9 mm)	46359	-
	16 ft. (192 in.) (4.9 m)	23.64 in. (608 mm)	0.354 in. (9 mm)	46339	-
7.25" x 6.75" Mini Split	16 ft. (192 in.) (4.9 m)	11.21 in. (285 mm)	0.370 in. (24.6 mm)	46347	3 PSF
	16 ft. (192 in.) (4.9 m)	21.64 in. (608 mm)	0.354 in. (9 mm)	46359	-
	16 ft. (192 in.) (4.9 m)	23.64 in. (608 mm)	0.354 in. (9 mm)	46339	-
Touch Up Kits	16 ft. (192 in.) (4.9 m)	11.21 in. (285 mm)	0.370 in. (24.6 mm)	46347	3 PSF
	16 ft. (192 in.) (4.9 m)	21.64 in. (608 mm)	0.354 in. (9 mm)	46359	-
	16 ft. (192 in.) (4.9 m)	23.64 in. (608 mm)	0.354 in. (9 mm)	46339	-

See LP SmartSide® website for details.

Specifications: LP® SmartSide® ExpertFinish® Trim & Siding

SAND DUNES BRUSHED SMOOTH

DESCRIPTION	LENGTH	ACTUAL WIDTH	THICKNESS	PID NUMBER	WEIGHT
38 Series Lap	16 ft. (192 in.) (4.9 m)	5.84 in. (148 mm)	0.354 in. (9 mm)	45652	1.5 PSF
	16 ft. (192 in.) (4.9 m)	7.84 in. (199 mm)	0.354 in. (9 mm)	45656	1.5 PSF
	16 ft. (192 in.) (4.9 m)	8 in. (203 mm)	0.5 in. (12.7 mm)	45752	1.5 PSF
Nickel Gap Siding	16 ft. (192 in.) (4.9 m)	2.50 in. (64 mm)	0.578 in. (14.7 mm)	45778	2 PSF
190 Series Trim	16 ft. (192 in.) (4.9 m)	3.50 in. (89 mm)	0.075 in. (1.9 mm)	45794	2 PSF
	16 ft. (192 in.) (4.9 m)	5.50 in. (140 mm)	0.075 in. (1.9 mm)	45810	2 PSF
	16 ft. (192 in.) (4.9 m)	7.21 in. (183 mm)	0.075 in. (1.9 mm)	45826	2 PSF
440 Series Trim	16 ft. (192 in.) (4.9 m)	9.21 in. (234 mm)	0.075 in. (1.9 mm)	45842	2 PSF
	16 ft. (192 in.) (4.9 m)	11.21 in. (285 mm)	0.075 in. (1.9 mm)	45858	2 PSF
	16 ft. (192 in.) (4.9 m)	3.50 in. (89 mm)	0.370 in. (24.6 mm)	45698	3 PSF
540 Series Trim	16 ft. (192 in.) (4.9 m)	5.50 in. (140 mm)	0.370 in. (24.6 mm)	45714	3 PSF
	16 ft. (192 in.) (4.9 m)	7.21 in. (183 mm)	0.370 in. (24.6 mm)	45730	3 PSF
	16 ft. (192 in.) (4.9 m)	8.21 in. (204 mm)	0.370 in. (24.6 mm)	45746	3 PSF
38 Series 24" x 16" Closed Soffit	16 ft. (192 in.) (4.9 m)	11.21 in. (285 mm)	0.370 in. (24.6 mm)	45762	3 PSF
	16 ft. (192 in.) (4.9 m)	21.64 in. (608 mm)	0.354 in. (9 mm)	45718	-
	16 ft. (192 in.) (4.9 m)	23.64 in. (608 mm)	0.354 in. (9 mm)	45718	-
38 Series 4" x 8" No Groove Square Edge Panel	16 ft. (192 in.) (4.9 m)	11.21 in. (285 mm)	0.370 in. (24.6 mm)	45762	3 PSF
	16 ft. (192 in.) (4.9 m)	21.64 in. (608 mm)	0.354 in. (9 mm)	45718	-
	16 ft. (192 in.) (4.9 m)	23.64 in. (608 mm)	0.354 in. (9 mm)	45718	-
38 Series Vertical Siding	16 ft. (192 in.) (4.9 m)	11.21 in. (285 mm)	0.370 in. (24.6 mm)	45762	3 PSF
	16 ft. (192 in.) (4.9 m)	21.64 in. (608 mm)	0.354 in. (9 mm)	45718	-
	16 ft. (192 in.) (4.9 m)	23.64 in. (608 mm)	0.354 in. (9 mm)	45718	-
7.25" x 7.25" J-Block	16 ft. (192 in.) (4.9 m)	11.21 in. (285 mm)	0.370 in. (24.6 mm)	45762	3 PSF
	16 ft. (192 in.) (4.9 m)	21.64 in. (608 mm)	0.354 in. (9 mm)	45718	-
	16 ft. (192 in.) (4.9 m)	23.64 in. (608 mm)	0.354 in. (9 mm)	45718	-
7.25" x 6.75" Mini Split	16 ft. (192 in.) (4.9 m)	11.21 in. (285 mm)	0.370 in. (24.6 mm)	45762	3 PSF
	16 ft. (192 in.) (4.9 m)	21.64 in. (608 mm)	0.354 in. (9 mm)	45718	-
	16 ft. (192 in.) (4.9 m)	23.64 in. (608 mm)	0.354 in. (9 mm)	45718	-
Touch Up Kits	16 ft. (192 in.) (4.9 m)	11.21 in. (285 mm)	0.370 in. (24.6 mm)	45762	3 PSF
	16 ft. (192 in.) (4.9 m)	21.64 in. (608 mm)	0.354 in. (9 mm)	45718	-
	16 ft. (192 in.) (4.9 m)	23.64 in. (608 mm)	0.354 in. (9 mm)	45718	-

See LP SmartSide® website for details.

Specifications: LP® SmartSide® ExpertFinish® Trim & Siding

DESERT STONE CEDAR TEXTURE

DESCRIPTION	LENGTH	ACTUAL WIDTH	THICKNESS	PID NUMBER	WEIGHT
38 Series Lap	16 ft. (192 in.) (4.9 m)	5.84 in. (148 mm)	0.354 in. (9 mm)	418412	1.5 PSF
	16 ft. (192 in.) (4.9 m)	7.84 in. (199 mm)	0.354 in. (9 mm)	42274	1.5 PSF
	16 ft. (192 in.) (4.9 m)	8 in. (203 mm)	0.5 in. (12.7 mm)	46549	1.5 PSF
	16 ft. (192 in.) (4.9 m)	2.50 in. (64 mm)	0.578 in. (14.7 mm)	46248	2 PSF
Nickel Gap Siding	16 ft. (192 in.) (4.9 m)	2.50 in. (64 mm)	0.675 in. (17.1 mm)	46355	2 PSF
	16 ft. (192 in.) (4.9 m)	5.50 in. (140 mm)	0.675 in. (17.1 mm)	46371	2 PSF
	16 ft. (192 in.) (4.9 m)	7.21 in. (183 mm)	0.578 in. (14.7 mm)	45367	2 PSF
	16 ft. (192 in.) (4.9 m)	9.21 in. (234 mm)	0.578 in. (14.7 mm)	45403	2 PSF
190 Series Trim	16 ft. (192 in.) (4.9 m)	11.21 in. (285 mm)	0.675 in. (17.1 mm)	46419	2 PSF
	16 ft. (192 in.) (4.9 m)	3.50 in. (89 mm)	0.675 in. (17.1 mm)	46275	3 PSF
	16 ft. (192 in.) (4.9 m)	5.50 in. (140 mm)	0.675 in. (17.1 mm)	46391	3 PSF
	16 ft. (192 in.) (4.9 m)	7.21 in. (183 mm)	0.675 in. (17.1 mm)	46307	3 PSF
440 Series Trim	16 ft. (192 in.) (4.9 m)	9.21 in. (234 mm)	0.675 in. (17.1 mm)	46323	3 PSF
	16 ft. (192 in.) (4.9 m)	11.21 in. (285 mm)	0.675 in. (17.1 mm)	46339	3 PSF
	16 ft. (192 in.) (4.9 m)	15.94 in. (405 mm)	0.675 in. (17.1 mm)	43152	1.5 PSF
	16 ft. (192 in.) (4.9 m)	47.99 in. (1219 mm)	0.354 in. (9 mm)	43141	2 PSF
540 Series Trim	16 ft. (192 in.) (4.9 m)	48.56 in. (1234 mm)	0.354 in. (9 mm)	43151	2 PSF
	16 ft. (192 in.) (4.9 m)	11.805 in. (299 mm)	0.315 in. (8 mm)	43355	2 PSF
	16 ft. (192 in.) (4.9 m)	3.525 in. (89 mm)	0.370 in. (9.4 mm)	46442	2 PSF
	16 ft. (192 in.) (4.9 m)	5.825 in. (148 mm)	0.370 in. (9.4 mm)	46474	2 PSF
38 Series Vertical Siding	16 ft. (192 in.) (4.9 m)	7.25 in. (184 mm)	0.370 in. (9.4 mm)	43402	2 PSF
	16 ft. (192 in.) (4.9 m)	6.75 in. (171 mm)	0.370 in. (9.4 mm)	43418	2 PSF
	16 ft. (192 in.) (4.9 m)	10.1 in. (256 mm)	0.370 in. (9.4 mm)	42049	2 PSF
	16 ft. (192 in.) (4.9 m)	10.1 in. (256 mm)	0.370 in. (9.4 mm)	42049	2 PSF
38 Series 4" x 8" No Groove Square Edge Panel	16 ft. (192 in.) (4.9 m)	10.1 in. (256 mm)	0.370 in. (9.4 mm)	42049	2 PSF
	16 ft. (192 in.) (4.9 m)	10.1 in. (256 mm)	0.370 in. (9.4 mm)	42049	2 PSF
	16 ft. (192 in.) (4.9 m)	10.1 in. (256 mm)	0.370 in. (9.4 mm)	42049	2 PSF
	16 ft. (192 in.) (4.9 m)	10.1 in. (256 mm)	0.370 in. (9.4 mm)	42049	2 PSF
38 Series 4" x 10" No Groove Ship Lap Edge Panel	16 ft. (192 in.) (4.9 m)	10.1 in. (256 mm)	0.370 in. (9.4 mm)	42049	2 PSF
	16 ft. (192 in.) (4.9 m)	10.1 in. (256 mm)	0.370 in. (9.4 mm)	42049	2 PSF
	16 ft. (192 in.) (4.9 m)	10.1 in. (256 mm)	0.370 in. (9.4 mm)	42049	2 PSF
	16 ft. (192 in.) (4.9 m)	10.1 in. (256 mm)	0.370 in. (9.4 mm)	42049	2 PSF
Specifications: LP® SmartSide® ExpertFinish® Trim & Siding

DESERT STONE BRUSHED SMOOTH

DESCRIPTION	LENGTH	ACTUAL WIDTH	THICKNESS	PID NUMBER	WEIGHT
38 Series Lap	16 ft. (192 in.) (4.9 m)	5.84 in. (148 mm)	0.354 in. (9 mm)	45574	1.5 PSF
	16 ft. (192 in.) (4.9 m)	7.84 in. (199 mm)	0.354 in. (9 mm)	45586	1.5 PSF
	16 ft. (192 in.) (4.9 m)	8 in. (203 mm)	0.5 in. (12.7 mm)	45595	1.5 PSF
	16 ft. (192 in.) (4.9 m)	2.50 in. (64 mm)	0.578 in. (14.7 mm)	45770	2 PSF
Nickel Gap Siding	16 ft. (192 in.) (4.9 m)	2.50 in. (64 mm)	0.675 in. (17.1 mm)	45786	2 PSF
	16 ft. (192 in.) (4.9 m)	5.50 in. (140 mm)	0.675 in. (17.1 mm)	45802	2 PSF
	16 ft. (192 in.) (4.9 m)	7.21 in. (183 mm)	0.675 in. (17.1 mm)	45818	2 PSF
	16 ft. (192 in.) (4.9 m)	9.21 in. (234 mm)	0.675 in. (17.1 mm)	45834	2 PSF
190 Series Trim	16 ft. (192 in.) (4.9 m)	11.21 in. (285 mm)	0.675 in. (17.1 mm)	45850	2 PSF
	16 ft. (192 in.) (4.9 m)	3.50 in. (89 mm)	0.675 in. (17.1 mm)	45860	3 PSF
	16 ft. (192 in.) (4.9 m)	5.50 in. (140 mm)	0.675 in. (17.1 mm)	45876	3 PSF
	16 ft. (192 in.) (4.9 m)	7.21 in. (183 mm)	0.675 in. (17.1 mm)	45892	3 PSF
440 Series Trim	16 ft. (192 in.) (4.9 m)	9.21 in. (234 mm)	0.675 in. (17.1 mm)	45908	3 PSF
	16 ft. (192 in.) (4.9 m)	11.21 in. (285 mm)	0.675 in. (17.1 mm)	45924	3 PSF
	16 ft. (192 in.) (4.9 m)	15.94 in. (405 mm)	0.675 in. (17.1 mm)	45940	1.5 PSF
	16 ft. (192 in.) (4.9 m)	47.99 in. (1219 mm)	0.354 in. (9 mm)	45956	2 PSF
540 Series Trim	16 ft. (192 in.) (4.9 m)	9.21 in. (234 mm)	0.675 in. (17.1 mm)	45972	3 PSF
	16 ft. (192 in.) (4.9 m)	11.21 in. (285 mm)	0.675 in. (17.1 mm)	45988	3 PSF
	16 ft. (192 in.) (4.9 m)	15.94 in. (405 mm)	0.675 in. (17.1 mm)	45994	1.5 PSF
	16 ft. (192 in.) (4.9 m)	47.99 in. (1219 mm)	0.354 in. (9 mm)	45994	2 PSF
See LP SmartSide's website for detailed information.

Specifications: LP® SmartSide® ExpertFinish® Trim & Siding

QUARRY GRAY CEDAR TEXTURE

DESCRIPTION	LENGTH	ACTUAL WIDTH	THICKNESS	PID NUMBER	WEIGHT
38 Series Lap	16 ft. (192 in.) (4.9 m)	5.54 in. (140 mm)	0.354 in. (9 mm)	41847	1.5 PSF
Nickel Gap Siding	16 ft. (192 in.) (4.9 m)	7.84 in. (199 mm)	0.354 in. (9 mm)	42288	1.5 PSF
190 Series Trim	16 ft. (192 in.) (4.9 m)	8 in. (203 mm)	0.5 in. (12.7 mm)	41854	1.5 PSF
	16 ft. (192 in.) (4.9 m)	2.50 in. (64 mm)	0.375 in. (9.5 mm)	46264	2 PSF
	16 ft. (192 in.) (4.9 m)	3.50 in. (89 mm)	0.675 in. (17.1 mm)	41810	2 PSF
440 Series Trim	16 ft. (192 in.) (4.9 m)	5.50 in. (140 mm)	0.675 in. (17.1 mm)	46376	2 PSF
	16 ft. (192 in.) (4.9 m)	7.21 in. (183 mm)	0.675 in. (17.1 mm)	46392	2 PSF
	16 ft. (192 in.) (4.9 m)	8.21 in. (208 mm)	0.675 in. (17.1 mm)	46408	2 PSF
	16 ft. (192 in.) (4.9 m)	11.21 in. (285 mm)	0.675 in. (17.1 mm)	46424	2 PSF
	16 ft. (192 in.) (4.9 m)	3.50 in. (89 mm)	0.970 in. (24.6 mm)	46280	3 PSF
540 Series Trim	16 ft. (192 in.) (4.9 m)	5.50 in. (140 mm)	0.970 in. (24.6 mm)	46296	3 PSF
	16 ft. (192 in.) (4.9 m)	7.21 in. (183 mm)	0.970 in. (24.6 mm)	46312	3 PSF
	16 ft. (192 in.) (4.9 m)	8.21 in. (208 mm)	0.970 in. (24.6 mm)	46328	3 PSF
	16 ft. (192 in.) (4.9 m)	11.21 in. (285 mm)	0.970 in. (24.6 mm)	46344	3 PSF
38 Series 24" x 16" Closed Soffit	16 ft. (192 in.) (4.9 m)	23.84 in. (606 mm)	0.354 in. (9 mm)	46624	
38 Series 24" x 16" Vent Soffit	16 ft. (192 in.) (4.9 m)	23.84 in. (606 mm)	0.354 in. (9 mm)	46538	
38 Series Vertical Siding	16 ft. (192 in.) (4.9 m)	15.54 in. (405 mm)	0.354 in. (9 mm)	41818	1.5 PSF
38 Series 4" x 8" No Groove Shiplap Edge Panel	8 ft. (96 in.) (24.3 m)	47.88 in. (1216 mm)	0.354 in. (9 mm)	41822	2 PSF
38 Series 4" x 10" No Groove Shiplap Edge Panel	10 ft. (120 in.) (30.5 m)	47.88 in. (1216 mm)	0.354 in. (9 mm)	41825	2 PSF
38 Series Shakes	4 ft. (48 in.) (12.2 m)	11.925 in. (303 mm)	0.315 in. (8 mm)	46516	2 PSF
540 Series Outside Corner	10 ft. (120 in.) (30.5 m)	8.025 in. (205 mm)	0.970 in. (24.6 mm)	46452	
	10 ft. (120 in.) (30.5 m)	5.625 in. (143 mm)	0.970 in. (24.6 mm)	46484	
725 x 725" J-Block	7.25 in. (184 mm)	7.25 in. (184 mm)	0.970 in. (24.6 mm)	43412	
725 x 635" Mini Split	7.25 in. (184 mm)	8.75 in. (221 mm)	0.970 in. (24.6 mm)	43428	
Touch-Up Kits				42052	

QUARRY GRAY BRUSHED SMOOTH

DESCRIPTION	LENGTH	ACTUAL WIDTH	THICKNESS	PID NUMBER	WEIGHT
38 Series Lap	16 ft. (192 in.) (4.9 m)	5.54 in. (140 mm)	0.354 in. (9 mm)	45179	1.5 PSF
Nickel Gap Siding	16 ft. (192 in.) (4.9 m)	7.84 in. (199 mm)	0.354 in. (9 mm)	45693	1.5 PSF
190 Series Trim	16 ft. (192 in.) (4.9 m)	8 in. (203 mm)	0.5 in. (12.7 mm)	41870	1.5 PSF
	16 ft. (192 in.) (4.9 m)	2.50 in. (64 mm)	0.575 in. (14.7 mm)	45775	2 PSF
	16 ft. (192 in.) (4.9 m)	3.50 in. (89 mm)	0.675 in. (17.1 mm)	45791	2 PSF
440 Series Trim	16 ft. (192 in.) (4.9 m)	5.50 in. (140 mm)	0.675 in. (17.1 mm)	45807	2 PSF
	16 ft. (192 in.) (4.9 m)	7.21 in. (183 mm)	0.675 in. (17.1 mm)	45823	2 PSF
	16 ft. (192 in.) (4.9 m)	8.21 in. (208 mm)	0.675 in. (17.1 mm)	45839	2 PSF
	16 ft. (192 in.) (4.9 m)	11.21 in. (285 mm)	0.675 in. (17.1 mm)	45855	2 PSF
	16 ft. (192 in.) (4.9 m)	3.50 in. (89 mm)	0.970 in. (24.6 mm)	45595	3 PSF
540 Series Trim	16 ft. (192 in.) (4.9 m)	5.50 in. (140 mm)	0.970 in. (24.6 mm)	45711	3 PSF
	16 ft. (192 in.) (4.9 m)	7.21 in. (183 mm)	0.970 in. (24.6 mm)	45727	3 PSF
	16 ft. (192 in.) (4.9 m)	8.21 in. (208 mm)	0.970 in. (24.6 mm)	45743	3 PSF
	16 ft. (192 in.) (4.9 m)	11.21 in. (285 mm)	0.970 in. (24.6 mm)	45759	3 PSF
38 Series 24" x 16" Closed Soffit	16 ft. (192 in.) (4.9 m)	23.84 in. (606 mm)	0.354 in. (9 mm)	46544	
38 Series Vertical Siding	16 ft. (192 in.) (4.9 m)	15.54 in. (405 mm)	0.354 in. (9 mm)	45681	1.5 PSF
38 Series 4" x 8" No Groove Shiplap Edge Panel	8 ft. (96 in.) (24.3 m)	47.88 in. (1216 mm)	0.354 in. (9 mm)	45839	2 PSF
725 x 725" J-Block	7.25 in. (184 mm)	7.25 in. (184 mm)	0.970 in. (24.6 mm)	45917	
725 x 635" Mini Split	7.25 in. (184 mm)	8.75 in. (221 mm)	0.970 in. (24.6 mm)	45971	
Touch-Up Kits				42052	

Specifications: LP® SmartSide® ExpertFinish® Trim & Siding

PRAIRIE CLAY CEDAR TEXTURE

DESCRIPTION	LENGTH	ACTUAL WIDTH	THICKNESS	PID NUMBER	WEIGHT
38 Series Lap	16 ft. (192 in.) (4.9 m)	5.84 in. (148 mm)	0.354 in. (9 mm)	41834	1.5 PSF
	16 ft. (192 in.) (4.9 m)	7.94 in. (199 mm)	0.354 in. (9 mm)	42278	1.5 PSF
Nickel Gap Siding	16 ft. (192 in.) (4.9 m)	8 in. (203 mm)	0.5 in. (12.7 mm)	41953	1.5 PSF
	16 ft. (192 in.) (4.9 m)	2.50 in. (64 mm)	0.578 in. (14.7 mm)	46383	2 PSF
190 Series Trim	16 ft. (192 in.) (4.9 m)	3.50 in. (89 mm)	0.675 in. (17.1 mm)	46155	2 PSF
	16 ft. (192 in.) (4.9 m)	5.50 in. (140 mm)	0.675 in. (17.1 mm)	46375	2 PSF
440 Series Trim	16 ft. (192 in.) (4.9 m)	7.21 in. (183 mm)	0.675 in. (17.1 mm)	46151	2 PSF
	16 ft. (192 in.) (4.9 m)	9.21 in. (234 mm)	0.675 in. (17.1 mm)	46407	2 PSF
540 Series Trim	16 ft. (192 in.) (4.9 m)	11.21 in. (285 mm)	0.675 in. (17.1 mm)	46423	2 PSF
	16 ft. (192 in.) (4.9 m)	3.50 in. (89 mm)	0.970 in. (24.6 mm)	46279	3 PSF
38 Series Vertical Siding	16 ft. (192 in.) (4.9 m)	5.50 in. (140 mm)	0.370 in. (9.4 mm)	46275	3 PSF
	16 ft. (192 in.) (4.9 m)	7.21 in. (183 mm)	0.370 in. (9.4 mm)	46311	3 PSF
38 Series 4" x 8" No Groove Square Edge Panel	16 ft. (192 in.) (4.9 m)	9.21 in. (234 mm)	0.370 in. (9.4 mm)	46327	3 PSF
	16 ft. (192 in.) (4.9 m)	11.21 in. (285 mm)	0.370 in. (9.4 mm)	46343	3 PSF
38 Series Outside Corner	16 ft. (192 in.) (4.9 m)	11.84 in. (301 mm)	0.370 in. (9.4 mm)	43194	1.5 PSF
	8 ft. (96 in.) (2.4 m)	47.85 in. (1216 mm)	0.354 in. (9 mm)	43361	2 PSF
38 Series Shakes	4 ft. (48 in.) (1.2 m)	11.84 in. (301 mm)	0.370 in. (9.4 mm)	43193	2 PSF
	10 ft. (120 in.) (3.0 m)	11.84 in. (301 mm)	0.370 in. (9.4 mm)	46514	2 PSF
640 Series Outside Corner	16 ft. (192 in.) (4.9 m)	11.84 in. (301 mm)	0.370 in. (9.4 mm)	46450	-
	10 ft. (120 in.) (3.0 m)	11.84 in. (301 mm)	0.370 in. (9.4 mm)	46482	-
7.25" x 7.25" J-Block	7.25 in. (184 mm)	7.25 in. (184 mm)	0.370 in. (9.4 mm)	43404	-
7.25" x 6.75" Mini Split	7.25 in. (184 mm)	6.75 in. (171 mm)	0.370 in. (9.4 mm)	43420	-
Touch-Up Kit				42051	-

Specifications: LP® SmartSide® ExpertFinish® Trim & Siding

PRAIRIE CLAY BRUSHED SMOOTH

DESCRIPTION	LENGTH	ACTUAL WIDTH	THICKNESS	PID NUMBER	WEIGHT
38 Series Lap	16 ft. (192 in.) (4.9 m)	5.84 in. (148 mm)	0.354 in. (9 mm)	45578	1.5 PSF
	16 ft. (192 in.) (4.9 m)	7.94 in. (199 mm)	0.354 in. (9 mm)	45682	1.5 PSF
Nickel Gap Siding	16 ft. (192 in.) (4.9 m)	8 in. (203 mm)	0.5 in. (12.7 mm)	45583	1.5 PSF
	16 ft. (192 in.) (4.9 m)	2.50 in. (64 mm)	0.578 in. (14.7 mm)	45774	2 PSF
190 Series Trim	16 ft. (192 in.) (4.9 m)	3.50 in. (89 mm)	0.675 in. (17.1 mm)	45780	2 PSF
	16 ft. (192 in.) (4.9 m)	5.50 in. (140 mm)	0.675 in. (17.1 mm)	45806	2 PSF
440 Series Trim	16 ft. (192 in.) (4.9 m)	7.21 in. (183 mm)	0.675 in. (17.1 mm)	45822	2 PSF
	16 ft. (192 in.) (4.9 m)	9.21 in. (234 mm)	0.675 in. (17.1 mm)	45838	2 PSF
540 Series Trim	16 ft. (192 in.) (4.9 m)	11.21 in. (285 mm)	0.675 in. (17.1 mm)	45854	2 PSF
	16 ft. (192 in.) (4.9 m)	3.50 in. (89 mm)	0.970 in. (24.6 mm)	45894	3 PSF
38 Series Vertical Siding	16 ft. (192 in.) (4.9 m)	5.50 in. (140 mm)	0.370 in. (9.4 mm)	45710	3 PSF
	16 ft. (192 in.) (4.9 m)	7.21 in. (183 mm)	0.370 in. (9.4 mm)	45726	3 PSF
38 Series 4" x 8" No Groove Square Edge Panel	16 ft. (192 in.) (4.9 m)	9.21 in. (234 mm)	0.370 in. (9.4 mm)	45742	3 PSF
	16 ft. (192 in.) (4.9 m)	11.21 in. (285 mm)	0.370 in. (9.4 mm)	45768	3 PSF
38 Series Outside Corner	16 ft. (192 in.) (4.9 m)	11.84 in. (301 mm)	0.370 in. (9.4 mm)	45772	1.5 PSF
	8 ft. (96 in.) (2.4 m)	47.85 in. (1216 mm)	0.354 in. (9 mm)	45898	2 PSF
7.25" x 7.25" J-Block	7.25 in. (184 mm)	7.25 in. (184 mm)	0.370 in. (9.4 mm)	45915	-
	7.25 in. (184 mm)	6.75 in. (171 mm)	0.370 in. (9.4 mm)	45945	-
Touch-Up Kit				42051	-

Specifications: LP® SmartSide® ExpertFinish® Trim & Siding

HARVEST HONEY CEDAR TEXTURE

DESCRIPTION	LENGTH	ACTUAL WIDTH	THICKNESS	PID NUMBER	WEIGHT
38 Series Lap	16 ft. (192 in.) (4.9 m)	5.64 in. (143 mm)	0.354 in. (9 mm)	45327	1.5 PSF
	16 ft. (192 in.) (4.9 m)	7.84 in. (199 mm)	0.354 in. (9 mm)	45284	1.5 PSF
Nickel Gap Siding	8 in. (203 mm)	8 in. (203 mm)	0.5 in. (12.7 mm)	45551	1.5 PSF
190 Series Trim	16 ft. (192 in.) (4.9 m)	2.60 in. (66 mm)	0.578 in. (14.7 mm)	46281	2 PSF
	16 ft. (192 in.) (4.9 m)	3.50 in. (89 mm)	0.675 in. (17.1 mm)	46357	2 PSF
440 Series Trim	16 ft. (192 in.) (4.9 m)	6.50 in. (165 mm)	0.675 in. (17.1 mm)	46373	2 PSF
	16 ft. (192 in.) (4.9 m)	7.21 in. (183 mm)	0.675 in. (17.1 mm)	46383	2 PSF
540 Series Trim	16 ft. (192 in.) (4.9 m)	9.21 in. (234 mm)	0.675 in. (17.1 mm)	46405	2 PSF
	16 ft. (192 in.) (4.9 m)	11.21 in. (285 mm)	0.675 in. (17.1 mm)	46421	2 PSF
38 Series Vertical Siding	16 ft. (192 in.) (4.9 m)	3.50 in. (89 mm)	0.370 in. (24.6 mm)	46277	3 PSF
	16 ft. (192 in.) (4.9 m)	4.50 in. (114 mm)	0.370 in. (24.6 mm)	46293	3 PSF
38 Series 4" x 8" No Groove Shiplap Edge Panel	16 ft. (192 in.) (4.9 m)	7.21 in. (183 mm)	0.370 in. (24.6 mm)	46309	3 PSF
	16 ft. (192 in.) (4.9 m)	8.21 in. (208 mm)	0.370 in. (24.6 mm)	46325	3 PSF
38 Series Shakes	16 ft. (192 in.) (4.9 m)	15.94 in. (405 mm)	0.354 in. (9 mm)	45781	1.5 PSF
	8 ft. (96 in.) (2.4 m)	47.68 in. (1216 mm)	0.354 in. (9 mm)	46394	2 PSF
38 Series 4" x 10" No Groove Shiplap Edge Panel	4 ft. (48 in.) (1.2 m)	48.56 in. (1234 mm)	0.354 in. (9 mm)	46357	2 PSF
540 Series Outside Corner	10 ft. (119.81 in.) (3.043 m)	3.655 in. (92 mm)	0.370 in. (24.6 mm)	46510	2 PSF
725" x 725" J-Block	7.25 in. (184 mm)	7.25 in. (184 mm)	0.370 in. (24.6 mm)	46475	-
725" x 6.75" Mini Split	7.25 in. (184 mm)	6.75 in. (171 mm)	0.370 in. (24.6 mm)	46438	-
Touch-Up Kits				45405	-

Specifications: LP® SmartSide® ExpertFinish® Trim & Siding

HARVEST HONEY BRUSHED SMOOTH

DESCRIPTION	LENGTH	ACTUAL WIDTH	THICKNESS	PID NUMBER	WEIGHT
38 Series Lap	16 ft. (192 in.) (4.9 m)	5.64 in. (143 mm)	0.354 in. (9 mm)	45676	1.5 PSF
	16 ft. (192 in.) (4.9 m)	7.84 in. (199 mm)	0.354 in. (9 mm)	45660	1.5 PSF
Nickel Gap Siding	8 in. (203 mm)	8 in. (203 mm)	0.5 in. (12.7 mm)	45567	1.5 PSF
190 Series Trim	16 ft. (192 in.) (4.9 m)	2.50 in. (64 mm)	0.578 in. (14.7 mm)	45772	2 PSF
	16 ft. (192 in.) (4.9 m)	3.50 in. (89 mm)	0.675 in. (17.1 mm)	45788	2 PSF
440 Series Trim	16 ft. (192 in.) (4.9 m)	6.50 in. (165 mm)	0.675 in. (17.1 mm)	45804	2 PSF
	16 ft. (192 in.) (4.9 m)	7.21 in. (183 mm)	0.675 in. (17.1 mm)	45820	2 PSF
540 Series Trim	16 ft. (192 in.) (4.9 m)	9.21 in. (234 mm)	0.675 in. (17.1 mm)	45836	2 PSF
	16 ft. (192 in.) (4.9 m)	11.21 in. (285 mm)	0.675 in. (17.1 mm)	45852	2 PSF
38 Series Vertical Siding	16 ft. (192 in.) (4.9 m)	3.50 in. (89 mm)	0.370 in. (24.6 mm)	45692	3 PSF
	16 ft. (192 in.) (4.9 m)	4.50 in. (114 mm)	0.370 in. (24.6 mm)	45709	3 PSF
38 Series 4" x 8" No Groove Shiplap Edge Panel	16 ft. (192 in.) (4.9 m)	7.21 in. (183 mm)	0.370 in. (24.6 mm)	45724	3 PSF
	16 ft. (192 in.) (4.9 m)	8.21 in. (208 mm)	0.370 in. (24.6 mm)	45740	3 PSF
38 Series Shakes	16 ft. (192 in.) (4.9 m)	15.94 in. (405 mm)	0.354 in. (9 mm)	45756	1.5 PSF
	8 ft. (96 in.) (2.4 m)	47.68 in. (1216 mm)	0.354 in. (9 mm)	45868	2 PSF
38 Series 4" x 10" No Groove Shiplap Edge Panel	4 ft. (48 in.) (1.2 m)	48.56 in. (1234 mm)	0.354 in. (9 mm)	45811	-
725" x 725" J-Block	7.25 in. (184 mm)	7.25 in. (184 mm)	0.370 in. (24.6 mm)	45911	-
725" x 6.75" Mini Split	7.25 in. (184 mm)	6.75 in. (171 mm)	0.370 in. (24.6 mm)	45942	-
Touch-Up Kits				45405	-

Specifications: LP® SmartSide® ExpertFinish® Trim & Siding

TIMBERLAND SUEDE CEDAR TEXTURE

DESCRIPTION	LENGTH	ACTUAL WIDTH	THICKNESS	PID NUMBER	WEIGHT
38 Series Lap	16 ft. (192 in.) (4.9 m)	5.84 in. (148 mm)	0.354 in. (9 mm)	41843	1.5 PSF
	16 ft. (192 in.) (4.9 m)	7.84 in. (199 mm)	0.354 in. (9 mm)	42269	1.5 PSF
Nickel Gap Siding	16 ft. (192 in.) (4.9 m)	8 in. (203 mm)	0.5 in. (12.7 mm)	45561	1.5 PSF
190 Series Trim	16 ft. (192 in.) (4.9 m)	2.50 in. (64 mm)	0.578 in. (14.7 mm)	46271	2 PSF
	16 ft. (192 in.) (4.9 m)	3.50 in. (89 mm)	0.575 in. (171 mm)	46367	2 PSF
440 Series Trim	16 ft. (192 in.) (4.9 m)	5.50 in. (140 mm)	0.678 in. (171 mm)	46383	2 PSF
	16 ft. (192 in.) (4.9 m)	7.21 in. (183 mm)	0.675 in. (171 mm)	46399	2 PSF
	16 ft. (192 in.) (4.9 m)	9.21 in. (234 mm)	0.675 in. (171 mm)	46415	2 PSF
	16 ft. (192 in.) (4.9 m)	11.21 in. (285 mm)	0.675 in. (171 mm)	46431	2 PSF
540 Series Trim	16 ft. (192 in.) (4.9 m)	3.50 in. (89 mm)	0.970 in. (24.6 mm)	46287	3 PSF
	16 ft. (192 in.) (4.9 m)	5.50 in. (140 mm)	0.970 in. (24.6 mm)	45503	3 PSF
	16 ft. (192 in.) (4.9 m)	7.21 in. (183 mm)	0.970 in. (24.6 mm)	46319	3 PSF
	16 ft. (192 in.) (4.9 m)	9.21 in. (234 mm)	0.970 in. (24.6 mm)	46335	3 PSF
38 Series Vertical Siding	16 ft. (192 in.) (4.9 m)	11.21 in. (285 mm)	0.970 in. (24.6 mm)	46351	3 PSF
	16 ft. (192 in.) (4.9 m)	15.94 in. (405 mm)	0.954 in. (9 mm)	41291	1.5 PSF
38 Series 4" x 8" No Groove Shiplap Edge Panel	8 ft. (96 in.) (2.4 m)	47.68 in. (1216 mm)	0.354 in. (9 mm)	43382	2 PSF
38 Series 4" x 10" No Groove Shiplap Edge Panel	10 ft. (119.81 in.) (3.05 m)	48.55 in. (1231 mm)	0.354 in. (9 mm)	43250	2 PSF
38 Series Shakes	4 ft. (48.63 in.) (1.2 m)	11.625 in. (295 mm)	0.354 in. (9 mm)	46530	2 PSF
540 Series Outside Corner	10 ft. (119.81 in.) (3.05 m)	3.025 in. (92 mm)	0.970 in. (24.6 mm)	46466	-
	10 ft. (119.81 in.) (3.05 m)	5.625 in. (143 mm)	0.970 in. (24.6 mm)	46498	-
7.25" x 7.25" J-Block	7.25 in. (184 mm)	7.25 in. (184 mm)	0.970 in. (24.6 mm)	43405	-
7.25" x 6.75" Mini Split	7.25 in. (184 mm)	6.75 in. (171 mm)	0.970 in. (24.6 mm)	43421	-
Touch-Up Kits				42058	-

© 2011 LP SmartSide, Inc. All rights reserved.

Specifications: LP® SmartSide® ExpertFinish® Trim & Siding

TIMBERLAND SUEDE BRUSHED SMOOTH

DESCRIPTION	LENGTH	ACTUAL WIDTH	THICKNESS	PID NUMBER	WEIGHT
38 Series Lap	16 ft. (192 in.) (4.9 m)	5.84 in. (148 mm)	0.354 in. (9 mm)	45696	1.5 PSF
	16 ft. (192 in.) (4.9 m)	7.84 in. (199 mm)	0.354 in. (9 mm)	45670	1.5 PSF
Nickel Gap Siding	16 ft. (192 in.) (4.9 m)	8 in. (203 mm)	0.5 in. (12.7 mm)	46577	1.5 PSF
190 Series Trim	16 ft. (192 in.) (4.9 m)	2.50 in. (64 mm)	0.578 in. (14.7 mm)	45782	2 PSF
	16 ft. (192 in.) (4.9 m)	3.50 in. (89 mm)	0.675 in. (171 mm)	45798	2 PSF
440 Series Trim	16 ft. (192 in.) (4.9 m)	5.50 in. (140 mm)	0.675 in. (171 mm)	45814	2 PSF
	16 ft. (192 in.) (4.9 m)	7.21 in. (183 mm)	0.675 in. (171 mm)	45830	2 PSF
	16 ft. (192 in.) (4.9 m)	9.21 in. (234 mm)	0.675 in. (171 mm)	45846	2 PSF
	16 ft. (192 in.) (4.9 m)	11.21 in. (285 mm)	0.675 in. (171 mm)	45862	2 PSF
540 Series Trim	16 ft. (192 in.) (4.9 m)	3.50 in. (89 mm)	0.970 in. (24.6 mm)	45702	3 PSF
	16 ft. (192 in.) (4.9 m)	5.50 in. (140 mm)	0.970 in. (24.6 mm)	45718	3 PSF
	16 ft. (192 in.) (4.9 m)	7.21 in. (183 mm)	0.970 in. (24.6 mm)	45734	3 PSF
	16 ft. (192 in.) (4.9 m)	9.21 in. (234 mm)	0.970 in. (24.6 mm)	45750	3 PSF
38 Series Vertical Siding	16 ft. (192 in.) (4.9 m)	11.21 in. (285 mm)	0.970 in. (24.6 mm)	45768	3 PSF
	16 ft. (192 in.) (4.9 m)	15.94 in. (405 mm)	0.954 in. (9 mm)	45880	1.5 PSF
38 Series 4" x 8" No Groove Square Edge Panel	8 ft. (96 in.) (2.4 m)	47.89 in. (1216 mm)	0.354 in. (9 mm)	45849	2 PSF
7.25" x 7.25" J-Block	7.25 in. (184 mm)	7.25 in. (184 mm)	0.970 in. (24.6 mm)	45931	-
7.25" x 6.75" Mini Split	7.25 in. (184 mm)	6.75 in. (171 mm)	0.970 in. (24.6 mm)	45957	-
Touch-Up Kits				42058	-

Photo is for informational purposes only. Actual product may vary slightly from photo. © 2011 LP SmartSide, Inc. All rights reserved.

Specifications: LP® SmartSide® ExpertFinish® Trim & Siding

GARDEN SAGE CEDAR TEXTURE

DESCRIPTION	LENGTH	ACTUAL WIDTH	THICKNESS	PID NUMBER	WEIGHT
38 Series Lap	16 ft. (192 in.) (4.9 m)	5.84 in. (148 mm)	0.354 in. (9 mm)	45328	1.5 PSF
	16 ft. (192 in.) (4.9 m)	7.84 in. (199 mm)	0.354 in. (9 mm)	45325	1.5 PSF
Nickel Gap Siding	16 ft. (192 in.) (4.9 m)	8 in. (203 mm)	0.5 in. (12.7 mm)	45950	1.5 PSF
	16 ft. (192 in.) (4.9 m)	2.50 in. (64 mm)	0.578 in. (14.7 mm)	46246	2 PSF
190 Series Trim	16 ft. (192 in.) (4.9 m)	3.50 in. (89 mm)	0.675 in. (17.1 mm)	46356	2 PSF
	16 ft. (192 in.) (4.9 m)	5.50 in. (140 mm)	0.675 in. (17.1 mm)	46372	2 PSF
440 Series Trim	16 ft. (192 in.) (4.9 m)	7.21 in. (183 mm)	0.675 in. (17.1 mm)	46356	2 PSF
	16 ft. (192 in.) (4.9 m)	9.21 in. (234 mm)	0.675 in. (17.1 mm)	46404	2 PSF
540 Series Trim	16 ft. (192 in.) (4.9 m)	11.21 in. (285 mm)	0.675 in. (17.1 mm)	46429	2 PSF
	16 ft. (192 in.) (4.9 m)	3.50 in. (89 mm)	0.970 in. (24.6 mm)	46276	3 PSF
540 Series Trim	16 ft. (192 in.) (4.9 m)	5.50 in. (140 mm)	0.970 in. (24.6 mm)	46292	3 PSF
	16 ft. (192 in.) (4.9 m)	7.21 in. (183 mm)	0.970 in. (24.6 mm)	46308	3 PSF
38 Series Vertical Siding	16 ft. (192 in.) (4.9 m)	9.21 in. (234 mm)	0.970 in. (24.6 mm)	46324	3 PSF
	16 ft. (192 in.) (4.9 m)	11.21 in. (285 mm)	0.970 in. (24.6 mm)	46340	3 PSF
38 Series 4" x 8" No Groove Shiplap Edge Panel	16 ft. (192 in.) (4.9 m)	16.94 in. (429 mm)	0.954 in. (24.3 mm)	45282	1.5 PSF
	8 ft. (96 in.) (2.4 m)	47.88 in. (1216 mm)	0.954 in. (24.3 mm)	46385	2 PSF
38 Series 4" x 10" No Groove Shiplap Edge Panel	10 ft. (119.81 in.) (3.043 m)	48.56 in. (1234 mm)	0.954 in. (24.3 mm)	46388	2 PSF
	4 ft. (48.63 in.) (1.23 m)	11.625 in. (295 mm)	0.954 in. (24.3 mm)	46608	2 PSF
38 Series Shakes	10 ft. (119.81 in.) (3.043 m)	3.635 in. (92 mm)	0.370 in. (9.4 mm)	46444	-
	10 ft. (119.81 in.) (3.043 m)	5.625 in. (143 mm)	0.370 in. (9.4 mm)	46476	-
540 Series Outside Corner	7.25 in. (184 mm)	7.25 in. (184 mm)	0.370 in. (9.4 mm)	15437	-
	7.25 in. (184 mm)	6.75 in. (171 mm)	0.370 in. (9.4 mm)	45402	-
725" x 725" J-Block	7.25 in. (184 mm)	7.25 in. (184 mm)	0.370 in. (9.4 mm)	45411	-
	7.25 in. (184 mm)	6.75 in. (171 mm)	0.370 in. (9.4 mm)	45411	-
Touch-Up Kits	7.25 in. (184 mm)	7.25 in. (184 mm)	0.370 in. (9.4 mm)	45411	-
	7.25 in. (184 mm)	6.75 in. (171 mm)	0.370 in. (9.4 mm)	45411	-

Specifications: LP® SmartSide® ExpertFinish® Trim & Siding

GARDEN SAGE BRUSHED SMOOTH

DESCRIPTION	LENGTH	ACTUAL WIDTH	THICKNESS	PID NUMBER	WEIGHT
38 Series Lap	16 ft. (192 in.) (4.9 m)	5.84 in. (148 mm)	0.354 in. (9 mm)	45675	1.5 PSF
	16 ft. (192 in.) (4.9 m)	7.84 in. (199 mm)	0.354 in. (9 mm)	45659	1.5 PSF
Nickel Gap Siding	16 ft. (192 in.) (4.9 m)	8 in. (203 mm)	0.5 in. (12.7 mm)	45946	1.5 PSF
	16 ft. (192 in.) (4.9 m)	2.50 in. (64 mm)	0.578 in. (14.7 mm)	45771	2 PSF
190 Series Trim	16 ft. (192 in.) (4.9 m)	3.50 in. (89 mm)	0.675 in. (17.1 mm)	45747	2 PSF
	16 ft. (192 in.) (4.9 m)	5.50 in. (140 mm)	0.675 in. (17.1 mm)	45803	2 PSF
440 Series Trim	16 ft. (192 in.) (4.9 m)	7.21 in. (183 mm)	0.675 in. (17.1 mm)	45747	2 PSF
	16 ft. (192 in.) (4.9 m)	9.21 in. (234 mm)	0.675 in. (17.1 mm)	45835	2 PSF
540 Series Trim	16 ft. (192 in.) (4.9 m)	11.21 in. (285 mm)	0.675 in. (17.1 mm)	45851	2 PSF
	16 ft. (192 in.) (4.9 m)	3.50 in. (89 mm)	0.970 in. (24.6 mm)	45691	3 PSF
540 Series Trim	16 ft. (192 in.) (4.9 m)	5.50 in. (140 mm)	0.970 in. (24.6 mm)	45707	3 PSF
	16 ft. (192 in.) (4.9 m)	7.21 in. (183 mm)	0.970 in. (24.6 mm)	45723	3 PSF
38 Series Vertical Siding	16 ft. (192 in.) (4.9 m)	9.21 in. (234 mm)	0.970 in. (24.6 mm)	45739	3 PSF
	16 ft. (192 in.) (4.9 m)	11.21 in. (285 mm)	0.970 in. (24.6 mm)	45755	3 PSF
38 Series 4" x 8" No Groove Square Edge Panel	16 ft. (192 in.) (4.9 m)	16.94 in. (429 mm)	0.954 in. (24.3 mm)	45819	1.5 PSF
	8 ft. (96 in.) (2.4 m)	47.88 in. (1216 mm)	0.954 in. (24.3 mm)	45855	2 PSF
725" x 725" J-Block	7.25 in. (184 mm)	7.25 in. (184 mm)	0.370 in. (9.4 mm)	45903	-
	7.25 in. (184 mm)	6.75 in. (171 mm)	0.370 in. (9.4 mm)	45940	-
Touch-Up Kits	7.25 in. (184 mm)	7.25 in. (184 mm)	0.370 in. (9.4 mm)	45441	-
	7.25 in. (184 mm)	6.75 in. (171 mm)	0.370 in. (9.4 mm)	45441	-

Specifications: LP® SmartSide® ExpertFinish® Trim & Siding

REDWOOD RED CEDAR TEXTURE

DESCRIPTION	LENGTH	ACTUAL WIDTH	THICKNESS	PID NUMBER	WEIGHT
38 Series Lap	16 ft. (192 in.) (4.9 m)	5.84 in. (148 mm)	0.354 in. (9 mm)	41840	1.5 PSF
	16 ft. (192 in.) (4.9 m)	7.84 in. (199 mm)	0.354 in. (9 mm)	42293	1.5 PSF
Nickel Gap Siding	16 ft. (192 in.) (4.9 m)	8 in. (203 mm)	0.5 in. (12.7 mm)	41559	1.5 PSF
	16 ft. (192 in.) (4.9 m)	2.50 in. (64 mm)	0.675 in. (17.1 mm)	46266	2 PSF
190 Series Trim	16 ft. (192 in.) (4.9 m)	5.50 in. (139 mm)	0.675 in. (17.1 mm)	41502	2 PSF
	16 ft. (192 in.) (4.9 m)	6.50 in. (165 mm)	0.675 in. (17.1 mm)	46378	2 PSF
440 Series Trim	16 ft. (192 in.) (4.9 m)	7.21 in. (183 mm)	0.675 in. (17.1 mm)	46394	2 PSF
	16 ft. (192 in.) (4.9 m)	9.21 in. (234 mm)	0.675 in. (17.1 mm)	46410	2 PSF
540 Series Trim	16 ft. (192 in.) (4.9 m)	11.21 in. (285 mm)	0.675 in. (17.1 mm)	46426	2 PSF
	16 ft. (192 in.) (4.9 m)	3.50 in. (89 mm)	0.970 in. (24.6 mm)	46282	3 PSF
540 Series Trim	16 ft. (192 in.) (4.9 m)	5.50 in. (140 mm)	0.970 in. (24.6 mm)	46298	3 PSF
	16 ft. (192 in.) (4.9 m)	7.21 in. (183 mm)	0.970 in. (24.6 mm)	46314	3 PSF
540 Series Trim	16 ft. (192 in.) (4.9 m)	9.21 in. (234 mm)	0.970 in. (24.6 mm)	46330	3 PSF
	16 ft. (192 in.) (4.9 m)	11.21 in. (285 mm)	0.970 in. (24.6 mm)	46346	3 PSF
38 Series Vertical Siding	16 ft. (192 in.) (4.9 m)	15.94 in. (405 mm)	0.354 in. (9 mm)	43232	1.5 PSF
	8 ft. (96 in.) (2.4 m)	47.88 in. (1216 mm)	0.354 in. (9 mm)	43369	2 PSF
38 Series 4" x 8" No Groove Square Edge Panel	10 ft. (119.81 in.) (3.03 m)	48.56 in. (1234 mm)	0.354 in. (9 mm)	43231	2 PSF
38 Series Shakes	4 ft. (48.03 in.) (1.2 m)	11.625 in. (295 mm)	0.354 in. (9 mm)	46520	2 PSF
540 Series Outside Corner	10 ft. (119.81 in.) (3.03 m)	3.635 in. (92 mm)	0.970 in. (24.6 mm)	46456	-
	10 ft. (119.81 in.) (3.03 m)	5.695 in. (143 mm)	0.970 in. (24.6 mm)	46485	-
7.25" x 7.25" J-Block	7.25 in. (184 mm)	7.25 in. (184 mm)	0.970 in. (24.6 mm)	43408	-
7.25" x 6.75" Mini Split	7.25 in. (184 mm)	6.75 in. (171 mm)	0.970 in. (24.6 mm)	43424	-
Touch-Up Kits				42054	-

For a full SmartSide® color guide, visit www.lp.com.

Specifications: LP® SmartSide® ExpertFinish® Trim & Siding

REDWOOD RED BRUSHED SMOOTH

DESCRIPTION	LENGTH	ACTUAL WIDTH	THICKNESS	PID NUMBER	WEIGHT
38 Series Lap	16 ft. (192 in.) (4.9 m)	5.84 in. (148 mm)	0.354 in. (9 mm)	45681	1.5 PSF
	16 ft. (192 in.) (4.9 m)	7.84 in. (199 mm)	0.354 in. (9 mm)	45685	1.5 PSF
Nickel Gap Siding	16 ft. (192 in.) (4.9 m)	8 in. (203 mm)	0.5 in. (12.7 mm)	45672	1.5 PSF
	16 ft. (192 in.) (4.9 m)	2.50 in. (64 mm)	0.578 in. (14.7 mm)	45777	2 PSF
190 Series Trim	16 ft. (192 in.) (4.9 m)	5.50 in. (139 mm)	0.675 in. (17.1 mm)	45783	2 PSF
	16 ft. (192 in.) (4.9 m)	6.50 in. (165 mm)	0.675 in. (17.1 mm)	45809	2 PSF
440 Series Trim	16 ft. (192 in.) (4.9 m)	7.21 in. (183 mm)	0.675 in. (17.1 mm)	45825	2 PSF
	16 ft. (192 in.) (4.9 m)	9.21 in. (234 mm)	0.675 in. (17.1 mm)	45841	2 PSF
540 Series Trim	16 ft. (192 in.) (4.9 m)	11.21 in. (285 mm)	0.675 in. (17.1 mm)	45857	2 PSF
	16 ft. (192 in.) (4.9 m)	3.50 in. (89 mm)	0.970 in. (24.6 mm)	45637	3 PSF
540 Series Trim	16 ft. (192 in.) (4.9 m)	5.50 in. (140 mm)	0.970 in. (24.6 mm)	45713	3 PSF
	16 ft. (192 in.) (4.9 m)	7.21 in. (183 mm)	0.970 in. (24.6 mm)	45729	3 PSF
540 Series Trim	16 ft. (192 in.) (4.9 m)	9.21 in. (234 mm)	0.970 in. (24.6 mm)	45745	3 PSF
	16 ft. (192 in.) (4.9 m)	11.21 in. (285 mm)	0.970 in. (24.6 mm)	45761	3 PSF
38 Series Vertical Siding	16 ft. (192 in.) (4.9 m)	15.94 in. (405 mm)	0.354 in. (9 mm)	45875	1.5 PSF
	8 ft. (96 in.) (2.4 m)	47.88 in. (1216 mm)	0.354 in. (9 mm)	45891	2 PSF
38 Series 4" x 8" No Groove Square Edge Panel	10 ft. (119.81 in.) (3.03 m)	48.56 in. (1234 mm)	0.354 in. (9 mm)	45891	2 PSF
7.25" x 7.25" J-Block	7.25 in. (184 mm)	7.25 in. (184 mm)	0.970 in. (24.6 mm)	45521	-
7.25" x 6.75" Mini Split	7.25 in. (184 mm)	6.75 in. (171 mm)	0.970 in. (24.6 mm)	45549	-
Touch-Up Kits				42054	-

For a full SmartSide® color guide, visit www.lp.com.

TUNDRA GRAY CEDAR TEXTURE

DESCRIPTION	LENGTH	ACTUAL WIDTH	THICKNESS	PID NUMBER	WEIGHT
38 Series Lap	16 ft. (192 in.) (4.9 m)	5.84 in. (148 mm)	0.354 in. (9 mm)	418410	1.5 PSF
	16 ft. (192 in.) (4.9 m)	7.84 in. (199 mm)	0.354 in. (9 mm)	423000	1.5 PSF
Nickel Gap Siding	16 ft. (192 in.) (4.9 m)	8 in. (203 mm)	0.5 in. (12.7 mm)	45582	1.5 PSF
	16 ft. (192 in.) (4.9 m)	2.50 in. (64 mm)	0.578 in. (14.7 mm)	46272	2 PSF
190 Series Trim	16 ft. (192 in.) (4.9 m)	3.50 in. (89 mm)	0.675 in. (17.1 mm)	45588	2 PSF
	16 ft. (192 in.) (4.9 m)	5.50 in. (140 mm)	0.675 in. (17.1 mm)	46384	2 PSF
440 Series Trim	16 ft. (192 in.) (4.9 m)	7.21 in. (183 mm)	0.675 in. (17.1 mm)	45470	2 PSF
	16 ft. (192 in.) (4.9 m)	9.21 in. (234 mm)	0.675 in. (17.1 mm)	46416	2 PSF
16 ft. (192 in.) (4.9 m)	11.21 in. (285 mm)	0.675 in. (17.1 mm)	0.675 in. (17.1 mm)	45432	2 PSF
	16 ft. (192 in.) (4.9 m)	3.50 in. (89 mm)	0.970 in. (24.6 mm)	46288	3 PSF
540 Series Trim	16 ft. (192 in.) (4.9 m)	5.50 in. (140 mm)	0.970 in. (24.6 mm)	46304	3 PSF
	16 ft. (192 in.) (4.9 m)	7.21 in. (183 mm)	0.970 in. (24.6 mm)	46320	3 PSF
16 ft. (192 in.) (4.9 m)	9.21 in. (234 mm)	0.970 in. (24.6 mm)	0.970 in. (24.6 mm)	46136	3 PSF
	16 ft. (192 in.) (4.9 m)	11.21 in. (285 mm)	0.970 in. (24.6 mm)	46352	3 PSF
38 Series Vertical Siding	16 ft. (192 in.) (4.9 m)	15.84 in. (403 mm)	0.354 in. (9 mm)	43312	1.5 PSF
	8 ft. (96 in.) (2.4 m)	47.88 in. (1216 mm)	0.354 in. (9 mm)	43387	2 PSF
38 Series 4" x 8" No Groove Shiplap Edge Panel	10 ft. (119.81 in.) (3.043 m)	48.56 in. (1234 mm)	0.354 in. (9 mm)	43311	2 PSF
38 Series 4" x 10" No Groove Shiplap Edge Panel	4 ft. (48.63 in.) (1.23 m)	11.675 in. (295 mm)	0.354 in. (9 mm)	46542	2 PSF
540 Series Outside Corner	10 ft. (119.81 in.) (3.043 m)	3.625 in. (92 mm)	0.970 in. (24.6 mm)	46406	-
	10 ft. (119.81 in.) (3.043 m)	5.025 in. (127 mm)	0.970 in. (24.6 mm)	46500	-
725" x 725" J-Block	7.25 in. (184 mm)	7.25 in. (184 mm)	0.970 in. (24.6 mm)	43413	-
725" x 6.75" Mini Split	7.25 in. (184 mm)	6.75 in. (171 mm)	0.970 in. (24.6 mm)	43429	-
Touch-Up Kits				42059	-

TUNDRA GRAY BRUSHED SMOOTH

DESCRIPTION	LENGTH	ACTUAL WIDTH	THICKNESS	PID NUMBER	WEIGHT
38 Series Lap	16 ft. (192 in.) (4.9 m)	5.84 in. (148 mm)	0.354 in. (9 mm)	45687	1.5 PSF
	16 ft. (192 in.) (4.9 m)	7.84 in. (199 mm)	0.354 in. (9 mm)	45771	1.5 PSF
Nickel Gap Siding	16 ft. (192 in.) (4.9 m)	8 in. (203 mm)	0.5 in. (12.7 mm)	46576	1.5 PSF
	16 ft. (192 in.) (4.9 m)	2.50 in. (64 mm)	0.578 in. (14.7 mm)	46783	2 PSF
190 Series Trim	16 ft. (192 in.) (4.9 m)	3.50 in. (89 mm)	0.675 in. (17.1 mm)	45793	2 PSF
	16 ft. (192 in.) (4.9 m)	5.50 in. (140 mm)	0.675 in. (17.1 mm)	45815	2 PSF
440 Series Trim	16 ft. (192 in.) (4.9 m)	7.21 in. (183 mm)	0.675 in. (17.1 mm)	45831	2 PSF
	16 ft. (192 in.) (4.9 m)	9.21 in. (234 mm)	0.675 in. (17.1 mm)	46847	2 PSF
16 ft. (192 in.) (4.9 m)	11.21 in. (285 mm)	0.675 in. (17.1 mm)	0.675 in. (17.1 mm)	45853	2 PSF
	16 ft. (192 in.) (4.9 m)	3.50 in. (89 mm)	0.970 in. (24.6 mm)	45793	3 PSF
540 Series Trim	16 ft. (192 in.) (4.9 m)	5.50 in. (140 mm)	0.970 in. (24.6 mm)	45719	3 PSF
	16 ft. (192 in.) (4.9 m)	7.21 in. (183 mm)	0.970 in. (24.6 mm)	45735	3 PSF
16 ft. (192 in.) (4.9 m)	9.21 in. (234 mm)	0.970 in. (24.6 mm)	0.970 in. (24.6 mm)	45751	3 PSF
	16 ft. (192 in.) (4.9 m)	11.21 in. (285 mm)	0.970 in. (24.6 mm)	45767	3 PSF
38 Series Vertical Siding	16 ft. (192 in.) (4.9 m)	15.84 in. (403 mm)	0.354 in. (9 mm)	45965	1.5 PSF
	8 ft. (96 in.) (2.4 m)	47.88 in. (1216 mm)	0.354 in. (9 mm)	46897	2 PSF
38 Series 4" x 8" No Groove Square Edge Panel	7.25 in. (184 mm)	7.25 in. (184 mm)	0.970 in. (24.6 mm)	45533	-
725" x 725" J-Block	7.25 in. (184 mm)	7.25 in. (184 mm)	0.970 in. (24.6 mm)	45533	-
725" x 6.75" Mini Split	7.25 in. (184 mm)	6.75 in. (171 mm)	0.970 in. (24.6 mm)	45582	-
Touch-Up Kits				42059	-

Specifications: LP® SmartSide® ExpertFinish® Trim & Siding

SUMMIT BLUE CEDAR TEXTURE

DESCRIPTION	LENGTH	ACTUAL WIDTH	THICKNESS	PID NUMBER	WEIGHT
38 Series Lap	16 ft. (192 in.) (4.9 m)	5.84 in. (148 mm)	0.354 in. (9 mm)	4784.4	1.5 PSF
	16 ft. (192 in.) (4.9 m)	7.84 in. (199 mm)	0.354 in. (9 mm)	4227.3	1.5 PSF
Nickel Gap Siding	16 ft. (192 in.) (4.9 m)	8 in. (203 mm)	0.5 in. (12.7 mm)	4555.9	1.5 PSF
	16 ft. (192 in.) (4.9 m)	2.50 in. (64 mm)	0.578 in. (14.7 mm)	4620.9	2 PSF
180 Series Trim	16 ft. (192 in.) (4.9 m)	3.50 in. (89 mm)	0.675 in. (17.1 mm)	4638.5	2 PSF
	16 ft. (192 in.) (4.9 m)	5.50 in. (140 mm)	0.675 in. (17.1 mm)	4638.1	2 PSF
440 Series Trim	16 ft. (192 in.) (4.9 m)	7.21 in. (183 mm)	0.675 in. (17.1 mm)	4633.7	2 PSF
	16 ft. (192 in.) (4.9 m)	9.21 in. (234 mm)	0.675 in. (17.1 mm)	4647.3	2 PSF
540 Series Trim	16 ft. (192 in.) (4.9 m)	11.21 in. (285 mm)	0.675 in. (17.1 mm)	4542.9	2 PSF
	16 ft. (192 in.) (4.9 m)	3.50 in. (89 mm)	0.970 in. (24.6 mm)	4528.5	3 PSF
540 Series Trim	16 ft. (192 in.) (4.9 m)	5.50 in. (140 mm)	0.970 in. (24.6 mm)	4620.1	3 PSF
	16 ft. (192 in.) (4.9 m)	7.21 in. (183 mm)	0.970 in. (24.6 mm)	4633.7	3 PSF
38 Series Vertical Siding	16 ft. (192 in.) (4.9 m)	9.21 in. (234 mm)	0.970 in. (24.6 mm)	4633.3	3 PSF
	16 ft. (192 in.) (4.9 m)	11.21 in. (285 mm)	0.970 in. (24.6 mm)	4634.9	3 PSF
38 Series 4" x 8" No Groove Square Edge Panel	16 ft. (192 in.) (4.9 m)	15.94 in. (405 mm)	0.354 in. (9 mm)	4313.1	1.5 PSF
	8 ft. (96 in.) (2.4 m)	47.88 in. (1216 mm)	0.354 in. (9 mm)	4337.9	2 PSF
38 Series 4" x 10" No Groove Square Edge Panel	10 ft. (119.8 in.) (3.043 m)	48.58 in. (1234 mm)	0.354 in. (9 mm)	4354.0	2 PSF
	4 ft. (48.03 in.) (1.2 m)	11.625 in. (295 mm)	0.354 in. (9 mm)	4652.6	2 PSF
540 Series Outside Corner	10 ft. (119.8 in.) (3.043 m)	3.625 in. (92 mm)	0.970 in. (24.6 mm)	4646.2	-
	10 ft. (119.8 in.) (3.043 m)	5.625 in. (143 mm)	0.970 in. (24.6 mm)	4649.4	-
725" x 725" J-Block	7.25 in. (184 mm)	7.25 in. (184 mm)	0.970 in. (24.6 mm)	4341.0	-
	7.25 in. (184 mm)	6.75 in. (171 mm)	0.970 in. (24.6 mm)	4342.6	-
Touch-Up Kits				4205.7	-

Specifications: LP® SmartSide® ExpertFinish® Trim & Siding

SUMMIT BLUE BRUSHED SMOOTH

DESCRIPTION	LENGTH	ACTUAL WIDTH	THICKNESS	PID NUMBER	WEIGHT
38 Series Lap	16 ft. (192 in.) (4.9 m)	5.84 in. (148 mm)	0.354 in. (9 mm)	4568.4	1.5 PSF
	16 ft. (192 in.) (4.9 m)	7.84 in. (199 mm)	0.354 in. (9 mm)	4566.6	1.5 PSF
Nickel Gap Siding	16 ft. (192 in.) (4.9 m)	8 in. (203 mm)	0.5 in. (12.7 mm)	4657.5	1.5 PSF
	16 ft. (192 in.) (4.9 m)	2.50 in. (64 mm)	0.578 in. (14.7 mm)	4578.0	2 PSF
180 Series Trim	16 ft. (192 in.) (4.9 m)	3.50 in. (89 mm)	0.675 in. (17.1 mm)	4579.6	2 PSF
	16 ft. (192 in.) (4.9 m)	5.50 in. (140 mm)	0.675 in. (17.1 mm)	4581.2	2 PSF
440 Series Trim	16 ft. (192 in.) (4.9 m)	7.21 in. (183 mm)	0.675 in. (17.1 mm)	4582.6	2 PSF
	16 ft. (192 in.) (4.9 m)	9.21 in. (234 mm)	0.675 in. (17.1 mm)	4584.4	2 PSF
540 Series Trim	16 ft. (192 in.) (4.9 m)	11.21 in. (285 mm)	0.675 in. (17.1 mm)	4586.0	2 PSF
	16 ft. (192 in.) (4.9 m)	3.50 in. (89 mm)	0.970 in. (24.6 mm)	4570.0	3 PSF
540 Series Trim	16 ft. (192 in.) (4.9 m)	5.50 in. (140 mm)	0.970 in. (24.6 mm)	4571.6	3 PSF
	16 ft. (192 in.) (4.9 m)	7.21 in. (183 mm)	0.970 in. (24.6 mm)	4573.2	3 PSF
38 Series Vertical Siding	16 ft. (192 in.) (4.9 m)	9.21 in. (234 mm)	0.970 in. (24.6 mm)	4574.8	3 PSF
	16 ft. (192 in.) (4.9 m)	11.21 in. (285 mm)	0.970 in. (24.6 mm)	4576.4	3 PSF
38 Series 4" x 8" No Groove Square Edge Panel	16 ft. (192 in.) (4.9 m)	15.94 in. (405 mm)	0.354 in. (9 mm)	4596.3	1.5 PSF
	8 ft. (96 in.) (2.4 m)	47.88 in. (1216 mm)	0.354 in. (9 mm)	4596.7	2 PSF
725" x 725" J-Block	7.25 in. (184 mm)	7.25 in. (184 mm)	0.970 in. (24.6 mm)	4593.7	-
	7.25 in. (184 mm)	6.75 in. (171 mm)	0.970 in. (24.6 mm)	4597.6	-
Touch-Up Kits				4205.7	-

Specifications: LP® SmartSide® ExpertFinish® Trim & Siding

RAPIDS BLUE CEDAR TEXTURE

DESCRIPTION	LENGTH	ACTUAL WIDTH	THICKNESS	PID NUMBER	WEIGHT
38 Series Lap	16 ft. (192 in.) (4.9 m)	5.94 in. (148 mm)	0.354 in. (9 mm)	418319	1.5 PSF
	16 ft. (192 in.) (4.9 m)	7.94 in. (199 mm)	0.354 in. (9 mm)	422627	1.5 PSF
	16 ft. (192 in.) (4.9 m)	8 in. (203 mm)	0.5 in. (12.7 mm)	418355	1.5 PSF
Nickel Gap Siding					
190 Series Trim	16 ft. (192 in.) (4.9 m)	2.50 in. (64 mm)	0.578 in. (14.7 mm)	462616	2 PSF
	16 ft. (192 in.) (4.9 m)	3.50 in. (89 mm)	0.578 in. (14.7 mm)	454611	2 PSF
	16 ft. (192 in.) (4.9 m)	5.50 in. (140 mm)	0.578 in. (14.7 mm)	453377	2 PSF
440 Series Trim	16 ft. (192 in.) (4.9 m)	7.21 in. (183 mm)	0.578 in. (14.7 mm)	453397	2 PSF
	16 ft. (192 in.) (4.9 m)	9.21 in. (234 mm)	0.578 in. (14.7 mm)	464019	2 PSF
	16 ft. (192 in.) (4.9 m)	11.21 in. (285 mm)	0.578 in. (14.7 mm)	464215	2 PSF
540 Series Trim	16 ft. (192 in.) (4.9 m)	3.50 in. (89 mm)	0.578 in. (14.7 mm)	462611	3 PSF
	16 ft. (192 in.) (4.9 m)	5.50 in. (140 mm)	0.578 in. (14.7 mm)	462917	3 PSF
	16 ft. (192 in.) (4.9 m)	7.21 in. (183 mm)	0.578 in. (14.7 mm)	463319	3 PSF
38 Series Vertical Siding	16 ft. (192 in.) (4.9 m)	8.21 in. (209 mm)	0.578 in. (14.7 mm)	463329	3 PSF
	16 ft. (192 in.) (4.9 m)	11.21 in. (285 mm)	0.578 in. (14.7 mm)	463346	3 PSF
	16 ft. (192 in.) (4.9 m)	15.94 in. (405 mm)	0.578 in. (14.7 mm)	433317	1.5 PSF
38 Series 4" x 8" No Groove Shiplap Edge Panel	8 ft. (96 in.) (2.4 m)	47.86 in. (1216 mm)	0.354 in. (9 mm)	433366	2 PSF
38 Series 4" x 10" No Groove Shiplap Edge Panel	10 ft. (119.8 in.) (3.043 m)	49.50 in. (1257 mm)	0.354 in. (9 mm)	433366	2 PSF
38 Series Shakes	4 ft. (48 in.) (1.2 m)	11.025 in. (281 mm)	0.354 in. (9 mm)	465118	2 PSF
540 Series Outside Corner	10 ft. (119.8 in.) (3.043 m)	3.025 in. (77 mm)	0.578 in. (14.7 mm)	414414	-
	10 ft. (119.8 in.) (3.043 m)	5.025 in. (128 mm)	0.578 in. (14.7 mm)	414416	-
	10 ft. (119.8 in.) (3.043 m)	7.25 in. (184 mm)	0.578 in. (14.7 mm)	414418	-
7.25" x 7.25" J-Block	7.25 in. (184 mm)	7.25 in. (184 mm)	0.578 in. (14.7 mm)	434217	-
7.25" x 6.75" Mini Split	7.25 in. (184 mm)	6.75 in. (171 mm)	0.578 in. (14.7 mm)	434217	-
Touch-Up Kits				420513	-

See LP SmartSide website for product details.

Specifications: LP® SmartSide® ExpertFinish® Trim & Siding

RAPIDS BLUE BRUSHED SMOOTH

DESCRIPTION	LENGTH	ACTUAL WIDTH	THICKNESS	PID NUMBER	WEIGHT
38 Series Lap	16 ft. (192 in.) (4.9 m)	5.94 in. (148 mm)	0.354 in. (9 mm)	456819	1.5 PSF
	16 ft. (192 in.) (4.9 m)	7.94 in. (199 mm)	0.354 in. (9 mm)	456614	1.5 PSF
	16 ft. (192 in.) (4.9 m)	8 in. (203 mm)	0.5 in. (12.7 mm)	416571	1.5 PSF
Nickel Gap Siding					
190 Series Trim	16 ft. (192 in.) (4.9 m)	2.50 in. (64 mm)	0.578 in. (14.7 mm)	457716	2 PSF
	16 ft. (192 in.) (4.9 m)	3.50 in. (89 mm)	0.578 in. (14.7 mm)	457722	2 PSF
	16 ft. (192 in.) (4.9 m)	5.50 in. (140 mm)	0.578 in. (14.7 mm)	458018	2 PSF
440 Series Trim	16 ft. (192 in.) (4.9 m)	7.21 in. (183 mm)	0.578 in. (14.7 mm)	458214	2 PSF
	16 ft. (192 in.) (4.9 m)	9.21 in. (234 mm)	0.578 in. (14.7 mm)	458410	2 PSF
	16 ft. (192 in.) (4.9 m)	11.21 in. (285 mm)	0.578 in. (14.7 mm)	458416	2 PSF
540 Series Trim	16 ft. (192 in.) (4.9 m)	3.50 in. (89 mm)	0.578 in. (14.7 mm)	458916	3 PSF
	16 ft. (192 in.) (4.9 m)	5.50 in. (140 mm)	0.578 in. (14.7 mm)	457112	3 PSF
	16 ft. (192 in.) (4.9 m)	7.21 in. (183 mm)	0.578 in. (14.7 mm)	457218	3 PSF
38 Series Vertical Siding	16 ft. (192 in.) (4.9 m)	8.21 in. (209 mm)	0.578 in. (14.7 mm)	457414	3 PSF
	16 ft. (192 in.) (4.9 m)	11.21 in. (285 mm)	0.578 in. (14.7 mm)	457610	3 PSF
	16 ft. (192 in.) (4.9 m)	15.94 in. (405 mm)	0.578 in. (14.7 mm)	455912	1.5 PSF
38 Series 4" x 8" No Groove Square Edge Panel	8 ft. (96 in.) (2.4 m)	47.86 in. (1216 mm)	0.354 in. (9 mm)	459616	2 PSF
7.25" x 7.25" J-Block	7.25 in. (184 mm)	7.25 in. (184 mm)	0.578 in. (14.7 mm)	459712	-
7.25" x 6.75" Mini Split	7.25 in. (184 mm)	6.75 in. (171 mm)	0.578 in. (14.7 mm)	459716	-
Touch-Up Kits				420513	-

See LP SmartSide website for product details.

Specifications: LP® SmartSide® ExpertFinish® Trim & Siding

CAVERN STEEL CEDAR TEXTURE

DESCRIPTION	LENGTH	ACTUAL WIDTH	THICKNESS	PID NUMBER	WEIGHT
38 Series Lap	16 ft. (192 in.) (4.9 m)	5.64 in. (148 mm)	0.354 in. (9 mm)	41535	1.5 PSF
	16 ft. (192 in.) (4.9 m)	7.84 in. (199 mm)	0.354 in. (9 mm)	42301	1.5 PSF
Nickel Gap Siding	16 ft. (192 in.) (4.9 m)	9 in. (229 mm)	0.5 in. (12.7 mm)	16543	1.5 PSF
	16 ft. (192 in.) (4.9 m)	2.50 in. (64 mm)	0.575 in. (14.7 mm)	46247	2 PSF
190 Series Trim	16 ft. (192 in.) (4.9 m)	8.50 in. (216 mm)	0.675 in. (17.1 mm)	16154	2 PSF
	16 ft. (192 in.) (4.9 m)	8.50 in. (216 mm)	0.675 in. (17.1 mm)	46370	2 PSF
440 Series Trim	16 ft. (192 in.) (4.9 m)	7.21 in. (183 mm)	0.675 in. (17.1 mm)	46187	2 PSF
	16 ft. (192 in.) (4.9 m)	9.21 in. (234 mm)	0.675 in. (17.1 mm)	46402	2 PSF
540 Series Trim	16 ft. (192 in.) (4.9 m)	11.21 in. (285 mm)	0.675 in. (17.1 mm)	46418	2 PSF
	16 ft. (192 in.) (4.9 m)	3.50 in. (89 mm)	0.970 in. (24.6 mm)	46274	3 PSF
38 Series Vertical Siding	16 ft. (192 in.) (4.9 m)	5.60 in. (140 mm)	0.370 in. (9.4 mm)	46290	3 PSF
	16 ft. (192 in.) (4.9 m)	7.21 in. (183 mm)	0.370 in. (9.4 mm)	46306	3 PSF
38 Series 4" x 8" No Groove Shiplap Edge Panel	16 ft. (192 in.) (4.9 m)	8.21 in. (208 mm)	0.370 in. (9.4 mm)	46322	3 PSF
	16 ft. (192 in.) (4.9 m)	11.21 in. (285 mm)	0.370 in. (9.4 mm)	46338	3 PSF
38 Series 4" x 10" No Groove Shiplap Edge Panel	16 ft. (192 in.) (4.9 m)	16.34 in. (415 mm)	0.354 in. (9 mm)	41133	1.5 PSF
	16 ft. (192 in.) (4.9 m)	47.88 in. (1216 mm)	0.354 in. (9 mm)	49348	2 PSF
38 Series Shakes	10 ft. (119.81 in.) (3.043 m)	48.56 in. (1234 mm)	0.354 in. (9 mm)	43132	2 PSF
	4 ft. (48.63 in.) (1.2 m)	11.625 in. (295 mm)	0.354 in. (9 mm)	46504	2 PSF
540 Series Outside Corner	10 ft. (119.81 in.) (3.043 m)	3.625 in. (92 mm)	0.370 in. (9.4 mm)	46440	-
	10 ft. (119.81 in.) (3.043 m)	5.625 in. (143 mm)	0.370 in. (9.4 mm)	46472	-
725" x 725" J-Block	7.25 in. (184 mm)	7.25 in. (184 mm)	0.370 in. (9.4 mm)	13414	-
	7.25 in. (184 mm)	6.75 in. (171 mm)	0.370 in. (9.4 mm)	43430	-
Touch-Up Kits					42048

65. LP® SmartSide® cedar texture.

Specifications: LP® SmartSide® ExpertFinish® Trim & Siding

CAVERN STEEL BRUSHED SMOOTH

DESCRIPTION	LENGTH	ACTUAL WIDTH	THICKNESS	PID NUMBER	WEIGHT
38 Series Lap	16 ft. (192 in.) (4.9 m)	5.64 in. (148 mm)	0.354 in. (9 mm)	45673	1.5 PSF
	16 ft. (192 in.) (4.9 m)	7.84 in. (199 mm)	0.354 in. (9 mm)	45657	1.5 PSF
Nickel Gap Siding	16 ft. (192 in.) (4.9 m)	9 in. (229 mm)	0.5 in. (12.7 mm)	45954	1.5 PSF
	16 ft. (192 in.) (4.9 m)	2.50 in. (64 mm)	0.575 in. (14.7 mm)	45769	2 PSF
190 Series Trim	16 ft. (192 in.) (4.9 m)	8.50 in. (216 mm)	0.675 in. (17.1 mm)	45745	2 PSF
	16 ft. (192 in.) (4.9 m)	8.50 in. (216 mm)	0.675 in. (17.1 mm)	45801	2 PSF
440 Series Trim	16 ft. (192 in.) (4.9 m)	7.21 in. (183 mm)	0.675 in. (17.1 mm)	45817	2 PSF
	16 ft. (192 in.) (4.9 m)	9.21 in. (234 mm)	0.675 in. (17.1 mm)	45833	2 PSF
540 Series Trim	16 ft. (192 in.) (4.9 m)	11.21 in. (285 mm)	0.675 in. (17.1 mm)	45849	2 PSF
	16 ft. (192 in.) (4.9 m)	3.50 in. (89 mm)	0.970 in. (24.6 mm)	45689	3 PSF
38 Series Vertical Siding	16 ft. (192 in.) (4.9 m)	5.60 in. (140 mm)	0.370 in. (9.4 mm)	45706	3 PSF
	16 ft. (192 in.) (4.9 m)	7.21 in. (183 mm)	0.370 in. (9.4 mm)	45721	3 PSF
38 Series 4" x 8" No Groove Shiplap Edge Panel	16 ft. (192 in.) (4.9 m)	8.21 in. (208 mm)	0.370 in. (9.4 mm)	45737	3 PSF
	16 ft. (192 in.) (4.9 m)	11.21 in. (285 mm)	0.370 in. (9.4 mm)	45753	3 PSF
38 Series 4" x 10" No Groove Shiplap Edge Panel	16 ft. (192 in.) (4.9 m)	16.34 in. (415 mm)	0.354 in. (9 mm)	45959	1.5 PSF
	16 ft. (192 in.) (4.9 m)	47.88 in. (1216 mm)	0.354 in. (9 mm)	45863	2 PSF
725" x 725" J-Block	7.25 in. (184 mm)	7.25 in. (184 mm)	0.370 in. (9.4 mm)	45905	-
	7.25 in. (184 mm)	6.75 in. (171 mm)	0.370 in. (9.4 mm)	45970	-
Touch-Up Kits					42048

66. LP® SmartSide® cedar brushed smooth texture.

Specifications: LP® SmartSide® ExpertFinish® Trim & Siding

MIDNIGHT SHADOW CEDAR TEXTURE

DESCRIPTION	LENGTH	ACTUAL WIDTH	THICKNESS	PID NUMBER	WEIGHT
38 Series Lap	16 ft. (192 in.) (4.9 m)	5.84 in. (148 mm)	0.354 in. (9 mm)	45325	1.5 PSF
	16 ft. (192 in.) (4.9 m)	7.84 in. (199 mm)	0.354 in. (9 mm)	45326	1.5 PSF
Nickel Gap Siding	16 ft. (192 in.) (4.9 m)	8 in. (203 mm)	0.5 in. (12.7 mm)	45532	1.5 PSF
	16 ft. (192 in.) (4.9 m)	2.50 in. (64 mm)	0.578 in. (14.7 mm)	45292	2 PSF
180 Series Trim	16 ft. (192 in.) (4.9 m)	3.50 in. (89 mm)	0.675 in. (17.1 mm)	45358	2 PSF
	16 ft. (192 in.) (4.9 m)	5.50 in. (140 mm)	0.675 in. (17.1 mm)	45374	2 PSF
440 Series Trim	16 ft. (192 in.) (4.9 m)	7.21 in. (184 mm)	0.675 in. (17.1 mm)	45390	2 PSF
	16 ft. (192 in.) (4.9 m)	9.21 in. (234 mm)	0.675 in. (17.1 mm)	45406	2 PSF
540 Series Trim	16 ft. (192 in.) (4.9 m)	3.50 in. (89 mm)	0.970 in. (24.6 mm)	45478	3 PSF
	16 ft. (192 in.) (4.9 m)	5.50 in. (140 mm)	0.970 in. (24.6 mm)	45494	3 PSF
540 Series Trim	16 ft. (192 in.) (4.9 m)	7.21 in. (184 mm)	0.970 in. (24.6 mm)	45310	3 PSF
	16 ft. (192 in.) (4.9 m)	9.21 in. (234 mm)	0.970 in. (24.6 mm)	45328	3 PSF
38 Series Vertical Siding	16 ft. (192 in.) (4.9 m)	11.21 in. (285 mm)	0.970 in. (24.6 mm)	45342	3 PSF
	16 ft. (192 in.) (4.9 m)	15.94 in. (405 mm)	0.354 in. (9 mm)	45343	1.0 PSF
38 Series 4" x 8" No Groove ShipLap Edge Panel	8 ft. (96 in.) (2.4 m)	47.88 in. (1216 mm)	0.354 in. (9 mm)	45386	2 PSF
38 Series 4" x 10" No Groove ShipLap Edge Panel	10 ft. (119.81 in.) (3.043 mm)	48.55 in. (1234 mm)	0.354 in. (9 mm)	45389	2 PSF
38 Series Shakes	4 ft. (48.63 in.) (1.2 m)	11.825 in. (299 mm)	0.354 in. (9 mm)	45512	2 PSF
540 Series Outside Corner	10 ft. (119.81 in.) (3.043 mm)	1.625 in. (42 mm)	0.970 in. (24.6 mm)	45448	-
	10 ft. (119.81 in.) (3.043 mm)	5.625 in. (143 mm)	0.970 in. (24.6 mm)	45450	-
725" x 725" J-Block	7.25 in. (184 mm)	7.25 in. (184 mm)	0.970 in. (24.6 mm)	45359	-
725" x 675" Mini Split	7.25 in. (184 mm)	6.75 in. (171 mm)	0.970 in. (24.6 mm)	45440	-
Touch-Up Kits				15442	

Specifications: LP® SmartSide® ExpertFinish® Trim & Siding

MIDNIGHT SHADOW BRUSHED SMOOTH

DESCRIPTION	LENGTH	ACTUAL WIDTH	THICKNESS	PID NUMBER	WEIGHT
38 Series Lap	16 ft. (192 in.) (4.9 m)	5.84 in. (148 mm)	0.354 in. (9 mm)	45577	1.5 PSF
	16 ft. (192 in.) (4.9 m)	7.84 in. (199 mm)	0.354 in. (9 mm)	45581	1.5 PSF
Nickel Gap Siding	16 ft. (192 in.) (4.9 m)	8 in. (203 mm)	0.5 in. (12.7 mm)	45668	1.5 PSF
	16 ft. (192 in.) (4.9 m)	2.50 in. (64 mm)	0.578 in. (14.7 mm)	45773	2 PSF
180 Series Trim	16 ft. (192 in.) (4.9 m)	3.50 in. (89 mm)	0.575 in. (14.6 mm)	45785	2 PSF
	16 ft. (192 in.) (4.9 m)	5.50 in. (140 mm)	0.575 in. (14.6 mm)	45805	2 PSF
440 Series Trim	16 ft. (192 in.) (4.9 m)	7.21 in. (184 mm)	0.575 in. (14.6 mm)	45921	2 PSF
	16 ft. (192 in.) (4.9 m)	9.21 in. (234 mm)	0.575 in. (14.6 mm)	45937	2 PSF
540 Series Trim	16 ft. (192 in.) (4.9 m)	11.21 in. (285 mm)	0.575 in. (14.6 mm)	45953	2 PSF
	16 ft. (192 in.) (4.9 m)	15.94 in. (405 mm)	0.354 in. (9 mm)	45954	1.0 PSF
540 Series Trim	16 ft. (192 in.) (4.9 m)	3.50 in. (89 mm)	0.970 in. (24.6 mm)	45709	3 PSF
	16 ft. (192 in.) (4.9 m)	5.50 in. (140 mm)	0.970 in. (24.6 mm)	45725	3 PSF
540 Series Trim	16 ft. (192 in.) (4.9 m)	7.21 in. (184 mm)	0.970 in. (24.6 mm)	45741	3 PSF
	16 ft. (192 in.) (4.9 m)	9.21 in. (234 mm)	0.970 in. (24.6 mm)	45757	3 PSF
38 Series Vertical Siding	16 ft. (192 in.) (4.9 m)	11.21 in. (285 mm)	0.970 in. (24.6 mm)	45767	3 PSF
	16 ft. (192 in.) (4.9 m)	15.94 in. (405 mm)	0.354 in. (9 mm)	45960	1.0 PSF
38 Series 4" x 8" No Groove Square Edge Panel	8 ft. (96 in.) (2.4 m)	47.88 in. (1216 mm)	0.354 in. (9 mm)	45987	2 PSF
725" x 725" J-Block	7.25 in. (184 mm)	7.25 in. (184 mm)	0.570 in. (14.5 mm)	45513	-
725" x 675" Mini Split	7.25 in. (184 mm)	6.75 in. (171 mm)	0.570 in. (14.5 mm)	45572	-
Touch-Up Kits				45442	

Specifications: LP® SmartSide® ExpertFinish® Trim & Siding

ABYSS BLACK CEDAR TEXTURE

DESCRIPTION	LENGTH	ACTUAL WIDTH	THICKNESS	PID NUMBER	WEIGHT
38 Series Lap	16 ft. (192 in.) (4.9 m)	5.84 in. (148 mm)	0.354 in. (9 mm)	41714	1.5 PSF
	16 ft. (192 in.) (4.9 m)	7.64 in. (195 mm)	0.354 in. (9 mm)	42279	1.5 PSF
Nickel Gap Siding	8 in. (203 mm)	8 in. (203 mm)	0.5 in. (12.7 mm)	46547	1.5 PSF
	16 ft. (192 in.) (4.9 m)	2.50 in. (64 mm)	0.378 in. (9.47 mm)	42246	2 PSF
190 Series Trim	16 ft. (192 in.) (4.9 m)	3.50 in. (89 mm)	0.675 in. (17.1 mm)	42327	2 PSF
	16 ft. (192 in.) (4.9 m)	5.50 in. (140 mm)	0.675 in. (17.1 mm)	46369	2 PSF
440 Series Trim	16 ft. (192 in.) (4.9 m)	7.21 in. (183 mm)	0.675 in. (17.1 mm)	46365	2 PSF
	16 ft. (192 in.) (4.9 m)	9.21 in. (234 mm)	0.675 in. (17.1 mm)	46401	2 PSF
540 Series Trim	16 ft. (192 in.) (4.9 m)	11.21 in. (285 mm)	0.675 in. (17.1 mm)	46417	2 PSF
	16 ft. (192 in.) (4.9 m)	3.50 in. (89 mm)	0.370 in. (24.6 mm)	46273	3 PSF
38 Series Shakes	16 ft. (192 in.) (4.9 m)	7.21 in. (183 mm)	0.370 in. (24.6 mm)	46505	3 PSF
	16 ft. (192 in.) (4.9 m)	9.21 in. (234 mm)	0.370 in. (24.6 mm)	46321	3 PSF
38 Series Vertical Siding	16 ft. (192 in.) (4.9 m)	11.21 in. (285 mm)	0.370 in. (24.6 mm)	46337	3 PSF
	16 ft. (192 in.) (4.9 m)	23.94 in. (608 mm)	0.354 in. (9 mm)	46553	2 PSF
38 Series 4" x 8" No Groove Ship Lap Edge Panel	8 ft. (96 in.) (2.4 m)	47.88 in. (1216 mm)	0.354 in. (9 mm)	46502	2 PSF
	16 ft. (192 in.) (4.9 m)	15.94 in. (405 mm)	0.354 in. (9 mm)	41771	2 PSF
38 Series 4" x 10" No Groove Ship Lap Edge Panel	8 ft. (96 in.) (2.4 m)	47.88 in. (1216 mm)	0.354 in. (9 mm)	41771	2 PSF
	16 ft. (192 in.) (4.9 m)	15.94 in. (405 mm)	0.354 in. (9 mm)	41771	2 PSF
640 Series Outside Corner	8 ft. (96 in.) (2.4 m)	47.88 in. (1216 mm)	0.354 in. (9 mm)	46438	2 PSF
	16 ft. (192 in.) (4.9 m)	15.94 in. (405 mm)	0.354 in. (9 mm)	46470	2 PSF
725" x 725" J-Block	7.25 in. (184 mm)	7.25 in. (184 mm)	0.370 in. (24.6 mm)	43435	-
	7.25 in. (184 mm)	6.75 in. (171 mm)	0.370 in. (24.6 mm)	43431	-
Touch-Up Kits	7.25 in. (184 mm)	6.75 in. (171 mm)	0.370 in. (24.6 mm)	43431	-
	7.25 in. (184 mm)	6.75 in. (171 mm)	0.370 in. (24.6 mm)	43431	-

Specifications: LP® SmartSide® ExpertFinish® Trim & Siding

ABYSS BLACK BRUSHED SMOOTH

DESCRIPTION	LENGTH	ACTUAL WIDTH	THICKNESS	PID NUMBER	WEIGHT
38 Series Lap	16 ft. (192 in.) (4.9 m)	5.84 in. (148 mm)	0.354 in. (9 mm)	45672	1.5 PSF
	16 ft. (192 in.) (4.9 m)	7.64 in. (195 mm)	0.354 in. (9 mm)	45656	1.5 PSF
Nickel Gap Siding	8 in. (203 mm)	8 in. (203 mm)	0.5 in. (12.7 mm)	46563	1.5 PSF
	16 ft. (192 in.) (4.9 m)	2.50 in. (64 mm)	0.378 in. (9.47 mm)	46766	2 PSF
190 Series Trim	16 ft. (192 in.) (4.9 m)	3.50 in. (89 mm)	0.675 in. (17.1 mm)	45784	2 PSF
	16 ft. (192 in.) (4.9 m)	5.50 in. (140 mm)	0.675 in. (17.1 mm)	45600	2 PSF
440 Series Trim	16 ft. (192 in.) (4.9 m)	7.21 in. (183 mm)	0.675 in. (17.1 mm)	45810	2 PSF
	16 ft. (192 in.) (4.9 m)	9.21 in. (234 mm)	0.675 in. (17.1 mm)	45632	2 PSF
540 Series Trim	16 ft. (192 in.) (4.9 m)	11.21 in. (285 mm)	0.675 in. (17.1 mm)	45848	2 PSF
	16 ft. (192 in.) (4.9 m)	3.50 in. (89 mm)	0.370 in. (24.6 mm)	45704	3 PSF
38 Series Shakes	16 ft. (192 in.) (4.9 m)	7.21 in. (183 mm)	0.370 in. (24.6 mm)	45720	3 PSF
	16 ft. (192 in.) (4.9 m)	9.21 in. (234 mm)	0.370 in. (24.6 mm)	45756	3 PSF
38 Series Vertical Siding	16 ft. (192 in.) (4.9 m)	11.21 in. (285 mm)	0.370 in. (24.6 mm)	45772	3 PSF
	16 ft. (192 in.) (4.9 m)	23.94 in. (608 mm)	0.354 in. (9 mm)	45943	2 PSF
38 Series 4" x 8" No Groove Square Edge Panel	8 ft. (96 in.) (2.4 m)	47.88 in. (1216 mm)	0.354 in. (9 mm)	45662	1.5 PSF
	16 ft. (192 in.) (4.9 m)	15.94 in. (405 mm)	0.354 in. (9 mm)	45666	1.5 PSF
725" x 725" J-Block	7.25 in. (184 mm)	7.25 in. (184 mm)	0.370 in. (24.6 mm)	45903	-
	7.25 in. (184 mm)	6.75 in. (171 mm)	0.370 in. (24.6 mm)	45925	-
Touch-Up Kits	7.25 in. (184 mm)	6.75 in. (171 mm)	0.370 in. (24.6 mm)	45925	-
	7.25 in. (184 mm)	6.75 in. (171 mm)	0.370 in. (24.6 mm)	45925	-

Specifications: LP® SmartSide® Lap Siding

CEDAR TEXTURE LAP SIDING

- THE BOLD LOOK OF CEDAR WITHOUT MANY OF THE WORRIES
- One of the most durable lap siding options on the market today
 - Available in lengths up to 16' to help speed installation
 - May create fewer seams than traditional 12" siding
 - Primed for exceptional paint adhesion
 - APA-certified lap siding
 - Treated with the SmartGuard™ process for superior protection against many weather conditions and resistance to termites and fungal decay



Cedar Texture

38 SERIES CEDAR TEXTURE LAP



76 SERIES CEDAR TEXTURE LAP



DESCRIPTION	LENGTH	ACTUAL WIDTH	THICKNESS	PID NUMBER	WEIGHT
38 Series Lap	16 ft. (4.9 m)	7.84 in. (199 mm)	0.354 in. (9 mm)	25795	1.5 PSF
	16 ft. (4.9 m)	7.84 in. (199 mm)	0.354 in. (9 mm)	25797	1.5 PSF
	16 ft. (4.9 m)	7.84 in. (199 mm)	0.354 in. (9 mm)	25799	1.5 PSF
76 Series Lap	16 ft. (4.9 m)	11.84 in. (301 mm)	0.418 in. (10.6 mm)	25796	1.5 PSF
	16 ft. (4.9 m)	11.84 in. (301 mm)	0.418 in. (10.6 mm)	25797	1.5 PSF

Specifications: LP® SmartSide® Lap Siding Coverage

Lap Siding 16' Length	4-7/8" (125 mm)	5-7/8" (149 mm)	6-7/8" (173 mm)	10-7/8" (273 mm)
Area (sq. ft.)	16 sq. ft.	21 sq. ft.	26 sq. ft.	31 sq. ft.
1000	16 pcs.	21 pcs.	26 pcs.	31 pcs.
2000	32 pcs.	42 pcs.	52 pcs.	62 pcs.
3000	48 pcs.	63 pcs.	78 pcs.	93 pcs.
4000	64 pcs.	84 pcs.	104 pcs.	124 pcs.
5000	80 pcs.	105 pcs.	130 pcs.	155 pcs.
6000	96 pcs.	126 pcs.	156 pcs.	186 pcs.
7000	112 pcs.	147 pcs.	182 pcs.	217 pcs.
8000	128 pcs.	168 pcs.	208 pcs.	248 pcs.
9000	144 pcs.	189 pcs.	234 pcs.	279 pcs.
10000	160 pcs.	210 pcs.	260 pcs.	310 pcs.
15000	240 pcs.	315 pcs.	390 pcs.	465 pcs.
20000	320 pcs.	420 pcs.	520 pcs.	620 pcs.
25000	400 pcs.	525 pcs.	650 pcs.	775 pcs.
30000	480 pcs.	630 pcs.	780 pcs.	930 pcs.
35000	560 pcs.	735 pcs.	910 pcs.	1095 pcs.
40000	640 pcs.	840 pcs.	1040 pcs.	1248 pcs.
45000	720 pcs.	945 pcs.	1170 pcs.	1401 pcs.
50000	800 pcs.	1050 pcs.	1300 pcs.	1554 pcs.

Specifications: LP® SmartSide® Nickel Gap Siding

NEW NICKEL GAP SIDING

A MODERN PROFILE WITH DESIGN FLEXIBILITY

- Features include a nominal 1/2" thickness and 7" reveal
- Can be installed vertically or horizontally
- Local/regional building codes should be followed
- Install with LP SmartFlash® Metal Pan Flashing accessory (100 pieces/box; only available in primed) or comparable alternative to support a complete system
- Backed by an industry-leading 5/50-year limited warranty



Cedar Texture

CEDAR TEXTURE NICKEL GAP



DESCRIPTION	LENGTH	ACTUAL WIDTH	THICKNESS	PID NUMBER	WEIGHT
LP SmartSide® Nickel Gap Siding	16 ft. (4,877 mm)	4 in. (102 mm)	0.5 in. (13 mm)	45E-15	1.5 PSF
LP SmartFlash® Metal Flashing	10 ft. (2,540 mm)	4 in. (101.6 mm)	0.024 in. (0.61 mm)	46180	9.4 LBS/100 SQ. BOX

Specifications: LP® SmartSide® Nickel Gap Siding Coverage

Nickel Gap 16" Length	Reveal: (6.22)
Area (sq. ft.)	5' / 8' (8' 1")
100	11 pcs.
200	22 pcs.
300	33 pcs.
400	44 pcs.
500	55 pcs.
600	66 pcs.
700	77 pcs.
800	88 pcs.
900	99 pcs.
1000	110 pcs.
1500	165 pcs.
2000	219 pcs.
2500	272 pcs.
3000	328 pcs.
3500	382 pcs.
4000	437 pcs.
4500	491 pcs.
5000	546 pcs.

* See LP SmartSide® website for product details.

Specifications: LP® SmartSide® Pebbled Stucco

NEW PEBBLED STUCCO

DESIGNED FOR EASIER USE IN CHANNEL APPLICATIONS

- Square Edge or Shiplap design for easier use in trim channel applications
- Available in 9' and 10' panels, Square Edge or Shiplap
- Leverages SmartGuard® technology that helps:
 - Protect against many weather conditions, including impacts from hail and damage from freeze/thaw cycles
 - Provide resistance to termites and fungal decay
- Primed for exceptional paint adhesion
- Backed by an industry-leading 5/50-year limited warranty



DESCRIPTION	LENGTH	ACTUAL WIDTH	THICKNESS	PID NUMBER	WEIGHT
Square Edge Pebbled Stucco	120 in. (3 m)	47.88 in. (1,216 mm)	0.354 in. (9 mm)	46050	1.5 PSF
Shiplap Pebbled Stucco	108 in. (27 m)	47.88 in. (1,216 mm)	0.354 in. (9 mm)	46051	1.5 PSF
	120 in. (3 m)	45.56 in. (1,157 mm)	0.354 in. (9 mm)	46052	1.5 PSF
	108 in. (27 m)	45.56 in. (1,157 mm)	0.354 in. (9 mm)	46053	1.5 PSF

* See LP SmartSide® website for product details.


Specifications: LP® SmartSide® Shakes

CEDAR TEXTURE SHAKES

THE LUXURIOUS APPEAL OF CEDAR

- The look of traditional cedar with easier maintenance over time
- Staggered edges offer a lively, textured effect
- Can be used as a decorative accent or on the entire structure
- Shiplap ends for a clean appearance
- Reversible staggered or straight edge offers exceptional design versatility
- Treated with the SmartGuard® process for superior protection against many weather conditions and resistance to termites and fungal decay

38 SERIES CEDAR TEXTURE SHAKES

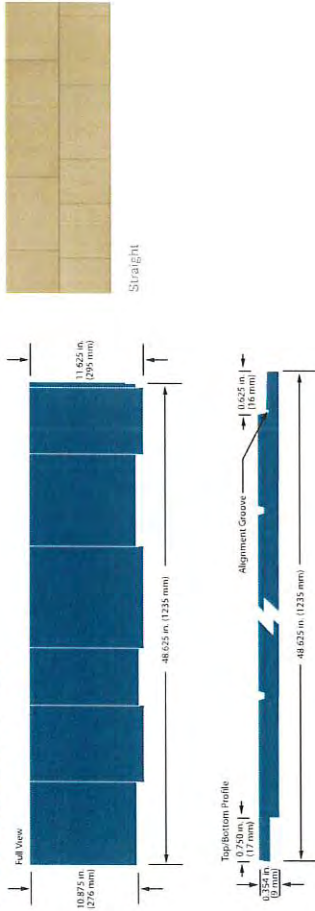

DESCRIPTION	LENGTH	ACTUAL WIDTH	THICKNESS	PIB NUMBER	WEIGHT
38 Series Cedar Texture Shakes	4ft. (98.62 in./2.5 m)	11.625 in. (295 mm)	0.625 in. (16 mm)	42092	2 PSF

Specifications: LP® SmartSide® Cedar Texture Shakes Coverage

Cedar Texture Shakes Length	Reveal (in.)	Reveal (mm)
Area (sq. ft.)	4.78 (127)	127 (32)
100	44 pcs.	31 pcs.
200	88 pcs.	61 pcs.
300	131 pcs.	92 pcs.
400	175 pcs.	122 pcs.
500	218 pcs.	152 pcs.
600	262 pcs.	183 pcs.
700	306 pcs.	213 pcs.
800	350 pcs.	244 pcs.
900	393 pcs.	274 pcs.
1000	437 pcs.	304 pcs.
1500	655 pcs.	456 pcs.
2000	873 pcs.	608 pcs.
2500	1091 pcs.	760 pcs.
3000	1310 pcs.	912 pcs.
3500	1528 pcs.	1064 pcs.
4000	1746 pcs.	1216 pcs.
4500	1964 pcs.	1368 pcs.
5000	2182 pcs.	1519 pcs.

Area shown is the square feet of area needed to cover the shakes. The actual area needed will vary depending on the layout of the shakes.

Specifications: LP® SmartSide® Panel Siding

PANEL SIDING

RATED FOR STRUCTURAL USE BY APA®

- Shiplap edges with alignment bead for easier installation
- Primed for exceptional paint adhesion
- Significantly lighter per square foot than comparable fiber cement panel
- Strong enough to be nailed directly to stud, making additional sheathing unnecessary in many applications
- Helps to eliminate need for additional bracing on load-bearing walls
- Ideal exterior for homes in areas of high winds or seismic activity
- Treated with the SmartGuard® process for superior protection against many weather conditions and resistance to termites and fungal decay

GROOVE DETAIL



38 SERIES CEDAR TEXTURE PANEL 8" O.C.



76 SERIES CEDAR TEXTURE PANEL 4" & 8" O.C.



190 SERIES CEDAR TEXTURE PANEL 8" O.C.



38 SERIES CEDAR TEXTURE – NO GROOVE DUAL USE SIDING AND SOFFIT PANEL



38 SERIES CEDAR TEXTURE PANEL – NO GROOVE



76 SERIES CEDAR TEXTURE PANEL – NO GROOVE



Cedar Texture

Specifications: LP® SmartSide® Panel Siding

DESCRIPTION	LENGTH	GROOVE	GROOVE WIDTH	ACTUAL WIDTH	THICKNESS	PIG NUMBER	WEIGHT
38 Series Cedar Texture Panel 8" O.C.	8 ft. (2.44 m)	8 in. o.c.	3/8 in. (10 mm)	48.56 in. (1 234 mm)	0.354 in. (9 mm)	27806	1.5 PSF
	7 ft. (84 in.) (2.1 m)	8 in. o.c.	3/8 in. (10 mm)	48.56 in. (1 234 mm)	0.354 in. (9 mm)	27806	1.5 PSF
	8 ft. (96 in.) (2.4 m)	8 in. o.c.	3/8 in. (10 mm)	48.56 in. (1 234 mm)	0.354 in. (9 mm)	26840	1.5 PSF
	9 ft. (108 in.) (2.7 m)	8 in. o.c.	3/8 in. (10 mm)	48.56 in. (1 234 mm)	0.354 in. (9 mm)	26843	1.5 PSF
38 Series Cedar Texture Panel No Groove Shiplap Edge**	10 ft. (120 in.) (3.0 m)	8 in. o.c.	3/8 in. (10 mm)	48.56 in. (1 234 mm)	0.354 in. (9 mm)	29444	1.5 PSF
	12 ft. (144 in.) (3.7 m)	8 in. o.c.	3/8 in. (10 mm)	48.56 in. (1 234 mm)	0.354 in. (9 mm)	28445	1.5 PSF
	8 ft. (96 in.) (2.4 m)	No Groove	N/A	48.56 in. (1 234 mm)	0.354 in. (9 mm)	26845	1.5 PSF
	9 ft. (108 in.) (2.7 m)	No Groove	N/A	48.56 in. (1 234 mm)	0.354 in. (9 mm)	26845 *	1.5 PSF
38 Series Cedar Texture Siding No Groove Square Edge**	10 ft. (120 in.) (3.0 m)	No Groove	N/A	48.56 in. (1 234 mm)	0.354 in. (9 mm)	26825 *	1.5 PSF
	8 ft. (96 in.) (2.4 m)	No Groove	N/A	48.56 in. (1 234 mm)	0.354 in. (9 mm)	41044	1.5 PSF
	8 ft. (96 in.) (2.4 m)	4 in. o.c.	3/8 in. (10 mm)	48.56 in. (1 234 mm)	0.418 in. (10.6 mm)	25431	1.5 PSF
	9 ft. (108 in.) (2.7 m)	4 in. o.c.	3/8 in. (10 mm)	48.56 in. (1 234 mm)	0.418 in. (10.6 mm)	25432 *	1.5 PSF
76 Series Cedar Texture Panel 4" and 8" O.C.	8 ft. (96 in.) (2.4 m)	8 in. o.c.	3/8 in. (10 mm)	48.56 in. (1 234 mm)	0.418 in. (10.6 mm)	26848	1.5 PSF
	9 ft. (108 in.) (2.7 m)	8 in. o.c.	3/8 in. (10 mm)	48.56 in. (1 234 mm)	0.418 in. (10.6 mm)	25460	1.5 PSF
	10 ft. (120 in.) (3.0 m)	8 in. o.c.	3/8 in. (10 mm)	48.56 in. (1 234 mm)	0.418 in. (10.6 mm)	25461	1.5 PSF
	8 ft. (96 in.) (2.4 m)	No Groove	N/A	48.56 in. (1 234 mm)	0.418 in. (10.6 mm)	25460	1.5 PSF
190 Series Cedar Texture 8" O.C.	9 ft. (108 in.) (2.7 m)	No Groove	N/A	48.56 in. (1 234 mm)	0.418 in. (10.6 mm)	25467	1.5 PSF
	10 ft. (120 in.) (3.0 m)	No Groove	N/A	48.56 in. (1 234 mm)	0.418 in. (10.6 mm)	25468	1.5 PSF
	8 ft. (96 in.) (2.4 m)	8 in. o.c.	3/8 in. (10 mm)	48.56 in. (1 234 mm)	0.578 in. (14.7 mm)	25462	2 PSF
	9 ft. (108 in.) (2.7 m)	8 in. o.c.	3/8 in. (10 mm)	48.56 in. (1 234 mm)	0.578 in. (14.7 mm)	25463 *	2 PSF
Special order item. Requires a minimum shiplap and a rounded head type 4" x 4" sub-frame with LP SmartSide trim for bead and both ends of the panel.	10 ft. (120 in.) (3.0 m)	8 in. o.c.	3/8 in. (10 mm)	48.56 in. (1 234 mm)	0.578 in. (14.7 mm)	25464 *	2 PSF
	8 ft. (96 in.) (2.4 m)	8 in. o.c.	3/8 in. (10 mm)	48.56 in. (1 234 mm)	0.578 in. (14.7 mm)	25464 *	2 PSF

Specifications: LP® SmartSide® Panel Siding Coverage

Panel Siding Area (sq. ft.)	4 x 8	4 x 8	4 x 10	4 x 12
100	4 pcs.	3 pcs.	3 pcs.	3 pcs.
200	7 pcs.	6 pcs.	5 pcs.	5 pcs.
300	10 pcs.	9 pcs.	8 pcs.	7 pcs.
400	13 pcs.	12 pcs.	10 pcs.	9 pcs.
500	16 pcs.	14 pcs.	13 pcs.	11 pcs.
600	19 pcs.	17 pcs.	15 pcs.	13 pcs.
700	22 pcs.	20 pcs.	18 pcs.	15 pcs.
800	25 pcs.	23 pcs.	20 pcs.	17 pcs.
900	28 pcs.	25 pcs.	23 pcs.	19 pcs.
1000	32 pcs.	28 pcs.	25 pcs.	21 pcs.
1500	47 pcs.	42 pcs.	38 pcs.	32 pcs.
2000	63 pcs.	56 pcs.	50 pcs.	42 pcs.
2500	79 pcs.	70 pcs.	62 pcs.	53 pcs.
3000	94 pcs.	84 pcs.	75 pcs.	63 pcs.
3500	110 pcs.	98 pcs.	88 pcs.	74 pcs.
4000	125 pcs.	112 pcs.	100 pcs.	84 pcs.
4500	141 pcs.	125 pcs.	112 pcs.	94 pcs.
5000	157 pcs.	139 pcs.	125 pcs.	105 pcs.

Specifications: LP® SmartSide® Trim

CEDAR TEXTURE TRIM

THE CLASSIC APPEARANCE OF CEDAR

- Exterior use, including corner boards, windows and doors
- Narrow widths for more design flexibility
- Primed for exceptional paint adhesion
- 16' length can result in faster installation and fewer seams
- Treated with the SmartGuard® process for superior protection against many weather conditions and resistance to termites and fungal decay

190 SERIES CEDAR TEXTURE TRIM



440 SERIES CEDAR TEXTURE TRIM



540 SERIES CEDAR TEXTURE TRIM



440 SERIES CEDAR TEXTURE PLOUGHED FASCIA



DESCRIPTION	LENGTH	ACTUAL WIDTH	THICKNESS	PID NUMBER	WEIGHT
190 Series Trim	16 ft. (192 in./4.9 m)	2.50 in. (64 mm)	0.578 in. (14.7 mm)	28448	2 PSF
	16 ft. (192 in./4.9 m)	3.50 in. (89 mm)	0.578 in. (14.7 mm)	28450	2 PSF
	16 ft. (192 in./4.9 m)	5.50 in. (140 mm)	0.578 in. (14.7 mm)	28452	2 PSF
440 Series Trim	16 ft. (192 in./4.9 m)	1.50 in. (38 mm)	0.675 in. (17.3 mm)	25877	2 PSF
	16 ft. (192 in./4.9 m)	2.50 in. (64 mm)	0.675 in. (17.3 mm)	25878	2 PSF
	16 ft. (192 in./4.9 m)	3.50 in. (89 mm)	0.675 in. (17.3 mm)	25880	2 PSF
	16 ft. (192 in./4.9 m)	5.50 in. (140 mm)	0.675 in. (17.3 mm)	25942	2 PSF
	16 ft. (192 in./4.9 m)	7.21 in. (183 mm)	0.675 in. (17.3 mm)	25933	2 PSF
	16 ft. (192 in./4.9 m)	9.21 in. (234 mm)	0.675 in. (17.3 mm)	25944	2 PSF
	16 ft. (192 in./4.9 m)	11.21 in. (285 mm)	0.675 in. (17.3 mm)	25886	2 PSF
	16 ft. (192 in./4.9 m)	1.50 in. (38 mm)	0.970 in. (24.6 mm)	25885	3 PSF
	16 ft. (192 in./4.9 m)	2.50 in. (64 mm)	0.970 in. (24.6 mm)	25887	3 PSF
	16 ft. (192 in./4.9 m)	3.50 in. (89 mm)	0.970 in. (24.6 mm)	25888	3 PSF
	16 ft. (192 in./4.9 m)	5.50 in. (140 mm)	0.970 in. (24.6 mm)	25890	3 PSF
	16 ft. (192 in./4.9 m)	7.21 in. (183 mm)	0.970 in. (24.6 mm)	25891	3 PSF
	16 ft. (192 in./4.9 m)	9.21 in. (234 mm)	0.970 in. (24.6 mm)	25892	3 PSF
	16 ft. (192 in./4.9 m)	11.21 in. (285 mm)	0.970 in. (24.6 mm)	25893	3 PSF
440 Series Ploughed Fascia	16 ft. (192 in./4.9 m)	5.50 in. (140 mm)	0.675 in. (17.3 mm)	27240	2 PSF
	16 ft. (192 in./4.9 m)	7.21 in. (183 mm)	0.675 in. (17.3 mm)	27819	2 PSF

*Approximate weight based on nominal dimensions and moisture content of 19%.

Specifications: LP® SmartSide® Trim

BRUSHED SMOOTH TRIM

SMOOTH APPEARANCE, ADVANCED DURABILITY OF ENGINEERED WOOD

- Helps protect against moisture intrusion, impacts from hail, and damage from freeze/thaw cycles
- Treated with the SmartGuard® process for superior protection against many weather conditions and resistance to termites and fungal decay
- 16' length can result in faster installation and fewer seams
- Primed for exceptional paint adhesion
- Backed by an industry-leading 5/50-year limited warranty

Brushed Smooth Trim

440 SERIES BRUSHED SMOOTH TRIM



540 SERIES BRUSHED SMOOTH TRIM



DESCRIPTION	LENGTH	ACTUAL WIDTH	THICKNESS	PID NUMBER	WEIGHT
440 Series Trim	16 ft. (192 in./4.9 m)	3.50 in. (89 mm)	0.675 in. (17.3 mm)	46000	2 PSF
	16 ft. (192 in./4.9 m)	5.50 in. (140 mm)	0.675 in. (17.3 mm)	46001	2 PSF
	16 ft. (192 in./4.9 m)	7.21 in. (183 mm)	0.675 in. (17.3 mm)	46002	2 PSF
	16 ft. (192 in./4.9 m)	9.21 in. (234 mm)	0.675 in. (17.3 mm)	46003	2 PSF
	16 ft. (192 in./4.9 m)	11.21 in. (285 mm)	0.675 in. (17.3 mm)	46004	2 PSF
540 Series Trim	16 ft. (192 in./4.9 m)	2.50 in. (64 mm)	0.870 in. (22.1 mm)	46010	3 PSF
	16 ft. (192 in./4.9 m)	3.50 in. (89 mm)	0.870 in. (22.1 mm)	46011	3 PSF
	16 ft. (192 in./4.9 m)	5.50 in. (140 mm)	0.870 in. (22.1 mm)	46012	3 PSF
	16 ft. (192 in./4.9 m)	7.21 in. (183 mm)	0.870 in. (22.1 mm)	46013	3 PSF
	16 ft. (192 in./4.9 m)	9.21 in. (234 mm)	0.870 in. (22.1 mm)	46014	3 PSF
	16 ft. (192 in./4.9 m)	11.21 in. (285 mm)	0.870 in. (22.1 mm)	46015	3 PSF

*Approximate weight based on nominal dimensions and moisture content of 19%.

Specifications: LP® SmartSide® Soffit

CEDAR TEXTURE SOFFIT

THE FINISHING TOUCH

- Cut-to-width can help to eliminate time spent cutting full sheets down to size
- 38 Series engineered for closed soffit applications
- 76 Series and 190 Series are ideal for use as the starter course for roofs with exposed eaves
- Treated with the SmartGuard® process for superior protection against many weather conditions and resistance to termites and fungal decay



Cedar Texture

38 SERIES 4' x 8' CEDAR TEXTURE SOFFIT



76 SERIES 4' x 8' CEDAR TEXTURE SOFFIT



190 SERIES 4' x 8' CEDAR TEXTURE SOFFIT



DESCRIPTION	LENGTH	ACTUAL WIDTH	THICKNESS	PID NUMBER	WEIGHT
38 Series 4' x 8' Cedar Texture Soffit	8 ft. (96 in.) (2,438 mm)	47.88 in. (1,216 mm)	0.718 in. (18.2 mm)	258413	-
38 Series Cedar Texture Siding and Soffit Panel	8 ft. (96 in.) (2,438 mm)	47.88 in. (1,216 mm)	0.384 in. (9.8 mm)	41044	-
76 Series 4' x 8' Cedar Texture Soffit	8 ft. (96 in.) (2,438 mm)	47.88 in. (1,216 mm)	0.418 in. (10.6 mm)	258414	-
190 Series 4' x 8' Cedar Texture Soffit	8 ft. (96 in.) (2,438 mm)	47.88 in. (1,216 mm)	0.578 in. (14.7 mm)	25916*	-
38 Series Cedar Texture Soffit - Cut-to-Width	16 ft. (192 in.) (4,879 mm)	11.94 in. (303 mm)	0.384 in. (9.8 mm)	25805	-
	16 ft. (192 in.) (4,879 mm)	16.94 in. (405 mm)	0.384 in. (9.8 mm)	25806	-
	16 ft. (192 in.) (4,879 mm)	23.94 in. (608 mm)	0.384 in. (9.8 mm)	25807	-

*Special order item. Packaging and weight subject to change without notice.

Specifications: LP® SmartSide® Soffit

VENTED SOFFIT


ENGINEERED TO CUT OUT PROBLEMS

- Precisely cut vents offer 5 and 10 square inches of ventilation per linear foot, providing more options to meet code requirements while adding architectural beauty
- Promotes continuous airflow
- 1/8" vents to help keep hornets and bees out
- Eliminates time spent ripping full sheets
- Treated with the SmartGuard® process for superior protection and resistance against the weather, fungal decay and termites



Cedar Texture

38 SERIES VENTED CEDAR TEXTURE SOFFIT - CUT-TO-WIDTH

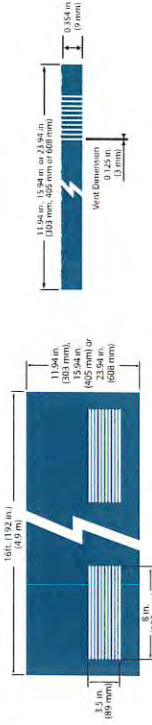

DESCRIPTION	LENGTH	ACTUAL WIDTH	THICKNESS	PID NUMBER	WEIGHT
38 Series Vented Cedar Texture Soffit - Cut-to-Width	16 ft. (192 in.) (4,879 mm)	11.94 in. (303 mm)	0.384 in. (9.8 mm)	41044	-
	16 ft. (192 in.) (4,879 mm)	16.94 in. (405 mm)	0.384 in. (9.8 mm)	45151	-
	16 ft. (192 in.) (4,879 mm)	11.94 in. (303 mm)	0.384 in. (9.8 mm)	25822	-
	16 ft. (192 in.) (4,879 mm)	16.94 in. (405 mm)	0.384 in. (9.8 mm)	25823	-
	16 ft. (192 in.) (4,879 mm)	23.94 in. (608 mm)	0.384 in. (9.8 mm)	25824	-

Specifications: LP® SmartSide® Vertical Siding

VERTICAL SIDING

CREATE THE STYLISH APPEARANCE OF BOARD AND BATTEN

- 16" lengths can eliminate horizontal joints
- Coordinates with LP SmartSide Trim
- Primed for exceptional paint adhesion
- Not rated for structural use
- Treated with the SmartGuard® process for superior protection against many weather conditions and resistance to termites and fungal decay
- Sheathing-only attachment



Cedar Texture



DESCRIPTION	LENGTH	ACTUAL WIDTH	THICKNESS	PID NUMBER	WEIGHT
3/8" SmartSide Cedar Texture Vertical Siding	15 ft. (192 in./4880 mm)	15.54 in. (405 mm)	0.354 in. (9 mm)	40553a	1.5 (PSF)

Specifications: LP® SmartSide® Vertical Siding Coverage

Vertical Siding	Reveal (1/16")
100	15 (1/16, 1/16")
200	6 pcs.
300	10 pcs.
400	15 pcs.
500	19 pcs.
600	24 pcs.
700	30 pcs.
800	33 pcs.
900	38 pcs.
1000	43 pcs.
1500	48 pcs.
2000	71 pcs.
2500	95 pcs.
3000	118 pcs.
3500	142 pcs.
4000	165 pcs.
4500	189 pcs.
5000	212 pcs.
5500	236 pcs.

Specifications: LP® SmartSide® Accessories

J-BLOCKS

A COHESIVE LOOK FOR HOME EXTERIORS

- Easier installation
- Primed for exceptional paint adhesion
- Available in cedar texture
- Used to easily and attractively mount light fixtures, water faucets and more
- Treated with the SmartGuard® process for superior protection against many weather conditions and resistance to termites and fungal decay
- Backed by a 5/10-year limited warranty



Cedar Texture

DESCRIPTION	LENGTH	ACTUAL WIDTH	THICKNESS	PID NUMBER
Cedar Texture 7/8" x 7/8" J-Block	7.21 in. (183 mm)	7.21 in. (183 mm)	0.270 in. (6.9 mm)	43509

MINI-SPLITS

EASIER INSTALLATION FOR EXTERIOR FEATURES

- Easier installation (can be separated for specific mount sizes)
- Primed for exceptional paint adhesion
- Available in cedar texture
- Used to easily and attractively mount light fixtures, water faucets and more
- Treated with the SmartGuard® process for superior protection against many weather conditions and resistance to termites and fungal decay
- Backed by a 5/10-year limited warranty



Cedar Texture

DESCRIPTION	LENGTH	ACTUAL WIDTH	THICKNESS	PID NUMBER
Cedar Texture 7/8" x 1/2" Mini Split	7.21 in. (183 mm)	6.25 in. (171 mm)	0.370 in. (9.4 mm)	43510

BUILD BETTER WITH LP BUILDING SOLUTIONS

Building a Better World™

LP's mission is to provide an innovative and sustainable portfolio of high-quality products that help our customers build beautiful, durable homes and structures. With a united spirit of discovery, LP is forging ahead with innovative ideas to create new products that make a difference in the world.

LP WeatherLogic® Air & Water Barrier

LP WeatherLogic Air & Water Barrier provides moisture management technology for a better build. To protect against air and water during construction and for years to come, LP WeatherLogic Air & Water Barrier creates a tight building envelope, installs easily, and keeps the jobsite clean.

LP® TechShield® Radiant Barrier

The original, #1 brand of radiant barrier, LP TechShield Radiant Barrier may reduce monthly cooling costs by blocking up to 97% of the radiant heat in the panel from emitting into a home's attic, lowering attic temperatures by up to 30° F.

LP Legacy® Premium Sub-Flooring

LP Legacy Premium Sub-Flooring uses Gorilla Glue Technology® for one of the strongest, stiffest sub-floors. The resin in Gorilla Glue Technology binds wood fibers at the molecular level for premium performance.

LP® FlameBlock® Fire-Rated Sheathing

LP FlameBlock Fire-Rated Sheathing has structural design values equal to standard sheathing in the same performance category. ICC-certified (ESR-1365) per AC264 with a Class A and 30-minute Flame Spread Rating (ASTM E84), it combines fire resistance and impressive structural performance in a single panel.

LP® ArchForm™ Concrete Edge Form

LP ArchForm Concrete Edge Form is an engineered wood product designed for use in flatwork concrete forming applications, such as residential landscaping, patios, walkways, pool decks and more. It is flexible enough for curving to fit the contours of formed concrete projects and is backed by LP's industry-leading technology, service and support.





For more information, visit LPCorp.com/SmartSide

 **WARNING:** Drilling, sawing, sanding or machining wood products can expose you to wood dust, a substance known to the State of California to cause cancer. Avoid inhaling wood dust or use a dust mask or other safeguards for personal protection. For more information go to www.P65Warnings.ca.gov/wood.

© 2024 Louisiana-Pacific Corporation. All rights reserved. Sustainable Forestry Initiative, SFI and associated logo are registered trademarks of Sustainable Forestry Initiative, Inc. APA is a registered trademark of The Engineered Wood Association. Gorilla Glue Technology is a registered trademark of Gorilla Glue, Inc. All other trademarks are owned by Louisiana-Pacific Corporation. Specifications subject to change without notice.



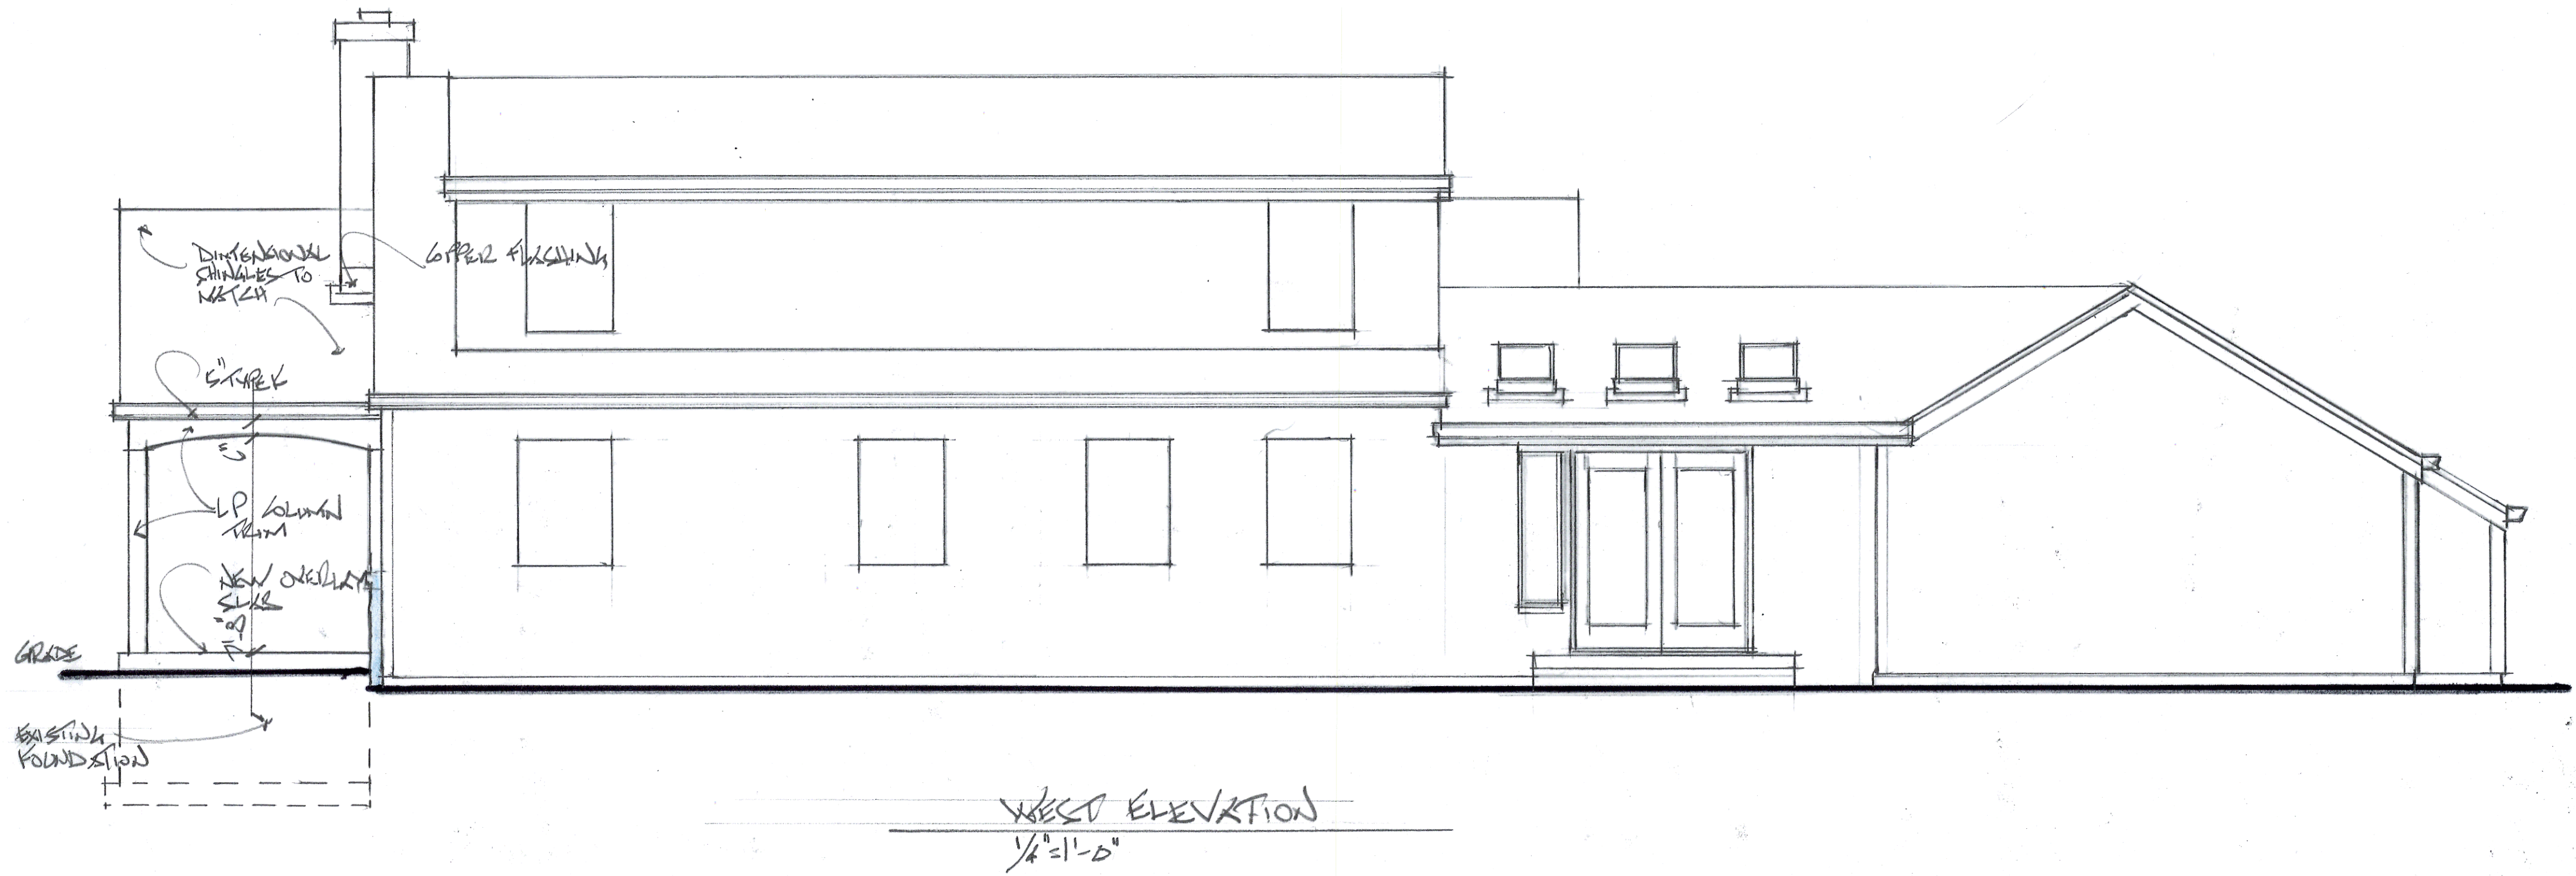

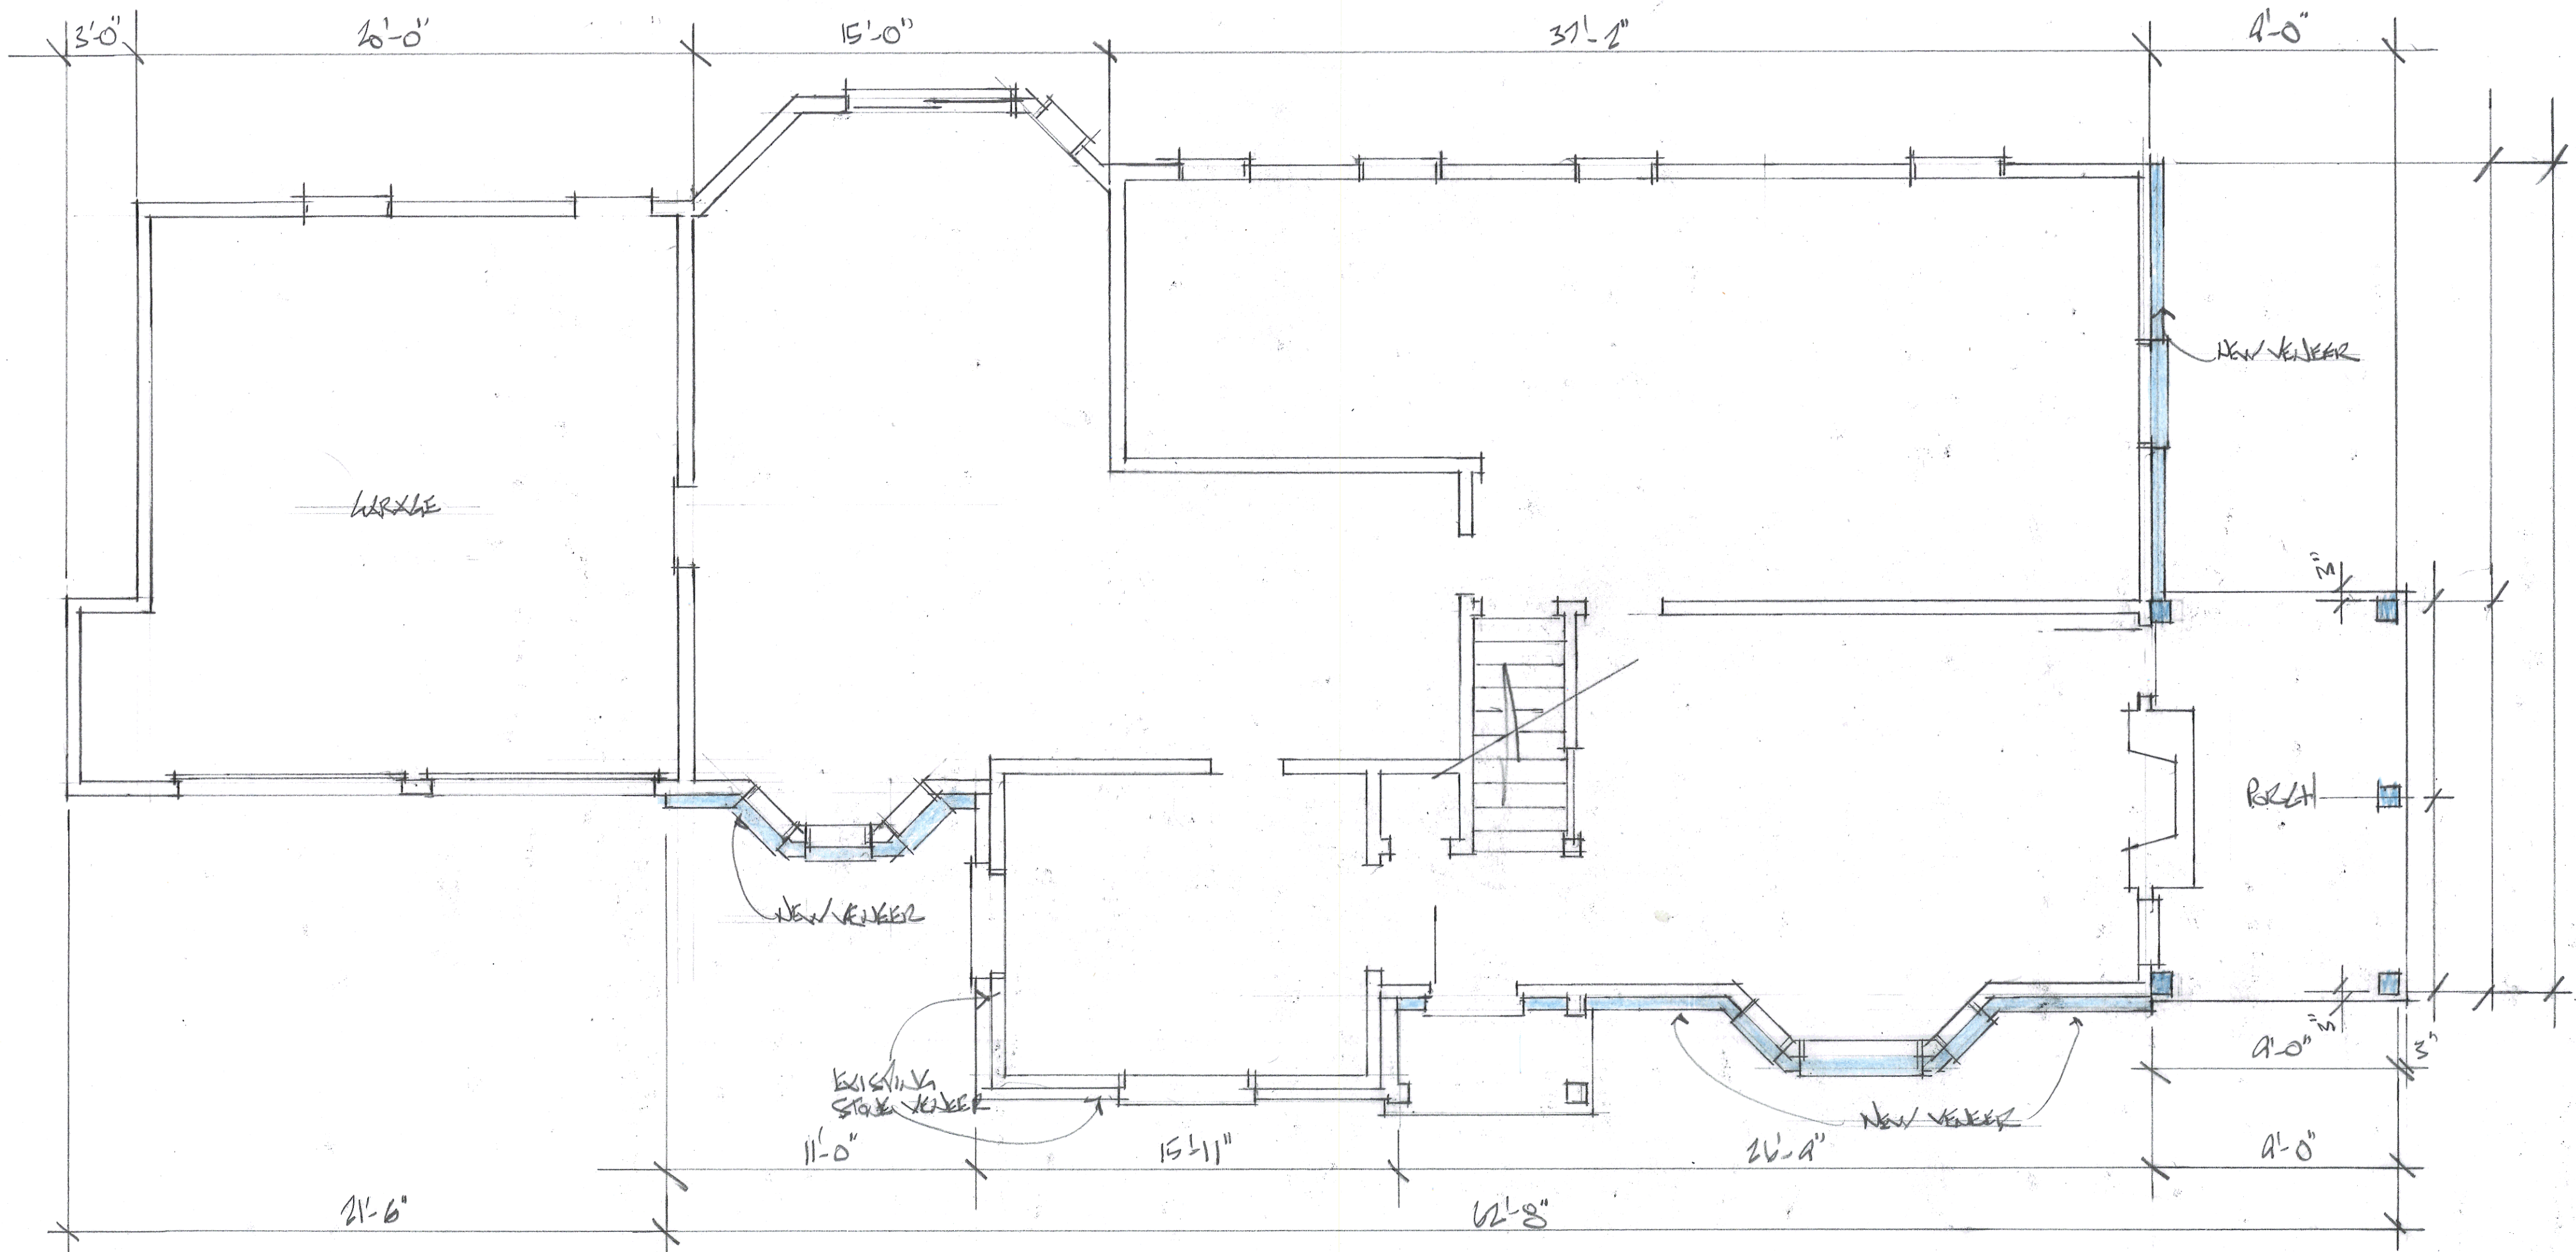

FIRST FLOOR PLAN

1/4" = 1'-0"

NORTH

Lloyd Residence Alterations
 7233 N. Santa Monica Boulevard
 Fox Point, WI 53217
 3/18/2024
 3 of 3

Michael Rakow

From: Anita Lloyd <anitaklloyd@gmail.com>
Sent: Monday, March 18, 2024 3:34 PM
To: Michael Rakow
Subject: Renovation pictures Lloyd's 7233 n Santa Monica Blvd





Sent from my iPhone



VILLAGE OF FOX POINT
7200 N Santa Monica Blvd
Fox Point, WI 53217
(414) 247-6622
www.villageoffoxpoint.com

Permit Number:

B-_____

OFFICE USE ONLY
Issued Date
Zoning

BUILDING PERMIT

Job Address 7481 N SENECA RD	Building Type: Residential ☒ Commercial ☐
Description of Work	
REPLACE TWO KITCHEN WINDOWS (ONE WINDOW OPENING TO BE SHORTENED TO ACCOMMODATE NEW	
CABINETS BELOW.	
Estimated Cost of Project \$ 4,050.00	

Owner/Occupant PETER AND JENNIFER WIEGERS	
Business Name	Contact Name Peter or Jennifer Wiegiers
Address 7481 N SENECA RD.	City/State/Zip FOX POINT, WI
Phone Peter 414-234-9557 Jennifer 414-254-3142	Email pwiegiers4116@gmail.com jennifer.wiegiers@vonbriesen.com

****Cautionary Statement required when homeowner is applying for permit****

Contractor	
Company Name GABOR DESIGN BUILD	Contact Name Denise Rinke
Address W156N11238 PILGRIM RD	City/State/Zip GERMANTOWN, WI 53022
Phone 262-437-2100	Email denise.rinke@gabordesigndesign.com
Dwelling Contractor # DC-070100019	Dwelling Contractor Qualifier # DCQ-090702536

Square Footage Under Construction				
1 st Floor	2 nd Floor	Basement	Addition	Garage

Description	Rate	Amount
Project - Per \$1,000 of estimated cost	\$10.00	
Building Board	\$75.00	
Footing early start - \$230.00 one and two family; \$305.00 commercial		
Plan Review - \$275.00 one and two family; New Single Family Construction \$330.00 plus \$30.00/unit commercial		
State Seal	\$75.00	
Razing, Interior Demolition \$925.00 max/bld \$95.00 minimum plus	\$0.13/sqft	
Moving buildings \$250.00 plus	\$0.13/sqft	
Fuel tanks - Per 1,000 gallons	\$25.00	
Re-inspection	\$100.00	
Work started without permit	Double	
Minimum Fee	\$70.00	
Payable to: Village of Fox Point	Total Permit Fee	\$

Applicant Signature Denise Rinke Date 03/28/24

Rev 01/22

ISSUED PERMITS are available on the Village website under **PERMITS & LICENSES**

VILLAGE OF FOX POINT
7200 N. SANTA MONICA BLVD
FOX POINT WI 53217

414-351-8000

Receipt No: 1.060098

Mar 29, 2024

7401 N SENECA

Previous Balance:	.00
LICENSES & PERMITS - BUILDING PLANS - FILING FEE	75.00
24-44440 BUILDING PLANS-FILING FEE	

Total:	75.00
--------	-------

CHECK	Check No: 18876	75.00
-------	-----------------	-------

Payor: GABOR DESIGN

Total Applied:	75.00
----------------	-------

Change Tendered:	.00
------------------	-----

03/28/2024 10:21 AM

WIEGERS RESIDENCE 7481 N SENECA RD. | WINDOW REPLACEMENT

EXISTING EAST ELEVATION (FRONT)



NO CHANGES

WIEGERS RESIDENCE 7481 N SENECA RD. | WINDOW REPLACEMENT

EXISTING WEST ELEVATION (BACKYARD) NORTH CORNER



WINDOW OPENING TO
BE ALTERED

WIEGERS RESIDENCE 7481 N SENECA RD. | WINDOW REPLACEMENT

EXISTING WEST ELEVATION (BACK) SOUTH CORNER



WINDOW OPENING TO
BE ALTERED

WIEGERS RESIDENCE 7481 N SENECA RD. | WINDOW REPLACEMENT

EXISTING WINDOW AND RENDERING OF PROPOSED CHANGE



EXISTING KITCHEN WINDOW (LEFT)
EXISTING DINETTE WINDOW (RIGHT)



KITCHEN WINDOW (LEFT) – REPLACE WITH SIMILAR STYLE & FUNCTION IN
EXISTING OPENING
EXISTING DINETTE WINDOW (RIGHT) – REPLACE WITH SIMILAR STYLE &
FUNCTION. RAISE SILL TO MATCH HEIGHT OF KITCHEN WINDOW AND INFILL
WITH BRICK BELOW TO CLOSELY MATCH EXISTING.

WIEGERS RESIDENCE 7481 N SENECA RD. | WINDOW REPLACEMENT

WINDOW – MARVIN ELEVATE


DOUBLE HUNG (FIBERGLASS EXTERIOR)




ELEVATE DOUBLE HUNG EXTERIOR



EXTERIOR FINISH – STONE WHITE

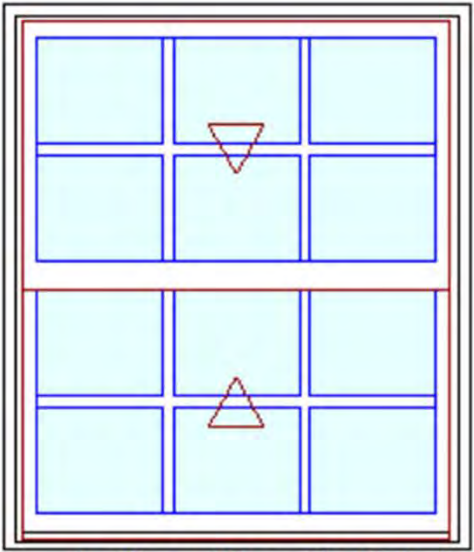

TECHNICAL DRAWING
OF KITCHEN WINDOW

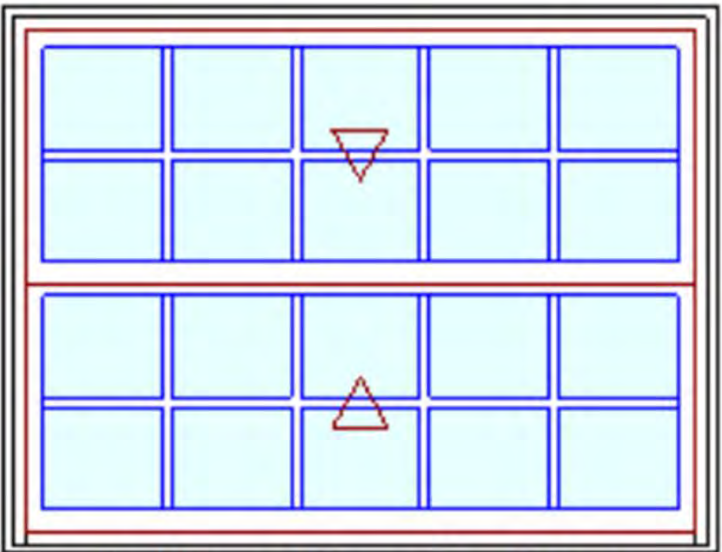


TECHNICAL DRAWING
OF DINETTE WINDOW




WIEGERS RESIDENCE 7481 N SENECA RD. | WINDOW REPLACEMENT

BRICK AND MORTAR SELECTIONS

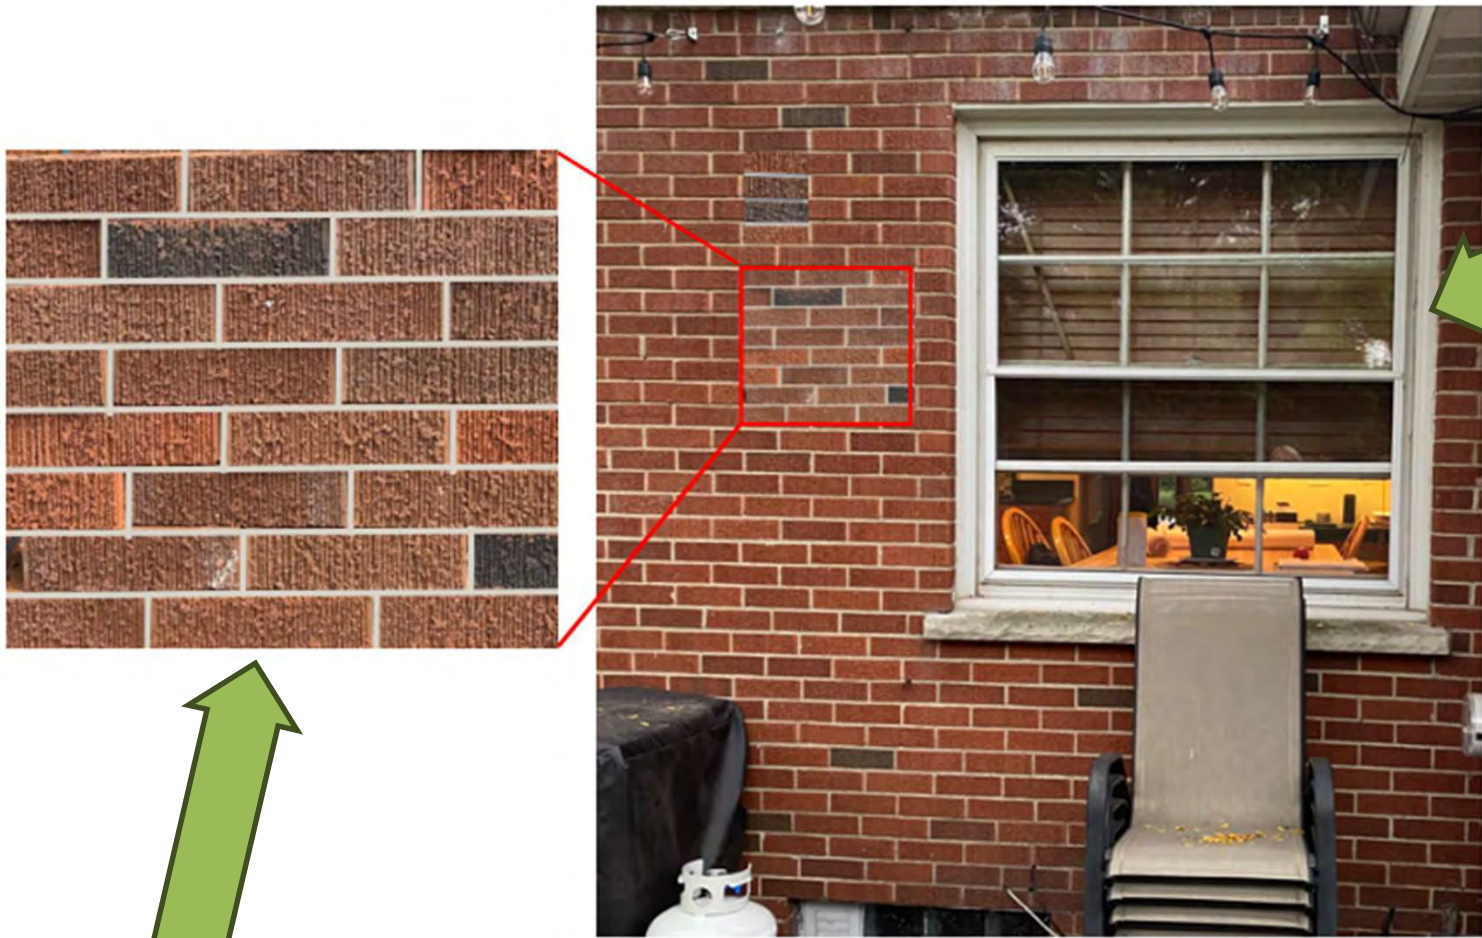

EXISTING BRICK

EXTERIOR WINDOW TRIM TO BE
ALUMINUM WRAPPED BRICK
MOLD CASING TO CLOSELY MATCH
EXISTING

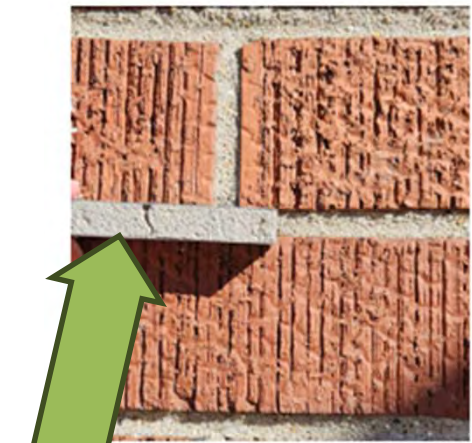

BOWERSTON - DARK RED FLASHED VERTICAL MATTE
TOOTH IN BRICK AT SIDES OF IN FILL AREA
REUSE SILL AT NEW RAISED LOCATION

MORTAR TECHNOLOGIES – LITE GOLD BUFF



GABOR
DESIGN BUILD