

**NOTICE OF MEETING
VILLAGE OF FOX POINT
VILLAGE BOARD MEETING**

**SCHWEMER HALL – MUNICIPAL BUILDING
7200 N. SANTA MONICA BLVD
FOX POINT, WI 53217**

**TUESDAY
MAY 8, 2018
7:00 P.M.**

AGENDA

- 1. Roll Call**
- 2. Ceremonial Oath of Office: Trustees.**

The Village Clerk will administer the ceremonial oath of office to elected Village Trustee Marty Tirado and elected Village Trustee Liz Sumner.

- 3. Persons desiring to be heard**

At this time, individuals can address the Village Board on one or more topics for up to three-minutes with time extensions at the Village President's discretion. Individuals desiring to be heard may reserve a portion of their time, or defer it altogether, to when the Board takes up an agenda item. In connection with non-agenda items, no action will be taken except for possible referrals to individuals or committees.

- 4. Committee Reports**

- a. Plan Commission

1. The Village Board will receive a report concerning the Plan Commission Review and Consideration of the Conditional Use permit for McDonald's Restaurant (048-0239), 8739 North Port Washington Road.

(Pages 8-30)

- 5. Consent Agenda** – All items listed under the Consent Agenda will be approved in one motion without discussion unless any Board member requests that the item be removed for individual discussion and possible action. Any item(s) so removed shall be considered individually prior to consideration of any New Business agenda items in the same order in which they were originally listed in the Consent Agenda.

- a. Approve the minutes of the April 10, 2018 village board meeting.

(Pages 5-7)

- b. Grant a Conditional Use Permit to McDonald's Restaurant (048-0239), 8739 North Port Washington Road and authorize the Village President and Village Clerk/Treasurer to sign the Conditional Use Order, contingent upon Building Boards approval.

(Pages 8-30)

- c. Approve Change Order No. 1 from Kapur & Associates in the amount of \$2,962.50 for additional construction inspection time on the 2017 Street and Utility Improvement Project, and authorize the Village President and Village Clerk/Treasurer to execute the change order per the Director of Public Works' memorandum dated April 30, 2018.
(Pages 31-32)
- d. Accept the proposal of Munson, Inc. in an amount not to exceed \$18,000.00 for the asphalt reconstruction work for the Lake Drive Manhole Repairs, and authorize the Village President and Village Clerk/Treasurer to sign the contract per the Director of Public Works' memorandum dated April 30, 2018.
(Pages 33-35)
- e. Accept the proposal of Munson, Inc. in an amount not to exceed \$17,403.00 for the Water Main Break Patching, and authorize the Village President and Village Clerk/Treasurer to sign the contract per the Director of Public Works' memorandum dated April 30, 2018.
(Pages 36-38)
- f. Accept the proposal of Munson, Inc. in an amount not to exceed \$20,050.00 for the Road Patches and Repairs on Belmont and Barnet Lanes, and authorize the Village President and Village Clerk/Treasurer to sign the contract per the Director of Public Works' memorandum dated April 30, 2018.
(Pages 39-40)
- g. Accept the bid of Crawford Tree and Landscape in an amount not to exceed \$30,000 for the 2018 Emerald Ash Borer Treatment Project and authorize the Village President and Village Clerk/Treasurer to sign the contract per the Village Forester's memorandum dated April 26, 2018.
(Pages 41-45)
- h. Accept the bid of Bark River Tree and Landscape, Inc. in an amount not to exceed \$20,000 for the removal of diseased elm trees and authorize the Village President and Village Clerk/Treasurer to sign the contract per the Village Forester's memorandum dated April 26, 2018.
(Pages 46-50)
- i. Accept the proposal of Short Elliot Hendrickson in an amount not to exceed \$10,000 for the review of Lot 2 of the Dunwood Crossing project and authorize the Village President and Village Clerk/Treasurer to sign the contract per the Director of Public Works' memorandum dated April 30, 2018.
(Pages 51-58)
- j. Accept the change order from Short Elliot Hendrickson in an amount not to exceed \$26,000 for additional review of the development documents from Lot 1 of the Dunwood Crossing project as well as for construction inspection services associated with the installation of the water main and sanitary sewer lateral tie-ins and authorize the Village President and Village Clerk/Treasurer to sign the change order per the Director of Public Works' memorandum dated April 30, 2018.
(Pages 59-62)
- k. Adopt the Relocation Order Resolution and Resolution of Necessity for Utility Work on North Merrie Lane, as described in resolution attachment Exhibit A ("Merrie Lane Properties").
(Pages 63-71)
- l. Adopt the Relocation Order Resolution and Resolution of Necessity for Utility Work on 1500 E Lilac Lane, as described in resolution attachment Exhibit A.
(Pages 72-75)

- m. Refer to the Village Plan Commission for joint meeting with the Building Board, and for Plan Commission report and recommendation to the Village Board, the Stormonth Elementary School, 7301 North Longacre Road application for parking lot reconstruction and new installation of lighting, and to set the public hearing for the June 12, 2018 regular Village meeting which begins at 7:00 p.m., immediately following the Persons Desiring to be Heard agenda item.

(Pages 76-83)

- n. Approve the request of the United Performing Arts Fund to use village streets on June 3, 2018 for their 2018 Ride for the Arts per the Assistant Village Manager's memorandum dated May 2, 2018.

(Pages 84-92)

- o. Approve Payment of the Bills in the amount of \$164,619.61 for the period April 1, 2018 through April 30, 2018 per the report submitted by the Village Manager.

(Pages 93-105)

6. New Business

a. Appointments to Various Boards, Committees, and Commissions

The Board will discuss and may act regarding President Frazer's appointments to various Boards, Committees, and Commissions.

b. Discuss, consider and may act on required modifications to Chapter 670, concerning regulation of Sex Offender Residence

The Village Board will discuss, consider, and may act on a proposal for modifications to Chapter 670, specifically sections 670-41, 670-42, 670-43 and 670-46 of the Village of Fox Point Village Code concerning regulation of sex offender residence.

(Pages 106-150)

7. Future Agenda Items

The Village Board will act on any Trustee requests to place additional matters on an upcoming agenda, without discussion.

8. Announcements

The following individuals will be given the opportunity to make announcements at the meeting in regard to (i) actions taken since the previous Village Board meeting on behalf of the Village, (ii) future Village activities and (iii) communications received from citizens. These matters will not be discussed or acted on, and Board members shall not comment on matters announced by others. Referrals may be made to committees and/or individuals.

- a. Village President Frazer
- b. Trustee Fonstad
- c. Trustee Symchych
- d. Trustee Sumner
- e. Trustee Tirado
- f. Trustee Kravit
- g. Trustee Ollman
- h. Village Manager Scott Botcher

9. Adjourn

NEXT REGULAR VILLAGE BOARD MEETING: JUNE 12, 2018 7:00 P.M.

*PLEASE NOTE: Upon reasonable notice, efforts will be made to accommodate the needs of disabled individuals through sign language interpreters or other auxiliary aids. For additional information or to request these services, contact the Village Clerk at (414) 351-8900.
"Persons requiring an interpreter or other assistance should contact the Village Clerk's office 72 hours prior to the meeting. Notice is hereby given that a majority any other board, commission or committee may be present at the meeting to gather information about a subject in which they are interested. This constitutes a meeting of any other board, commission or committee pursuant to State ex rel. Badke v. Greendale Village Bd., 173 Wis. 2d 553, 494 2d 408 (1993), and must be noticed as such, although said boards, commissions or committees will not take any formal action at this meeting."*

**VILLAGE OF FOX POINT
VILLAGE BOARD MEETING
TUESDAY, APRIL 10, 2018**

A meeting of the Fox Point Village Board was held on Tuesday, April 10, 2018 in Schwemer Hall, 7200 N. Santa Monica Boulevard. President Frazer called the meeting to order at 7:00 p.m. President Frazer asked the Village Clerk to take roll call. The Village Board present included:

Village President Douglas H. Frazer
Trustee Eric Fonstad
Trustee Greg Ollman
Trustee Liz Sumner
Trustee Marty Tirado (Arrived 7:13 p.m.)

Absent-Trustee Bill Kravit
Absent-Trustee Christine Symchych

Also present were Village Manager Scott Botcher, Assistant Village Manager Michael Pedersen, Public Works Director Scott Brandmeier, Deputy Clerk Jilline Dobratz, and Village Clerk/Treasurer Kelly Meyer.

Notice of the meeting was provided to the North Shore Now and to all others as required by State open meetings laws and posted on the official bulletin board at 7200 N Santa Monica Boulevard, as well as the village website at www.villageoffoxpoint.com, as per 2015 Wisconsin Act 79 and as described in Village Ordinance Chapter 116-2, 116-2(C).

Persons desiring to be heard

President Frazer opened public comment.

Julie Parve, 500 E Fox Dale Court

Ms. Parve commented on a group of Fox Point residents who have been working on a proposal in support of permitting backyard chickens in the community. A report titled, A Case for Backyard Hens in the Village of Fox Point, was distributed to the village board for review.

Joe Munski, 6924 N Yates Road

Mr. Munski noted his support for the community center activities and the proposal of permitting backyard chickens in the community as a way of keeping social ties within the village.

Dr. Thomas Chelimsky, 7950 N Lake Drive

Dr. Chelimsky commented Village of Fox Point is similar to Cleveland Heights in Ohio. Cleveland Heights, Ohio does permit chickens; he is in support of chickens in the Village of Fox Point.

Larry Cohn, 200 W Dunwood Road

Mr. Cohn commented on the Mandel Development of Dunwood school site project, stating his concern of numerous alleged violations.

Hearing no comment, President Frazer closed public comment.

Consent Agenda

President Frazer opened for public comment; hearing no comments, public comment was closed.

- a. Approve the minutes of the March 13, 2018 village board meeting.

**VILLAGE OF FOX POINT
VILLAGE BOARD MEETING
TUESDAY, APRIL 10, 2018**

- 54 b. Approve the 2017 Annual NR216 Stormwater Report and authorize the Director of Public Works
55 to submit the final report to the Department of Natural Resources.
56
57 c. Adopt proclamation establishing Friday, April 27, 2018, as Arbor Day in the Village of Fox Point
58 and urge all citizens to support the efforts to protect our trees and woodlands and to support our
59 Village's urban forestry program.
60
61 d. Adopt proclamation establishing May 6, 2018 through May 12, 2018, as Municipal Clerks Week
62 in the Village of Fox Point in recognition and awareness of Municipal Clerks and the vital
63 services they provide for local government and the community, including the Village of Fox
64 Point.
65
66 e. Approve Payment of the Bills in the amount of \$1,105,814.50 for the period March 1, 2018
67 through March 31, 2018 per the report submitted by the Village Manager.
68
69 f. Consideration and adoption of "Initial Resolution Authorizing the Borrowing of Not to Exceed
70 \$1,405,000 and Providing for the Issuance and Sale of General Obligation Promissory Notes."
71
72 g. Reappointment of Robert Fetherston to the North Shore Fire Department Fire Commission for a
73 term expiring April 30, 2023.
74

75 Trustee Fonstad requested the removal of agenda item 3a, approval of the minutes of the
76 March 13, 2018 village board meeting.
77

78 *On motion by Trustee Sumner, seconded by Trustee Ollman, and carried unanimously,*
79 *the Village Board approved the consent agenda, as noticed and as amended with the*
80 *removal of item 3a.*
81

82 **Minutes of March 13, 2018 Village Board Meeting**
83

84 Trustee Fonstad asked for changes to lines 101 and 102. On line 101, add after Fox Point
85 Days, the words will be and on line 102, last sentence to state, it will begin at 10:00 a.m.
86

87 *On motion by Trustee Fonstad, seconded by President Frazer, and carried unanimously,*
88 *the Village Board approved the village board minutes of March 13, 2018, as amended*
89 *with the noted changes.*
90

91 **Future Agenda Items**

92 None
93

94 **Announcements**
95

96 Village President Frazer commended Trustee Sumner and Trustee Tirado on their re-
97 election.
98

99 Trustee Fonstad also congratulated Trustee Sumner and Trustee Tirado on their
100 election. Trustee Fonstad gave an overview of the recent Tree Commission meeting held on
101 Thursday, March 29, 2018.

102 Trustee Fonstad also announced Arbor Day will be on April 27, 2018 at Stormonth
103 School beginning at 3:00 p.m. The Garden Club will be donating a hackberry tree which will be
104 planted this year for the event; everyone is invited to the ceremony.

105 He reported, a bird walk will be held at Doctors Park at 8:00 a.m. on May 5, 2018 for
106 International Bird Day.

**VILLAGE OF FOX POINT
VILLAGE BOARD MEETING
TUESDAY, APRIL 10, 2018**

Trustee Fonstad additionally reported on the library's first structured meeting with HGA taking place this Thursday from 12:15 p.m. until 4:15 p.m., regarding the feasibility architectural study.

Trustee Sumner thanked President Frazer and the staff for handing out the notices during garbage collection again today encouraging people to participate in boards, committees and commissions here in Fox Point.

Trustee Sumner also stated she has filed paperwork to run for the 23rd Assembly District.

Trustee Tirado reported on the Pool Committee meeting this morning. The committee is currently working on the fundraising aspect of the pool and the two possible locations of the pool. The UWM Design Solutions Team's advanced concept project is on schedule with expectations of delivery to the Pool Committee and the Village Board any time from mid-May to the third week of May.

Trustee Ollman commended the staff and the residents for the recent 2018 spring election voter turnout at almost 49 percent.

Village Manager Scott Botcher thanked Village Clerk Treasurer Kelly Meyer, Deputy Clerk Jilline Dobratz, the DPW staff, chiefs and election inspector staff for all of the time given to coordinating and overseeing the election. Anyone with an interest in becoming an election inspector should contact the Village Clerk/Treasurer or Deputy Clerk.


Manager Botcher thanked the village trustees for taking the time to ask any questions prior to the village board meetings, allowing the staff to give full and complete answers.

Adjourn

On motion of Trustee Fonstad, seconded by Trustee Ollman, and carried unanimously, the Village Board adjourned the Village Board meeting at 7:27 p.m.

Respectfully submitted,

Kelly A. Meyer
Village Clerk/Treasurer

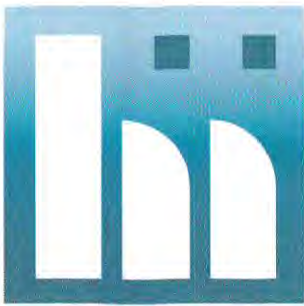

haag müller, inc.

Architecture • Engineering • Interiors
101 East Grand Avenue, Suite 1
Port Washington, Wisconsin 53074
262.268.1200 www.haagmuller.com

Letter of Transmittal

PC Agenda Mtg Pckt-05/02/2018
Page 3 of 25

ATTN: Kelly Meyer
TO: Village of Fox Point
7200 N. Santa Monica Blvd.
Fox Point, WI 53217

DATE: 4/23/2018
PROJECT: McDonald's Major Remodel
Fox Point, WI 53217
PROJECT #: 1708144

Plan Commission - Conditional Use Permit

We are sending you the following:

☒ Attached ☐ Under Separate Cover

VIA: ☐ Postal ☒ Hand Deliver
☐ UPS ☐ Courier
☐ Fed-X ☐ Pick-Up ☐ Other

FOR YOUR: ☒ Approval ☐ Use
☐ Distribution ☐ Use as Requested
☒ File ☐ Other

COPIES	ITEM	DESCRIPTION
1	8 1/2 x 11	Conditional Use Permit Application
10	11 x 17	Site Layout Plan, Floor Plan & Elevations
1		Check # 19587 @ \$300.00

REMARKS:

BY: Thomas W. Goode

First M.I. Last, haag müller, inc.

☒ Copy To: ☒ Project File

☐
☐
☐
☐



VILLAGE OF FOX POINT
APPLICATION FOR CONDITIONAL USE PERMIT

PAGE 3

APPLICATION FOR CONDITIONAL USE PERMIT

This application must be fully completed to be considered by the Village. A \$300.00 fee (non-refundable) must accompany this application.

Section I

Name of Business: MCDONALD'S RESTAURANT (048-0239)

Fox Point Business Address: 8739 N. PORT WASHINGTON ROAD
FOX POINT, WI 53217

Local Telephone Number: 262-268-1200 HAAG MULLER, INC.

Email Address: S.JESKE@HAAGMULLER.COM

Contact Person: STEPHEN L. JESKE

Name of Former Tenant (if known): N/A

Section II: If the business is a corporation, please complete the following section. If not, skip to the next section.

Legal name of the Corporation: McDonald's USA, LLC, a Delaware ^{limited} ~~liability~~ company

Address of the Corporate Headquarters: 2915 Jorie Blvd, Oak Brook, IL 60523

Telephone Number of Corporate Headquarters: c/o 630-623-2136

Email Address for Corporate Headquarters: c/o ana.guedea@us-mcd.com

Names and addresses of all Corporate Officers: in public filings

Name and address of the Corporate Agent: in secretary of state records

Section III: If the applicant(s) is an individual or partnership, please complete the following section.

Names, home and business addresses and home and business telephone numbers of all Applicants

N/A

Names, addresses and phone numbers of all owners if different from Applicant: _____

N/A

Section IV: All applicants must complete the remaining section.

Applicant's specific interest in site: EXISTING MCDONALD'S RESTAURANT

Square footage of site: SAME AS CURRENT.

Describe site and attach plan: See directions for the Conditional Use Permit. The site plan must include a layout of the inside of the store. NO CHANGES TO SITE, LANDSCAPING OR SITE LIGHTING.

Describe in detail the business activity that will take place on site, including products and services:

FAST FOOD RESTAURANT WITH INTERIOR SEATING AND EXTERIOR DRIVE-THRU LANE.

VILLAGE OF FOX POINT
APPLICATION FOR CONDITIONAL USE PERMIT

PAGE 5

Describe all owned fixtures, furniture, and equipment to be used on site: DRIVE-THRU
EQUIPMENT AS SHOWN ON ATTACHED PLANS.

Describe all leased fixtures, furniture, and equipment to be used on site: NA

Number of actual or anticipated employees: SAME AS CURRENT.

Number of parking spaces to be used by business (employees and customers/clients): SAME AS
CURRENT.

Proposed days and hours of operation: SAME AS CURRENT.

Describe any alterations planned for the site: THIS BUILDING REMODEL WILL REPLACE
THE 25-YEAR-OLD FACADE WITH NEW ARCHITECTURE WHICH MATCHES
MCDONALD'S CURRENT RESTAURANT DESIGN STANDARDS. THIS IS A HIGH-LEVEL
EXTERIOR AND INTERIOR REMODEL.

If there are alterations, what is the estimated cost of the renovation? \$512,000

Person responsible for obtaining a building permit (if required):

Proposed date of occupancy:

McDonald's USA, LLC
By: [Signature]
Business Owner Signature
Its: Senior Counsel
Lorraine V. Fortelka
Business Owner PRINTED Name

March 14, 2018
Date

VILLAGE OF FOX POINT
APPLICATION FOR CONDITIONAL USE PERMIT

PAGE 6

TO BE COMPLETED BY THE VILLAGE OF FOX POINT

Has sufficient site plan been submitted? (If not, what is needed?) _____

What is the category of proposed use? RESTAURANT MA 4-27-18

Does the parking meet code requirements? Part of an existing facility
where the requirements have

Is there proper exterior lighting? been previously addressed. 04/30/18 SJB

Are there any existing code violations? NONE MA 4-27-18

Additional Comments? _____

Letter of Consent received from owner? N/A

Comments/Date

Date application/materials received: 4/23/18

Fee Paid: \$300.00 Receipt No. 16-000030

January 2015

STATE OF WISCONSIN

VILLAGE OF FOX POINT


MILWAUKEE COUNTY

NOTICE

PLEASE BE ADVISED: Chapter 67, Article III of the Village of Fox Point Village Code is attached hereto and incorporated herein. Pursuant to this Ordinance, the Village of Fox Point Village Board has determined that whenever the services of the Village Attorney, Village Engineer, Village Forester or any other of the Village's professional staff (internal or independently contracted) results in a charge to the Village for that professional's time and services and such service is not a service supplied to the Village as a whole, the Village Treasurer shall charge the property owner for the fees incurred by the Village. Also be advised that pursuant to the Village of Fox Point Municipal Code certain other fees, costs and charges are the responsibility of the property owner making application to the Village.

I, the undersigned, have been advised that, pursuant to the Village Fox Point Village Code, if the Village Attorney, Village Engineer, Village Forester or any other Village professional (internal or independently contracted) provides services to the Village as a result of my activities, whether at my request or at the request of the Village, I shall be responsible for the fees incurred by the Village. Also I have been advised that pursuant to the Village of Fox Point Village code certain other fees, costs and charges are my responsibility.

Dated this 15th day of February, 2018.

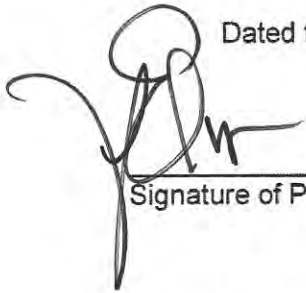

Signature of Property Owner

MIDLAND MGMT LLC
AISHA MIRE MKWANA, AS AGENT FOR NORTHSHORE
Name of Property Owner - PRINTED CENTERS PARTNERS

Mailing Address of Property Owner:

555 BROWN DEER RD #220
FOX POINT WI 53217

Tax Key No. of Property:

053 8987 001

Address of Property:

8739 N. PORT WASHINGTON ROAD

Fox Point, WI 53217

For Village Use Only:

☒ Original kept on file with Village Clerk.

☒ Copy provided to Property Owner.

Signature: [Handwritten Signature]

01 East Grand Avenue, Suite 1
Port Washington, Wisconsin 53074
262.268.1200 www.hoagmiller.com



haag müller, inc. • CELEBRATING 40 YEARS OF SERVICE • 1977-2017

[illegible]



© 2017 haag muller, inc.




MAJOR REMODEL PROJECT
MCDONALD'S RESTAURANT (SITE ID # 480239)
8739 N. PORT WASHINGTON RD.

DATE:	05-23-18
PROJ. NO:	1708144
DRAWN BY:	ZP
SHEET	

A-202

Page 17 of 150

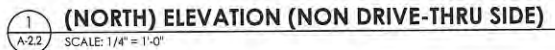

E.I.F.S. GENERAL NOTES:

E.I.F.S. EXPANSION JOINTS PER MFG. THE FOLLOWING REQUIREMENTS ARE BASED ON DRYVIT MANUFACTURING STANDARDS. AS A MINIMUM, EXPANSION JOINTS SHALL BE PLACED AT THE FOLLOWING LOCATIONS:

1. WHERE EXPANSION JOINTS OCCUR IN THE SUBSTRATE SYSTEM.
2. WHERE BUILDING EXPANSION JOINTS OCCUR.
3. AT FLOOR LINES IN WOOD FRAME CONSTRUCTION.
4. AT FLOOR LINES OF NON-WOOD FRAMED BUILDINGS WHERE SIGNIFICANT MOVEMENT IS EXPECTED.
5. WHERE THE OUTSULATION PLUS SYSTEM ABUTS DISSIMILAR MATERIALS.
6. WHERE THE SUBSTRATE CHANGES.
7. WHERE PREFABRICATED PANELS ABUT ONE ANOTHER.
8. IN A CONTINUOUS ELEVATION AT INTERVALS NOT EXCEEDING 75 FEET.
9. WHERE SIGNIFICANT STRUCTURAL MOVEMENT OCCURS, SUCH AS CHANGES IN ROOFLINE, BUILDING SHAPE OR STRUCTURAL SYSTEM.

THE FOLLOWING ELEVATION KEYED NOTES ARE ENCLOSED WITH A SYMBOL ON THE ELEVATIONS.

1. HIRAF LINEAR LED FACADE LIGHT TO BE INSTALLED ALONG FRONT OF COPING. AVAILABLE FROM SECURITY LIGHTINGS. INSTALL PER MANUFACTURERS SPECIFICATIONS. SEE ELECTRICAL SHEETS AND ROOF PLAN.
2. ILLUMINATED McDONALD'S SIGNAGE: LED ILLUMINATED. SIGNS MUST BE CONTROLLED VIA PHOTOCELL OR A PROGRAMMABLE LIGHTING CONTROL PANEL PER WARRANTY REQUIREMENTS. CONTROLS BY E.C. COORDINATE WITH OWNER CONTROL TYPE: PHOTOCELL OR CONTROL PANEL. CURRENT SIGN MANUFACTURER FOR SIGNAGE PACKAGE IS: EVERBRITE (414-529-3500). UNDER SEPARATE PERMIT. FINAL SIGN PACKAGE TO BE APPROVED BY MUNICIPALITY.
3. REPLACE "M" LOGO GLAZING. FRAME TO REMAIN. TEMPERED GLASS INDICATED WITH A "T".
4. NEW STOREFRONT ENTRANCE DOORS PER PLAN.

1.) ALL COLORS LISTED HERE UNLESS DESCRIBED IN THE KEYED NOTES.
2.) ALL PAINT COLORS LISTED ARE BENJAMIN MOORE

CORE 16 MRP COLOR SCHEME	CRAFTSMAN
FIELD COLOR: (EIFS)	BENJAMIN MOORE: FAIRVIEW TAUPE HC-85
ACCENT COLOR:	CUSTOM COLOR: BENJAMIN MOORE IRON MOUNTAIN 2134-30

5. RELOCATED CATCH BASIN AND DOWNSPOUT TO MATCH BUILDING COLOR SCHEME.
6. NEWEIFS SCREEN WALL: PAINT TO MATCH BUILDING BASE PAINT COLOR, PER MATERIAL COLOR TABLE. SEE DETAIL 3/A-202.
7. E.L.F.S. CONTROL JOINTS INSTALLED PER MANUFACTURERS REQUIREMENTS.
8. MOVEMENT JOINT PER DETAIL 6/A-304.
9. EXISTING CASH AND PRESENTER BOOTH DRIVE-THRU WINDOWS TO REMAIN.
10. EXISTING BOLLARD TO BE PAINTED SAFETY YELLOW.
11. STAINLESS STEEL GUARD RAIL. REFER TO THE SITE PLAN FOR DETAILS.
12. EXISTING BULK CO2 FILL BOX TO REMAIN.
13. EXISTING BULK OIL FILL BOX TO REMAIN.
14. RMHC PASS THROUGH COIN COLLECTOR TO REMAIN.

VILLAGE OF FOX POINT
7200 N. SANTA MONICA BLVD
FOX POINT WI 53217

414-351-8900

Receipt No: 6.000030

Apr 24, 2018

McDonald's Restaurant-8739 N Port



Previous Balance:	.00
LICENSES & PERMITS - CONDITIONAL USE PERMIT	300.00
24-44550 CONDITIONAL USE PERMIT	
Total:	300.00
CHECK	300.00
Check No: 19587	
Payor: McDonald's Restaurant-8739 N Port	
Total Applied:	300.00
Change Tendered:	.00

04/24/2018 8:48 AM

HAAG MÜLLER, INC. ■ ARCHITECTURE ■ ENGINEERING ■ INTERIORS

19587

DATE	INVOICE NO.	COMMENT	AMOUNT	NET AMOUNT
04/13/2018		GL#721, HMI#1708144 Mc Fox Point, Plan Commission		300.00
DATE 04/19/18			TOTAL	300.00
VENDOR Village of Fox Point				

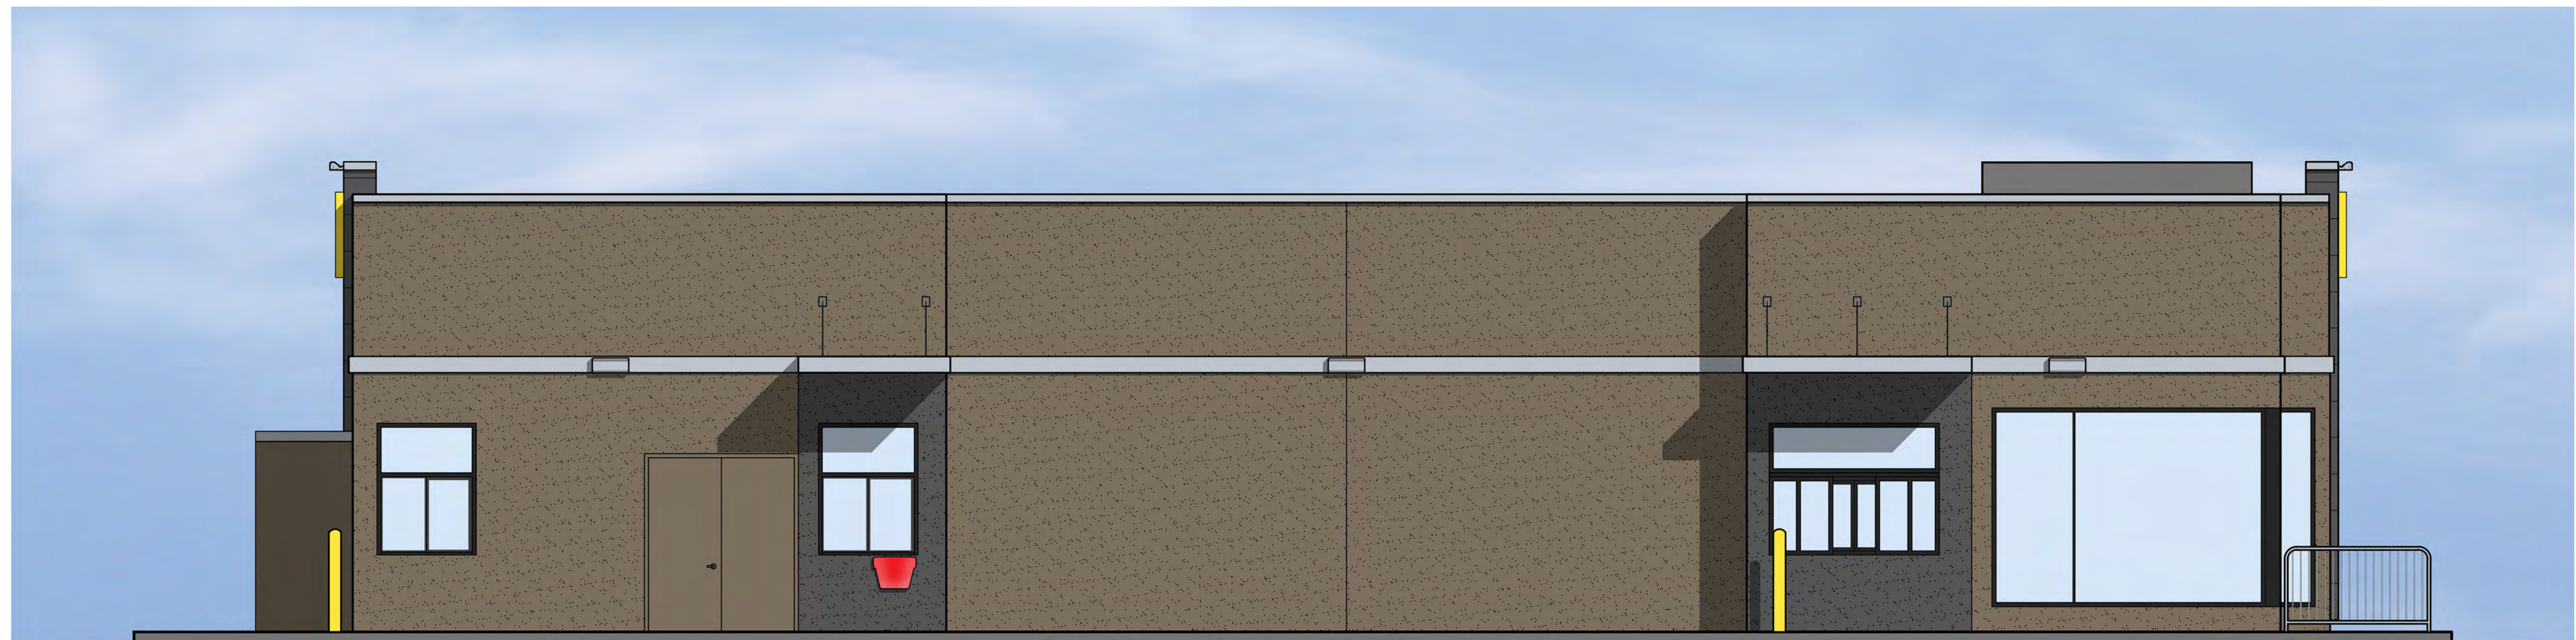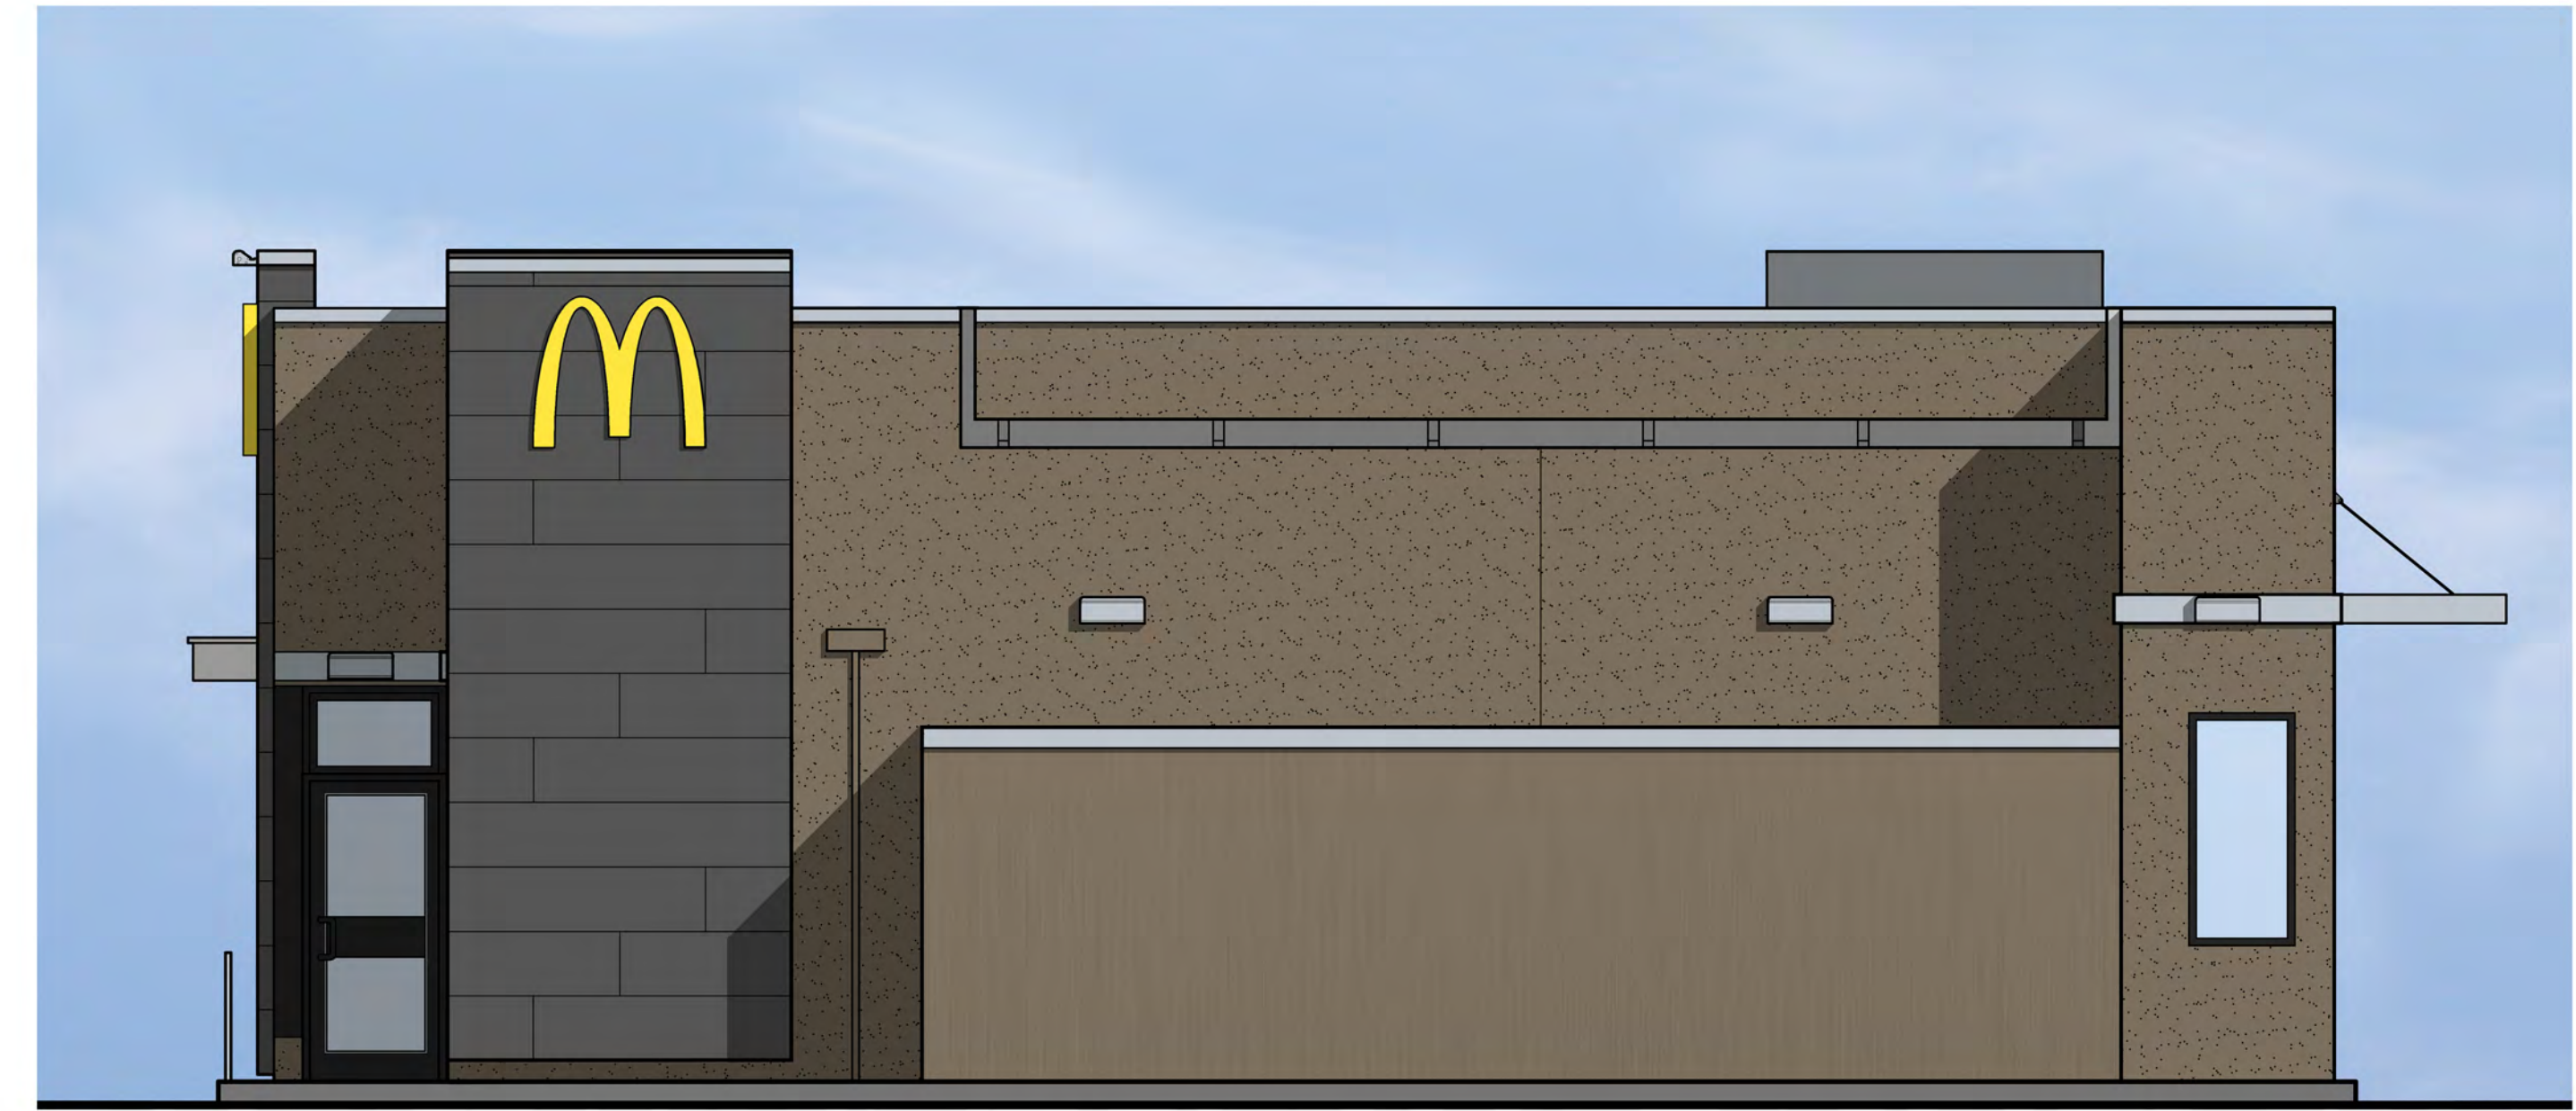

EXTERIOR ELEVATIONS - RENDERINGS

MAJOR REMODEL PROJECT
MCDONALD'S RESTAURANT (SITE ID # 480239)
8739 N. PORT WASHINGTON RD.
FOX POINT, WISCONSIN

[illegible]

A-203


Kelly Meyer

From: Steve Jeske <sjeske@haagmuller.com>
Sent: Tuesday, May 01, 2018 1:42 PM
To: Kelly Meyer
Cc: Scott Botcher; Tom Goode
Subject: RE: URGENT Fox Point Application for CUP

Follow Up Flag: Follow up
Flag Status: Completed

Hello Kelly,

Here are the hours of operation!

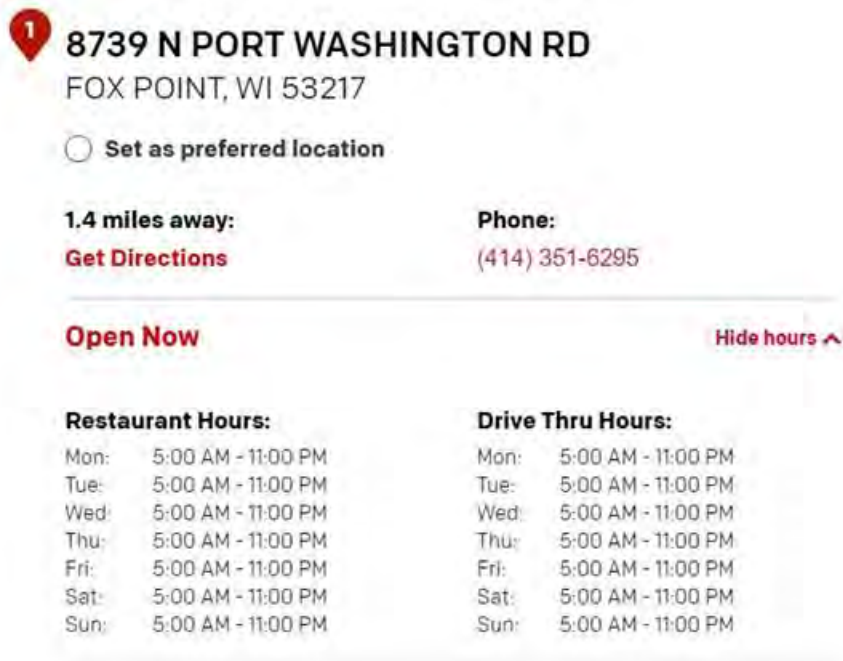

1 8739 N PORT WASHINGTON RD
FOX POINT, WI 53217

☐ Set as preferred location

1.4 miles away: **Phone:**
[Get Directions](#) [\(414\) 351-6295](#)

Open Now [Hide hours](#)

Restaurant Hours:	Drive Thru Hours:
Mon: 5:00 AM - 11:00 PM	Mon: 5:00 AM - 11:00 PM
Tue: 5:00 AM - 11:00 PM	Tue: 5:00 AM - 11:00 PM
Wed: 5:00 AM - 11:00 PM	Wed: 5:00 AM - 11:00 PM
Thu: 5:00 AM - 11:00 PM	Thu: 5:00 AM - 11:00 PM
Fri: 5:00 AM - 11:00 PM	Fri: 5:00 AM - 11:00 PM
Sat: 5:00 AM - 11:00 PM	Sat: 5:00 AM - 11:00 PM
Sun: 5:00 AM - 11:00 PM	Sun: 5:00 AM - 11:00 PM

Thank you,

stephen l. jeske
registered architect
haag müller, inc.



101 East Grand Avenue,
Port Washington, WI 53074
office: 262.268.1200
mobile: 262.483.4566



From: Kelly Meyer <KMeyer@villageoffoxpoint.com>
Sent: Tuesday, May 1, 2018 12:18 PM
To: Steve Jeske <sjeske@haagmuller.com>
Cc: Scott Botcher <sbotcher@villageoffoxpoint.com>

Subject: RE: URGENT Fox Point Application for CUP

Importance: High

Good afternoon, Stephen.

While working on the Plan Commission meeting agenda, I came across one of the questions that was not filled out completely.

The conditional use permit application inquires on proposed days and hours of operation. You have indicated "same as current" on the CUP application. Please send me the current hours of operation as soon as possible, as the question is specific. Thank you.

The message originates from the Village Clerk-Treasurer. It contains information that may be confidential or privileged and is intended only for the individual names above. It is prohibited for anyone to disclose, copy, distribute or use the contents of this message without permission, except as allowed by the Wisconsin Public Records Laws. If this message is sent to a quorum of governmental body, my intent is the same as though it were sent by regular mail and further distribution is prohibited. All personal messages express views solely of the sender, which are not attributed to the municipality I represent, and may not be copied or distributed without this disclaimer. If you receive this message in error, please notify me immediately.

Kelly A Meyer, CMC/WCMC
Village Clerk/Treasurer
Village of Fox Point, Population 6,678
Milwaukee County
7200 N Santa Monica Blvd
Fox Point, WI 53217
(414) 351-8900
(414) 351-8909 (fax)
E-mail: kmeyer@villageoffoxpoint.com
Website: <http://www.villageoffoxpoint.com/>





Change in ownership only

VILLAGE OF FOX POINT

MILWAUKEE COUNTY
WISCONSIN

VILLAGE OF FOX POINT

7200 N. SANTA MONICA BLVD.
FOX POINT, WI 53217
(414) 351-8900

VILLAGE HALL
7200 N. SANTA MONICA BLVD.
FOX POINT 53217-3505
414-351-8900
FAX 414-351-8909

APPLICATION FOR CONDITIONAL USE PERMIT

Section I

Name of Business: McDONALD'S

Fox Point Business Address: 8739 N. PORT WASHINGTON

Local Phone: 351-6295

Name of Former Tenant (if known): MIKE FLANAGAN
McDonald's

Section II: If the business is a corporation, please complete the following section.
If not, skip to the next section.

Legal Name of the Corporation: _____

Address of the Corporate Headquarters: _____

Phone Number of Corporate Headquarters: _____

Names and addresses of all Corporate Officers: _____

Name and address of the Corporate Agent: _____

Section III: If the applicant(s) is an individual or partnership, please complete the following section.

Names, home and business addresses and home and business phone numbers of all Applicants (Please include birth date of each applicant also):

MARSHALL CHAY 3/16/55
6614 HILLCREST DR. WAUWATOSA WI 53213
Bus. 351-6295 Home. 259-0492

Names, addresses and phone numbers of all owners if different from Applicant:

Section IV: All applicants must complete the remaining section.

Applicant's specific interest in site: Operate Restaurant

Square footage of site: _____

Describe site and attach plan: (all site plans must be on, at minimum, 11" x 17" paper (larger if necessary) so they are legible 18 copies are required) _____

Describe in detail the business activity that will take place on site, including products and services: McDonald's
Restaurant + Drive
Thru

Describe all owned fixtures, furniture and equipment to be used on site:

Seating, Decor, Cooking Equipment

Describe all leased fixtures, furniture and equipment to be used on site:

None

Number of actual or anticipated employees: 35-40

Number of parking spaces to be used by business (employees and customers/clients): _____

Proposed days and hours of operation: Sun. 7-11

Mon - Thu. 5:30 - 10:30 Fri 5:30 - 12:00 Sat 5:30 - 12:00

Describe any alterations planned for the site: None

Person responsible for obtaining a building permit (if required):

General Contractor

Proposed date of occupancy: 7/16/99

NOTE: The following information must be submitted for Village approval when proposing a new building or building addition:

1. Description of the project.
2. Landscape plan.
3. Plat of survey.
4. Parking plan (including parking computations) per Chapter 14 of the Fox Point Village Code.
5. Drainage plan (including drainage computations).
6. Lighting plan (including photometrics).
7. Traffic plan.
8. Proposed location and connection to the sanitary sewer and water mains.
9. All elevations.
10. Floor plans.
11. Any additional information as determined by Village staff.

Signature of Applicant

Date

Please Print Name

This application must be completed correctly and in detail to be considered by the Village. Any item that does not apply should be filled in as "NA" (Not Applicable). The \$100 fee (non-refundable) must accompany this application.

PLEASE NOTE:

Applicant is responsible for applying for an Occupancy Permit, Food Dealer's License (if applicable), Sign Permit, Building Permit, Electrical Permit, Plumbing Permit and all other necessary permits after approval of the Conditional Use Permit by the Fox Point Village Board.

TO BE COMPLETED BY THE VILLAGE OF FOX POINT

Has sufficient site plan been submitted? (If not, what is needed?) NA 5 7/14/99

What is the category of proposed use? Restaurant 5 7/14/99

Does the parking meet code requirements? N/A OK June 13-99

Is there proper exterior lighting? _____

Are there any existing code violations? NO 5 7/14/99

Additional Comments? _____

Letter of Consent received from owner? _____

Date application/materials received 7/13/99

Fee Paid \$100 Receipt 27491

VILLAGE OF FOX POINT
7200 N. Santa Monica Blvd.
Fox Point, WI 53217
(414) 351-8900

CONDITIONAL USE PERMIT

NO. 99-11

McDonald's
8737 N. Port Washington Road
Fox Point, WI 53217

Permission is hereby granted to McDonald's by the Village of Fox Point Board of Trustees to operate a restaurant at 8737 N. Port Washington Road.

Owner/Applicant: Marshall Chay, Acme Enterprises

This permit is void four (4) months from the date of issue if no occupancy has occurred or if operations cease for more than four (4) months.

All Village, State, and Federal regulations must be complied with in full. This is not an Occupancy Permit. Owner/Applicant is responsible for obtaining all necessary permits (Building, sign, food dealers, electrical, etc.).

Date: August 11, 1999


Constance K. McHugh

Conditional Use Order

WHEREAS, an application has been filed by McDonald's USA, LLC, d/b/a, McDonald's Restaurant (048-0239) (hereinafter "Applicant"); and

WHEREAS, the Applicant is requesting that a conditional use permit be granted pursuant to the Zoning Ordinance of the Village of Fox Point for land described as 8739 N. Port Washington Road, Fox Point, Wisconsin, as further described on Exhibit A attached hereto and incorporated herein (hereinafter "Subject Property").

NOW, THEREFORE, the Village of Fox Point Village Board, upon consideration of thoughts expressed by all persons heard at the Village Board meeting in this matter, upon consideration of the recommendation from the Plan Commission, and following all necessary study and investigation, having given the matter due consideration, hereby ORDERS AS FOLLOWS: Commencing upon the date hereof, the Applicant is hereby granted a conditional use permit, subject to initial and continued compliance with each and every one of the following conditions, restrictions and limitations.

1. Use Restricted. McDonald's USA, LLC, d/b/a, McDonald's Restaurant (048-0239) currently operates an existing fast food restaurant with interior seating and exterior drive-thru lane and such use is hereby authorized to continue. Also approved is a building remodel to replace the 25-year-old façade with new architecture, which matches McDonald's current restaurant design standards, subject to the terms of this Conditional Use Permit. The hours of operation shall be limited to 5:00 a.m. to 11:00 p.m. _____.
2. Presentation Compliance. All of the Applicant's plans, specifications, terms and representations as submitted with the application, or in support thereof, or as represented to the Village Board in the course of the approval process, are specifically incorporated herein and made a part hereof by reference, and the use of the subject property shall be in substantial conformance with the same except as further restricted or modified herein.
3. Not Transferable. This conditional use permit is granted to the Applicant and shall not be transferred or assigned without the Village Board's prior written consent, which may only be granted following the Village Board's receipt of a recommendation from the Plan Commission.
4. Applicant and Owner Agreement. As a condition precedent to the issuance of the conditional use permit, the owner of the Subject Property shall approve the issuance of this conditional use permit upon the terms and conditions described herein in writing, and the Applicant is required to accept the terms and conditions of the same in its entirety in writing.
5. Other Uses Prohibited. Any use not specifically listed as permitted shall be considered to be prohibited except as may be otherwise specifically provided herein. In case of a question as to whether a use is permitted, the question shall be submitted to the Plan Commission for recommendation to the Village Board, and then to the Village Board for determination.
6. No Nuisances, and Compliance with Applicable Laws. No use is hereby authorized unless the use is conducted in a lawful, orderly and peaceful manner. Nothing in this order shall be deemed to authorize any public or private nuisance or to constitute a waiver, exemption or exception to any law, ordinance, order or rule of either the municipal governing body, the County of Milwaukee, the State of Wisconsin, the United States of America or other duly constituted authority, except only to the extent that it authorizes the use of the subject property above described in any specific respects described herein. This order shall not be deemed to constitute a building permit, nor shall this order constitute any other license or permit required by Village ordinance or other law.
7. Subject Property Only. This conditional use hereby authorized shall be confined to the Subject Property described, without extension or expansion other than as noted herein.
8. Abandonment. Should the permitted conditional use be abandoned in any manner, or discontinued in use for twelve (12) months, or continued other than in strict conformity with the conditions of the original approval, or should the Applicant be delinquent in payment of any monies due and owing to the Village, or should a change in the character of the surrounding area or the use itself cause it to be no longer compatible with the surrounding area or for similar cause based upon

consideration of public health, safety or welfare, the conditional use may be terminated by action of the Village Board following receipt of a recommendation from the Plan Commission and after the Village Board holds a public hearing in the matter.

9. Amendments. Any change, addition, modification, alteration and/or amendment of any aspect of this conditional use, including but not limited to an addition, modification, alteration, and/or amendment to the use, premises (including but not limited to any change to the boundary limits of the Subject Property), structures, lands or owners, other than as specifically authorized herein, shall require a new permit and all procedures in place at the time must be followed.
10. Plan Amendments. Unless this conditional use permit expressly states otherwise, plans that are specifically required by this conditional use order may be amended (a) without separate approval in the limited circumstances described in Section 14.19(11) of the Village Code; or (b) by the Village Board upon receipt of a recommendation from the Plan Commission if the Village Board finds the plan amendment to be minor and consistent with the conditional use permit. Any change in any plan that the Village Board, in its sole discretion, finds to be substantial shall require a new permit, and all procedures in place at the time must be followed.
11. Severability. Should any paragraph or phrase of this conditional use permit be determined by a Court to be unlawful, illegal or unconstitutional, said determination as to the particular phrase or paragraph shall not void the rest of the conditional use and the remainder shall continue in full force and effect.
12. Most Restrictive Applies. If any aspect of this conditional use permit or any aspect of any plan contemplated and approved under this conditional use is in conflict with any other aspect of the conditional use or any aspect of any plan of the conditional use, the more restrictive provision shall be controlling as determined by the Plan Commission.
13. Prior Conditional Use Permits Terminated. Unless stated otherwise herein or in the documents incorporated herein, all conditional use permits previously granted for the Subject Property, if any, shall be automatically terminated without further action of the Village Board immediately following full satisfaction of all conditions precedent to this conditional use order taking effect.
14. Payment of fees. Applicant shall, on demand, reimburse the Village for all costs and expenses of any type that the Village incurs in connection with this conditional use order including the cost of professional services incurred by the Village (including engineering, legal, planning and other consulting fees) for the review and preparation of required documents or attendance at meetings or other related professional services for this application, as well as to enforce the conditions in this conditional use order due to a violation of these conditions.
15. Payment of Taxes and Charges. Any unpaid bills owed to the Village by the Subject Property Owner or his or her tenants, operators or occupants, for reimbursement of professional fees; or for personal property taxes; or for real property taxes; or for licenses, permit fees or any other fees owed to the Village; shall be placed upon the tax roll for the Subject Property if not paid within thirty (30) days of billing by the Village, pursuant to Section 66.0627, Wisconsin Statutes. Such unpaid bills also constitute a breach of the requirements of this conditional use order, that is subject to all remedies available to the Village, including possible cause for termination of the conditional use order.
16. Conditions Shown in Minutes Incorporated. All conditions of approval imposed by duly adopted motion of the Village Board in its consideration of the Applicant's application, as noted in the Minutes of the Village Board meeting at which approval was granted, are specifically incorporated herein by reference.
17. The Applicant is obligated to file with the Village Clerk a current mailing address and current phone number at which the Applicant can be reached, which must be continually updated by the Applicant if such contact information should change, for the duration of this conditional use. If the Applicant fails to maintain such current contact information the Applicant thereby automatically waives notice of any proceedings that may be commenced under this conditional approval, including proceedings to terminate this conditional use.

Let copies of this order be filed in the permanent records of the Village Board for the Village of Fox Point, and let copies be sent to the proper Village of Fox Point authorities and the Applicant and Owner.

Signed this ____ day of _____, 2018, *nunc pro tunc* the ____ day of May, 2018.

BY THE FOX POINT VILLAGE BOARD:

Douglas H. Frazer, Village President

Attest:

Kelly A. Meyer, CMC/WCMC, Village Clerk/Treasurer

APPROVAL

I hereby approve the issuance of this Conditional Use Permit to the Applicant on the terms and conditions described herein.

Dated this _____ day of _____, 2018.

SUBJECT PROPERTY OWNER

By: _____
Authorized Signatory

Title: _____

ACCEPTANCE

I hereby accept the terms and conditions of this Conditional Use in its entirety.

Dated this _____ day of _____, 2018.

APPLICANT:

By: _____
Authorized Signatory

Title: _____



VILLAGE OF FOX POINT

MILWAUKEE COUNTY
WISCONSIN

VILLAGE HALL
7200 N. SANTA MONICA BLVD.
FOX POINT 53217-3505
414-351-8900
FAX 414-351-8909

To: Village of Fox Point Village Board

From: Scott Brandmeier, Director of Public Works 

Through: Scott Botcher, Village Manager 

Date: April 30, 2018

Re: Recommendation for Acceptance of Change Order No. 1 for inspection services associated with the 2017 Street and Utility Reconstruction Project

Kapur & Associates was retained by the Village to perform the design and construction inspection services for the 2017 street and utility reconstruction project. When the RFP was submitted to each of the consultants, it was a requirement that inspection services were required to be quoted as extending up to October 31, 2017.

Unfortunately, the Village's contractor (Michels Civil) did not complete construction by the contractually defined date of September 21, 2017, but rather substantially completed the work on November 15 but continued to perform additional activities through December 10, 2017.

As a result of the additional inspection services required beyond October 31, Kapur & Associates has submitted a change order in the amount of \$2,962.50 for 39.5 hours of work. It is important to note the contractor was assessed over \$19,000 in liquidated damages for the delays associated with the completion of the work and that the liquidated damages are intended to cover costs such as the additional inspection fees.

I have reviewed the proposed change order and find that the requested additional fees are reasonable. Therefore, it is my recommendation that the Village Board accept Change Order No. 1 from Kapur & Associates in the amount of \$2,962.50 and authorize the Village President and Village Clerk/Treasurer to sign the change order on behalf of the Village.



CONTRACT CHANGE ORDER NO. 1
BETWEEN
VILLAGE OF FOX POINT
AND
KAPUR & ASSOCIATES, INC.
TO
DESIGN AND CONSTRUCTION MANAGEMENT FOR THE 2017 STREET AND UTILITY
IMPROVEMENTS (N. NAVAJO, N. SENECA AND N. LAKE DRIVE)

Contract document made and entered into by and between the Village of Fox Point and Kapur & Associates, Inc., dated December 19, 2016, is hereby amended as set forth as follows, which is annexed and made a part of the original Contract.

- A. The scope of work includes an additional 39.5 hours for construction inspection time:
- Per Standard General Condition of Construction Contracts, Ch. 2.03 and Contract Agreement the Contractor was supposed to complete all work no later than September 21, 2017.
 - The substantial completion date was set as November 15, 2017. Additional work continued until approximately December 10, 2017.
 - Kapur & Associates used an additional 39.5 hours for construction inspection activities, as a result of the Contractor's delays. The Contractor was assessed \$19,250.00 in liquidated damages for their delays.
 - Additional fees incurred is: \$75 x 39.5 hrs. = \$2,962.50

B. Contract Amount

The following is a summary of the revised contract amount:

Original Contract Amount	\$ 102,788.00
Additional Fees (Contract Change Order No. 1).....	\$ 2,962.50
Revised Contract Amount	\$ 105,750.50

For Kapur & Associates, Inc.,

By: _____

Yuriy Amelyan, P.E.,
Senior Project Manager

Date: _____

4-27-2018

For the Village of Fox Point,

By: _____

Douglas H. Frazer
Village President

Date: _____

By: _____

Kelly Meyer
Village Clerk/Treasurer



VILLAGE OF FOX POINT

MILWAUKEE COUNTY
WISCONSIN


VILLAGE HALL
7200 N. SANTA MONICA BLVD.
FOX POINT 53217-3505
414-351-8900
FAX 414-351-8909

To: Village of Fox Point Village Board
From: Scott Brandmeier, Director of Public Works 
Through: Scott Botcher, Village Manager 
Date: April 30, 2018
Re: Recommendation for Repairs to Manhole Sections along Lake Drive

During the 2017-2018 plow season, staff discovered six manholes along Lake Drive that had heaved during the winter. Staff has discovered that the manhole sections have large areas of concrete encasing the manholes and that these areas need to be excavated, the concrete removed, new adjusting rings set in place, manhole sections (casting, rim and cover) need to be installed and the area around each section paved.

Munson, Inc. was requested to provide staff with a quote to perform the work considering their past work in the Village and the quote to perform the patches on Belmont and Barnett Lanes. They have provided a quote in an amount not to exceed \$18,000 (\$3,000 per manhole) to make the necessary repairs.

Staff evaluated the proposal and are of the opinion the cost is very reasonable. Therefore, it is my recommendation that the Village Board accept the quote of Munson, Inc. in the amount of \$18,000 for the repairs and patching of six manholes along Lake Drive and authorize the Village Manager to sign the contract.

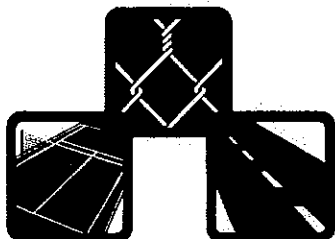

MUNSON, INC.

Established 1955

**MUNSON FENCE DIV.
MUNSON-ARMSTRONG PAVING DIV.
MUNSON TENNIS COURT DIV.**

6747 N. Sidney Place Glendale, WI 53209

Phone: (414) 351-0800 FAX: (414) 351-0879

www.munsoninc.com

PROPOSAL SUBMITTED TO:

SCOTT BRANDMEIR
VILLAGE OF FOX POINT
7200 N SANTA MONICA BLVD.
FOX POINT, WI 53217

DATE:

April 16, 2018

JOB NAME & LOCATION

*Lake Drive Manhole
Repairs*

Date of Plans: 04/06/18

(414) 247-6624

(414) 313-51-85(Cell)

sbrandmeier@vil.fox-point.wi.us

Furnish all necessary labor, equipment and material for the asphalt reconstruction work of the above job. Area involved is approximately 1,025 Sq. Ft. Work to include:

1. Saw cut butt joints around patch perimeters.
2. Remove asphalt/concrete and haul to a recycling facility.
3. Remove old manhole frames and covers.
4. Install owners leveling/riser rings.
5. Install owners +/-4" manhole frames and covers.
6. Install +/-14" of crushed limestone base. (Approximately 36 tons of stone)
7. Vibratory compact the stone base, after watering if required.
8. Pave with 5" of asphaltic concrete (3" of binder course (Approximately 19 tons) and 2" of surface course (Approximately 13 tons). (After compaction depth)

LABOR AND MATERIAL (Not to Exceed) \$18,000.00

NOTES:

1. Permit, if required, would be extra.
2. Price assumes a +/-18" concrete existing collar around the manholes.
3. Fox Point to help with traffic control.

Continued on Page 2

AUTHORIZED
SIGNATURE:

R. F. Fetherston


Robert F. Fetherston, Civil Engineer

NOTE: This proposal may be withdrawn by us if not accepted within 30 days.

ACCEPTANCE OF PROPOSAL: The above prices, specifications and attached Terms and Conditions are satisfactory and hereby accepted. You are authorized to do the work as specified.

SIGNATURE: _____

Date of Acceptance: _____ SIGNATURE: _____

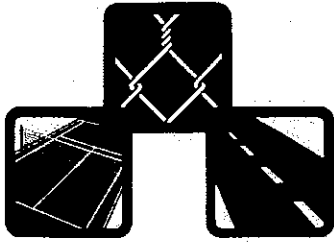

MUNSON, INC.
Established 1955

**MUNSON FENCE DIV.
MUNSON-ARMSTRONG PAVING DIV.
MUNSON TENNIS COURT DIV.**

6747 N. Sidney Place Glendale, WI 53209

Phone: (414) 351-0800 FAX: (414) 351-0879

www.munsoninc.com

PROPOSAL SUBMITTED TO:

SCOTT BRANDMEIR
VILLAGE OF FOX POINT
7200 N SANTA MONICA BLVD.
FOX POINT, WI 53217

DATE:

April 16, 2018

JOB NAME & LOCATION

*Lake Drive Manhole
Repairs*

Date of Plans: 04/06/18

(414) 247-6624

(414) 313-51-85(Cell)

sbrandmeier@vil.fox-point.wi.us

- Page 2

LOCATION:

SIZE:

Daisy Lane

16' X 16'

7320

8' X 8'

7930

12' X 6'

8014

8' X 8'

8320

8' X 8'

Dean Road

10' X 10'

9' X 45'

AUTHORIZED
SIGNATURE:

Robert F. Fetherston, Civil Engineer

NOTE: This proposal may be withdrawn by us if not accepted within 30 days.

ACCEPTANCE OF PROPOSAL: The above prices, specifications
and attached Terms and Conditions are satisfactory and hereby accepted.
You are authorized to do the work as specified.

SIGNATURE: _____

Date of Acceptance: _____ SIGNATURE: _____



VILLAGE OF FOX POINT

MILWAUKEE COUNTY
WISCONSIN


VILLAGE HALL
7200 N. SANTA MONICA BLVD.
FOX POINT 53217-3505
414-351-8900
FAX 414-351-8909

To: Village of Fox Point Village Board
From: Scott Brandmeier, Director of Public Works 
Through: Scott Botcher, Village Manager 
Date: April 30, 2018
Re: Recommendation for Water Main Patches/Repairs

During the 2017-2018 winter season, the Village experienced a number of water main breaks. Most water main breaks are repaired by Village DPW staff, including paving and landscape restoration activities. However, other patches are much larger – due in part to the type of break – and proposals are solicited to have the work performed.

Munson, Inc. was requested to provide staff with a quote to perform the work considering their past work in the Village and the additional quotes received to perform work in the Village. They have provided a quote in an amount not to exceed \$17,403 to make the necessary repairs.

Staff evaluated the proposal and are of the opinion the cost is very reasonable. Therefore, it is my recommendation that the Village Board accept the quote of Munson, Inc. in the amount of \$17,403 for the water main repairs and patching of five separate locations and authorize the Village Manager to sign the contract.

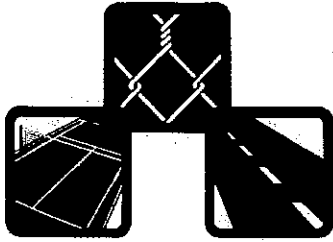

MUNSON, INC.
Established 1955

**MUNSON FENCE DIV.
MUNSON-ARMSTRONG PAVING DIV.
MUNSON TENNIS COURT DIV.**

6747 N. Sidney Place Glendale, WI 53209

Phone: (414) 351-0800 FAX: (414) 351-0879

www.munsoninc.com

PROPOSAL SUBMITTED TO:

DATE:

JOB NAME & LOCATION

SCOTT BRANDMEIR
VILLAGE OF FOX POINT
7200 N SANTA MONICA BLVD.
FOX POINT, WI 53217

April 16, 2018

*Water Main Break
Patching*

Date of Plans: 04/13/18

(414) 247-6624

(414) 313-51-85(Cell)

sbrandmeier@vil.fox-point.wi.us

Furnish all necessary labor, equipment and material for the asphalt reconstruction work of the above job. Area involved is approximately 2,324Sq. Ft. Work to include:

1. Saw cut butt joints around patch perimeters.
2. Remove existing asphalt surface (+/-3" thick) down to the stone base, regrade and vibratory compact.
3. Add up to 1 to 2" of crushed limestone as needed to existing base and fine grade. (Approximately 15 tons)
4. Vibratory compact the stone base, after watering if required.
5. Pave with 5" of asphaltic concrete (3" of binder course (Approximately 30 tons) and 2-3" of surface course (Approximately 37 tons). (After compaction depth)

LABOR AND MATERIAL (Not to Exceed) \$17,403.00

NOTES:

1. Permit, if required, would be extra.
2. Owner to shoulder edges if required.
3. Price assumes a minimum 8" of existing stone base.
4. Fox Point to help with barricades.


AUTHORIZED
SIGNATURE: *Robert F. Fetherston*
Robert F. Fetherston, Civil Engineer

NOTE: This proposal may be withdrawn by us if not accepted within 30 days.

ACCEPTANCE OF PROPOSAL: The above prices, specifications and attached Terms and Conditions are satisfactory and hereby accepted. You are authorized to do the work as specified.

SIGNATURE: _____

Date of Acceptance: _____ SIGNATURE: _____

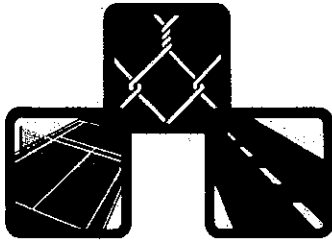

MUNSON, INC.
Established 1955

**MUNSON FENCE DIV.
MUNSON-ARMSTRONG PAVING DIV.
MUNSON TENNIS COURT DIV.**

6747 N. Sidney Place Glendale, WI 53209

Phone: (414) 351-0800 FAX: (414) 351-0879

www.munsoninc.com

PROPOSAL SUBMITTED TO:

DATE:

JOB NAME & LOCATION

SCOTT BRANDMEIR
VILLAGE OF FOX POINT
7200 N SANTA MONICA BLVD.
FOX POINT, WI 53217

Continued on page 2

April 16, 2018

*Water Main Break
Patching*

Date of Plans: 04/13/18

(414) 247-6624

(414) 313-51-85(Cell)

sbrandmeier@vil.fox-point.wi.us

- Page 2

<u>LOCATION:</u>	<u>SIZE:</u>	<u>BINDER</u>	<u>SURFACE</u>
Maple Dale School On Dean Road	26' X 46'	3"	2"
Indian Creek Parkway South of Dean Road	30' X 19-1/2'	3"	2"
Willow Terrace	22' X 26'	2"	2"
Bradley Road East of Port Road	18' X 13'	3"	2"
6807 N. Santa Monica	21' X 21' 2 - 8' Flares Wrap Culvert		3"

AUTHORIZED
SIGNATURE:

Robert F. Fetherston

Robert F. Fetherston, Civil Engineer

NOTE: This proposal may be withdrawn by us if not accepted within 30 days.

ACCEPTANCE OF PROPOSAL: The above prices, specifications
and attached Terms and Conditions are satisfactory and hereby accepted.
You are authorized to do the work as specified.

SIGNATURE: _____

Date of Acceptance: _____ **SIGNATURE:** _____



VILLAGE OF FOX POINT

MILWAUKEE COUNTY
WISCONSIN


VILLAGE HALL
7200 N. SANTA MONICA BLVD.
FOX POINT 53217-3505
414-351-8900
FAX 414-351-8909

To: Village of Fox Point Village Board
From: Scott Brandmeier, Director of Public Works 
Through: Scott Botcher, Village Manager 
Date: April 30, 2018
Re: Recommendation for Repairs to Belmont and Barnett Lanes

At the March Village Board meeting, it was reported that the bids for the 2018 road reconstruction projects were very favorable and reflected a savings of approximately \$500,000 under the budgeted amounts. As a result, staff evaluated additional projects that could be undertaken.

Work was identified to be completed on Belmont and Barnett Lanes; that is, two large sections (one on each road) are failing and need to be reconstructed. A quote was obtained from Munson, Inc. in the amount of \$20,050 to repair the two sections of road.

It is my recommendation that the Village Board accept the quote of Munson, Inc. in the amount of \$20,050 for the reconstruction and patching of two sections of Belmont and Barnett Lanes and authorize the Village Manager to sign the contract.

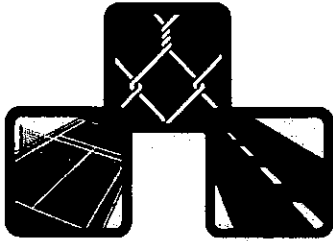

MUNSON, INC.

Established 1955

**MUNSON FENCE DIV.
MUNSON-ARMSTRONG PAVING DIV.
MUNSON TENNIS COURT DIV.**

6747 N. Sidney Place Glendale, WI 53209

Phone: (414) 351-0800 FAX: (414) 351-0879

www.munsoninc.com

PROPOSAL SUBMITTED TO:

SCOTT BRANDMEIR
VILLAGE OF FOX POINT
7200 N SANTA MONICA BLVD.
FOX POINT, WI 53217

DATE:

April 16, 2018

JOB NAME & LOCATION

*Road Patches
Repairs*

Date of Plans: 04/06/18

(414) 247-6624

(414) 313-51-85(Cell)

sbrandmeier@vil.fox-point.wi.us

Furnish all necessary labor, equipment and material for the asphalt reconstruction work of the above job. Area involved is approximately 4,016 Sq. Ft. Belmont Lane 6915 to 6921 (2,861 Sq. Ft.) and 7026 N. Barnett Lane 55' x 21'. Work to include:

1. Saw cut butt joints around patch perimeters.
2. Remove existing asphalt surface (+/-4" thick) down to the stone base, regrade and vibratory compact.
3. Add up to 1 to 2" of crushed limestone as needed to existing base and fine grade. (Approximately 37 tons)
4. Vibratory compact the stone base, after watering if required.
5. Pave with 4" of asphaltic concrete (2" of binder course (Approximately 53 tons) and 2" of surface course (Approximately 53 tons). (After compaction depth)

LABOR AND MATERIAL (Not to Exceed) \$20,050.00

NOTES:

1. *Permit, if required, would be extra.*
2. *Owner to shoulder edges if required.*
3. *Price assumes a minimum 8" of existing stone base.*
4. *Fox Point to help with barricades.*

AUTHORIZED
SIGNATURE:

Robert F. Fetherston, Civil Engineer

NOTE: This proposal may be withdrawn by us if not accepted within 30 days.

ACCEPTANCE OF PROPOSAL: The above prices, specifications and attached Terms and Conditions are satisfactory and hereby accepted. You are authorized to do the work as specified.

SIGNATURE: _____

Date of Acceptance: _____ SIGNATURE: _____




VILLAGE OF FOX POINT

MILWAUKEE COUNTY

WISCONSIN

VILLAGE HALL
7200 N. SANTA MONICA BLVD
FOX POINT WI 53217-3505
414-351-8900
FAX 414-351-8909

TO: Fox Point Village Board

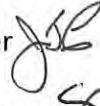From: John T. Gall, Village Forester 

Through: Scott Botcher, Village Manager 

CC: Scott Brandmeier, Village Engineer/DPW Director 

SUBJECT: Contract Award – Emerald Ash Borer Initiative – Ash Treatments

DATE: April 26, 2018

I request that you approve the following contract award for our Summer 2018 EAB Ash Treatment Project. There were two qualified bidders for this project (see attached bid tabulation). The lowest qualified bidder with the lowest aggregate total is being recommended for the ash treatment program. A bid summary is attached.

- For the trunk injection program, the bid amount was \$4.00 per DBH inch for trunk injection. This treatment is for two-year protection for 427 ash trees.
- It is requested that the funds for this contract come from the Capital Fund – Ash Removal, Replacement and Treatment; Account # 40-91600-833.
- I recommend the Village Board authorize the Village President and Village Clerk to sign the contract on behalf of the Village with **Crawford Tree and Landscape, 8760 W Calumet Rd., Milwaukee, WI** in an amount not to exceed \$30,000.00.
- The \$30,000.00 amount is larger than the bid total of \$28,016.00. This is to allow for an increase in some tree diameters that have occurred since their previous measurements.

*DBH=Diameter Breast Height or diameter at 4 ½ feet above ground level.

File:EAB TreatmentContractAward18

VILLAGE OF FOX POINT
BID TABULATION
2018 ASH TREATMENTS - April 26, 2018
427 Ash Trees

CONTRACTOR	Trunk Injection - 2 Year Emamectin Benzoate		TOTAL TRUNK INJECTION
	Approx. DBH Inches = 7,004		
Crawford Tree and Landscape Milwaukee, WI	PRICE/INCH DBH	\$4.00	\$28,016.00
First Choice Tree Care, Inc. Mequon, WI		\$4.64	\$32,498.56

DBH = Diameter of trunk at breast height (4.5 ft. above ground level)

CONTRACT

This Contract is made this 11th day of May 2018, by and between

Crawford Tree and Landscape (Contractor) herein called

the "Contractor", and the Village of Fox Point, a municipal corporation located in the County of Milwaukee, Wisconsin, herein called "Fox Point".

WITNESSETH: That the Contractor and Fox Point for the consideration stated herein, agrees as follows:

SCOPE OF WORK:

The Contractor shall perform everything required to be performed and shall provide and furnish all the labor, materials, equipment, necessary tools, expendable equipment, insurance provided by the Specifications, contributions to Social Security and all utility and transportation services required to perform and complete in a workmanlike manner the following work, as itemized in detail in the Bid Instructions, in connection with the treatment of public ash trees for control of Emerald Ash Borer, all in strict accordance with the Specifications and in strict compliance with the Contractor's Bid and other Contract Documents, herein mentioned as component parts of this Contract. The Contractor shall do everything required by this Contract and other documents constituting a part thereof and in the manner specified therein.

CONTRACT PRICE:

Fox Point shall pay to the Contractor for the performance of this Contract, subject to any deductions or additions provided therein, in current funds, the following Contract Price:

Four dollars and zero cents per inch diameter (DBH) (\$4.00) for application rate

Price in words

per suggested treatment guideline table for emamectin benzoate contained in the specifications for Emerald Ash Borer trunk injected product; provided the total amount shall not exceed \$30,000.00.

Fox Point, in case the work under this Contract is not completed within the time required, or within an extended time approved in writing by Fox Point, is authorized to take charge of the work and finish it at the expense of the Contractor and to apply the amount retained from estimates to the completion work.

CONTRACT DOCUMENTS:

This Contract consists of the following component parts, all of which are as fully a part of it as if set out verbatim herein, or if not attached, as if the same were hereto attached:

CO-1

1. Request for Bid
2. Bid Instructions
3. Contractor Qualifications
4. Contract
5. Specifications
6. Certificate of Insurance
7. Plans (if any)
8. Addenda (if any)

The Contract Documents form a complete unit and requirements called for by one are as binding as if called for by all. In case of conflict between Plans and Specifications, the Specifications shall govern. Special Specifications shall control over general Specifications.

PAYMENT FOR LABOR AND MATERIAL:

The contractor specifically agrees to pay for all claims for labor performed and materials furnished, used or consumed in completing the foregoing Contract, together with all items enumerated in Section 779.14, Wisconsin Statutes, as the obligation of the Contractor. The Village may make payment directly to subcontractors or to the prime contractor and subcontractor jointly, as may be required by Wisconsin Statutes Section 779.14 (1)(d)(1)(a).

IN WITNESS WHEREOF:

The parties hereto have caused this instrument to be executed in three (3) original counterparts the day and year first written above.

CONTRACTOR: Crawford Tree and Landscape (FIRM NAME)

By _____

Title _____

Countersigned By _____

Title _____

VILLAGE OF FOX POINT, MILWAUKEE COUNTY, WISCONSIN

Owner

By _____ (President)

Countersigned By _____ (Village Clerk)

SEAL:

CO-3



VILLAGE OF FOX POINT

MILWAUKEE COUNTY

WISCONSIN

VILLAGE HALL
7200 N. SANTA MONICA BLVD.
FOX POINT WI 53217-3505
414-351-8900
FAX 414-351-8909

To: Village Board

From: John T. Gall, Village Forester

Through: Scott A. Botcher, Village Manager

CC: Scott Brandmeier, Village Engineer/DPW Director

DATE: April 26, 2018

- I request that you award the 2018 Dutch Elm Disease Tree Removal Contract to **Bark River Tree and Landscape, Inc.** S21 W35990 Parry Rd, Dousman, WI 53188. Their bid amount was \$51.00 per inch diameter (DBH). There were three other qualified bidder for this project, (see attached bid tabulation). Bark River has the knowledge, expertise and equipment necessary to perform the proposed work in a satisfactory manner. They were previously our contractor for the Dutch Elm Disease Tree Removal in 2016.
- Based on an estimated size of 25" per elm tree removed, the unit price of \$51.00 will allow us to remove approximately (15) diseased elms this summer. The amount budgeted in Capital Projects Fund #91600-851 (Diseased Elm Tree Removal) for this purpose is \$20,000.
- I recommend the Village Board authorize the Village President and Village Clerk to sign a contract not to exceed \$20,000.00 on behalf of the Village.

*DBH=Diameter Breast Height or diameter at 4 ½ feet above ground level.

File:DEDcontractAward18

**VILLAGE OF FOX POINT
 BID TABULATION
 2018 DISEASED ELM REMOVAL PROGRAM - April 26, 2018**

CONTRACTOR	PRICE/INCH DBH
Bark River Tree Service Dousman, WI	\$51.00
Branch Managers Tree Care, LLC Milwaukee, WI	\$56.40
Crawford Tree and Landscape Milwaukee, WI	\$53.00
First Choice Tree Care, Inc. Mequon, WI	\$63.70

DBH = Diameter of trunk at breast height (4.5 ft. above ground level)

CONTRACT

This Contract is made this 11th day of May 2018, by and between

Bark River Tree and Landscape, Inc. (Contractor) herein called

the "Contractor", and the Village of Fox Point, a municipal corporation located in the County of Milwaukee, Wisconsin, herein called "Fox Point".

WITNESSETH: That the Contractor and Fox Point for the consideration stated herein, agrees as follows:

SCOPE OF WORK:

The Contractor shall perform everything required to be performed and shall provide and furnish all the labor, materials, equipment, necessary tools, expendable equipment, insurance provided by the Specifications, contributions to Social Security and all utility and transportation services required to perform and complete in a workmanlike manner the following work, as itemized in detail in the Bid Instructions, in connection with the removal of Diseased Dutch Elm trees, all in strict accordance with the Specifications and in strict compliance with the Contractor's Bid and other Contract Documents, herein mentioned as component parts of this Contract. The Contractor shall do everything required by this Contract and other documents constituting a part thereof and in the manner specified therein.

CONTRACT PRICE:

Fox Point shall pay to the Contractor for the performance of this Contract, subject to any deductions or additions provided therein, in current funds, the following Contract Price:

Fifty one dollars and no cents per inch diameter (DBH) (\$51.00), provided
Price in words
the total amount shall not exceed \$20,000.

Fox Point, in case the work under this Contract is not completed within the time required, or within an extended time approved in writing by Fox Point, is authorized to take charge of the work and finish it at the expense of the Contractor and to apply the amount retained from estimates to the completion work.

CONTRACT DOCUMENTS:

This Contract consists of the following component parts, all of which are as fully a part of it as if set out verbatim herein, or if not attached, as if the same were hereto attached:

1. Request for Bid
2. Bid Instructions
3. Contractor Qualifications
4. Contract
5. Specifications
6. Certificate of Insurance
7. Plans (if any)
8. Addenda (if any)

The Contract Documents form a complete unit and requirements called for by one are as binding as if called for by all. In case of conflict between Plans and Specifications, the Specifications shall govern. Special Specifications shall control over general Specifications.

PAYMENT FOR LABOR AND MATERIAL:

The contractor specifically agrees to pay for all claims for labor performed and materials furnished, used or consumed in completing the foregoing Contract, together with all items enumerated in Section 779.14, Wisconsin Statutes, as the obligation of the Contractor. The Village may make payment directly to subcontractors or to the prime contractor and subcontractor jointly, as may be required by Wisconsin Statutes Section 779.14 (1)(d)(1)(a).

IN WITNESS WHEREOF:

The parties hereto have caused this instrument to be executed in three (3) original counterparts the day and year first written above.

CONTRACTOR: _____ (FIRM NAME)

By _____

Title _____

Countersigned By _____

Title _____

VILLAGE OF FOX POINT, MILWAUKEE COUNTY, WISCONSIN

Owner

By _____ (President)

Countersigned By _____ (Village Clerk)

SEAL:

CO-3



VILLAGE OF FOX POINT

MILWAUKEE COUNTY
WISCONSIN

VILLAGE HALL
7200 N. SANTA MONICA BLVD.
FOX POINT 53217-3505
414-351-8900
FAX 414-351-8909

To: Village of Fox Point Village Board

From: Scott Brandmeier, Director of Public Works 

Through: Scott Botcher, Village Manager 

Date: April 30, 2018

Re: Recommendation for Acceptance of Quote for review of site/civil plans for Lot 2 of the Dunwood Crossing Project

Short Elliot Hendrickson (SEH) was retained by the Village to perform reviews of the Dunwood Crossing project, focusing on the development on Lot 1 associated with the Chiswick Apartments. The Mandel Group has informed the Village that a proposal may be forthcoming from a separate entity related to the development of Lot 2. In order to ensure an efficient process, staff requested that SEH provide a proposal for the review of the site/civil drawings for the Lot 2 development.

Similar to the manner in which costs are reimbursed to the Village for all fees incurred on Lot 1, prior to any work commencing staff would ensure a reimbursement request is in place so that all fees are appropriately charged off to the applicant. A detailed cost estimate is difficult to provide given the changes that occur to the plans throughout a project; nonetheless, SEH is proposing a cost of \$10,000 to review the various site/civil plans with the understanding that additional fees beyond the initial \$10,000 will be requested separately and documented accordingly.

I have reviewed the proposed contract and find that the requested fees are reasonable. Therefore, it is my recommendation that the Village Board accept the contract from SEH in the amount of \$10,000 and authorize the Village President and Village Clerk/Treasurer to sign the contract on behalf of the Village.

Agreement for Professional Services

This Agreement is effective as of April 30, 2018, between Village of Fox Point (Client) and Short Elliott Hendrickson Inc. (Consultant).

This Agreement authorizes and describes the scope, schedule, and payment conditions for Consultant's work on the Project described as: Memory Care Development at Dunwood Crossing.

Client's Authorized Representative: Scott Brandmeier, PE
Address: 7200 N. Santa Monica Blvd.
Fox Point, WI 53217
Telephone: 414.351.8900 **email:** sbrandmeier@villageoffoxpoint.com

Project Manager: Michael Court, PE
Address: 501 Maple Avenue
Delafield, WI 53018-9351
Telephone: 414.949.8905 **email:** mcourt@sehinc.com

Scope: The Basic Services to be provided by Consultant as set forth herein is provided subject to the attached General Conditions of the Agreement for Professional Services (General Conditions Rev. 07.14.16), which is incorporated by reference herein and subject to Exhibits attached to this Agreement.

Property Location:

SE corner of Dunwood Ave and Port Washington Rd. located in the Village of Fox Point, Milwaukee County, Wisconsin.

Services:

Client has requested that SEH provide a review of a proposed Memory Care Building Site located at Dunwood Road and Port Washington Road. SEH will review the following documents:

1. Site/Civil Plans for development.
2. Stormwater plan and calculations. Verify Stormwater Management Plan meets the Village code requirements, MMSD Chapter 13, and the previously submitted and overall plans.

SEH will review all documents submitted on a time and materials basis and, prior to beginning our review, will provide a general idea of the estimated hours for the various review tasks.

Additional services to be performed include review of subsequent submittals by the developer and preparation of memoranda explaining the review performed and our conclusions/recommendations.

Items to be Furnished by Client:

Project files and development submittals.

Items Not Included:

Other services that are NOT included, but may be provided by SEH for an additional fee are: Reproduction costs, permits and other fees, and express mailing/delivery are not included.

Schedule: Said work, as described in Scope, will be completed *as mutually agreed upon* after receipt of signed contract and all items to be furnished by client. All work is subject to weather and field conditions.

Payment: The fee is hourly with a budget of **\$10,000**.

The payment method, basis, frequency and other special conditions are set forth in attached Exhibit A-1.

This Agreement for Professional Services, attached General Conditions, Exhibits and any Attachments (collectively referred to as the "Agreement") supersedes all prior contemporaneous oral or written agreements and represents the entire understanding between Client and Consultant with respect to the services to be provided by Consultant hereunder. In the event of a conflict between the documents, this document and the attached General Conditions shall take precedence over all other Exhibits unless noted below under "Other Terms and Conditions". The Agreement for Professional Services and the General Conditions (including scope, schedule, fee and signatures) shall take precedence over attached Exhibits. This Agreement may not be amended except by written agreement signed by the authorized representatives of each party.

Other Terms and Conditions: Other or additional terms contrary to the General Conditions that apply solely to this project as specifically agreed to by signature of the Parties and set forth herein:
None.

r:\admin\administrative\contracts-letter proposals\2018\april\dunwood crossing_village of fox point_2018-04-30.docx

Short Elliott Hendrickson Inc.

Village of Fox Point

By: 

Michael Court, PE
Title: Senior Professional Engineer

By: _____

Title: _____

Exhibit A-1
to Agreement for Professional Services
Between Village of Fox Point (Client)
and
Short Elliott Hendrickson Inc. (Consultant)
Dated April 30, 2018

Payments to Consultant for Services and Expenses
Using the Hourly Basis Option

The Agreement for Professional Services is amended and supplemented to include the following agreement of the parties:

A. Hourly Basis Option

The Client and Consultant select the hourly basis for payment for services provided by Consultant. Consultant shall be compensated monthly. Monthly charges for services shall be based on Consultant's current billing rates for applicable employees plus charges for expenses and equipment.

Consultant will provide an estimate of the costs for services in this Agreement. It is agreed that after 90% of the estimated compensation has been earned and if it appears that completion of the services cannot be accomplished within the remaining 10% of the estimated compensation, Consultant will notify the Client and confer with representatives of the Client to determine the basis for completing the work.

Compensation to Consultant based on the rates is conditioned on completion of the work within the effective period of the rates. Should the time required to complete the work be extended beyond this period, the rates shall be appropriately adjusted.

B. Expenses

The following items involve expenditures made by Consultant employees or professional consultants on behalf of the Client. Their costs are not included in the hourly charges made for services and shall be paid for as described in this Agreement but instead are reimbursable expenses required in addition to hourly charges for services:

1. Transportation and travel expenses.
2. Long distance services, dedicated data and communication services, teleconferences, Project Web sites, and extranets.
3. Lodging and meal expense connected with the Project.
4. Fees paid, in the name of the Client, for securing approval of authorities having jurisdiction over the Project.
5. Plots, Reports, plan and specification reproduction expenses.
6. Postage, handling and delivery.
7. Expense of overtime work requiring higher than regular rates, if authorized in advance by the Client.
8. Renderings, models, mock-ups, professional photography, and presentation materials requested by the Client.
9. All taxes levied on professional services and on reimbursable expenses.
10. Other special expenses required in connection with the Project.
11. The cost of special consultants or technical services as required. The cost of subconsultant services shall include actual expenditure plus 10% markup for the cost of administration and insurance.

The Client shall pay Consultant monthly for expenses.

C. Equipment Utilization

The utilization of specialized equipment, including automation equipment, is recognized as benefiting the Client. The Client, therefore, agrees to pay the cost for the use of such specialized equipment on the project. Consultant invoices to the Client will contain detailed information regarding the use of specialized equipment on the project and charges will be based on the standard rates for the equipment published by Consultant.

The Client shall pay Consultant monthly for equipment utilization.

r:\admin\administrative\contracts-letter proposals\2018\april\dunwood crossing_village of fox point_exhibit a1.docx

SEH Hourly Billable Rates – 2018

Classification – Office Staff	Billable Rate ⁽¹⁾
Principal	\$155.00 - \$250.00
Project Manager	\$140.00 - \$225.00
Senior Project Specialist	\$135.00 - \$210.00
Senior Project Engineer	\$125.00 - \$210.00
Project Engineer	\$100.00 - \$165.00
Staff Engineer	\$80.00 - \$125.00
Senior Project Architect	\$110.00 - \$199.00
Project Architect	\$95.00 - \$150.00
Staff Architect	\$80.00 - \$110.00
Senior Project Scientist	\$130.00 - \$165.00
Project Scientist	\$85.00 - \$120.00
Staff Scientist	\$70.00 - \$95.00
Senior Project Planner	\$125.00 - \$195.00
Project Planner	\$85.00 - \$135.00
Staff Planner	\$75.00 - \$95.00
Project GIS Analyst	\$85.00 - \$150.00
Lead Technician	\$95.00 - \$155.00
Senior Technician	\$80.00 - \$130.00
Technician	\$60.00 - \$110.00
Word Processor	\$55.00 - \$95.00
General Clerical	\$55.00 - \$95.00
Graphic Designers	\$80.00 - \$120.00

Classification – Field Staff	Billable Rate ⁽¹⁾
Licensed Land Surveyor	\$110.00 - \$150.00
Lead Project Representative	\$95.00 - \$145.00
Sr. Project Representative	\$80.00 - \$125.00
Project Representative	\$70.00 - \$120.00
Survey Crew Chief	\$85.00 - \$120.00
Survey Instrument Operator	\$60.00 - \$95.00

(1) The actual rate charged is dependent upon the hourly rate of the employee assigned to the project.

The rates shown are subject to change.

Effective: January 1, 2018
Expires: December 31, 2018



Building a Better World
for All of Us®

SHORT ELLIOTT HENDRICKSON INC.

General Conditions of the Agreement for Professional Services

SECTION I – SERVICES OF CONSULTANT

A. General

1. Consultant agrees to perform professional services as set forth in the Agreement for Professional Services or Supplemental Letter Agreement ("Basic Services"). Nothing contained in this Agreement shall create a contractual relationship with or a cause of action in favor of a third party against either the Client or the Consultant. The Consultant's services under this Agreement are being performed solely for the Client's benefit, and no other party or entity shall have any claim against the Consultant because of this Agreement or the performance or nonperformance of services hereunder.

B. Schedule

1. Unless specific periods of time or dates for providing services are specified, Consultant's obligation to render services hereunder will be for a period which may reasonably be required for the completion of said services.
2. If Client has requested changes in the scope, extent, or character of the Project or the services to be provided by Consultant, the time of performance and compensation for Consultant's services shall be adjusted equitably. The Client agrees that Consultant is not responsible for damages arising directly or indirectly from delays beyond Consultant's control. If the delays resulting from such causes increase the cost or the time required by Consultant to perform its services in accordance with professional skill and care, then Consultant shall be entitled to a equitable adjustment in schedule and compensation.

C. Additional Services

1. If Consultant determines that any services it has been directed or requested to perform are beyond the scope as set forth in the Agreement or that, due to changed conditions or changes in the method or manner of administration of the Project, Consultant's effort required to perform its services under this Agreement exceeds the stated fee for Basic Services, then Consultant shall promptly notify the Client regarding the need for additional services. Upon notification and in the absence of a written objection, Consultant shall be entitled to additional compensation for the additional services, and to an extension of time for completion of additional services absent written objection by Client.
2. Additional services shall be billed in accord with agreed upon rates, or if not addressed, then at Consultant's standard rates.

D. Suspension and Termination

1. If Consultant's services are delayed or suspended in whole or in part by Client, or if Consultant's services are delayed by actions or inactions of others for more than 60 days through no fault of Consultant, then Consultant shall be entitled to either terminate its agreement upon 7 days written notice or, at its option, accept an equitable adjustment of rates and amounts of compensation provided for elsewhere in this Agreement to reflect reasonable costs incurred by Consultant.
2. This Agreement may be terminated by either party upon seven days written notice should the other party fail substantially to perform in accordance with its terms through no fault of the party initiating the termination.
3. This Agreement may be terminated by either party upon thirty days' written notice without cause. All provisions of this Agreement allocating responsibility or liability between the Client and Consultant shall survive the completion of the services hereunder and/or the termination of this Agreement.
4. In the event of termination, Consultant shall be compensated for services performed prior to termination date, including charges for expenses and equipment costs then due and all termination expenses.

SECTION II – CLIENT RESPONSIBILITIES

A. General

1. The Client shall, in proper time and sequence and where appropriate to the Project, at no expense to Consultant, provide full information as to Client's requirements for the services provided by Consultant and access to all public and private lands required for Consultant to perform its services.
2. The Consultant is not a municipal advisor and therefore Client shall provide its own legal, accounting, financial and insurance counseling and other special services as may be required for the Project. Client shall provide to Consultant all data (and professional interpretations thereof) prepared by or services performed by others pertinent to Consultant's services, including but not limited to, previous reports; sub-surface explorations; laboratory tests and inspection of samples; environmental assessment and impact statements, surveys, property descriptions; zoning, deed and other land use restrictions; as-built drawings, electronic data base and maps. The costs associated with correcting, creating or recreating any data that is provided by the Client that contains inaccurate or unusable information shall be the responsibility of the Client.
3. Client shall provide prompt written notice to Consultant whenever the Client observes or otherwise becomes aware of any changes in the Project or any defect in Consultant's services. Client shall promptly examine all studies, reports, sketches, opinions of construction costs, specifications, drawings, proposals, change orders, supplemental agreements and other documents presented by Consultant and render the necessary decisions and instructions so that Consultant may provide services in a timely manner.
4. Client shall require all utilities with facilities within the Client's Project site to locate and mark said utilities upon request, relocate and/or protect said utilities as determined necessary to accommodate work of the Project, submit a schedule of the necessary relocation/protection activities to the Client for review and comply with agreed upon schedule. Consultant shall not be liable for damages which arise out of Consultant's reasonable reliance on the information or services furnished by utilities to Client or others hired by Client.
5. Consultant shall be entitled to rely on the accuracy and completeness of information or services furnished by the Client or others employed by the Client and shall not be liable for damages arising from reasonable reliance on such materials. Consultant shall promptly notify the Client if Consultant discovers that any information or services furnished by the Client is in error or is inadequate for its purpose.

SECTION III – PAYMENTS

A. Invoices

1. Undisputed portions of invoices are due and payable within 30 days. Client must notify Consultant in writing of any disputed items within 15 days from receipt of invoice. Amounts due Consultant will be increased at the rate of 1.0% per month (or the maximum rate of interest permitted by law, if less) for invoices 30 days past due. Consultant reserves the right to retain Instruments of Service until all invoices are paid in full. Consultant will not be liable for any claims of loss, delay, or damage by Client for reason of withholding services or Instruments of Service until all invoices are paid in full. Consultant shall be entitled to recover all reasonable costs and disbursements, including reasonable attorney's fees, incurred in connection with collecting amounts owed by Client.
2. Should taxes, fees or costs be imposed, they shall be in addition to Consultant's agreed upon compensation.
3. Notwithstanding anything to the contrary herein, Consultant may pursue collection of past due invoices without the necessity of any mediation proceedings.

SECTION IV – GENERAL CONSIDERATIONS

A. Standards of Performance

1. The standard of care for all professional engineering and related services performed or furnished by Consultant under this Agreement will be the care and skill ordinarily exercised by members of Consultant's profession practicing under similar circumstances at the same time and in the same locality. Consultant makes no warranties, express or implied, under this Agreement or otherwise, in connection with its services.
2. Consultant neither guarantees the performance of any Contractor nor assumes responsibility for any Contractor's failure to furnish and perform the work in accordance with its construction contract or the construction documents prepared by Consultant. Client acknowledges Consultant will not direct, supervise or control the work of construction contractors or their subcontractors at the site or otherwise. Consultant shall have no authority over or responsibility for the contractor's acts or omissions, nor for its means, methods or procedures of construction. Consultant's services do not include review or evaluation of the Client's, contractor's or subcontractor's safety measures, or job site safety or furnishing or performing any of the Contractor's work.
3. If requested in the scope of a Supplemental Letter Agreement, then Consultant may provide an Opinion of Probable Construction Cost. Consultant's Opinions of Probable Construction Cost provided for herein are to be made on the basis of Consultant's experience and qualifications and represent Consultant's best judgment as a professional generally familiar with the industry. However, since Consultant has no control over the cost of labor, materials, equipment or service furnished by others, or over the Contractor's methods of determining prices, or over competitive bidding or market conditions, Consultant cannot and does not guarantee that proposals, bids or actual construction cost will not vary from Opinions of Construction Cost prepared by Consultant. If Client wishes greater assurance as to probable Construction Cost, Client shall employ an independent cost estimator or negotiate additional services and fees with Consultant.

B. Indemnity for Environmental Issues

1. Consultant is not a user, generator, handler, operator, arranger, storer, transporter or disposer of hazardous or toxic substances, therefore the Client agrees to hold harmless, indemnify and defend Consultant and Consultant's officers, directors, subconsultant(s), employees and agents from and against any and all claims, losses, damages, liability and costs, including but not limited to costs of defense, arising out of or in any way connected with, the presence, discharge, release, or escape of hazardous or toxic substances, pollutants or contaminants of any kind at the site.

C. Limitations on Consultant's Liability

1. The Client hereby agrees that to the fullest extent permitted by law, Consultant's total liability to the Client for any and all injuries, claims, losses, expenses, or damages whatsoever arising out of or in any way related to the Project or this Agreement from any cause or causes including, but not limited to, Consultant's negligence, errors, omissions, strict liability, breach of contract or breach of warranty shall not exceed five hundred thousand dollars (\$500,000). In the event Client desires limits of liability in excess of those provided in this paragraph, Client shall advise Consultant in writing and agree that Consultant's fee shall increase by 1% for each additional five hundred thousand dollars of liability limits, up to a maximum limit of liability of five million dollars (\$5,000,000).
2. Neither Party shall be liable to the other for consequential damages, including, without limitation, lost rentals, increased rental expenses, loss of use, loss of income, lost profit, financing, business and reputation and for loss of management or employee productivity, incurred by one another or their subsidiaries or successors, regardless of whether such damages are foreseeable and are caused by breach of contract, willful misconduct, negligent act or omission, or other wrongful act of either of them.
3. It is intended by the parties to this Agreement that Consultant's services shall not subject Consultant's employees, officers or directors to any personal legal exposure for the risks associated

with this Agreement. The Client agrees that as the Client's sole and exclusive remedy, any claim, demand or suit shall be directed and/or asserted only against Consultant, and not against any of Consultant's individual employees, officers or directors, and Client knowingly waives all such claims against Consultant individual employees, officers or directors.

D. Assignment

1. Neither party to this Agreement shall transfer, sublet or assign any rights under, or interests in, this Agreement or claims based on this Agreement without the prior written consent of the other party. Any assignment in violation of this subsection shall be null and void.

SECTION V – DISPUTE RESOLUTION

A. Mediation

1. Any dispute between Client and Consultant arising out of or relating to this Agreement or services provided under this Agreement, (except for unpaid invoices which are governed by Section III), shall be submitted to nonbinding mediation as a precondition to litigation unless the parties mutually agree otherwise. Mediation shall occur within 60 days of a written demand for mediation unless Consultant and Client mutually agree otherwise.

B. Litigation – Choice of Venue and Jurisdiction

1. Any dispute not settled through mediation shall be settled through litigation in the state where the Project at issue is located.

SECTION VI – INTELLECTUAL PROPERTY

A. Proprietary Information

1. All documents, including reports, drawings, calculations, specifications, CADD materials, computers software or hardware or other work product prepared by Consultant pursuant to this Agreement are Consultant's Instruments of Service ("Instruments of Service") and Consultant retains all ownership interests in Instruments of Service, including all available copyrights.
2. Consultant shall retain all of its rights in its proprietary information including, without limitation, its methodologies and methods of analysis, ideas, concepts, expressions, inventions, know how, methods, techniques, skills, knowledge and experience possessed by Consultant prior to, or acquired by Consultant during, the performance of this Agreement and the same shall not be deemed to be Work Product or Work for Hire and Consultant shall not be restricted in any way with respect thereto.

B. Client Use of Instruments of Service

1. Provided that Consultant has been paid in full for its services, Client shall have the right in the form of a license to use Instruments of Service resulting from Consultant's efforts on the Project. Consultant shall retain full rights to electronic data and the drawings, specifications, including those in electronic form, prepared by Consultant and its subconsultants and the right to reuse component information contained in them in the normal course of Consultant's professional activities. Consultant shall be deemed to be the author of such Instruments of Service, electronic data or documents, and shall be given appropriate credit in any public display of such Instruments of Service.
2. Records requests or requests for additional copies of Instruments of Services outside of the scope of services are available to Client subject to Consultant's current rate schedule.

C. Reuse of Documents

1. All Instruments of Service prepared by Consultant pursuant to this Agreement are not intended or represented to be suitable for reuse by the Client or others on extensions of the Project or on any other Project. Any reuse of the Instruments of Service without written consent or adaptation by Consultant for the specific purpose intended will be at the Client's sole risk and without liability or legal exposure to Consultant; and the Client shall release Consultant from all claims arising from such use. Client shall also defend, indemnify and hold harmless Consultant from all claims, damages, losses and expenses including attorneys' fees arising out of or resulting from reuse of Consultant documents without written consent.



VILLAGE OF FOX POINT

MILWAUKEE COUNTY
WISCONSIN

VILLAGE HALL
7200 N. SANTA MONICA BLVD.
FOX POINT 53217-3505
414-351-8900
FAX 414-351-8909

To: Village of Fox Point Village Board

From: Scott Brandmeier, Director of Public Works 

Through: Scott Botcher, Village Manager 

Date: April 30, 2018

Re: Recommendation for Acceptance of Change Order for review and inspection services associated with the Dunwood Crossing Project

Short Elliot Hendrickson (SEH) was retained by the Village to perform reviews of the proposed drawings and specifications for the site civil related aspects of the Dunwood Crossing project including storm water, sanitary sewer, water main, grading, drainage, erosion control and other miscellaneous civil engineering tasks. The attached change order reflects additional review fees of \$5,000 plus another \$21,000 to perform construction inspection services for the sanitary sewer tie-ins within Dunwood Road as well as the construction of the water main which will be dedicated to the Village upon completion of the work.

Fees associated with SEH's services are reimbursed by the Mandel Group. The proposed change order, particularly related to the inspection services, is based on an estimated four to five weeks of construction services and it is important to note that we are charged at a time and material cost basis for work performed.

I have reviewed the proposed change order and find that the requested additional fees are reasonable. Therefore, it is my recommendation that the Village Board accept the change order from SEH in the amount of \$26,000 and authorize the Village President and Village Clerk/Treasurer to sign the change order on behalf of the Village.



Building a Better World
for All of Us®

CHANGE ORDER

To: Scott Brandmeier, PE
Village of Fox Point

Date: April 30, 2018

Project Name: Dunwood Crossing Development Review

SEH File No: FOXPT 141560

This document briefly outlines the scope of work and fee estimate for the proposed project you have requested. Prior to proceeding with any work on this item, we require your signature for this Authorization to Proceed.

Scope of Work:

1. Provide final review of the Dunwood Crossing Plans. **\$5,000**
2. Provide construction observation for utility installation to include the following:
 - a. Attend preconstruction meeting.
 - b. Provide construction observation for the installation of the sanitary sewer and water main stubs from Dunwood Ave to the right-of-way line (estimate one week of construction).
 - c. Provide construction observation for the installation of the on-site public water main (estimate three weeks of construction). **\$21,000**

Compensation:

The estimated charges for this project will be billed at a **Time & Expense cost estimated at \$26,000.**

Short Elliott Hendrickson, Inc.

Approved by: _____


Michael Court, PE

Date: 04/30/2018

CLIENT AUTHORIZATION

The above work items and price are satisfactory and SEH is hereby authorized to proceed:

Signature/Title: _____

Date: _____

Company Name: _____

This Authorization to Proceed and the attached General Conditions of the Agreement for Professional Services (Rev. 07.14.16) shall constitute the project agreement for this work.

Short Elliott Hendrickson Inc., 501 Maple Avenue, Delafield, WI 53018-9351
SEH is 100% employee-owned | sehinc.com | 262.646.6855 | 888.908.8166 fax

General Conditions of the Agreement for Professional Services

SECTION I – SERVICES OF CONSULTANT

A. General

1. Consultant agrees to perform professional services as set forth in the Agreement for Professional Services or Supplemental Letter Agreement ("Basic Services"). Nothing contained in this Agreement shall create a contractual relationship with or a cause of action in favor of a third party against either the Client or the Consultant. The Consultant's services under this Agreement are being performed solely for the Client's benefit, and no other party or entity shall have any claim against the Consultant because of this Agreement or the performance or nonperformance of services hereunder.

B. Schedule

1. Unless specific periods of time or dates for providing services are specified, Consultant's obligation to render services hereunder will be for a period which may reasonably be required for the completion of said services.
2. If Client has requested changes in the scope, extent, or character of the Project or the services to be provided by Consultant, the time of performance and compensation for Consultant's services shall be adjusted equitably. The Client agrees that Consultant is not responsible for damages arising directly or indirectly from delays beyond Consultant's control. If the delays resulting from such causes increase the cost or the time required by Consultant to perform its services in accordance with professional skill and care, then Consultant shall be entitled to an equitable adjustment in schedule and compensation.

C. Additional Services

1. If Consultant determines that any services it has been directed or requested to perform are beyond the scope as set forth in the Agreement or that, due to changed conditions or changes in the method or manner of administration of the Project, Consultant's effort required to perform its services under this Agreement exceeds the stated fee for Basic Services, then Consultant shall promptly notify the Client regarding the need for additional services. Upon notification and in the absence of a written objection, Consultant shall be entitled to additional compensation for the additional services, and to an extension of time for completion of additional services absent written objection by Client.
2. Additional services shall be billed in accord with agreed upon rates, or if not addressed, then at Consultant's standard rates.

D. Suspension and Termination

1. If Consultant's services are delayed or suspended in whole or in part by Client, or if Consultant's services are delayed by actions or inactions of others for more than 60 days through no fault of Consultant, then Consultant shall be entitled to either terminate its agreement upon 7 days written notice or, at its option, accept an equitable adjustment of rates and amounts of compensation provided for elsewhere in this Agreement to reflect reasonable costs incurred by Consultant.
2. This Agreement may be terminated by either party upon seven days written notice should the other party fail substantially to perform in accordance with its terms through no fault of the party initiating the termination.
3. This Agreement may be terminated by either party upon thirty days' written notice without cause. All provisions of this Agreement allocating responsibility or liability between the Client and Consultant shall survive the completion of the services hereunder and/or the termination of this Agreement.
4. In the event of termination, Consultant shall be compensated for services performed prior to termination date, including charges for expenses and equipment costs then due and all termination expenses.

SECTION II – CLIENT RESPONSIBILITIES

A. General

1. The Client shall, in proper time and sequence and where appropriate to the Project, at no expense to Consultant, provide full information as to Client's requirements for the services provided by Consultant and access to all public and private lands required for Consultant to perform its services.
2. The Consultant is not a municipal advisor and therefore Client shall provide its own legal, accounting, financial and insurance counseling and other special services as may be required for the Project. Client shall provide to Consultant all data (and professional interpretations thereof) prepared by or services performed by others pertinent to Consultant's services, including but not limited to, previous reports; sub-surface explorations; laboratory tests and inspection of samples; environmental assessment and impact statements, surveys, property descriptions; zoning, deed and other land use restrictions; as-built drawings, electronic data base and maps. The costs associated with correcting, creating or recreating any data that is provided by the Client that contains inaccurate or unusable information shall be the responsibility of the Client.
3. Client shall provide prompt written notice to Consultant whenever the Client observes or otherwise becomes aware of any changes in the Project or any defect in Consultant's services. Client shall promptly examine all studies, reports, sketches, opinions of construction costs, specifications, drawings, proposals, change orders, supplemental agreements and other documents presented by Consultant and render the necessary decisions and instructions so that Consultant may provide services in a timely manner.
4. Client shall require all utilities with facilities within the Client's Project site to locate and mark said utilities upon request, relocate and/or protect said utilities as determined necessary to accommodate work of the Project, submit a schedule of the necessary relocation/protection activities to the Client for review and comply with agreed upon schedule. Consultant shall not be liable for damages which arise out of Consultant's reasonable reliance on the information or services furnished by utilities to Client or others hired by Client.
5. Consultant shall be entitled to rely on the accuracy and completeness of information or services furnished by the Client or others employed by the Client and shall not be liable for damages arising from reasonable reliance on such materials. Consultant shall promptly notify the Client if Consultant discovers that any information or services furnished by the Client is in error or is inadequate for its purpose.

SECTION III – PAYMENTS

A. Invoices

1. Undisputed portions of invoices are due and payable within 30 days. Client must notify Consultant in writing of any disputed items within 15 days from receipt of invoice. Amounts due Consultant will be increased at the rate of 1.0% per month (or the maximum rate of interest permitted by law, if less) for invoices 30 days past due. Consultant reserves the right to retain Instruments of Service until all invoices are paid in full. Consultant will not be liable for any claims of loss, delay, or damage by Client for reason of withholding services or Instruments of Service until all invoices are paid in full. Consultant shall be entitled to recover all reasonable costs and disbursements, including reasonable attorney's fees, incurred in connection with collecting amounts owed by Client.
2. Should taxes, fees or costs be imposed, they shall be in addition to Consultant's agreed upon compensation.
3. Notwithstanding anything to the contrary herein, Consultant may pursue collection of past due invoices without the necessity of any mediation proceedings.

SECTION IV – GENERAL CONSIDERATIONS

A. Standards of Performance

1. The standard of care for all professional engineering and related services performed or furnished by Consultant under this Agreement will be the care and skill ordinarily exercised by members of Consultant's profession practicing under similar circumstances at the same time and in the same locality. Consultant makes no warranties, express or implied, under this Agreement or otherwise, in connection with its services.
2. Consultant neither guarantees the performance of any Contractor nor assumes responsibility for any Contractor's failure to furnish and perform the work in accordance with its construction contract or the construction documents prepared by Consultant. Client acknowledges Consultant will not direct, supervise or control the work of construction contractors or their subcontractors at the site or otherwise. Consultant shall have no authority over or responsibility for the contractor's acts or omissions, nor for its means, methods or procedures of construction. Consultant's services do not include review or evaluation of the Client's, contractor's or subcontractor's safety measures, or job site safety or furnishing or performing any of the Contractor's work.
3. If requested in the scope of a Supplemental Letter Agreement, then Consultant may provide an Opinion of Probable Construction Cost. Consultant's Opinions of Probable Construction Cost provided for herein are to be made on the basis of Consultant's experience and qualifications and represent Consultant's best judgment as a professional generally familiar with the industry. However, since Consultant has no control over the cost of labor, materials, equipment or service furnished by others, or over the Contractor's methods of determining prices, or over competitive bidding or market conditions, Consultant cannot and does not guarantee that proposals, bids or actual construction cost will not vary from Opinions of Construction Cost prepared by Consultant. If Client wishes greater assurance as to probable Construction Cost, Client shall employ an independent cost estimator or negotiate additional services and fees with Consultant.

B. Indemnity for Environmental Issues

1. Consultant is not a user, generator, handler, operator, arranger, storer, transporter or disposer of hazardous or toxic substances, therefore the Client agrees to hold harmless, indemnify and defend Consultant and Consultant's officers, directors, subconsultant(s), employees and agents from and against any and all claims, losses, damages, liability and costs, including but not limited to costs of defense, arising out of or in any way connected with, the presence, discharge, release, or escape of hazardous or toxic substances, pollutants or contaminants of any kind at the site.

C. Limitations on Consultant's Liability

1. The Client hereby agrees that to the fullest extent permitted by law, Consultant's total liability to the Client for any and all injuries, claims, losses, expenses, or damages whatsoever arising out of or in any way related to the Project or this Agreement from any cause or causes including, but not limited to, Consultant's negligence, errors, omissions, strict liability, breach of contract or breach of warranty shall not exceed five hundred thousand dollars (\$500,000). In the event Client desires limits of liability in excess of those provided in this paragraph, Client shall advise Consultant in writing and agree that Consultant's fee shall increase by 1% for each additional five hundred thousand dollars of liability limits, up to a maximum limit of liability of five million dollars (\$5,000,000).
2. Neither Party shall be liable to the other for consequential damages, including, without limitation, lost rentals, increased rental expenses, loss of use, loss of income, lost profit, financing, business and reputation and for loss of management or employee productivity, incurred by one another or their subsidiaries or successors, regardless of whether such damages are foreseeable and are caused by breach of contract, willful misconduct, negligent act or omission, or other wrongful act of either of them.
3. It is intended by the parties to this Agreement that Consultant's services shall not subject Consultant's employees, officers or directors to any personal legal exposure for the risks associated

with this Agreement. The Client agrees that as the Client's sole and exclusive remedy, any claim, demand or suit shall be directed and/or asserted only against Consultant, and not against any of Consultant's individual employees, officers or directors, and Client knowingly waives all such claims against Consultant individual employees, officers or directors.

D. Assignment

1. Neither party to this Agreement shall transfer, sublet or assign any rights under, or interests in, this Agreement or claims based on this Agreement without the prior written consent of the other party. Any assignment in violation of this subsection shall be null and void.

SECTION V – DISPUTE RESOLUTION

A. Mediation

1. Any dispute between Client and Consultant arising out of or relating to this Agreement or services provided under this Agreement, (except for unpaid invoices which are governed by Section III), shall be submitted to nonbinding mediation as a precondition to litigation unless the parties mutually agree otherwise. Mediation shall occur within 60 days of a written demand for mediation unless Consultant and Client mutually agree otherwise.

B. Litigation – Choice of Venue and Jurisdiction

1. Any dispute not settled through mediation shall be settled through litigation in the state where the Project at issue is located.

SECTION VI – INTELLECTUAL PROPERTY

A. Proprietary Information

1. All documents, including reports, drawings, calculations, specifications, CADD materials, computers software or hardware or other work product prepared by Consultant pursuant to this Agreement are Consultant's Instruments of Service ("Instruments of Service") and Consultant retains all ownership interests in Instruments of Service, including all available copyrights.
2. Consultant shall retain all of its rights in its proprietary information including, without limitation, its methodologies and methods of analysis, ideas, concepts, expressions, inventions, know how, methods, techniques, skills, knowledge and experience possessed by Consultant prior to, or acquired by Consultant during, the performance of this Agreement and the same shall not be deemed to be Work Product or Work for Hire and Consultant shall not be restricted in any way with respect thereto.

B. Client Use of Instruments of Service

1. Provided that Consultant has been paid in full for its services, Client shall have the right in the form of a license to use Instruments of Service resulting from Consultant's efforts on the Project. Consultant shall retain full rights to electronic data and the drawings, specifications, including those in electronic form, prepared by Consultant and its subconsultants and the right to reuse component information contained in them in the normal course of Consultant's professional activities. Consultant shall be deemed to be the author of such Instruments of Service, electronic data or documents, and shall be given appropriate credit in any public display of such Instruments of Service.
2. Records requests or requests for additional copies of Instruments of Services outside of the scope of services are available to Client subject to Consultant's current rate schedule.

C. Reuse of Documents

1. All Instruments of Service prepared by Consultant pursuant to this Agreement are not intended or represented to be suitable for reuse by the Client or others on extensions of the Project or on any other Project. Any reuse of the Instruments of Service without written consent or adaptation by Consultant for the specific purpose intended will be at the Client's sole risk and without liability or legal exposure to Consultant; and the Client shall release Consultant from all claims arising from such use. Client shall also defend, indemnify and hold harmless Consultant from all claims, damages, losses and expenses including attorneys' fees arising out of or resulting from reuse of Consultant documents without written consent.

RESOLUTION NO. _____

**RELOCATION ORDER RESOLUTION AND RESOLUTION OF
NECESSITY FOR UTILITY WORK ON NORTH MERRIE LANE**

WHEREAS, the Village of Fox Point Director of Public Works has determined that certain utility work must be done with regard to existing utilities that serve 7700, 7710, 7720, and 7730 North Merrie Lane and the vicinity thereof as further described in attached Exhibit A (hereinafter the “Merrie Lane Properties”).

NOW, THEREFORE, BE IT HEREBY RESOLVED by the Village Board of the Village of Fox Point, Milwaukee, Wisconsin, as follows:

1. That this Resolution is a relocation order in accordance with subsection 32.05(1), Wisconsin Statutes, for the purpose of the public improvement project described herein and it is also a determination of necessity for that project in accordance with subsection 32.07(2), Wisconsin Statutes;
2. That the Village of Fox Point Village Board hereby determines that it is necessary and a public purpose to relocate, repair and/or reconstruct the public utilities that are located on the Merrie Lane Properties in the Village of Fox Point;
3. That said relocation, repair, and/or reconstruction will be constructed within the area depicted on the scale drawing attached hereto and incorporated herein as Exhibit A;
4. That the Village of Fox Point will acquire a permanent easement and temporary construction easement for such work and facilities in the area described in Exhibit A.

I hereby certify that on this ____ day of _____, 2018, this relocation order resolution and resolution of necessity was adopted by a vote of ____ ayes and ____ nays by the Village Board for the Village of Fox Point, Fox Point, Wisconsin.

VILLAGE OF FOX POINT

Douglas H. Frazer, Village President

ATTEST:

Kelly Meyer, Village Clerk

C:\MyFiles\Fox Point\Merrie Lane\Resolution re utility work 4.27.18.doc

Exhibit A

Parcels One (1) and Two (2) of Certified Survey Map No. 4253, being a part of the Northeast One-quarter (1/4) and Northwest One-quarter (114) of Section Sixteen (16), Township Eight (8) North, Range Twenty-two (22) East, in the Village of Fox Point, Milwaukee County, Wisconsin, recorded November 18, 1982, in Reel 1484, Images 1136 and 1137 inclusive, as Document No. 5577433.

Tax Key No: 093-9938-001 and 093-9938-002

Address: 7707 N Merrie Lane

TEMPORARY MUNICIPAL CONSTRUCTION EASEMENT


BEING A PART OF THE SW1/4, OF THE NE1/4, OF SECTION 16, TOWNSHIP 08 NORTH, RANGE 22 EAST, SITUATED IN THE VILLAGE OF FOX POINT, MILWAUKEE COUNTY, WISCONSIN, DESCRIBED AS FOLLOWS:

A TEMPORARY MUNICIPAL UTILITY EASEMENT DESCRIBED AS: THE NORTH 10.00 FEET OF THE EAST 25.00 FEET OF PARCEL 1, OF CERTIFIED SURVEY MAP No.4253, AS RECORDED WITHIN REEL 1484, ON IMAGES 1136-1137, OF CERTIFIED SURVEY MAPS OF THE MILWAUKEE COUNTY REGISTRY, AS DOCUMENT No.5577433.
CONTAINING 253 SQUARE FEET / 0.006 ACRES OF LAND, MORE OR LESS.

P/L = PROPERTY LINE
 = TEMPORARY MUNICIPAL CONSTRUCTION EASEMENT

NORTH REFERENCED TO THE WISCONSIN STATE PLANE COORDINATE SYSTEM, SOUTH ZONE, NAD 27. THE WEST LINE OF THE NE 1/4 OF SEC. 15-08-22, BEARING N00°48'28"W.

SCALE: 1"=40'

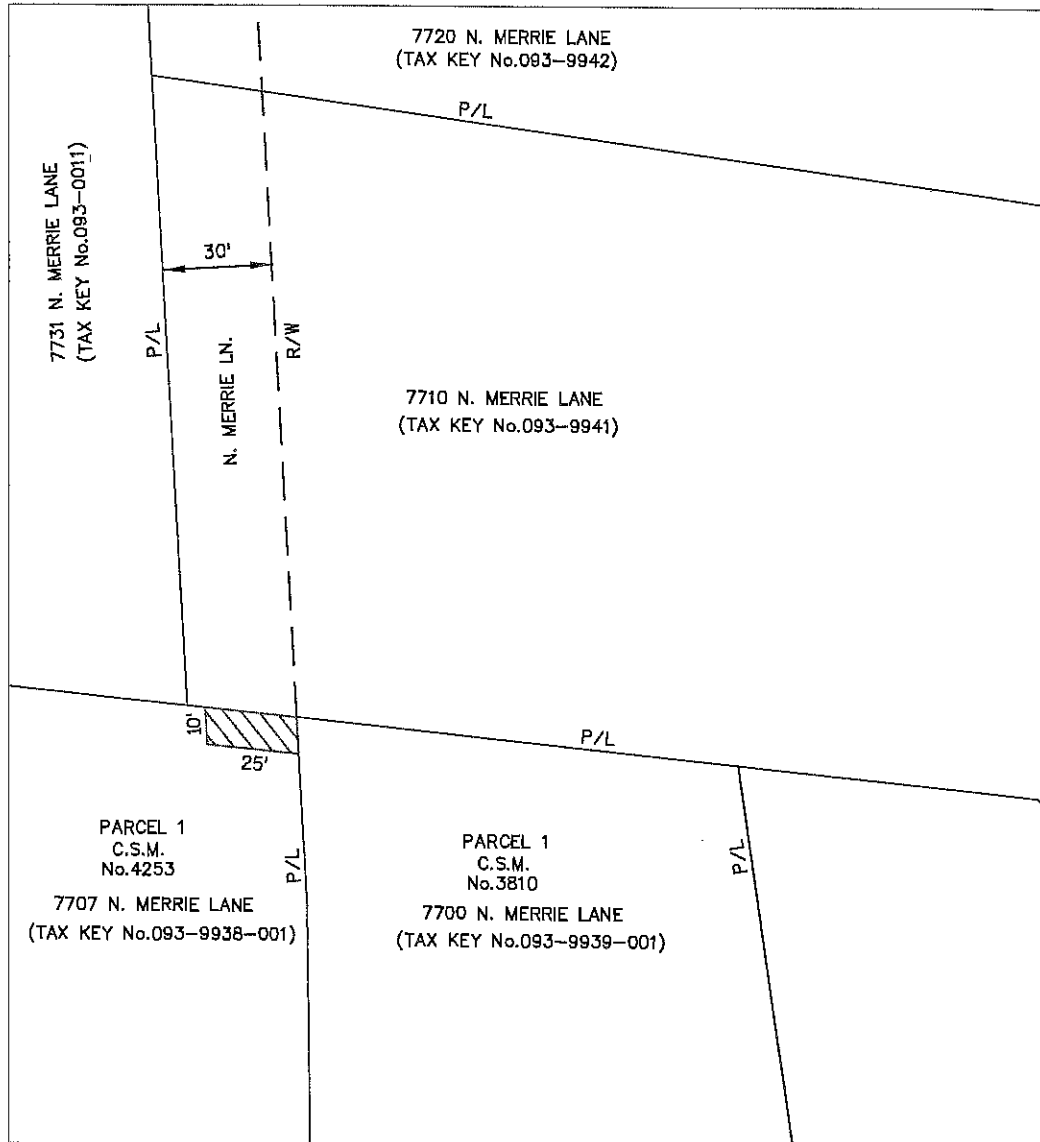

FILENAME: S:\Mtl\Job\Project\1\180088-2018 ROAD UTILITY RECONSTRUCTION\Survey\180088_LSE_EASEMENTS.dwg

LAST SAVED DATE: 1/4/2018

PLOT DATE/TIME: 1/4/2018 5:17 PM

PLOTTED BY: ERK A. GUSTAFSON

EXHIBIT A

That part of Lot 7, in the Northeast 1/4 of Section 16, Town 8 North, Range 22 East, in the Village of Fox Point, County of Milwaukee, State of Wisconsin, bounded and described as follows: Commencing at a stone monument which is North 0° 09' West 444.88 feet and South 89° 56' East, 474.16 feet from the center of Section 16; thence North 83° 24' West, 30.39 feet to a point; thence North 2° 34' West, 171.84 feet to a point; thence South 81° 26' 08" East, 391.10 feet to a point; thence South 66° 02' 31" East, 179.56 feet to a point; thence South 64° 19' 20" East, 161.66 feet to a point; thence South 27° 46' West, 240.42 feet to a point; thence North 59° 44' West 309.78 feet to a point; thence North 52° 13' West, 96.80 feet to a point; thence North 83° 24' West, 203.76 feet, more or less, to the place of beginning.

Tax Key No: 093-9941


Address: 7710 N. Merrie Lane

PERMANENT MUNICIPAL UTILITY EASEMENT

BEING A PART OF THE SW1/4, OF THE NE1/4, OF SECTION 16, TOWNSHIP 08 NORTH, RANGE 22 EAST, SITUATED IN THE VILLAGE OF FOX POINT, MILWAUKEE COUNTY, WISCONSIN, DESCRIBED AS FOLLOWS:

A 30 FOOT WIDE PERMANENT MUNICIPAL UTILITY EASEMENT DESCRIBED AS: THE WEST 30 FEET OF TAX KEY PARCEL No.093-9941 (7710 N. MERRIE LANE), MORE PARTICULARLY DESCRIBED AS: BEGINNING AT THE NORTHEAST CORNER OF CERTIFIED SURVEY MAP No.4253, AS RECORDED WITHIN REEL 1484, ON IMAGES 1136-1137, OF CERTIFIED SURVEY MAPS OF THE MILWAUKEE COUNTY REGISTRY, AS DOCUMENT No.5577433; THENCE NORTH 84°03'28" WEST, ALONG THE NORTH LINE OF SAID CERTIFIED SURVEY MAP, AND ALSO ALONG THE SOUTH LINE OF SAID TAX KEY No.093-9941, 30.39 FEET TO THE WEST LINE OF SAID TAX KEY No.093-9941; THENCE NORTH 03°13'28" WEST, ALONG SAID WEST LINE, OF TAX KEY No.093-9941, 171.84 FEET TO THE NORTHWEST CORNER OF SAID TAX KEY No.093-9941; THENCE SOUTH 82°05'36" EAST, ALONG THE NORTH LINE OF SAID TAX KEY No.093-9941, 30.58 FEET; THENCE SOUTH 03°13'28" EAST, PARALLEL WITH AND 30.00 FEET EAST OF SAID WEST LINE OF TAX KEY No.093-9941, 170.78 FEET TO SAID NORTHEAST CORNER OF CERTIFIED SURVEY MAP No.4253, AND THE POINT OF BEGINNING.
CONTAINING 5,140 SQUARE FEET / 0.118 ACRES OF LAND, MORE OR LESS.

P/L = PROPERTY LINE

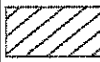 PERMANENT
MUNICIPAL UTILITY
EASEMENT

NORTH REFERENCED TO THE WISCONSIN
STATE PLANE COORDINATE SYSTEM,
SOUTH ZONE, NAD 27. THE WEST LINE
OF THE NE 1/4 OF SEC. 16-08-22,
BEARING N00°48'28"W.

SCALE: 1"=40'

FILENAME: S:\Vie-Co\Project\05-18088-2018 ROAD UTILITY RECONSTRUCTION\Survey\DWG\050818-18_EASEMENTS.dwg
LAST SAVED DATE: 1/4/2018
PLOT DATE/TIME: 1/4/2018 3:20 PM
PLOTED BY: ERIC A. GUSTAFSON

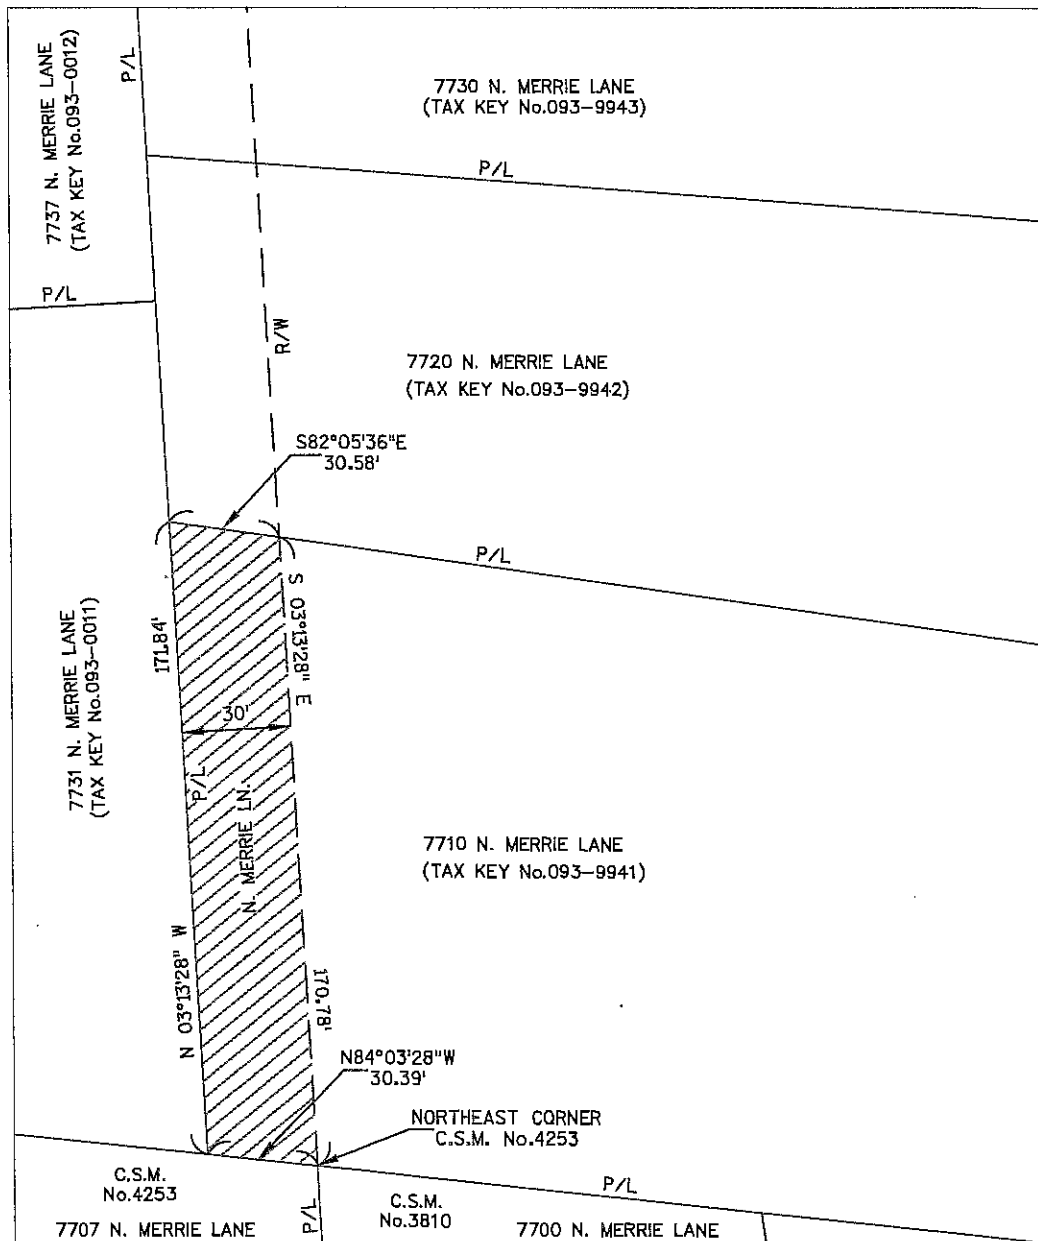


EXHIBIT A

That part of Lot Seven (7) in the Northeast One-quarter (1/4) of Section Sixteen (16), in Township Eight (8) North, Range Twenty-two (22) East, in the Village of Fox Point, County of Milwaukee, State of Wisconsin bounded and described as follows, to-wit: Commencing at a reference point being a stone monument which is North 0° 09' West 444.88 feet and South 89° 56' East 474.16 feet from the Center of Section 16, thence North 83° 24' West 30.39 feet to a point; thence North 2° 34' West 171.84 feet to a point; said last mentioned point being the place of commencement, thence North 2° 34' West 100.00 feet to a point, thence South 85° 13' 33" East 411.52 feet to a point, thence North 50° 13' East 227.41 feet to a point, thence South 52° 23' East 157.67 feet to a point, thence South 41° 08' East 149.50 feet to a point, thence South 27° 46' West 230.00 feet to a point, thence North 64° 19' 20" West 161.66 feet to a point, thence North 66° 02' 31" West 179.56 feet to a point, thence North 81° 26' 08" West 391.10 feet to the said place of commencement.

Tax Key No: 093-9942

Address: 7720 N Merrie Lane

PERMANENT MUNICIPAL UTILITY EASEMENT

BEING A PART OF THE SW1/4, OF THE NE1/4, OF SECTION 16, TOWNSHIP 08 NORTH, RANGE 22 EAST, SITUATED IN THE VILLAGE OF FOX POINT, MILWAUKEE COUNTY, WISCONSIN, DESCRIBED AS FOLLOWS:


A 30 FOOT WIDE PERMANENT MUNICIPAL UTILITY EASEMENT DESCRIBED AS: THE WEST 30 FEET OF TAX KEY PARCEL No.093-9942 (7720 N. MERRIE LANE), MORE PARTICULARLY DESCRIBED AS: COMMENCING AT THE NORTHEAST CORNER OF CERTIFIED SURVEY MAP No.4253, AS RECORDED WITHIN REEL 1484, ON IMAGES 1136-1137, OF CERTIFIED SURVEY MAPS OF THE MILWAUKEE COUNTY REGISTRY, AS DOCUMENT No.5577433; THENCE NORTH 84°03'28" WEST, ALONG THE NORTH LINE OF SAID CERTIFIED SURVEY MAP, 30.39 FEET TO THE WEST LINE OF TAX KEY No.093-9941 (7710 N. MERRIE LANE); THENCE NORTH 03°13'28" WEST, ALONG SAID WEST LINE OF TAX KEY No.093-9941, 171.84 FEET TO THE SOUTHWEST CORNER OF SAID TAX KEY No.093-9942, AND THE POINT OF BEGINNING; THENCE CONTINUING NORTH 03°13'28" WEST, ALONG THE WEST LINE OF SAID TAX KEY No.093-9942, 100.00 FEET TO THE NORTHWEST CORNER OF SAID TAX KEY No.093-9942; THENCE SOUTH 85°53'01" EAST, ALONG THE NORTH LINE OF SAID TAX KEY No.093-9942, 30.25 FEET; THENCE SOUTH 03°13'28" EAST, PARALLEL WITH AND 30.00 FEET EAST OF SAID WEST LINE OF TAX KEY No.093-9942, 102.04 FEET TO THE SOUTH LINE OF SAID TAX KEY No.093-9942; THENCE NORTH 82°05'36" WEST, ALONG SAID SOUTH LINE OF TAX KEY No.093-9942, 30.58 FEET TO SAID SOUTHWEST CORNER OF TAX KEY No.093-9942, AND THE POINT OF BEGINNING.
CONTAINING 3,031 SQUARE FEET / 0.070 ACRES OF LAND, MORE OR LESS.

P/L = PROPERTY LINE
 = PERMANENT MUNICIPAL UTILITY EASEMENT

NORTH REFERENCED TO THE WISCONSIN STATE PLANE COORDINATE SYSTEM, SOUTH ZONE, NAD 27. THE WEST LINE OF THE NE 1/4 OF SEC. 16-08-22, BEARING N00°48'28"W.

SCALE: 1"=40'

FILENAME: S:\Mfg\CA\Project\2018 ROAD UTILITY RECONSTRUCTION\Survey\UNW\180000_RL_EASEMENTS.dwg
 PLOTTED BY: ERIC A. GUSTAFSON
 PLOT DATE/TIME: 1/4/2018 5:21 PM
 LAST SAVED DATE: 1/4/2018

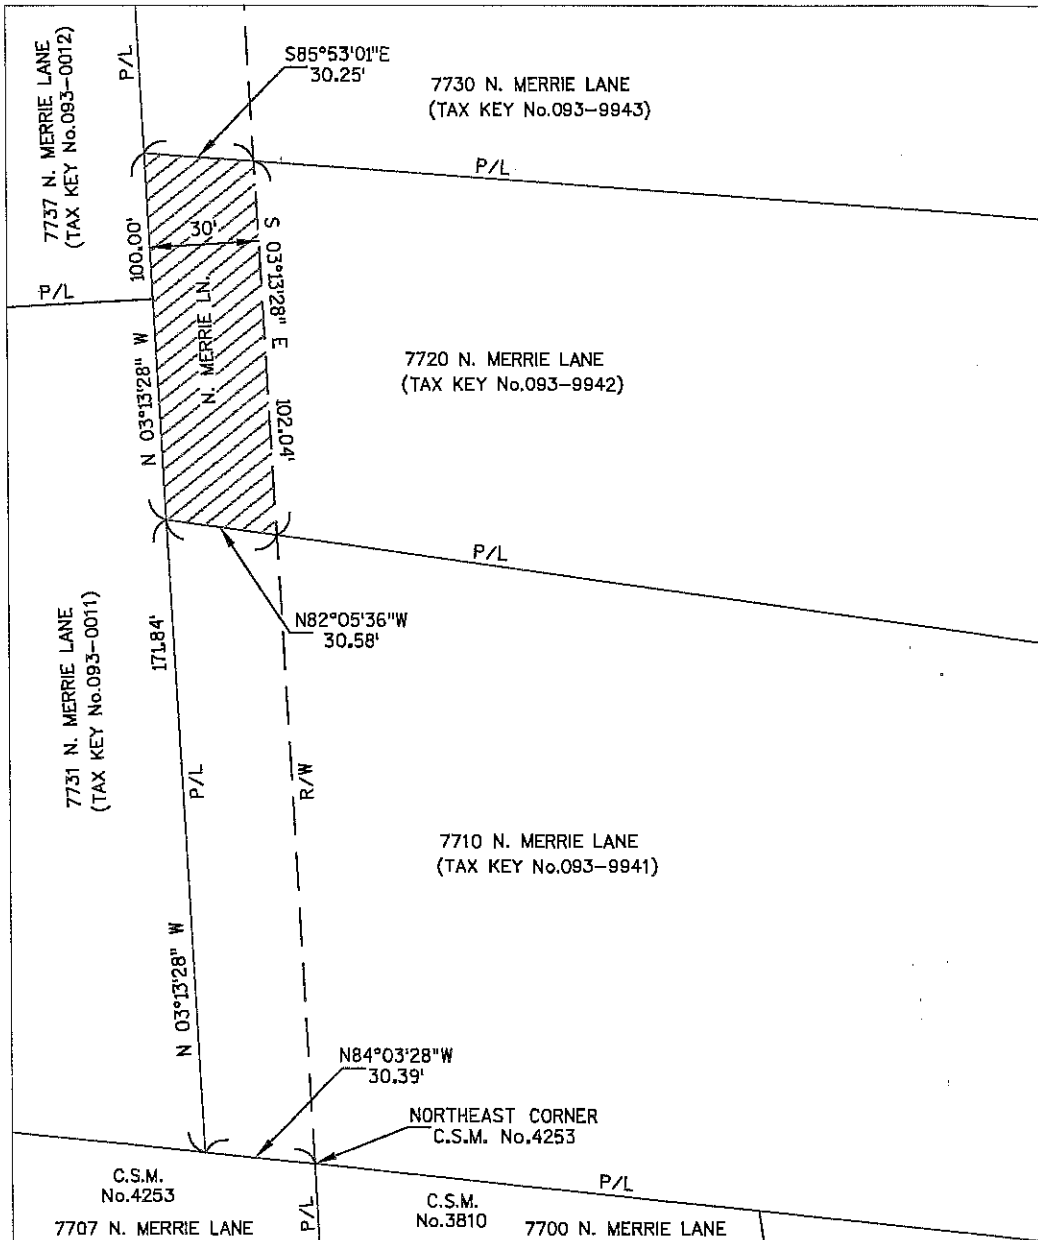

KAPUR & ASSOCIATES, INC.
 CONSULTING ENGINEERS
 MILWAUKEE, WISCONSIN
 414.351.8688

EXHIBIT A

That part of Fractional Northeast 1/4 of Section 16, Township 8 North, Range 22 East, in the Village of Fox Point, County of Milwaukee, State of Wisconsin, which is bounded and described as follows: Commencing at a reference point which is North 00° 09' 00" West 444.88 feet and South 89° 56' 00" East 474.16 feet from the center of Section 16; thence North 83° 24' 00" West 30.39 feet to a point; thence North 02° 34' 00" West 271.84 feet to the point of beginning of the land to be described; thence North 02° 34' 00" West 152.00 feet to a point; thence South 88° 50' 03" East 285.06 feet to a point; thence North 79° 07' 27" East 234.24 feet to a point; thence South 44° 08' 00" East 110.05 feet to a point; thence South 50° 13' 00" West 227.41 feet to a point; thence North 85° 13' 33" West 411.52 feet to the point of beginning.

Tax Key No: 093-9943

Address: 7730 N Merrie Lane

PERMANENT MUNICIPAL UTILITY EASEMENT

BEING A PART OF THE SW1/4, OF THE NE1/4, OF SECTION 16, TOWNSHIP 08 NORTH, RANGE 22 EAST, SITUATED IN THE VILLAGE OF FOX POINT, MILWAUKEE COUNTY, WISCONSIN, DESCRIBED AS FOLLOWS:


A 30 FOOT WIDE PERMANENT MUNICIPAL UTILITY EASEMENT DESCRIBED AS: THE WEST 30 FEET OF TAX KEY PARCEL No.093-9943 (7730 N. MERRIE LANE), MORE PARTICULARLY DESCRIBED AS; COMMENCING AT THE NORTHEAST CORNER OF CERTIFIED SURVEY MAP No.4253, AS RECORDED WITHIN REEL 1484, ON IMAGES 1136-1137, OF CERTIFIED SURVEY MAPS OF THE MILWAUKEE COUNTY REGISTRY, AS DOCUMENT No.5577433; THENCE NORTH 84°03'28" WEST, ALONG THE NORTH LINE OF SAID CERTIFIED SURVEY MAP, 30.39 FEET TO THE WEST LINE OF TAX KEY No.093-9941 (7710 N. MERRIE LANE); THENCE NORTH 03°13'28" WEST, ALONG SAID WEST LINE OF TAX KEY No.093-9941, AND ALSO ALONG THE WEST LINE OF TAX KEY No.093-9942 (7720 N. MERRIE LANE), 271.84 FEET TO THE SOUTHWEST CORNER OF SAID TAX KEY No.093-9943, AND THE POINT OF BEGINNING; THENCE CONTINUING NORTH 03°13'28" WEST, ALONG THE WEST LINE OF SAID TAX KEY No.093-9943, 152.00 FEET TO THE NORTHWEST CORNER OF SAID TAX KEY No.093-9943; THENCE SOUTH 89°29'31" EAST, ALONG THE NORTH LINE OF SAID TAX KEY No.093-9943, 30.06 FEET; THENCE SOUTH 03°13'28" EAST, PARALLEL WITH AND 30.00 FEET EAST OF SAID WEST LINE OF TAX KEY No.093-9943, 153.91 FEET TO THE SOUTH LINE OF SAID TAX KEY No.093-9943; THENCE NORTH 85°53'01" WEST, ALONG SAID SOUTH LINE OF TAX KEY No.093-9943, 30.25 FEET TO SAID SOUTHWEST CORNER OF TAX KEY No.093-9943, AND THE POINT OF BEGINNING. CONTAINING 4,588 SQUARE FEET / 0.105 ACRES OF LAND, MORE OR LESS.

P/L = PROPERTY LINE
 = PERMANENT MUNICIPAL UTILITY EASEMENT

NORTH REFERENCED TO THE WISCONSIN STATE PLANE COORDINATE SYSTEM, SOUTH ZONE, NAD 27. THE WEST LINE OF THE NE 1/4 OF SEC. 16-08-22, BEARING N00°48'28"W.

SCALE: 1"=40'

FILENAME: S:\MILWAUKEE\CONSTRUCTION\2018 ROAD UTILITY RECONSTRUCTION\Survey\DWG\180808_SPLASMENTS.dwg
 PLOTTED BY: ERIK A. GUSTAFSON
 PLOT DATE/TIME: 1/4/2018 8:24 PM
 LAST SAVED DATE: 1/4/2018

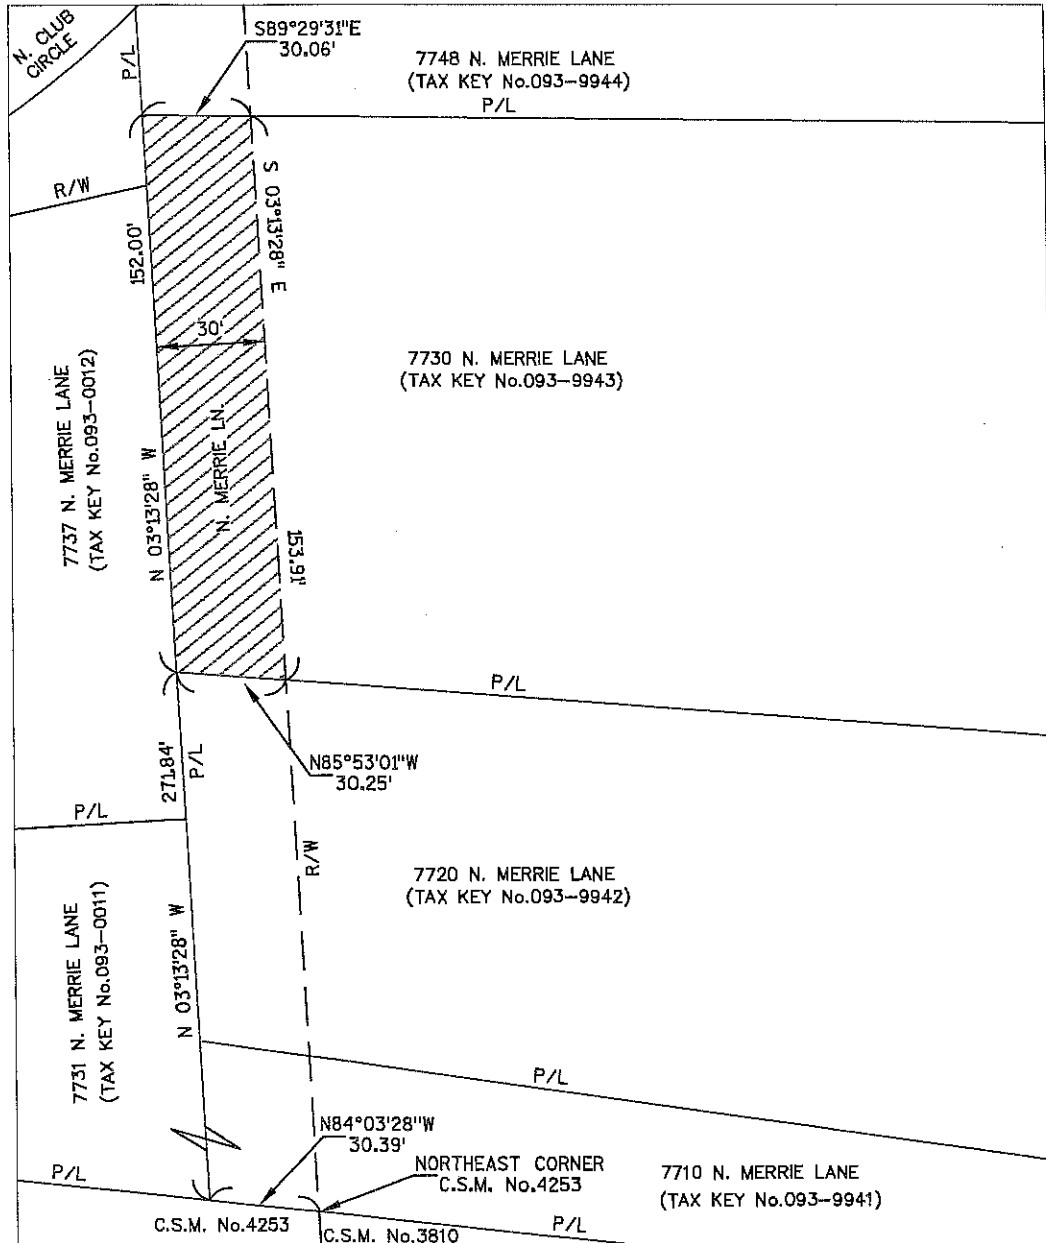

KAPUR & ASSOCIATES, INC.
 CONSULTING ENGINEERS
 MILWAUKEE, WISCONSIN
 414.351.8608

RESOLUTION NO. _____

**RELOCATION ORDER RESOLUTION AND RESOLUTION OF
NECESSITY FOR UTILITY WORK ON 1500 EAST LILAC LANE**

WHEREAS, the Village of Fox Point Director of Public Works has determined that certain utility work must be done with regard to existing utilities that serve 1500 E. Lilac Lane and the vicinity thereof as further described in attached Exhibit A (hereinafter the "Subject Property").

NOW, THEREFORE, BE IT HEREBY RESOLVED by the Village Board of the Village of Fox Point, Milwaukee, Wisconsin, as follows:

1. That this Resolution is a relocation order in accordance with subsection 32.05(1), Wisconsin Statutes, for the purpose of the public improvement project described herein and it is also a determination of necessity for that project in accordance with subsection 32.07(2), Wisconsin Statutes;
2. That the Village of Fox Point Village Board hereby determines that it is necessary and a public purpose to relocate, repair and/or reconstruct the public utilities that are located on the Subject Property in the Village of Fox Point;
3. That said relocation, repair, and/or reconstruction will be constructed within the area depicted on the scale drawing attached hereto and incorporated herein as Exhibit A;
4. That the Village of Fox Point will acquire a permanent easement and temporary construction easement for such work and facilities in the area described in Exhibit A.

I hereby certify that on this ____ day of _____, 2018, this relocation order resolution and resolution of necessity was adopted by a vote of ____ ayes and ____ nays by the Village Board for the Village of Fox Point, Fox Point, Wisconsin.

VILLAGE OF FOX POINT

Douglas H. Frazer, Village President

ATTEST:

Kelly Meyer, Village Clerk

C:\MyFiles\Fox Point\Merrie Lane\Resolution re utility work 5.1.18 (Lilac Ln).doc

Exhibit A

The Land is described as follows:

That part of the Northeast fractional 1/4 of Section 16, Township 8 North, Range 22 East, in the City of Milwaukee, County of Milwaukee, State of Wisconsin, bounded and described as follows:

Commencing at a point (1226.63 feet N 09° 09' W and 1183.32 feet S 89° 56' E Deed) of the Southwest corner of the Northeast 1/4 of Section 16, Township 8 North, Range 22 East (Said point being the Northerly corner of Mr. C.J. Allen's Lot); thence 97.26 feet Southwesterly along the arc of a curve whose center lies to the Northwest, whose radius is 130.00 feet, whose chord bears S 52° 03' 30" W, 95.00 feet; thence N 16° 30' 35" W, 25.00 feet; thence 91.02 feet Northerly along the arc of a curve whose center lies to the North, whose radius is 105.00 feet, whose chord bears N 81° 02' 00" W 88.20 feet; thence N 56° 50' 26" W 175.00 feet; thence N 58° 46' 47" W 37.88 feet; thence 81.50 feet Northeasterly along the arc of a curve whose center lies to the Northwest, whose radius is 87.65 feet, whose chord bears N 60° 46' 57" E, 78.59 feet; thence N 23° 30' 00" E 152.84 feet; thence S 69° 03' 18" E 74.90 feet meas. (72.71 feet deed); thence N 66° 30' 50" E 8.04 feet; thence S 67° 58' 09" E 117.40 feet; thence S 70° 17' 42" E 32.47 feet; thence N 82° 16' 24" E 70.12 feet; thence S 81° 14' 58" E, 41.67 feet; thence S 84° 40' 19" E 70.66 feet; thence S 62° 11' 46" E, 32.82 feet; thence S 63° 47' 29" E 220.47 feet; thence S 12° 12' 35" W 5.63 feet; thence S 13° 07' 00" W 230.00 feet to a point S 68° 02' 33" E, 374.00 feet more or less East of the Northerly corner of Mr. C.J. Allen's lot and the point of beginning.

ALSO DESCRIBED AS FOLLOWS:

Parcel I:

A tract of land in the Northeast Fractional 1/4 Section 16, Town 8 North, Range 22 East, Village of Fox Point, County of Milwaukee, State of Wisconsin, bounded and described as follows:

Commencing at a point 1226.63 feet North 0° 9' West and 1183.32 feet South 89° 56' East of the center of said Section 16 (said point being the Northerly corner of Mr. C. J. Allen's Lot); running thence South 68° 4' East 374 feet to a point (said point being the Northeasterly corner of Mr. C. J. Allen's Lot); thence North 13° 7' East 230 feet to a point; thence North 62° 43' West 255 feet to a point; thence North 84° 50' West 70.78 feet to a point; thence North 80° 48' West 42 feet to a point; thence South 14° 6' West 186.20 feet to a point; thence Southwesterly on and along a curve whose radius is 130 feet and whose center is to the West 37.30 feet to the place of beginning.

PARCEL II:

A piece or parcel of land in the Northeast Fractional 1/4 Section 16, Town 8 North, Range 22 East, Village of Fox Point, County of Milwaukee, State of Wisconsin, bounded and described as follows:

Commencing at a point 1441.68 feet North 0° 9' West and 1243.44 feet South 89° 56' East of the center of said Section 16 (said point being the Northwesterly corner of Mr. Underwood's Lot conveyed November 14, 1900, and recorded December 6, 1900, in Volume 429 of Deeds on Page 362); thence South 14° 6' West 181.20 feet to a point; thence North 7° 46' West 169.50 feet to a point; thence North 83° 6' East 67.50 feet to the place of beginning.

Parcel III:

All that part of Lots 2 and 7 in the Northeast 1/4 of Section 16, Town 8 North, Range 22 East, Village of Fox Point, County of Milwaukee, State of Wisconsin, bounded and described as follows:

Commencing at a point which is 1219.65 feet South 0° 09' East of and 1179.06 feet North 89° 48' East of the quarter post of the North line of said Section 16, said point being the Southwesterly corner of the Van Dyke Tract, so-called, and the Northwesterly corner of the Fairchild Tract, so-called; thence South 7° 46' East, along the Westerly line of said Fairchild Tract, 169.50 feet to a point; thence South 14° 06' West 5 feet to a point; thence Southerly and Southwesterly on a curved line with a radius of 130 feet and whose center is to the Northwest (the long cord of which curve bears South 43° 45' West 128.63 feet) 134.55 feet to a point; thence North 16° 36' West, along the radial line of said curve, 25 feet to a point; thence Westerly on a curved line with a radius of 105 feet and whose center is to the North

(the long chord of which bears North 81° 46' West 88.20 feet) 91.02 feet to a point; thence North 56° 56' West, 175 feet to a point; thence North 56° 10' West 102.20 feet to a point; thence Northeasterly on a curved line with a radius of 62.64 feet and whose center is to the North (the long chord of which curve bears North 73° 40' East 96.20 feet) 109.69 feet to a point; thence North 23° 30' East, 150 feet to a point, said two last described courses being the center line of a private road of the Calumet Land Company 50 feet wide and that portion of said fifty foot strip lying within the boundaries of the premises hereby conveyed is hereby reserved for highway purposes and other purposes incidental the thereto; thence South 69° 58' East 255.50 feet to the point of beginning.


Tax Key No. 093-9964

Address: 1500 E Lilac Lane

BEING A PART OF THE NE FRACTIONAL 1/4, OF SECTION 16, TOWNSHIP 8 NORTH, RANGE 22 EAST,
SITUATED IN THE VILLAGE OF FOX POINT, MILWAUKEE COUNTY, WISCONSIN, DESCRIBED AS FOLLOWS:

PERMANENT MUNICIPAL WATER MAIN EASEMENT

A PERMANENT MUNICIPAL WATER MAIN EASEMENT DESCRIBED AS, ALL THAT LAND OF THE OWNER, LYING SOUTH OF EXISTING WATER MAIN EASEMENT AS RECORDED WITHIN THE MILWAUKEE COUNTY REGISTRY AS DOCUMENT NO.2056817, AND NORTH OF THE SOUTH PROPERTY LINE OF THE OWNER, MORE PARTICULARLY DESCRIBED AS FOLLOWS: COMMENCING AT THE NORTH 1/4 CORNER OF SAID SECTION 16; THENCE S 00°48'28" E, ALONG THE WEST LINE OF SAID NE 1/4, 1438.91 FEET; THENCE N 89°11'32" E, AT A RIGHT ANGLE, 999.57 FEET TO THE SOUTH PROPERTY LINE OF THE OWNER, AND THE POINT OF BEGINNING; THENCE CONTINUING N 89°11'32" E, 10.17 FEET TO AN ANGLE POINT ON THE SOUTH SIDE OF SAID WATER MAIN EASEMENT, DOCUMENT NO.2056817; THENCE S 71°58'28" E, ALONG SAID SOUTH PROPERTY LINE, 79.46 FEET TO SAID SOUTH PROPERTY LINE OF THE OWNER AND A POINT OF CURVATURE; THENCE NORTHWESTERLY ALONG SAID SOUTH PROPERTY LINE OF THE OWNER, AND ALSO ALONG THE ARC OF A CURVE TO THE RIGHT, CONTAINING A RADIUS OF 105.00 FEET AND A CHORD BEARING AND LENGTH OF N 77°54'49" W, 72.88 FEET, AN ARC DISTANCE OF 74.43 FEET; THENCE CONTINUING ALONG SAID SOUTH PROPERTY LINE OF THE OWNER, N 57°35'28" W, 17.14 FEET TO THE POINT OF BEGINNING. (CONTAINING 666 SQUARE FEET / 0.015 ACRES OF LAND, MORE OR LESS).

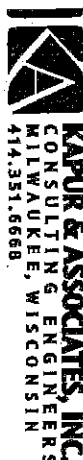

CURVE TABLE				
NO.	RADIUS	LENGTH	CH. BEARING	CH. LENGTH
C1	105.00'	74.43'	N 77°54'49" W	72.88'

SUBJECT PROPERTY
1500 E. LILAC LANE
(TAX KEY No.093-9964000)

NORTH REFERENCED TO THE WISCONSIN
STATE PLANE COORDINATE SYSTEM,
SOUTH ZONE, NAD 27. THE WEST LINE
OF THE NE 1/4 OF SEC. 16-8-22,
BEARING S00°48'28"E.


SCALE: 1"=40'



1479 E. LILAC LANE
(TAX KEY No.093-9948000)

1469 E. LILAC LANE
(TAX KEY No.093-9947000)

7800 N. CLUB CIRCLE
(TAX KEY No.093-9946000)

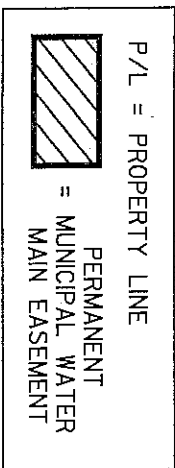

WEST LINE OF
THE NE 1/4

EXISTING
PAVEMENT

P/L

WATER MAIN EASEMENT
DOC. No.2056817

POINT OF
BEGINNING

N 89°11'32" E
10.17'

N 57°35'28" W
17.14'

N 89°11'32" E
999.57'

1438.91'

2649.18'

NORTH 1/4
CORNER
SECTION 16
T8N R22E

S 00°48'28" E

CENTER
SECTION 16
T08N R22E





VILLAGE OF FOX POINT

MILWAUKEE COUNTY
WISCONSIN

VILLAGE HALL
7200 N. SANTA MONICA BLVD.
FOX POINT 53217-3505
414-351-8900
FAX 414-351-8909


To: Village Board
From: Scott Botcher 
cc: Village Clerk-Treasurer
Date: May 3, 2018
Re: Stormonth School

Enclosed in your packet is an application from Stormonth School for the installation of lighting as part of the parking lot reconstruction. This application is quite simple and the School has been in contact with us throughout the process. A majority of the parking lot belongs to the school with a very small minority of a lot belonging to the Village. Additionally the School and Village work closely together and share the usage of the parking lot in a cooperative manner.

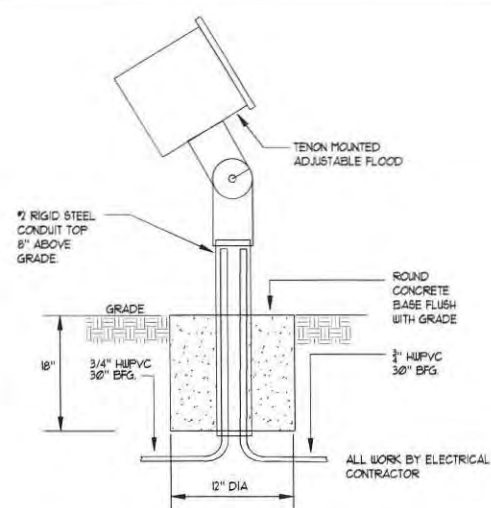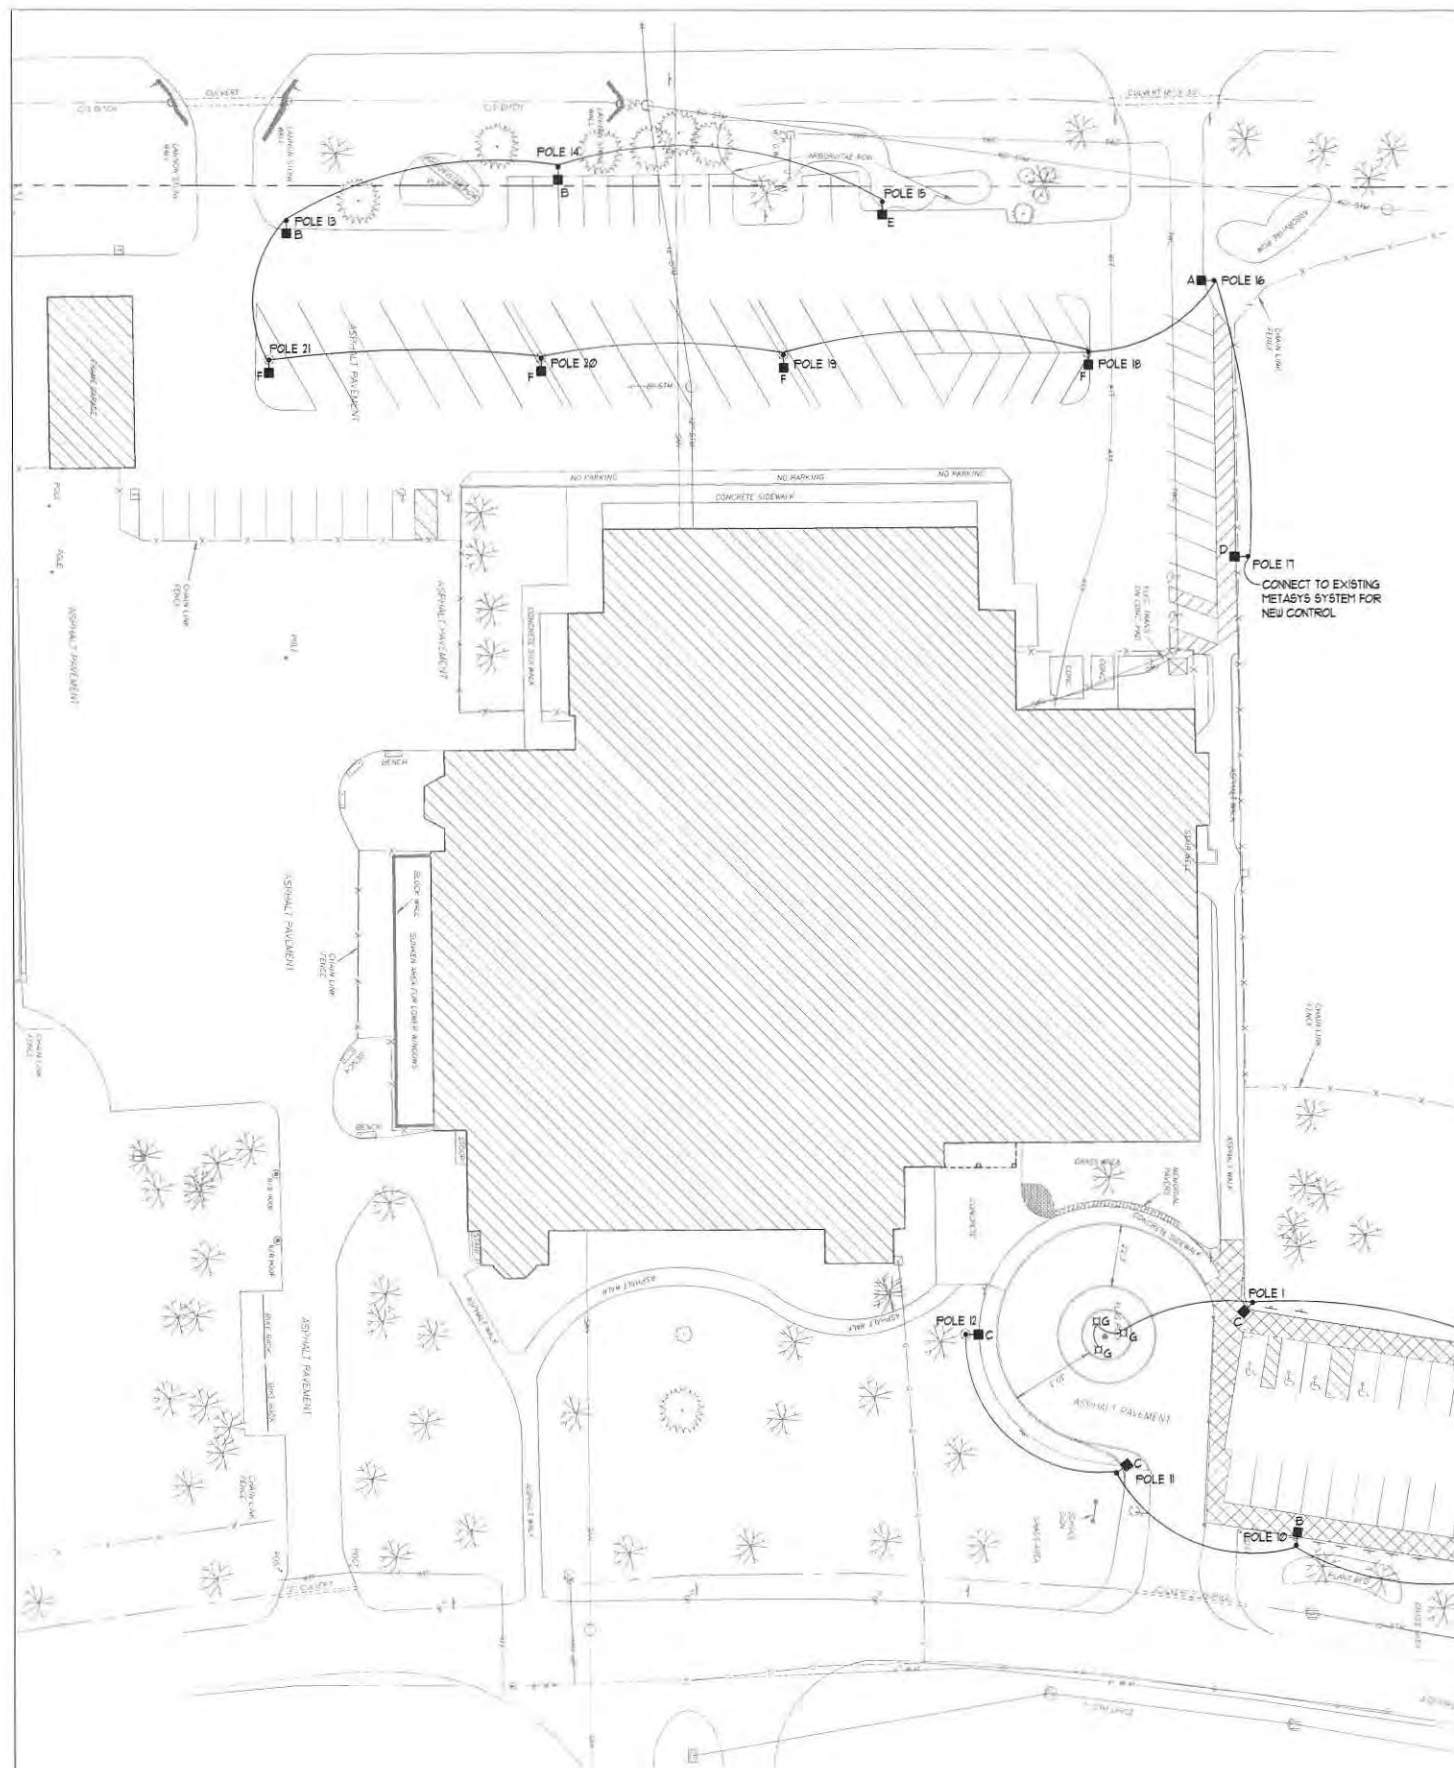

FLOODLIGHT BASE DETAIL - FIXTURE TYPE "G"
NOT TO SCALE

NOTES:
FLOOD LOCATIONS SHALL BE DETERMINED BY NIGHT TRIALS. CONTRACTOR SHALL PROVIDE FLOODS AND EXTENSION CORDS AFTER DARK FOR SUCH TRIALS. IN CONJUNCTION WITH OWNER AND CONSTRUCTION MANAGER, SIMULATE THE FINAL INSTALLATION WITH TEMPORARY WIRING. ADJUSTING PLACEMENT AND AIMING TO ACHIEVE THE BEST EFFECT. FINAL LOCATIONS SHALL BE STAKED AND AIMING RECORDED.

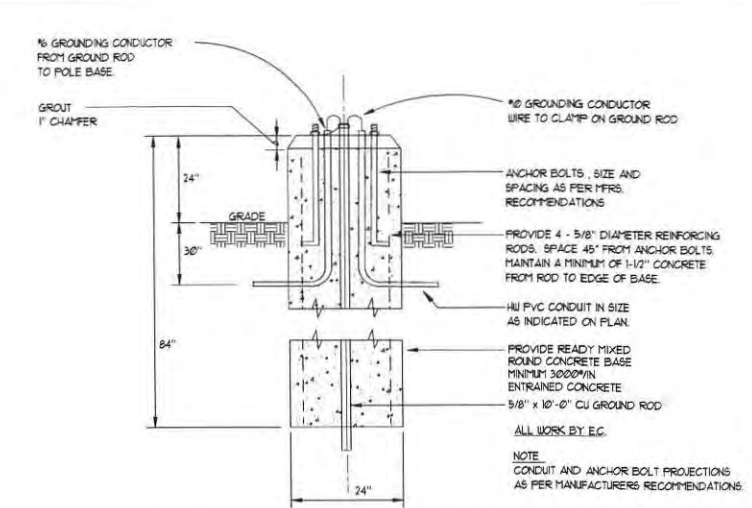

POLE BASE DETAIL FIXTURE TYPES: "A" THRU "F"
NOT TO SCALE

ELECTRICAL SHEET INDEX	
SHEET NUMBER	SHEET NAME
E-1	SITE PLAN
E-2	PHOTOMETRIC PLAN
E-3	SCHEDULES AND CUT SHEETS
E-4	SPECIFICATIONS

 **PHOTOMETRIC SITE PLAN**
SCALE: 1" = 30'-0"

 **CZARNECKI ENGINEERING INCORPORATED**
101 MARLIN COURT, SUITE B • WAUKESHA, WI 53186
VOICE: (262) 513-2020 FAX: (262) 513-2023
WEB PAGE: www.czarnecki.com

FOX POINT - BAYSIDE SCHOOL DISTRICT MILWAUKEE COUNTY, WISCONSIN PROPOSED SITE IMPROVEMENTS STORMONTH ELEMENTARY SCHOOL 7301 N. LONGACRE RD., FOX POINT, WI	
DRAWN BY: CZE DATE: 04-13-18 CHECKED BY: EDS	SHEET: E-1 OF 4 SCALE: 1" = 30' HORIZ: N.A. VERT: N.A.
SITE PLAN NDB# -	PROJECT NO. 18042



LIGHT FIXTURE SCHEDULE						
TAG	LAMP DATA		DESCRIPTION	LIGHTING FIXTURE		SEE NOTE
	NO	TYPE		MAKE	CATALOG NO	
A	-	130W/14,801 LUMENS/4000K	LED AREA LIGHT-TYPE II	CREE	ARE-EDG-2M-DA-12-E-UL-BZ-350-40K	10' POLE 120 1
B	-	130W/11,149 LUMENS/4000K	LED AREA LIGHT-TYPE II WITH BACKLIGHT SHIELD	CREE	ARE-EDG-2MB-DA-12-E-UL-BZ-350-40K	10' POLE 120 1
C	-	130W/14,032 LUMENS/4000K	LED AREA LIGHT-TYPE III	CREE	ARE-EDG-3M-DA-12-E-UL-BZ-350-40K	10' POLE 120 1
D	-	130W/14,801 LUMENS/4000K	LED AREA LIGHT-TYPE IV	CREE	ARE-EDG-4M-DA-12-E-UL-BZ-350-40K	10' POLE 120 1
E	-	130W/11,149 LUMENS/4000K	LED AREA LIGHT-TYPE IV WITH BACKLIGHT SHIELD	CREE	ARE-EDG-4MB-DA-12-E-UL-BZ-350-40K	10' POLE 120 1
F	-	130W/15,570 LUMENS/4000K	LED AREA LIGHT-TYPE V	CREE	ARE-EDG-5M-DA-12-E-UL-BZ-350-40K	10' POLE 120 1
G	-	LED	FLAG POLE LIGHT	PHILIPS	EW BURST POWERCORE 523-000036-01	GROUND 120 2

- PROVIDE CREE POLE: PS4S10C-1-BZ ON 24" BASE.
- PROVIDE PHILIPS 45 DEGREE GLARE SHIELD 120-000103-01 AND SPREAD LENS 14 DEGREE 120-000080-00.

Cree Edge™ Series

LED Area/Flood Luminaire

Product Description

The Cree Edge™ Series has a slim, low profile design. Its rugged cast aluminum housing minimizes wind load requirements and features an integral, weatherlight LED driver. Superior circuit and high performance aluminum heat sinks. Various mounting choices: Adjustable Arm, Direct Arm, Direct Arm Long, or Side Arm (details on page 21). Includes a leaf/branch guard.

Applications: Parking lots, walkways, campuses, car dealerships, office complexes, and interior roadways.

Performance Summary

Patented NanoOptix® Product Technology

Made in the U.S.A. or U.S. and imported parts

CRI: Minimum 70 CRI

CCR: 4000K (+/- 30%), 5700K (+/- 30%) standard

Limited Warranty: 10 years on luminaires/10 years on Colorfast Diffuser® finish

*See this lighting spec sheet for warranty terms

Accessories

Field-installed	
Base Spikes KA-BRO2PV	Backlight Control Shields KA-TDLS4
Head-Head Remote KA-SENSUM	- Front-back - Unpiped (static) steel

For successful implementation of the programmable multi-level system, a minimum of one head-fyde remote is required.

SECTION 16001 - ELECTRICAL WORK

PART 1 - GENERAL

1.01 SECTION INCLUDES

- A. All electrical design and construction necessary for the work as shown on these drawings.

1.02 GENERAL PROVISIONS

- A. In general, the work includes: Electrical design and electrical work and the kindred materials and operations as indicated on the drawings and as specified in the following articles of Section 16001.
- B. Job Information: Obtain at building including:
1. Conditions affecting this Section of the work.
 2. Accessibility.
 3. Storage space.

1.03 GENERAL REQUIREMENTS

- A. This Section of the Specifications applies to all electrical work. The General Conditions, Supplementary Conditions, Summary of the Work, Instructions to Bidders and all Sections of the Conditions of the Contract form a part of these specifications and the Contractor shall consult them in detail. Electrical work indicated in other Sections of the Specifications to be done by the Electrical Contractor shall be included in the work of this Section.

1.04 DEFINITIONS

- A. Certain terms used herein, on the drawings, and in the contract documents, shall be defined as follows:
1. Provide: Furnish and install complete and ready for service.
 2. Exposed: Exposed to view in any room, hallway, passageway, or outside.
 3. Approval: The approval or the Architect in writing or by signed rubber stamp applied to drawings, illustrations, etc.

1.05 INTENT OF DRAWINGS AND SPECIFICATIONS

- A. These specifications are intended to cover a complete installation of systems. The omission of expressed reference to any item of labor or material necessary for the proper execution of the work in accordance with present practices of the trade shall not relieve the Contractor from providing such additional labor and materials.

1.06 MATERIAL AND EQUIPMENT

- A. All material and equipment shall be new and of the quality used for the purpose in good commercial practice, and shall be standard product of reputable manufacturers. Each major component of equipment shall have the manufacturer's name, catalog number, and capacity or rating on a nameplate, securely affixed on the equipment in a conspicuous place.

1.07 SUBSTITUTION AND APPROVAL OF MATERIAL

- A. Such requests shall be accompanied by three copies of all necessary illustrations, cuts, drawings and descriptions of material proposed for substitution and shall fully describe all points in which it differs from the articles specified. Two copies will be retained by the Architect and one copy returned to the Contractor with approval or revisions indicated thereon.

1.08 DAMAGE TO OTHER WORK

- A. The Electrical Contractor will be held rigidly responsible for all damages to the work of his own or any other trade resulting from the execution of his work. It shall be the Contractor's responsibility to adequately protect his work at all times. All damages resulting from his operations shall be repaired or the damaged portions replaced by the party originally performing the work, (to the entire satisfaction of the Architect), and all cost thereof shall be borne by the Contractor responsible for the damage.

1.09 COOPERATION WITH OTHER TRADES

- A. This Contractor shall completely cooperate with all other trades in the matter of planning and executing of the work. Every reasonable effort shall be made to prevent conflict and interferences as to space requirements, dimensions, locations, openings, sleeving or other matters which tend to delay or obstruct the work of any trade.

1.10 FIELD CHANGES

- A. Should any change in architectural drawings or specifications be required to comply with local regulations and/or field conditions, the Contractor shall refer same to Architect for approval before any work which deviates from the original requirements of the drawings and specifications is started. In the event of disagreements as to the necessity of such changes, the decision of the Architect shall be final.

1.11 CUTTING AND PATCHING IN NEW CONSTRUCTION

- A. As necessary and with approval to permit the installation of conduit or any part of the work under this branch. Any cost caused by defective or ill-timed work shall be by the party responsible therefor. Patching of holes, openings, etc. resulting from the work of this branch shall be furnished by this contractor.

1.12 COMPLETION DATES

- A. This Contractor shall be in a position to meet all completion dates established by the Architect and shall furnish all labor of all classes required to meet such schedules and completion dates.

1.13 STANDARDS, CODES AND PERMITS

- A. All work shall be installed in accordance with National, State and Local electrical codes, laws, ordinances and regulations. Comply with all applicable OSHA regulations.
- B. All materials shall have a U.L. label where a U.L. standards and/or test exists.
- C. Prepare and submit to all authorities having jurisdiction, for their approval, all applications and working drawings required by them. Secure and pay for all permits and licenses required.

1.14 CLEAN-UP

- A. The Contractor shall at all times keep the premises free from excessive accumulation of waste material or rubbish resulting from his work, including tools, scaffolding and surplus materials, and he shall leave his work broom clean or its equivalent.
- B. In case of dispute, Architect may order the removal of such rubbish and charge the cost to the responsible contractor as as determined by the Architect. At the time of final clean-up all fixtures and equipment shall be thoroughly cleaned and left in proper condition for their intended use.

1.15 SHOP DRAWINGS

- A. Submit to Architect for review, copies of manufacturer's shop drawings and/or equipment brochure depicting:
1. Lighting Fixtures
- B. Shop drawings shall bear the Contractor's stamp indicating approval.
- C. Any equipment fabrication prior to shop drawing review shall be at the Contractor's risk.

1.16 WORKMANSHIP

- A. The installation of all work shall be made so that its several component parts will function as a workable system complete with all accessories necessary for its operation, and shall be left with all equipment properly adjusted and in working order. The work shall be executed in conformity with the best accepted standard practices of the trade so as to contribute to efficiency and appearance. It shall also be executed so that the installation will conform and adjust itself to the building structure, its equipment and its usage.

1.17 DRAWINGS OF OTHER TRADES

- A. The Contractor shall consult the drawings of the work for the various other trades. Field layouts of the parties performing the work of the other trades, their shop drawings, and he shall be governed accordingly in laying out his work.

1.18 FIELD MEASUREMENTS

- A. The Contractor shall take all field measurements necessary for his work and shall assume the full responsibility for their accuracy.

1.19 STRUCTURAL INTERFERENCES

- A. Should any structural interferences prevent the installation of the outlets, running of conduits, etc., at points shown on drawings, the necessary minor deviation therefrom, as determined by the Architect, may be permitted. Minor changes in the position of the outlets or equipment if decided upon before any work has been done by the Contractor shall be made without additional charge.

1.20 EXAMINATION OF PLANS, SPECIFICATIONS AND SITE

- A. Before submitting a bid, the Contractor shall visit the site and familiarize himself with all features of the building and site which may affect the execution of his work. No extra payment will be allowed for the failure to obtain this information. If in the opinion of the Contractor there are omissions or errors in the plans or specifications, the Contractor shall clarify these points with the Architect before submitting his bid. In lieu of written clarification by addendum, resolve all conflicts in favor of the greater quantity or better quality.

1.21 GUARANTEE

- A. The Contractor shall unconditionally guarantee his work and all components thereof, excluding lamps, for a period of one year from the date of his final payment, he shall remedy any defects in workmanship and repair or replace any faulty equipment which shall appear within the guarantee period to the entire satisfaction of the Architect at no additional charge.

1.22 ELECTRICAL INSTALLATION

- A. The Electrical Contractor is responsible for conforming to all local and State code requirements. He is also responsible for conforming to all utility requirements. Obtain and pay for all permits required for electrical work.
- B. Provide all electrical wiring. All wiring to be in conduit.
- C. Electrical materials shall be installed in a neat and workmanlike manner.

PART 2 - PRODUCTS

2.01 ACCEPTABLE MANUFACTURERS

- A. Refer to related articles. All products are listed under specific paragraphs within following articles.

PART 3 - EXECUTION

3.01 ELECTRICAL SYSTEM

- A. Provide electrical service and power distribution systems with all necessary branch circuit wiring and associated equipment as specified hereinafter and on installation.
- B. Provide all circuit wiring for cooling and ventilating equipment, including the final electrical connection to all line voltage equipment.
- C. Provide all starters and disconnects switch which are not being provided by other trades but required by Code.
- D. Provide lighting fixtures with lamps and leads.

3.02 CONDUIT

- A. Provide a complete conduit system as required to provide circuiting and switch arrangements.
- B. Conduit types and sizes shall be as required by code.
- C. Conduits shall be concealed in finished areas.
- D. Conduits 2" and smaller shall be electrical metal tubing; all conduit over 2" shall be rigid heavy wall galvanized steel or IMC. All conduit in concrete shall be rigid steel, IMC, or HUPVC containing a green ground wire sized per code.
- E. Flexible metal conduit shall be used only for light fixture wires and motor connections. Minimum nominal trade size shall be 1/2". Length shall not exceed 24' for connection to motorized equipment or 6'-0" for light fixture wires. Grounded liquid tight where exposed to water. Add green ground wire to jump flexible conduit for all motors and light fixtures.

3.03 COUPLINGS, CONNECTORS AND FITTINGS

- A. Use standard items to properly attach conduits, outlet boxes, pull boxes, cabinets, etc., to provide a complete raceway system. Compression type fittings shall be rain-tight and concrete tight. All connectors shall have insulated throats; indentation types, set screw type, and pull-on type fittings are not acceptable. Bushing for rigid Hill Conduit shall be reinforced insulated type used with double locknuts.

3.04 OUTLET BOXES

- A. Provide outlet boxes by Appleton, Steel City, Raco, or equal as required to accommodate the device indicated by symbol on or the drawings, sized in accordance with code, with the following minimum requirements.
- B. Outlet boxes shall be die formed, galvanized and securely fastened in place plumb and level with adjacent construction not dependent upon conduit for support.
- C. Multi-gang die formed boxes shall be provided for all devices indicated adjacent to one another on the plans.

3.05 PULL BOXES AND JUNCTION BOXES

- A. Provide as required by code, of code gage steel in sizes as required by the code. Covers shall be of the same material fastened with brass machine screws. Boxes and covers shall have galvanized finish and they shall be securely fastened to structural members.

3.06 CONDUCTORS

- A. Conductors shall be new soft drawn copper, No. 8 and larger shall be stranded; No. 12 shall be minimum size unless otherwise indicated, with 600V volt insulation, color-coded as required by code. Wire must be delivered to job site in original cartons.
- B. Wire and cable for general interior use shall have 600V volt insulation. Sizes smaller than No. 8 shall comply with code for Type THHN. Size No. 8 and larger shall comply with code for Type THH.

3.07 WIRE JOINTS, SPLICES AND CONNECTORS

- A. Branch lighting circuits No. 10 and smaller shall be Scotchlock Type H spring compression connector as manufactured by Minnesota Mining and Manufacturing Co. or equal.
- B. Feeder and Power Wiring: Compression type lugs and connectors on sizes No. 8 and larger.
- C. Insulation: Use one half-lapped Oxonite rubber tape or Scotch 93 and comply with all code requirements.

3.08 GROUNDING

- A. Complete raceway system shall be grounded so ground will be electrically continuous from source to all outlet boxes and equipment. The Contractor shall be responsible for approval before any work which deviates from the original requirements of the drawings and specifications is started. In the event of disagreements as to the necessity of such changes, the decision of the Architect shall be final.
- B. Provide bonding conductors as required to securely ground all electrical equipment and enclosures, including lighting fixtures if they have metallic housing and are cord connected.
- C. Flexible metal conduit must be jumpers with a green grounding conductor.
- D. Provide grounding for specialized areas in health care facilities as required by Code.

3.09 BRANCH CIRCUIT WIRING

- A. Provide arrangement of circuits, conduit runs, and ratings of branch circuits and special circuits. See electrical design.
- B. Provide everything necessary to comply with the general scheme, including all types of control.
- C. Balanced circuit load on bus is the determining factor for the arrangement of circuits. Balance loading to within 1/2%.
- D. Minimum size of lighting system branch circuit conductors to be 10 AWG.
- E. Conductors terminating at wired outlets shall extend at least eight (8) inches beyond outlet box conduit fitting.
- F. 200V circuit home runs greater than 50 feet in length shall have 10 AWG min. size between panel 4 first receptacle or fixture outlet.

3.10 DISTRIBUTION PANELS

- A. General:
1. Electric distribution panels shall be dead front type equipped with circuit breakers in branches in size required to accommodate branch circuits, main circuit breakers, controllers, and splices as scheduled.
 2. Main bus and neutral bar shall be complete with mechanical lugs in size required to terminate feeder scheduled. Branch circuits shall be arranged for phase sequencing and shall be equipped with solderless clamp type terminals. All lugs and terminals shall be suitable for use with copper or aluminum.
 3. Panels shall have service rating compatible with the application and shall bear the U.L. inspection label.
- B. Circuit Breakers:
1. Panel-mounted circuit breakers shall be single pole and multi-pole common trip, quick-make and quick-break over center toggle type switching mechanism arranged for manual and automatic operation with thermal magnetic trip element free from handle with ampere rating and breaker position, i.e. ON, OFF, and TRIP clearly visible. Minimum 100,000 AIC or as otherwise indicated on drawings.
 2. Circuit breakers shall be U.L. listed and shall conform with the latest applicable NEMA standards.
- C. Panel Cabinets: Panel cabinets shall be code gage galvanized steel construction with a minimum of 6" side gutters. Flush type. Surface type if approved by architect.
- D. Distribution Panels:
1. Lighting panels shall be complete with branches, branch ratings, and 30% spare capacity.
 2. 240 volt panels required. Square D Type QO or equivalent by GE, Siemens, or Cutler-Hammer.
- E. Circuit Directories: Furnish and install in directory frame on inside of door of each panel cabinet a typewritten directory identifying each circuit.

3.11 DISCONNECT SWITCHES

- A. This Contractor shall furnish and install heavy duty fusible type disconnect switches. In addition he shall furnish and install other disconnect switches as necessary and required with poles and voltage ratings as required for the application.
- B. Disconnect switches shall be heavy duty switch operated type with cover interlock and enclosed arc chamber, quick-make and quick-break, and provision for padlocking in either the open or closed position. All heavy duty safety switches 30-600A shall be provided with class R rejection style fuse clips. The combination rating of the heavy duty switch and R fuse shall be 200,000 symmetrical amps and labeled as such. Approved manufacturers: Square D or approved equal.
- C. See "Motor Wiring" of these specifications as to requirements pertaining to motor disconnect switches and furnish and install same in accordance with requirements therein.

3.12 MOTOR WIRING

- A. Unless otherwise indicated on the drawings or elsewhere in these specifications, all motors shall be furnished by others and wired by electrical contractor.
- B. Motors shall be set in place by others. All associated motor starters and controllers shall be provided by this Contractor for erection and line voltage power wiring.
- C. Any contractor supplying starters and controllers that are not part of this contract shall index same and provide this Contractor with instructions as to proper location in sufficient time to permit the installation of a concealed raceway system.
- D. Where this Contractor is required to provide control wiring, the Contractor supplying the controllers shall provide all necessary and required wiring diagrams for proper installation.
- E. Low voltage (less than 15 volts) control wiring shall be by others, unless noted elsewhere in the specifications except that this Contractor shall extend circuit to associated transformer, wire and connect to same.
- F. This Contractor shall examine the plans and specifications of other sections and shall include in his bid all control wiring, as referenced to be performed by Section 16001. Required disconnect switches furnished by other sections shall be installed by Section 16001. Furthermore, this Contractor shall provide all disconnect switches required by code that are not furnished by other sections.

3.13 LIGHTING FIXTURES, LAMPS AND BALLASTS

- A. General:
1. The Contractor shall furnish and install all light fixtures as shown on the drawings.
 2. The exact location of lighting fixtures shall be verified by the Contractor in the field.
 3. The Electrical Contractor shall examine all construction and supply all required accessories to hang the fixtures.
 4. The Contractor shall verify ceiling types and provide compatible fixtures.

B. Lamps:

1. The Contractor shall furnish and install lamps of size and type as scheduled.
2. Lamps shall be as manufactured by General Electric, Osram, or Philips and shall be specific type required for proper and normal lamp operation in conjunction with auxiliary equipment, i.e. ballasts, lampholder, etc.
3. Fluorescent Ballasts: All ballasts shall be electronic high frequency with harmonic output less than 10%. Input power shall be 61 watts for two 18 lamps, 30% p.f. minimum, super low heat rise. Ballasts furnished shall have the best available sound rating. Warranty shall provide material and labor for replacement for one year from date of Architect's acceptance in writing of lighting fixture installation. Ballasts shall be Advance Mark Five or equivalent by Motorola or Magnetics.

3.14 SPECIAL OUTLETS

- A. General: Furnish and install outlets, wiring and receptacles accordingly, at locations required by equipment serviced or otherwise as directed. Extend wiring to outlets on equipment and make final connection.

3.15 IDENTIFICATION

- A. General:
1. Materials and equipment installed under this Section shall be clearly identified as listed below.
 2. Locate identification conspicuously.
 3. Terminology to be approved by Architect.
 4. Loads such as motors shall be described by function rather than by the system of arbitrary number as shown on contractors plans.
 5. Use abbreviations sparingly.
- B. Laminated Bakelite Plates: Engraved plastic nameplate shall be securely fastened to the following equipment. Size 1" x 4" with 3/8" high letters unless space available dictates differently.
1. Each panelboard, controller, line switch, starter or disconnect switch. Locate on inside cover of panel.
 2. Each feeder at all accessible locations.
 3. Each end of every conduit run to indicate the intended use of the conduit and the location of opposite end. Use room numbers that are permanently assigned.
- C. Typewritten Directory: Each panelboard both new and existing shall be provided with a typewritten directory attached to the inside of panel door and covered with clear plastic indicating load served and rooms served by each protective device in the respective panel.
- D. Conductor Identification:
1. Identify each conductor at each connector or splice point with permanently attached wrap-around adhesive markers as manufactured by Brady Co.
 2. This identification shall include branch circuit number, control circuit, or any other appropriate number or lettering that will expedite future tracing and trouble shooting.

3.16 WIRING DEVICES

- A. General:
1. Furnish and install wiring devices.
 2. Unless otherwise indicated, all wiring devices shall be by the same manufacturer, either Arrow-Wart-Hagman, Hubbell, Pass and Seymour, or Leviton. Pass and Seymour catalog numbers are used herein to designate type of device requested. All wiring devices shall be specification grade. Provide white devices.
- B. Local Switches:
1. In General:
 - a. Single Pole - Pass & Seymour 20 AC 1-1
 - b. Double Pole - Pass & Seymour 20 AC 2-1
 - c. Three Way - Pass & Seymour 20 AC 3-1
 - d. Four Way - Pass & Seymour 20 AC 4-1
 2. Lock type as indicated by symbol on the drawings.
- C. Receptacles: All receptacles shall be rated for capacity and characteristics of the equipment serviced, and shall be complete with one additional pole for grounding.
1. In General:
 - a. 15 ampere, 125 volt duplex - Pass & Seymour 5252U
 - b. 30 ampere, 250 volt single - Pass & Seymour 5352U
 2. Provide weatherproof receptacles mounted with cast aluminum box complete with cast gasketed spring locking lid cover. Pass & Seymour Cat. No. 4600.
 3. GFI Receptacles shall be Pass & Seymour No. 1591.
- D. Cover Plates:
1. Cover plates shall be Sierra smoothline plastic, white in color.
 2. See identification requirements of these specifications.
 3. Surface mounted outlet boxes - galvanized steel surface cover with rounded edges designed to fit flush with outlet box.

3.17 LOCATIONS OF OUTLETS AND WIRING DEVICES

- A. Outlets:
1. The exact locations of electrical outlets shall be established in the field by directive from the Architect. Generally, outlets shall be located as required for proper installation of equipment served and otherwise locations shall be established by construction or code requirements and such as to be coordinated with equipment of other trades.
 2. This Section shall consult with the Architect and refer to all details, sections, elevations and equipment plans and the plans of other trades for exact location.
 3. The Architect reserves the right to make reasonable changes in the location of outlets, apparatus or equipment up to the time of roughing in. Such changes as directed shall be made by the Contractor without additional compensation.
- B. Wiring Devices:
1. The specific location shall be determined in accordance with "Location of Outlets" of these specifications and as follows.
 2. This Section is referred to equipment plans, elevation drawings and other detail or dimensional drawings, and he shall consult with the Architect before installation of proceeding with any work dependent upon this information.
 3. Generally, wiring devices shall be located as follows:
 - a. Wall receptacles shall generally be centered 12" above the finished floor and 6" above surface of built-in counters and tables where some double wall and 4" above backsplashes if counters are so equipped.
 - b. Special purpose receptacles shall be located as required by equipment served.
 - c. Switches shall be centered 43" above finished floor on latch side of door opening with edge of plate not more than 12" from door frame.


3.18 DEMOLITION, RENOVATION AND DISPOSITION OF EXISTING EQUIPMENT

- A. This Contractor shall note that portions of the existing building will remain in service during portions of the construction period. Areas of the building will be vacated as required to facilitate construction.
- B. This Contractor shall proceed with the completion of his work in such a manner as to cause the least possible interference with the Owner's operation. All work required in the existing building shall be done in a manner and time acceptable to the Owner.
- C. Outages and other work rendering existing equipment inoperative shall be held to a minimum - prior arrangements for each shall be made with the Owner and shall be acceptable as to time and duration.
- D. Electrical equipment in conflict with construction shall be removed and/or relocated as indicated on the drawings, as directed or required. This Contractor shall remove all electrical equipment released from service as a result of construction and no equipment removed shall be reused, except as specifically directed on the drawings or elsewhere herein. All electrical equipment removed during construction shall be presented to the Owner for his acceptance or rejection. Materials rejected by the Owner become the Contractor's property and shall be removed from the site.
- E. The Contractor shall be responsible for the work of other trades as may be necessary to facilitate the installation of electrical work in the existing building. Such work necessary that is normally done by other trades and is not covered as a part of other divisions of the work shall be done under the direction and at the expense of the Electrical Contractor. This work shall include but is not limited to cutting, patching, and all work necessary and required to leave existing building in condition acceptable to the Architect.
- F. Any existing circuits or equipment not shown on the drawings and which are logically expected to be continued in service and which may be interrupted or disturbed during construction shall be reconnected in an approved manner. In addition, any existing circuit or equipment which may require relocations or reworking, as a result of construction, shall be considered a part of the work of this branch and shall be done by this contractor with no additional compensation.
- G. All wiring that is required for electrical work shall be by this Contractor.
- H. All new conduit and wiring shall be concealed where possible to do so without extensive cutting and patching. All exposed work shall be run in wirelead and installed only where approved by Architect. Routing shall be subject to Architect's approval. Make use of all standard wirelead colors to match surfaces as closely as possible.
- I. All ballasts and lamps removed during the project, unless part of fixtures claimed by the Owner, become the Contractor's property and he shall dispose of them in accordance with applicable DNR and EPA regulations.



REVISED	FOX POINT - BAYSIDE SCHOOL DISTRICT	
	MILWAUKEE COUNTY,	WISCONSIN
	PROPOSED SITE IMPROVEMENTS STORMONTH ELEMENTARY SCHOOL	
	7301 N. LONGACRE RD., FOX PONT, WI	
DRAWN BY: CZE	SHEET	SCALES:
DATE: 04-13-18	1 OF 4	HORIZ. NONE
CHECKED BY: EDS		VERT. N/A
NEET	SCHEDULES AND CUT SHEETS:	PROJECT NO. 18042

STORMONTH – EAST LOT
PAVEMENT MARKING & SIGNS

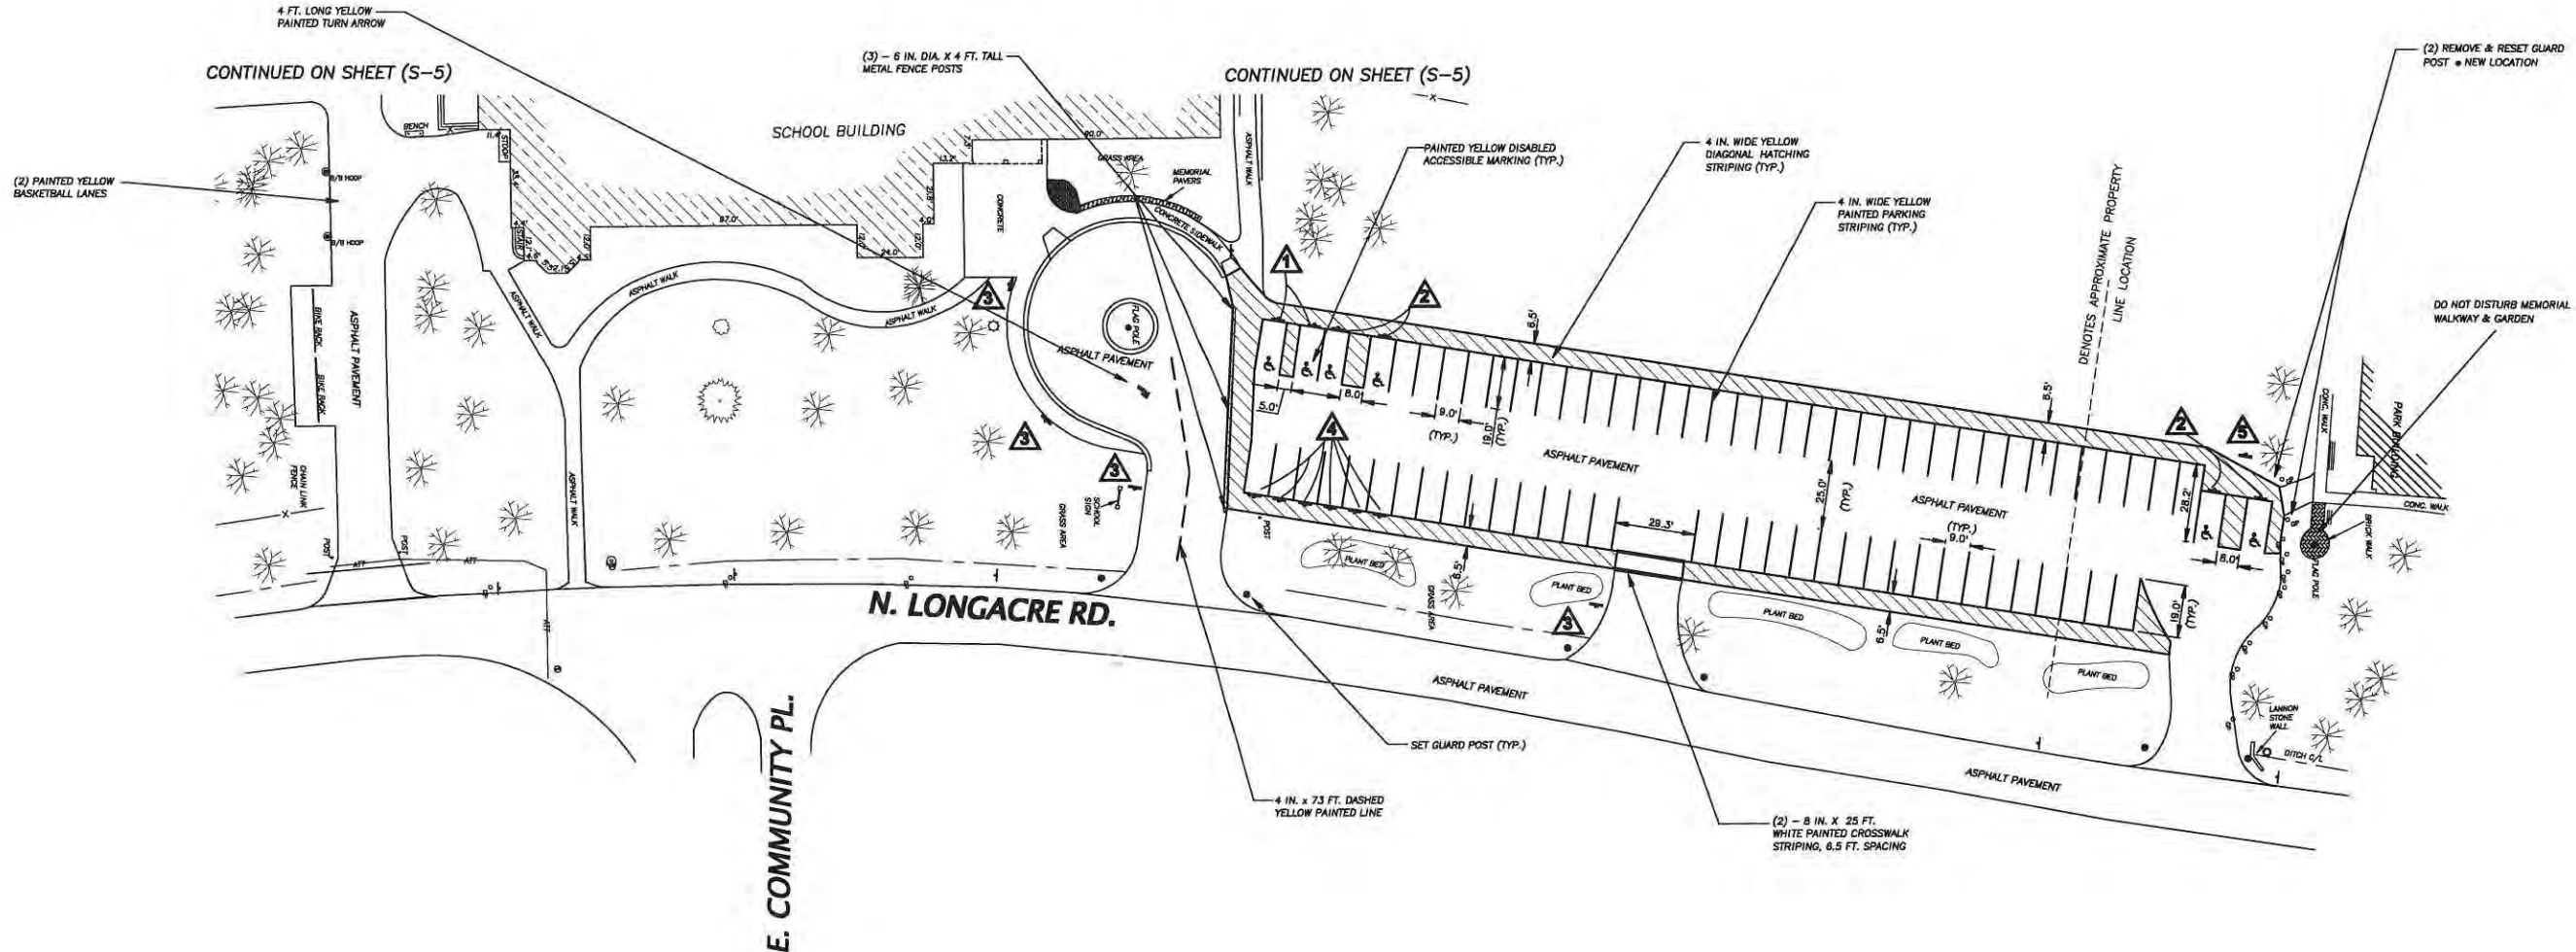

SIGN SCHEDULE

MARK	SIGN TYPE	POST	ANCHOR	SHEET QUANTITY
	NEW – DISABLED PARKING	TAPCO , 10" STEEL RIB-BAK, U-CHANNEL POST (3# PER FT., GREEN IN COLOR)	TAPCO V-LOCK	2
	NEW – DISABLED PARKING WITH "VAN ACCESSIBLE" TAG	TAPCO , 10" STEEL RIB-BAK, U-CHANNEL POST (3# PER FT., GREEN IN COLOR)	TAPCO V-LOCK	4
	REUSE EXISTING SIGN	TAPCO , 10" STEEL RIB-BAK, U-CHANNEL POST (3# PER FT., GREEN IN COLOR)	GROUND	4
	REUSE EXISTING SIGN	TAPCO , 10" STEEL RIB-BAK, U-CHANNEL POST (3# PER FT., GREEN IN COLOR)	TAPCO V-LOCK	6
	REUSE EXISTING SIGN	REUSE EXISTING POST AND RELOCATE	GROUND	1

NOTES:
-MOUNT ALL SIGNS TO 6.5 FT HEIGHT TO TOP OF SIGN
-ALL NEW & EXISTING SIGNS SHALL BE MOUNTED WITH NEW STAINLESS STEEL HARDWARE

EAST LOT PARKING SUMMARY:

TOTAL # SPACES = 72
66 - REGULAR, 6 - DISABLED

TOTAL # STORMONTH SPACES = 62
58 - REGULAR, 4 - DISABLED

TOTAL # VILLAGE PARK SPACES = 10
8 - REGULAR, 2 - DISABLED

CERTAIN UNDERGROUND STRUCTURES HAVE BEEN LOCATED ON THE DRAWING. THESE LOCATIONS SHALL NOT BE TAKEN AS CONCLUSIVE. VERIFICATION TO THE SATISFACTION OF THE CONTRACTOR OF ALL UNDERGROUND STRUCTURES, WHETHER SHOWN ON THE DRAWING OR NOT, SHALL BE ASSUMED AS A CONDITION OF THE CONTRACT.



DIGGERS HOTLINE
Dial **811** or (800) 242-8511
www.DiggersHotline.com

**NSE**

NORTH SHORE ENGINEERING, INC.
Consulting Engineers & Land Surveyors
11433 N. Port Washington Rd., Mequon, Wisconsin, 53092
(262) 241-9400 • FAX: (262) 241-5337
www.NorthShoreEngineering.net

REVISIONS					7801 N. LONGACRE ROAD, FOX POINT, WI				
MK	DATE	BY	REVISION	CHK'D	DESIGNED:	DRAWN:	CHECKED:	SHEET S-4 OF <table><tr><td>X</td></tr></table>	X
X									
					J.W.H.	J.M.B.	A.R.H.		
					DATE: 4-24-2018	SCALE: 1 INCH = 30 FEET			
					APPROVED:	PROJECT: LS-4254			

STORMONTH – WEST LOT
PAVEMENT MARKING & SIGNS

WEST LOT PARKING SUMMARY:


TOTAL # AUTO SPACES = 43
39- REGULAR, 4 - DISABLED

TOTAL # BUS SPACES = 15

SIGN SCHEDULE

MARK	SIGN TYPE	POST	ANCHOR	SHEET QUANTITY
	REUSE EXISTING SIGN	TAPCO, 10' STEEL RIB-BAK, U-CHANNEL POST (3# PER FT., GREEN IN COLOR)	GROUND	4

NOTES:
-MOUNT ALL SIGNS TO 6.5 FT HEIGHT TO TOP OF SIGN
-ALL NEW & EXISTING SIGNS SHALL BE MOUNTED WITH NEW STAINLESS STEEL HARDWARE

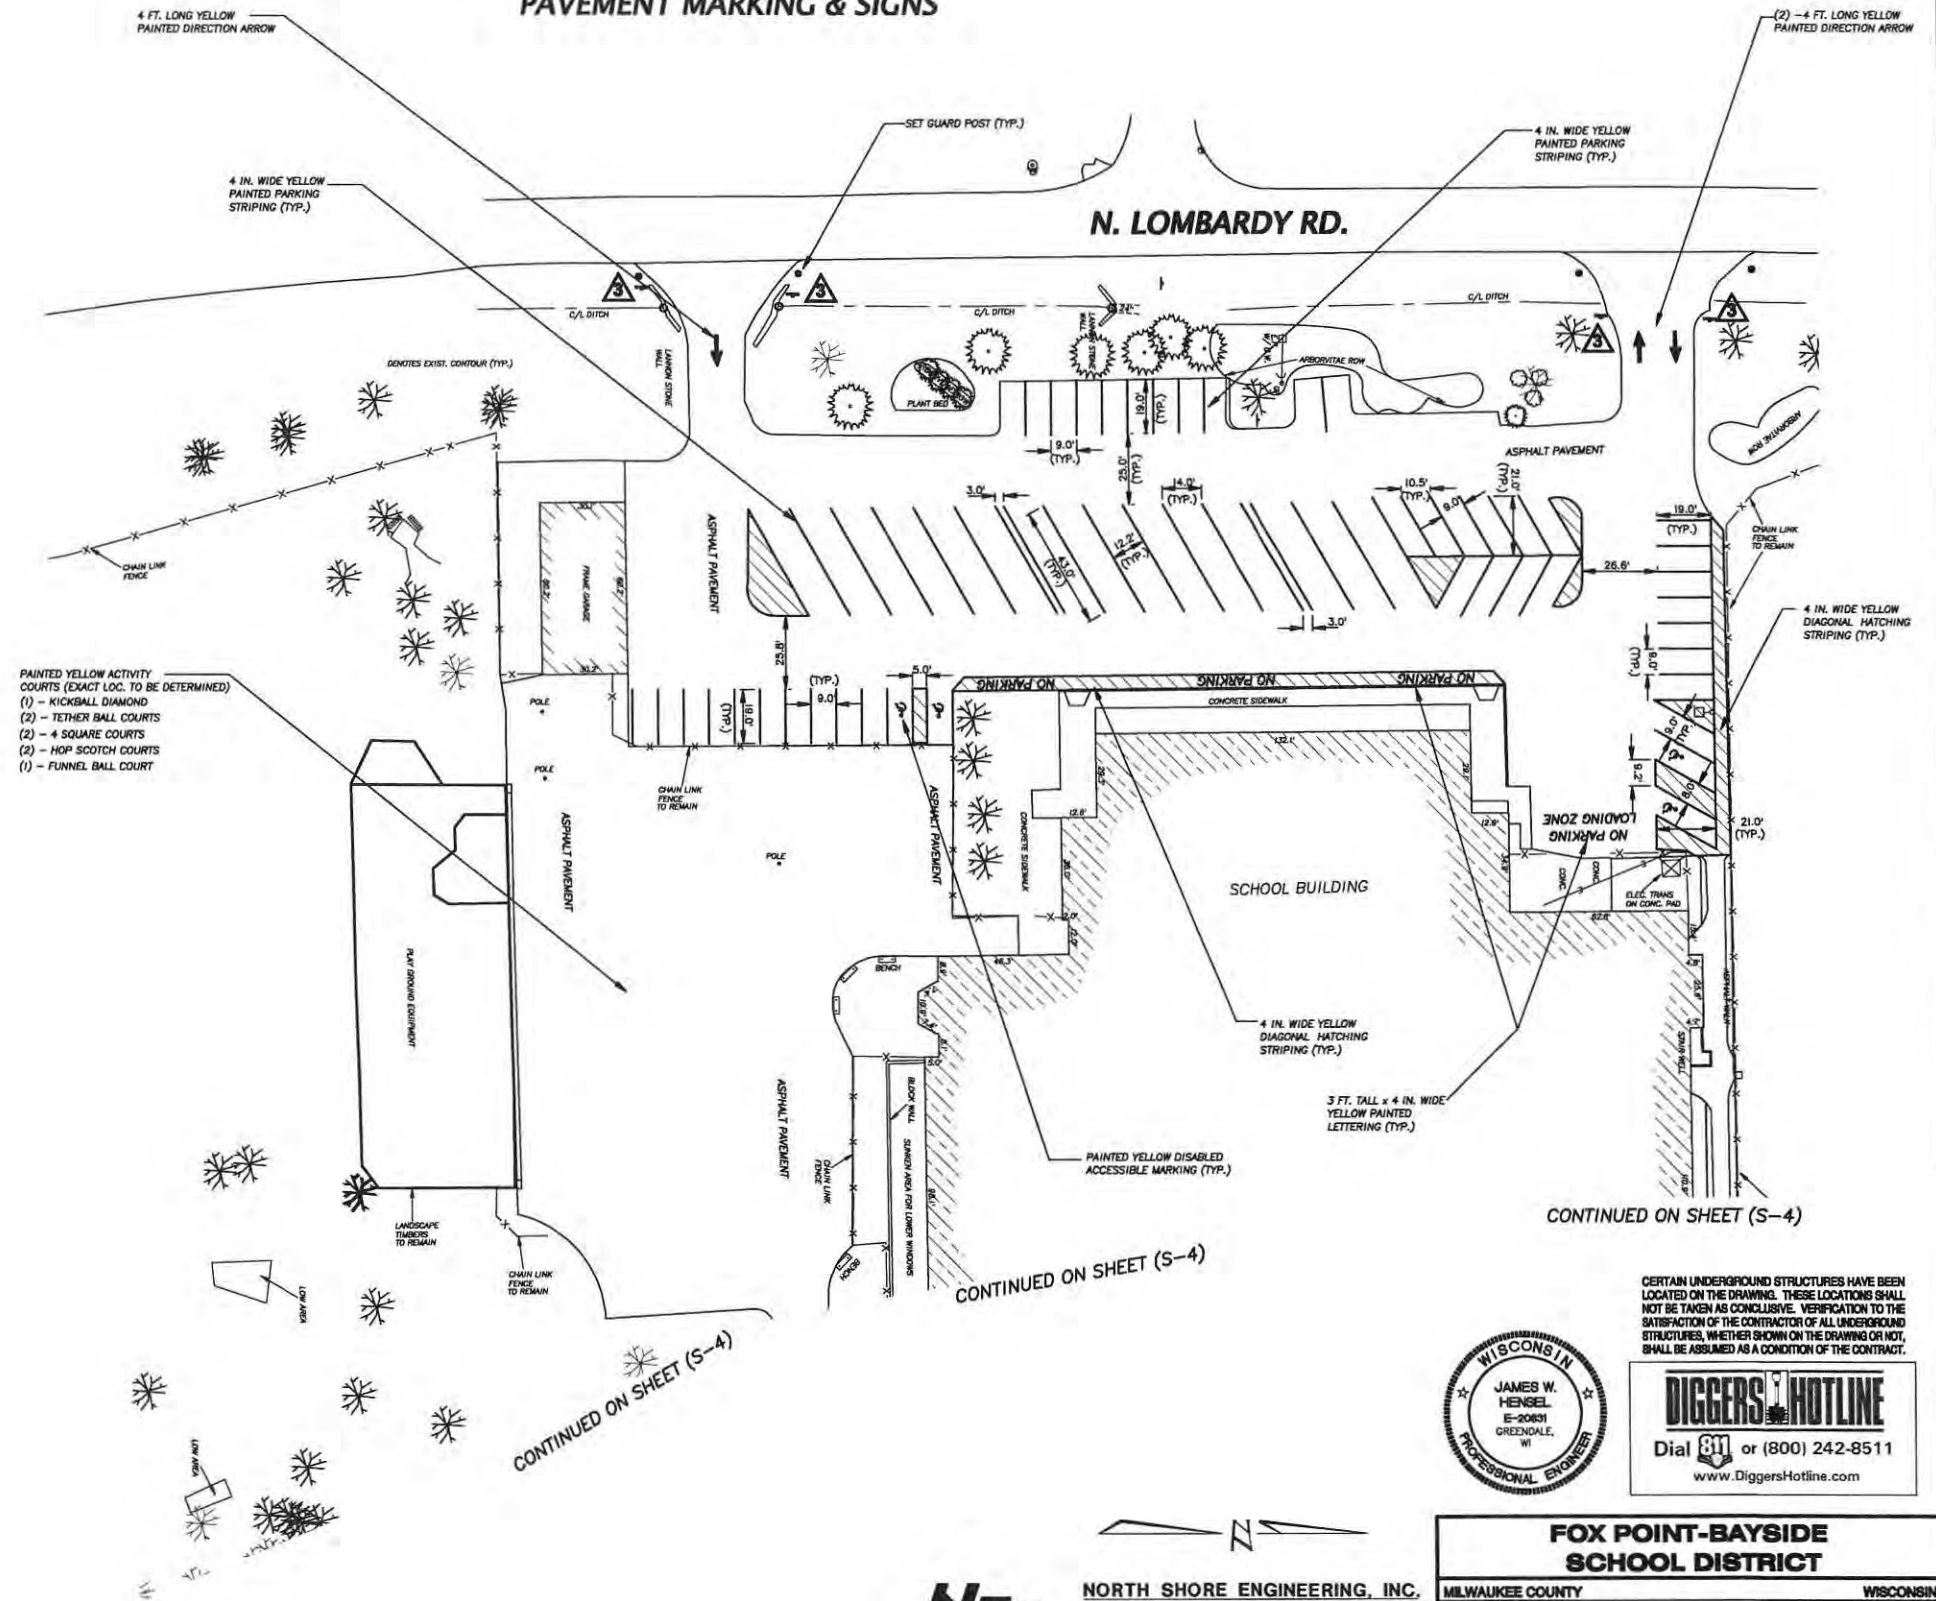

CERTAIN UNDERGROUND STRUCTURES HAVE BEEN LOCATED ON THE DRAWING. THESE LOCATIONS SHALL NOT BE TAKEN AS CONCLUSIVE. VERIFICATION TO THE SATISFACTION OF THE CONTRACTOR OF ALL UNDERGROUND STRUCTURES, WHETHER SHOWN ON THE DRAWING OR NOT, SHALL BE ASSUMED AS A CONDITION OF THE CONTRACT.



DIGGERS HOTLINE
Dial **811** or (800) 242-8511
www.DiggersHotline.com

NSE

NORTH SHORE ENGINEERING, INC.
Consulting Engineers & Land Surveyors
11433 N. Port Washington Rd., Mequon, Wisconsin, 53092
(262) 241-9400 • FAX: (262) 241-5337
www.NorthShoreEngineering.net

[illegible]

FOX POINT-BAYSIDE SCHOOL DISTRICT			
MILWAUKEE COUNTY			WISCONSIN
PROPOSED PAVEMENT MARKING & SIGNS STORMTOWN ELEMENTARY SCHOOL 7301 N. LONGACRE ROAD, FOX POINT, WI			
DESIGNED: J.W.H.	DRAWN: J.M.B.	CHECKED: A.R.H.	SHEET S-5 OF X
DATE: 4-24-2018	SCALE: 1 INCH = 30 FEET		
APPROVED:	PROJECT: <i>LS-4254</i>		

VILLAGE OF FOX POINT
7200 N. SANTA MONICA BLVD
FOX POINT WI 53217

414-351-8900

Receipt No: 1.054149

Apr 20, 2018

Stormonth Elementary School-7301 N Long.

Previous Balance:  .00

LICENSES & PERMITS - ~~CONDITIONAL USE PERMIT~~ 300.00

~~24-44550 CONDITIONAL USE PERMIT~~ OTHER PERMITS

Total: 300.00

CHECK Check No: 57230 300.00

Payor: Stormonth Elementary School-7301 N Long

Total Applied: 300.00

Change Tendered: .00

Duplicate Copy

04/20/2018 9:12 AM



VILLAGE OF FOX POINT

MILWAUKEE COUNTY
WISCONSIN

VILLAGE HALL
7200 N. SANTA MONICA BLVD.
FOX POINT 53217-3505
414-351-8900
FAX 414-351-8909

TO: Village Board

FROM: Michael Pedersen, Assistant Village Manager

THROUGH: Scott Botcher, Village Manager

DATE: May 2, 2018

RE: Use of Village Streets – UPAF Ride for the Arts

Background and Overview

The United Performing Arts Fund has requested a permit to use Village streets for their 2018 Ride for the Arts on Sunday, June 3, 2018 as requested in the attached letter from Erin Nimmer.

Analysis

United Performing Arts Fund has paid both the \$150.00 permit fee and the \$1,074.71 estimated by the Police Department to cover the cost for additional staffing.

United Performing Arts Fund has provided an appropriate Certificate of Liability Insurance.

Recommendation

Staff recommends the Village Board approve the permit to use Village streets for the 2018 Ride for the Arts on Sunday, June 3, 2018.



VILLAGE OF FOX POINT

MILWAUKEE COUNTY
WISCONSIN

April 16, 2018

VILLAGE HALL
7200 N. SANTA MONICA BLVD.
FOX POINT 53217-3505
414-351-8900
FAX 414-351-8909

Erin Ninmer
United Performing Arts Fund
301 W Wisconsin Ave, Suite 600
Milwaukee WI 53203

Dear Ms. Ninmer:

The Village of Fox Point Ordinance requires a permit for any event using Village streets. The permit fee is \$150. The ordinance also requires a payment to cover actual costs to the Village for the event. We estimate this event will require the services of the following departments at the estimated costs:

Department	ESTIMATED HOURS	COST/HOUR	TOTAL COST
Auxiliary Officer	13.5	\$7.95	\$107.33
Sergeant	4.5	\$63.24	\$284.58
Patrol Officer	9	\$59.20	\$532.80
Use of Street Permit			\$150.00
Total Cost			\$1,074.71

Please send a check in the amount of \$1,074.71 to cover the permit fee and the estimated costs.

The Village also requires that the applicant for such an event provide notice to all of the residents and businesses that will be impacted by the event. Notification must be sent no later than ten days prior to the event. The Village will make available a list of addresses to which notification should be provided. Please note that a new list must be obtained from the Village each year, as it may change from prior years. This list can be supplied in the following formats: paper copies, labels, or Excel spreadsheet. There may be additional costs depending on the format chosen. Please contact the Village Clerk, Kelly Meyer, to coordinate this process.

The ordinance also requires that an insurance rider acceptable in form to the Village Attorney be provided and the Village be named as an additional insured on the application waiver.

Approval by the Village Board will be placed on the next agenda following receipt of the above mentioned items. The Village Board meets on the second Tuesday of the month. All materials must be received by 12:00 noon on the Monday the week prior to the Tuesday meeting. Should you have any question, please do not hesitate to contact me at mpedersen@villageoffoxpoint.com or (414) 351-8900.

Sincerely,

Michael Pedersen
Assistant Village Manager

April 13, 2018

Michael Pedersen
Asst. Village Manager
Village of Fox Point
7200 N. Santa Monica Blvd
Fox Point, WI 53217

Dear Mr. Pedersen:

The purpose of this letter is to request permission for the 2018 UPAF Ride for the Arts, presented by Miller Lite to pass through the Village of Fox Point. The ride this year will take place on Sunday, June 3, 2018. Again this year, we're using routes that have been in play in recent years. I have enclosed the two route maps for reference.


As follow up and prior to the event, I will provide a certificate of insurance naming the Village of Fox Point as an additional insured party as well as the permit fee and associated event costs. I will also ensure that a postcard is mailed to all residents and businesses along the route to notify them of the Ride.

Please reach out to me if you have any questions or concerns. Thank you in advance for your assistance in securing the permission.

Sincerely,



Erin Ninmer
Route Coordinator
Team Sports, Inc.
414-331-3914
epninmer@gmail.com

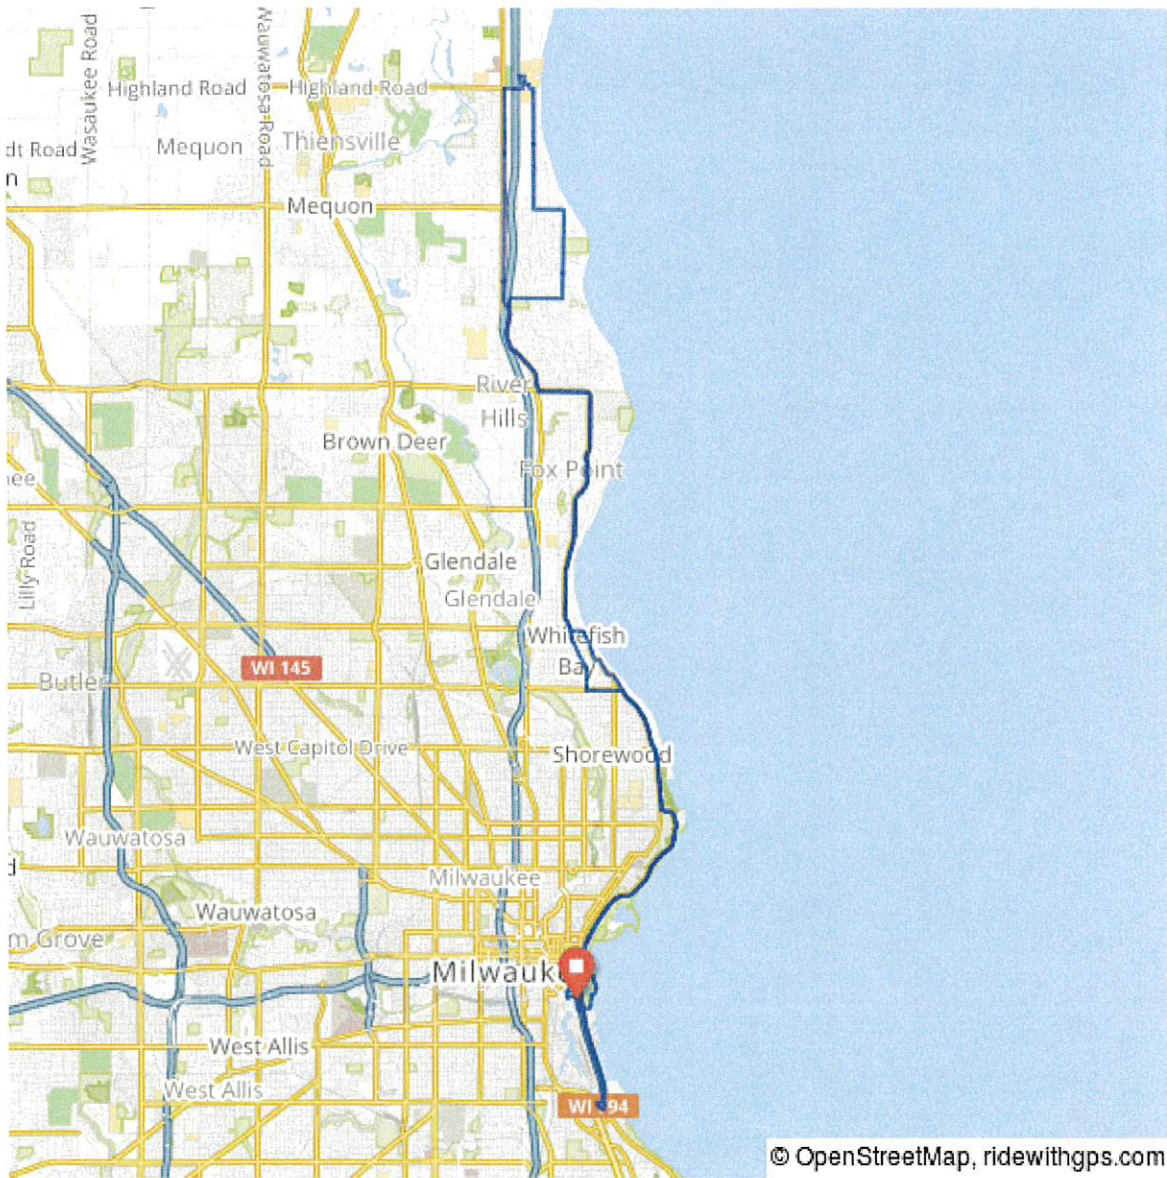

© OpenStreetMap, ridewithgps.com

2018 UPAF Ride 45-mile

45.1 miles

Leg	Dir	Type	Notes	Total
	→	Right	Turn right onto E Erie St	0.1
0.0	→	Right	Slight right onto N Jefferson St	0.2
0.1	→	Right	Turn right at the 1st cross street onto E Corcoran St	0.3
0.1	←	Left	E Corcoran St turns slightly left and becomes N Jackson St	0.3
0.2	→	Right	N Jackson St turns right and becomes E Buffalo St	0.6
0.1	←	Left	E Buffalo St turns left and becomes N Van Buren St	0.6
0.2	→	Right	Turn right onto E Michigan St	0.9
0.2	→	Right	Turn right onto N Lincoln Memorial Dr	1.1
0.5	↑	Straight	Merge onto I-794 E	1.5
1.5	↑	Straight	Take exit 3 toward Port of Milwaukee	3.1
0.5	←	Left	CAUTION: Watch for traffic before turning left	3.6
0.0	←	Left	Turn left onto S Car ferry Dr	3.6
0.2	←	Left	Turn left onto the I-794 W ramp to Downtown	3.8
0.0	←	Left	CAUTION: watch for traffic before turning left	3.8
0.3	↑	Straight	Continue onto I-794 W	4.1
1.8	↑	Straight	Take exit 1F toward Michigan St	5.9
0.4	↑	Straight	Merge onto N Lincoln Memorial Dr	6.3
3.5	→	Right	Turn right onto WI-32 N	9.7
2.9	→	Right	Turn right to stay on N Lake Dr	12.6
0.7	→	Right	CAUTION: watch for traffic before turning right	13.4
0.0	→	Right	Turn right to stay on N Lake Dr	13.4
1.8	←	Left	OASIS AHEAD ON LEFT	15.2
0.0	↑	Danger	CAUTION: watch for cross traffic	15.2
2.3	↑	Straight	Continue onto E Brown Deer Rd	17.5
0.8	→	Right	Turn right	18.3
0.0	→	Right	Turn right at the 1st cross street onto W Brown Deer Rd	18.3
0.1	→	Right	CAUTION: watch for traffic before turning right	18.4
0.0	→	Right	Turn right onto N Port Washington Rd	18.4
1.6	→	Right	Turn right onto N Katherine Dr	20.0
0.2	↑	Straight	Continue onto W Zedler Ln	20.2
0.9	←	Left	Turn left onto N Lake Shore Dr	21.1
1.5	↑	Straight	Continue onto E Mequon Rd	22.6
0.5	→	Right	Turn right onto N Lake Shore Dr	23.1
2.0	←	Left	N Lake Shore Dr turns slightly left and becomes Highland Rd	25.1

0.0	→	Right	OASIS ahead on right	25.1
0.1	→	Right	Turn right	25.2
0.0	→	Right	TURN RIGHT into oasis	25.2
0.1	←	Left	Turn left	25.2
0.1	↑	Straight	OASIS AHEAD	25.3
0.1	←	Left	Turn left	25.4
0.0	↑	Straight	OASIS STOP	25.5
0.1	←	Left	45 route turns LEFT	25.5
0.2	→	Right	Turn right onto Highland Rd	25.7
0.3	←	Left	CAUTION: watch for traffic before turning left	26.0
0.0	←	Left	Turn left onto N Port Washington Rd	26.1
3.2	→	Right	Turn right	29.3
0.0	→	Right	Turn right onto N Port Washington Rd	29.3
2.1	←	Left	CAUTION: STOP LIGHT - watch for traffic before turning left	31.4
0.0	←	Left	Turn left onto W Brown Deer Rd	31.4
0.9	↑	Straight	Continue onto N Lake Dr	32.3
2.3	→	Right	OASIS AHEAD ON RIGHT	34.6
1.8	→	Right	N Lake Dr turns slightly right and becomes N Marlborough Dr	36.4
1.1	←	Left	Turn left onto E Hampton Rd	37.5
0.6	→	Right	CAUTION: watch for traffic from left	38.1
0.0	→	Right	CAUTION: watch for traffic before turning right	38.1
0.0	→	Right	Turn right onto N Lake Dr	38.1
2.2	←	Left	CAUTION: watch for traffic before turning left	40.3
0.0	←	Left	CAUTION: watch for traffic before turning left	40.3
0.0	←	Left	Turn left onto N Lincoln Memorial Dr	40.3
3.4	←	Left	CAUTION: watch for traffic before turning left	43.7
0.0	←	Left	CAUTION: watch for traffic before turning left	43.7
0.0	←	Left	Turn left onto E Michigan St	43.7
0.1	→	Right	Turn right at N Art Museum Dr	43.8
0.0	→	Right	Turn right toward Hank Aaron State Trail	43.8
0.0	←	Left	Turn left onto Hank Aaron State Trail	43.8
0.2	←	Left	Slight left to stay on Hank Aaron State Trail	44.0
0.5	→	Right	Slight right	44.5
0.4	→	Right	Turn right	44.9




2018 UPAF Ride 70-mile

71.6 miles

Leg	Dir	Type	Notes	Total
	←	Left	Turn left onto E Summerfest Pl	0.0
0.1	→	Right	Turn right onto E Erie St	0.1
0.0	→	Right	Slight right onto N Jefferson St	0.2
0.1	→	Right	Turn right at the 1st cross street onto E Corcoran St	0.3
0.1	←	Left	E Corcoran St turns slightly left and becomes N Jackson St	0.3
0.2	→	Right	Turn right onto E Buffalo St	0.6
0.1	←	Left	E Buffalo St turns left and becomes N Van Buren St	0.7
0.2	→	Right	Turn right onto E Michigan St	0.9
0.2	→	Right	Turn right onto N Lincoln Memorial Dr	1.1
0.5	↑	Straight	Merge onto I-794 E	1.6
1.5	↑	Straight	Take exit 3 toward Port of Milwaukee	3.1
0.5	←	Left	Turn left onto S Car ferry Dr	3.6
0.2	←	Left	Turn left onto the I-794 W ramp to Downtown	3.8
0.3	↑	Straight	Continue onto I-794 W	4.1
1.8	↑	Straight	Take exit 1F toward Michigan St	5.9
0.4	↑	Straight	Merge onto N Lincoln Memorial Dr	6.3
3.4	←	Left	Slight left onto E Kenwood Blvd	9.7
0.0	→	Right	Turn right at the 1st cross street onto WI-32 N	9.7
2.9	→	Right	Keep right	12.6
0.0	→	Right	Slight right onto N Lake Dr	12.7
0.7	→	Right	Slight right	13.4
0.0	→	Right	Slight right onto N Lake Dr	13.4
1.8	←	Left	Turn left at the 1st cross street onto E Green Tree Rd	15.2
0.1	←	Left	Turn left at the 1st cross street onto N Lake Dr	15.3
2.3	↑	Straight	Continue onto E Brown Deer Rd	17.6
0.9	→	Right	Turn right onto N Port Washington Rd	18.5
1.6	→	Right	Slight right onto N Katherine Dr	20.1
0.2	→	Right	N Katherine Dr turns slightly right and becomes W Zedler Ln	20.2
0.9	←	Left	W Zedler Ln turns left and becomes N Lake Shore Dr	21.1
1.5	←	Left	N Lake Shore Dr turns slightly left and becomes E Mequon Rd	22.6
0.5	→	Right	Turn right onto N Lake Shore Dr	23.1
2.0	←	Left	N Lake Shore Dr turns slightly left and becomes Highland Rd	25.2
0.2	→	Right	Turn right onto N Lake Shore Dr	25.4
1.2	←	Left	Turn left to stay on N Lake Shore Dr	26.6
1.1	→	Right	Turn right onto E Pioneer Rd	27.7
0.5	←	Left	E Pioneer Rd turns slightly left and becomes Lake	28.1

0.0	←	Left	Shore Rd	20.1
1.0	→	Right	Turn right to stay on Lake Shore Rd	29.1
3.5	→	Right	Turn right to stay on Lake Shore Rd	32.7
2.7	→	Right	Turn right onto S Wisconsin St	35.3
0.9	→	Right	Turn right onto E Grand Ave	36.3
0.1	←	Left	Turn left onto N Franklin St	36.3
0.2	→	Right	Turn right onto E Pier St	36.5
0.1	→	Right	Turn right onto E Jackson St	36.6
0.0	←	Left	Turn left onto Ozaukee Interurban Trail	36.7
0.9	↑	Straight	Continue onto Kaiser Dr	37.5
0.1	↑	Straight	Continue onto Ozaukee Interurban Trail	37.6
0.6	←	Left	Turn left onto E Seven Hills Rd	38.2
0.1	←	Left	Keep left to stay on E Seven Hills Rd	38.2
0.0	←	Left	Turn left	38.3
0.0	←	Left	Turn left onto County Highway LL, CTH LL	38.3
0.1	←	Left	Turn left onto North Wisconsin Street, WI 32	38.4
1.3	↑	Straight	Continue onto N Franklin St	39.7
0.3	→	Right	Turn right onto E Grand Ave	40.0
0.8	←	Left	Turn left onto S Spring St	40.8
0.6	→	Right	Turn right onto Ozaukee Interurban Trail	41.4
3.3	→	Right	Turn right onto Terminal Rd	44.7
0.3	←	Left	Turn left onto E River Rd	45.0
1.0	↑	Straight	Continue onto Arrowhead Rd	46.0
0.5	→	Right	Turn right onto N Port Washington Rd	46.5
10.9	←	Left	Turn left onto W Brown Deer Rd	57.4
0.9	↑	Straight	Continue onto N Lake Dr	58.3
8.5	←	Left	Turn left onto E Kenwood Blvd	66.8
0.0	→	Right	Turn right onto Oak Leaf Trail	66.8
0.0	←	Left	Slight left to stay on Oak Leaf Trail	66.8
0.5	←	Left	Turn left	67.3
2.8	←	Left	Turn left at the 1st cross street onto E Michigan St	70.2
0.1	→	Right	Turn right at N Art Museum Dr	70.2
0.0	→	Right	Turn right toward Hank Aaron State Trail	70.3
0.0	←	Left	Turn left onto Hank Aaron State Trail	70.3
0.0	→	Right	Slight right	70.3
0.0	→	Right	Slight right onto Hank Aaron State Trail	70.4
0.1	←	Left	Slight left to stay on Hank Aaron State Trail	70.5
0.5	→	Right	Slight right	71.0
0.4	→	Right	Turn right	71.4

This is to certify that the attached is true and correct list of bills due for a period from April 1- 310, 2018, in the total amount of \$164,619.61. Each bill has been approved in writing by the official department head or employee authorized to incur the obligations and which bills have been audited by the undersigned pursuant to resolution of the Village Board.

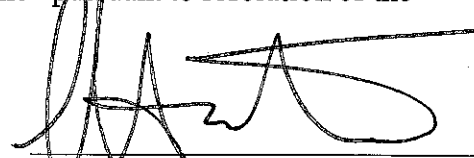

Scott Botcher
Village Manager
Village of Fox Point

This is to certify that the above listed accounts and demands have been presented and allowed and ordered paid by the Village Board at a meeting thereof held on May 8, 2018.

Douglas H. Frazer
Village President

Kelly A. Meyer
Village Clerk/Treasurer
Village of Fox Point

Vendor	Vendor Name	Invoice Number	Description	Invoice Date	Amount Paid	Date Paid
10-21520 GROUP LIFE						
18	SECURIAN FINANCIAL GROUP I	MAY 2018	LIFE INSURANCE	04/05/2018	850.68	04/05/2018
Total 10-21520 GROUP LIFE:					850.68	
10-21525 UNION DUES						
185	FOX POINT POLICE PROT. ASS	APRIL 2018	APRIL 2018	04/05/2018	540.00	04/05/2018
Total 10-21525 UNION DUES:					540.00	
10-21530 DEFERRED COMPENSATION						
375	NORTH SHORE BANK, FSB	PR0405182	Deferred Comp NICHOLAS Pay	04/04/2018	50.00	04/05/2018
375	NORTH SHORE BANK, FSB	PR0405182	Deferred Comp NORTH SHORE	04/04/2018	665.00	04/05/2018
375	NORTH SHORE BANK, FSB	PR0419182	Deferred Comp NICHOLAS Pay	04/18/2018	50.00	04/20/2018
375	NORTH SHORE BANK, FSB	PR0419182	Deferred Comp NORTH SHORE	04/18/2018	665.00	04/20/2018
1622	WELLS FARGO BANK, N.A.	PR0405181	Deferred Comp WI DEFER - PRE	04/04/2018	4,828.00	04/05/2018
1622	WELLS FARGO BANK, N.A.	PR0405181	Deferred Comp WI DEFER - RO	04/04/2018	882.00	04/05/2018
1622	WELLS FARGO BANK, N.A.	PR0419181	Deferred Comp WI DEFER - PRE	04/18/2018	4,828.00	04/20/2018
1622	WELLS FARGO BANK, N.A.	PR0419181	Deferred Comp WI DEFER - RO	04/18/2018	982.00	04/20/2018
101991	VANTAGEPOINT TRANSFER AG	PR0405181	Deferred Comp ICMA-PRETAX	04/04/2018	987.30	04/05/2018
101991	VANTAGEPOINT TRANSFER AG	PR0419181	Deferred Comp ICMA-PRETAX	04/18/2018	987.30	04/20/2018
Total 10-21530 DEFERRED COMPENSATION:					14,924.60	
10-21540 GARNISHMENT						
797	WI SCTF	04/06/2018	REMIT 7417425-LOCATE 55200	04/05/2018	524.30	04/05/2018
797	WI SCTF	04/20/2018	ID7417425 LOCATOR 55200 JAN	04/20/2018	524.30	04/20/2018
Total 10-21540 GARNISHMENT:					1,048.60	
10-44500 ESTATE SALES PERMIT						
4536	LEGACIES, LTD.	1.054143	REFUND DEPOSIT	04/24/2018	500.00	04/27/2018
Total 10-44500 ESTATE SALES PERMIT:					500.00	
10-45100 FINES/FORFEITURES						
621	MID MORaine MUNICIPAL COU	DODDS/TAZMIA	DODDS/TAZMIA 6/8/84 GERMA	04/02/2018	124.00	04/05/2018
871	MILWAUKEE COUNTY SHERIFF	HOLLENBECK/BRI	HOLLENBECK/BRIAN 10/2/1969	04/10/2018	100.00	04/12/2018
928	WEST ALLIS POLICE DEPARTM	DIJON MARKS	MARKS, DIJON MONE WAYNA	04/17/2018	124.00	04/20/2018
Total 10-45100 FINES/FORFEITURES:					348.00	
10-46710 PAVILION RENTALS						
501	KUESEL, ARTHUR	1.053927	REFUND DEPOSIT	04/17/2018	50.00	04/20/2018
Total 10-46710 PAVILION RENTALS:					50.00	
10-51100-310 SUPPLIES/EXPENSES						
1766	CONFLUENCE GRAPHICS	88604	DOOR HANGERS	04/12/2018	561.83	04/20/2018
Total 10-51100-310 SUPPLIES/EXPENSES:					561.83	
10-51200-395 COUNTY COURT FEES						
330	MILWAUKEE COUNTY TREASU	MAR 2017	MARCH DRIVER SUR JAIL	04/04/2018	939.80	04/05/2018
552	WISCONSIN, STATE OF - COUR	MAR 2017	MARCH 2018	04/04/2018	3,274.33	04/05/2018
Total 10-51200-395 COUNTY COURT FEES:					4,214.13	

Vendor	Vendor Name	Invoice Number	Description	Invoice Date	Amount Paid	Date Paid
10-51300-211 LABOR ATTORNEY						
1788	BUELOW VETTER BUIKEMA OL	61-275.00001	MARCH	04/05/2018	117.00	04/05/2018
Total 10-51300-211 LABOR ATTORNEY:					117.00	
10-51300-218 VILLAGE ATTORNEY						
535	MUNICIPAL LAW & LITIGATION	11924	VLG ATTORNEY	04/05/2018	5,007.50	04/05/2018
Total 10-51300-218 VILLAGE ATTORNEY:					5,007.50	
10-51300-219 VILLAGE PROSECUTOR						
1924	STIPPICH SELIN & CAIN LLC	1296	PROSECUTOR	04/05/2018	1,104.00	04/05/2018
Total 10-51300-219 VILLAGE PROSECUTOR:					1,104.00	
10-51410-310 SUPPLIES/ MISC EXPENSES						
3274	FORRER BUSINESS INTERIOR	290645	CHAIRS	04/05/2018	10.00	04/05/2018
Total 10-51410-310 SUPPLIES/ MISC EXPENSES:					10.00	
10-51420-310 SUPPLIES/EXPENSES						
758	SAMENFELD, DENNIS	E06634/1	REIMBURSEMENT	04/20/2018	19.00	04/20/2018
5033	OFFICE DEPOT -US COMMUNIT	118558528001	37360205	03/26/2018	7.27	04/05/2018
5033	OFFICE DEPOT -US COMMUNIT	118561975001	37360205	03/23/2018	18.47	04/05/2018
Total 10-51420-310 SUPPLIES/EXPENSES:					44.74	
10-51420-311 POSTAGE						
415	POSTMASTER	6/18-6/19 #4153	#4153 MARKETING MAIL	04/24/2018	225.00	04/27/2018
Total 10-51420-311 POSTAGE:					225.00	
10-51440-310 SUPPLIES/EXPENSES						
5033	OFFICE DEPOT -US COMMUNIT	118558528001	37360205	03/26/2018	10.84	04/05/2018
5033	OFFICE DEPOT -US COMMUNIT	118561973001	37360205-ELECTIONS	03/23/2018	2.39	04/05/2018
5033	OFFICE DEPOT -US COMMUNIT	118561974001	37360205-ELECTIONS	03/26/2018	23.57	04/05/2018
Total 10-51440-310 SUPPLIES/EXPENSES:					36.80	
10-51520-213 VILLAGE AUDIT						
194	BAKER TILLY VIRCHOW KRAUS	BT1238813	AUDIT	04/17/2018	5,550.00	04/20/2018
Total 10-51520-213 VILLAGE AUDIT:					5,550.00	
10-51530-210 CONTRACT SERVICES						
2706	ASSOCIATED APPRAISAL CON	133577	MONTHLY	04/01/2018	2,623.29	04/05/2018
Total 10-51530-210 CONTRACT SERVICES:					2,623.29	
10-51600-210 CONTRACT SERVICES						
265	GREATAMERICAN FINANCIAL S	22356023	MONTHLY	04/02/2018	231.00	04/05/2018
477	TAYLOR COMPUTER SERVICE	17511	APRIL MAILBOX/ANTI	04/17/2018	287.75	04/20/2018
2889	SPRUCE UP CLEANING	2980	MONTHLY	04/05/2018	1,583.37	04/05/2018
Total 10-51600-210 CONTRACT SERVICES:					2,102.12	
10-51600-222 TELEPHONE UTILITIES						
1336	EARTHLINK BUSINESS	04/01/2018	7345438	04/10/2018	178.07	04/12/2018

Vendor	Vendor Name	Invoice Number	Description	Invoice Date	Amount Paid	Date Paid
2691	CENTURYLINK-BUSINESS SVC.	1437106683	87619173	04/10/2018	.56	04/12/2018
5312	AT & T- VILLAGE	03/22/2018	414 351-8900 758 7	04/02/2018	36.32	04/05/2018
Total 10-51600-222 TELEPHONE UTILITIES:					214.95	
10-51600-234 VILLAGE HALL MAINTENANCE						
502	VILLAGE HARDWARE - VH	172314	CLEANING	04/11/2018	17.86	04/12/2018
2973	TIME WARNER CABLE	5001-STOP 1	10404-060459401-5001	04/11/2018	5.52	04/12/2018
Total 10-51600-234 VILLAGE HALL MAINTENANCE:					23.38	
10-51600-310 SUPPLIES/MISC EXPENSES						
1716	ENTERPRISE SYSTEMS GROU	79843	ASSISTANCE	04/05/2018	66.00	04/05/2018
2469	VERITV OPERATING COMPAN	51767467143	PAPER	04/04/2018	248.00	04/05/2018
5033	OFFICE DEPOT -US COMMUNIT	119534860001	37360205 VLG	04/10/2018	6.02	04/12/2018
5033	OFFICE DEPOT -US COMMUNIT	123799102001	37360205-VLG	04/17/2018	85.49	04/20/2018
Total 10-51600-310 SUPPLIES/MISC EXPENSES:					405.51	
10-51600-311 POSTAGE						
2381	USPS-HASLER	2381-041618	ADDED POSTAGE	04/16/2018	700.00	04/20/2018
Total 10-51600-311 POSTAGE:					700.00	
10-51700-510 INSURANCE						
1658	R & R INSURANCE SERVICES, I	1848020	CRIME	04/05/2018	700.00	04/05/2018
Total 10-51700-510 INSURANCE:					700.00	
10-51700-511 GROUP HEALTH - RETIREES						
354	MORODER, PAUL	24	HEALTH INSURANCE REIMBUR	04/01/2018	267.90	04/05/2018
638	KRIEFALL, DONALD A	24	HEALTH INSURANCE REIMBUR	04/01/2018	414.50	04/05/2018
1801	MILLER, DAN N	1	MONTHLY REIMBURSEMENT	04/01/2018	308.68	04/05/2018
Total 10-51700-511 GROUP HEALTH - RETIREES:					991.08	
10-52100-210 POLICE MAINTENANCE CONTRACTS						
477	TAYLOR COMPUTER SERVICE	17512	APRIL 2018	04/17/2018	319.30	04/20/2018
477	TAYLOR COMPUTER SERVICE	17543	MARCH PD ARCHIVE	04/26/2018	403.49	04/27/2018
5152	JAMES IMAGING SYSTEMS, IN	816416	MONTHLY	04/17/2018	144.87	04/20/2018
Total 10-52100-210 POLICE MAINTENANCE CONTRACTS:					867.66	
10-52100-220 GAS UTILITIES						
536	WE-ENERGIES	3/18-4/18PD	6286-911-140	04/24/2018	583.36	04/27/2018
Total 10-52100-220 GAS UTILITIES:					583.36	
10-52100-221 ELECTRIC UTILITIES						
536	WE-ENERGIES	3/18-4/18PD	9299-448-560	04/24/2018	33.51	04/27/2018
536	WE-ENERGIES	3/18-4/18PD	0699-070-169	04/24/2018	1,609.89	04/27/2018
Total 10-52100-221 ELECTRIC UTILITIES:					1,643.40	
10-52100-222 TELEPHONE UTILITIES						
1336	EARTHLINK BUSINESS	04/01/2018	7345438	04/10/2018	111.29	04/12/2018
2136	VERIZON WIRELESS	980477377	786223225-00001 POLICE	04/17/2018	268.14	04/20/2018
2691	CENTURYLINK-BUSINESS SVC.	1437106683	87619173	04/10/2018	.55	04/12/2018

Vendor	Vendor Name	Invoice Number	Description	Invoice Date	Amount Paid	Date Paid
2973	TIME WARNER CABLE	0704033001040118	078433081	04/11/2018	442.99	04/12/2018
2973	TIME WARNER CABLE	ota 042018	10404-038090401-6001	04/11/2018	11.04	04/12/2018
5312	AT & T- VILLAGE	03/22/2018	414 351-8900 758 7	04/02/2018	24.31	04/05/2018
Total 10-52100-222 TELEPHONE UTILITIES:					858.32	
10-52100-232 VEHICLE MAINTENANCE						
102081	GOODYEAR AUTO SERVICE CE	317517	OIL	04/12/2018	22.78	04/12/2018
102081	GOODYEAR AUTO SERVICE CE	317660	OIL/ROTATE	04/12/2018	50.60	04/12/2018
102081	GOODYEAR AUTO SERVICE CE	317899	OIL	04/26/2018	23.85	04/27/2018
Total 10-52100-232 VEHICLE MAINTENANCE:					97.23	
10-52100-233 EQUIPMENT MAINTENANCE						
473	STREICHER'S	1308406	AMMO	04/17/2018	316.70	04/20/2018
727	WI DEPT. OF JUSTICE	schwab	PEDDLER	04/17/2018	7.00	04/20/2018
1246	SECURE FIRE & SAFETY LLC	13235	ANNUAL	04/17/2018	131.70	04/20/2018
2820	SIRCHIE FINGER PRINT LAB, IN	346108	TEST O5	04/26/2018	54.80	04/27/2018
5645	CNA SURETY	2018-2022 obremski	BOND OBREMSKI	04/05/2018	30.00	04/05/2018
5728	ULTRAMAX	167308	AMMO	04/11/2018	250.00	04/12/2018
5839	LEXISNEXIS	1246411-20180331	1246411	04/11/2018	30.00	04/12/2018
Total 10-52100-233 EQUIPMENT MAINTENANCE:					820.20	
10-52100-234 BUILDING MAINTENANCE						
503	VILLAGE HARDWARE - DPS	172513	FUSE	04/12/2018	3.59	04/12/2018
1710	UP NORTH SERVICES	2842	MARCH PD PEST	04/26/2018	40.00	04/27/2018
1710	UP NORTH SERVICES	2846	FEB PEST PD	04/26/2018	40.00	04/27/2018
Total 10-52100-234 BUILDING MAINTENANCE:					83.59	
10-52100-322 TRAINING						
1163	FBIINNA-WISCONSIN CHAPTER	2018 retrain	TRAINING	04/17/2018	85.00	04/20/2018
Total 10-52100-322 TRAINING:					85.00	
10-52100-330 CLOTHING ALLOWANCE						
473	STREICHER'S	1308399	WICHMAN	04/11/2018	155.00	04/12/2018
473	STREICHER'S	1308401	ADAMAITIS	04/11/2018	38.97	04/12/2018
473	STREICHER'S	1310126	FREEDY	04/17/2018	66.98	04/20/2018
Total 10-52100-330 CLOTHING ALLOWANCE:					260.95	
10-52100-334 JANITORIAL SUPPLIES						
393	PACKERLAND RENT-A-MAT INC	2432465	10586-10586 POLICE DEPARTM	04/12/2018	86.17	04/12/2018
393	PACKERLAND RENT-A-MAT INC	2436443	10586-10586 POLICE DEPARTM	04/26/2018	86.17	04/27/2018
Total 10-52100-334 JANITORIAL SUPPLIES:					172.34	
10-52100-335 SCHOOL EXPENSES						
1539	HYATT ON MAIN	32KV9LLT	DUBNICKA 8/6-8/8/18	04/18/2018	166.00	04/20/2018
2266	MATC- BUSINESS OFFICE	54298	INSERVICE	04/11/2018	1,371.93	04/12/2018
Total 10-52100-335 SCHOOL EXPENSES:					1,537.93	
10-53200-400 MATERIALS						
502	VILLAGE HARDWARE - VH	172587/1	MAIL BOX	04/17/2018	25.19	04/20/2018

Vendor	Vendor Name	Invoice Number	Description	Invoice Date	Amount Paid	Date Paid
Total 10-53200-400 MATERIALS:					25.19	
10-53300-221 STREET LIGHTS - ELECTRIC						
536	WE-ENERGIES	3/5-4/4/18	7083-911-529	04/10/2018	18.79	04/12/2018
536	WE-ENERGIES	3/5-4/4/18	3449-647-735	04/10/2018	217.46	04/12/2018
Total 10-53300-221 STREET LIGHTS - ELECTRIC:					236.25	
10-53300-480 GUARD RAIL MATERIALS						
5863	BLIFFERT LUMBER & FUEL CO	1804-919402	POSTS	04/17/2018	671.00	04/20/2018
Total 10-53300-480 GUARD RAIL MATERIALS:					671.00	
10-53300-495 MISCELLANEOUS SUPPLIES & TOOLS						
327	MENARD'S - MILWAUKEE	55196	BOLTS WASHERS	04/10/2018	37.53	04/12/2018
Total 10-53300-495 MISCELLANEOUS SUPPLIES & TOOLS:					37.53	
10-53400-221 BUS STOP-ELECTRIC						
536	WE-ENERGIES	03/05-04/04/18	6865-091-092	04/12/2018	16.25	04/12/2018
536	WE-ENERGIES	03/05-04/04/18	0924-478-778	04/12/2018	16.25	04/12/2018
536	WE-ENERGIES	3/5-4/4/18	7018-222-713	04/10/2018	16.25	04/12/2018
536	WE-ENERGIES	3/5-4/4/18	3217-867-834	04/10/2018	16.25	04/12/2018
Total 10-53400-221 BUS STOP-ELECTRIC:					65.00	
10-53630-370 LANDFILL FEES						
1298	WASTE MANAGEMENT OF WI-	0000253-1996-3	MSW	04/10/2018	6,043.44	04/12/2018
Total 10-53630-370 LANDFILL FEES:					6,043.44	
10-53641-400 MATERIALS						
4888	CARLIN SALES	342204-00	MISC	04/02/2018	386.34	04/05/2018
Total 10-53641-400 MATERIALS:					386.34	
10-53642-400 MATERIALS						
1298	WASTE MANAGEMENT OF WI-	0053399-2286-5	YARD WASTE	04/10/2018	814.81	04/12/2018
1298	WASTE MANAGEMENT OF WI-	0053504-2286-0	YARD WASTE	04/24/2018	430.20	04/27/2018
Total 10-53642-400 MATERIALS:					1,245.01	
10-53700-300 MISCELLANEOUS EXPENSE						
17	WELD SPECIALTY GAS & EQUI	CB551245	ARGON/OXYGEN	04/11/2018	156.45	04/12/2018
17	WELD SPECIALTY GAS & EQUI	R03180072	OXK	04/11/2018	9.00	04/12/2018
2241	ITU ABSORB TECH, INC	6976051	SHOP	04/11/2018	11.12	04/12/2018
2241	ITU ABSORB TECH, INC	6980510	SHOP	04/11/2018	11.12	04/12/2018
Total 10-53700-300 MISCELLANEOUS EXPENSE:					187.69	
10-53700-341 REPAIR PARTS						
43	AUTO PARTS & SERVICE	756479	CREDIT	04/11/2018	51.92	04/12/2018
43	AUTO PARTS & SERVICE	756996	LAMP	04/11/2018	239.85	04/12/2018
43	AUTO PARTS & SERVICE	757014	BATTERY	04/11/2018	273.92	04/12/2018
43	AUTO PARTS & SERVICE	757034	CREDIT	04/11/2018	38.00	04/12/2018
198	NAPA AUTO PARTS	5250-583891	PARTS	04/11/2018	15.99	04/12/2018
547	ROLAND MACHINERY	40061367	LUBE SPIN	04/11/2018	80.19	04/12/2018

Vendor	Vendor Name	Invoice Number	Description	Invoice Date	Amount Paid	Date Paid
547	ROLAND MACHINERY	40061411	AIR PRMYRS	04/11/2018	30.57	04/12/2018
547	ROLAND MACHINERY	40061519	LUBE SPIN	04/11/2018	23.30	04/12/2018
597	BROOKS TRACTOR INC.	M30298	WINDO	04/11/2018	304.57	04/12/2018
1132	BURRIS EQUIPMENT CO.	PI84852	DISC	04/11/2018	347.36	04/12/2018
1132	BURRIS EQUIPMENT CO.	PI84852A	BEARING	04/11/2018	70.47	04/12/2018
1405	JX PETERBUILT- WAUKESHA	1230971P	SWITCH	04/11/2018	26.73	04/12/2018
102169	TRUCK COUNTRY OF WISCON	X203592145:01	CABLE HOOD	04/11/2018	12.90	04/12/2018
Total 10-53700-341 REPAIR PARTS:					1,335.93	
10-53700-342 TIRES						
413	POMP'S TIRE SERVICE, INC.	60143022	TIRE FLAT	04/11/2018	37.98	04/12/2018
413	POMP'S TIRE SERVICE, INC.	60143022	CREDIT 0060136199	04/11/2018	19.50	04/12/2018
502	VILLAGE HARDWARE - VH	172036	TIRE	04/11/2018	35.09	04/12/2018
Total 10-53700-342 TIRES:					53.57	
10-53700-343 FUEL						
43	AUTO PARTS & SERVICE	756996	DEF	04/11/2018	41.96	04/12/2018
1337	HERBST OIL, INC	67011	FUEL	04/11/2018	1,880.09	04/12/2018
1337	HERBST OIL, INC	67713	FUEL	04/11/2018	2,125.46	04/12/2018
Total 10-53700-343 FUEL:					4,047.51	
10-53800-222 TELEPHONE UTILITIES						
1336	EARTHLINK BUSINESS	04/01/2018	7345438	04/10/2018	155.80	04/12/2018
5312	AT & T- VILLAGE	03/22/2018	414 351-8900 758 7	04/02/2018	30.18	04/05/2018
Total 10-53800-222 TELEPHONE UTILITIES:					185.98	
10-53800-300 MISCELLANEOUS EXPENSE						
2241	ITU ABSORB TECH, INC	6976053	DPW	04/11/2018	25.96	04/12/2018
2241	ITU ABSORB TECH, INC	6980512	DPW	04/11/2018	25.96	04/12/2018
2426	MILWAUKEE JOURNAL SENTIN	2018-2019 MJ0022	SUBSCRIPTION	04/11/2018	252.25	04/12/2018
Total 10-53800-300 MISCELLANEOUS EXPENSE:					304.17	
10-54100-214 HUMANE SOCIETY/MADACC						
619	MADACC	1715	2ND QUARTER	04/05/2018	531.45	04/05/2018
619	MADACC	1734	DEBT SERVICE	04/05/2018	720.76	04/05/2018
Total 10-54100-214 HUMANE SOCIETY/MADACC:					1,252.21	
10-54100-215 CONTRACT - HEALTH						
2091	NORTH SHORE HEALTH DEPT	18-0000411	2ND QUARTER 2018	04/05/2018	7,184.25	04/05/2018
Total 10-54100-215 CONTRACT - HEALTH:					7,184.25	
10-55200-445 TENNIS COURT MAINTENANCE						
43	AUTO PARTS & SERVICE	758071	CABLE TIES	04/17/2018	189.00	04/20/2018
Total 10-55200-445 TENNIS COURT MAINTENANCE:					189.00	
10-55440-220 GAS UTILITIES						
536	WE-ENERGIES	3/5-4/4/18	5214-367-035	04/10/2018	387.14	04/12/2018
Total 10-55440-220 GAS UTILITIES:					387.14	

Vendor	Vendor Name	Invoice Number	Description	Invoice Date	Amount Paid	Date Paid
10-55440-221 ELECTRIC UTILITIES						
536	WE-ENERGIES	3/5-4/4/18	5630-222-440	04/10/2018	127.96	04/12/2018
Total 10-55440-221 ELECTRIC UTILITIES:					127.96	
10-56100-465 TREE MAINTENANCE						
4389	BOBCAT PLUS, INC.	IB98831	KNIFE	04/11/2018	281.88	04/12/2018
4888	CARLIN SALES	342341-00	ODOR MASK	04/03/2018	52.49	04/05/2018
Total 10-56100-465 TREE MAINTENANCE:					314.17	
10-59000-500 CONTINGENCY FUND						
4542	SEH, INC.	347997	DUNWOOD	04/17/2018	887.25	04/20/2018
Total 10-59000-500 CONTINGENCY FUND:					887.25	
20-61000-221 ELECTRIC UTILITIES						
537	WE-ENERGIES LIB	3/6-4/5/18	UTILITY-ELECTRIC	04/11/2018	2,796.71	04/12/2018
Total 20-61000-221 ELECTRIC UTILITIES:					2,796.71	
20-61000-222 TELEPHONE UTILITIES						
826	MILWAUKEE CTY. FED. LIBRAR	FL-03111	UTILITIES	04/25/2018	42.68	04/27/2018
2973	TIME WARNER CABLE	4/1-4/30/18	UTILITIES- TELEPHONE 048980	04/25/2018	181.08	04/27/2018
Total 20-61000-222 TELEPHONE UTILITIES:					223.76	
20-61000-223 WATER/SEWER UTILITIES						
207	GLENDALE WATER UTILITY	02-02-00422-00	UTILITY-WATER	04/11/2018	407.53	04/12/2018
5543	PREMIUM WATERS, INC.	011767-03-18	UTILITY- WATER	04/11/2018	112.90	04/12/2018
Total 20-61000-223 WATER/SEWER UTILITIES:					520.43	
20-61000-230 MAINTENANCE						
393	PACKERLAND RENT-A-MAT INC	4-2/4-4	MAINTENANCE-NORTHSHORE	04/25/2018	118.96	04/27/2018
570	SIDELLO PROPERTY SERVICE	14790	MAINTENANCE	04/25/2018	153.35	04/27/2018
2468	VILLAGE HARDWARE/LIBRARY	172764/1	MAINTENANCE	04/25/2018	5.39	04/27/2018
2472	DUST FREE CLEANING SERVIC	17017	MAINTENANCE	04/11/2018	1,301.31	04/12/2018
2472	DUST FREE CLEANING SERVIC	17124	MAINTENANCE	04/25/2018	1,428.46	04/27/2018
2897	JUST SERVICE	22550	MAINTENANCE	04/11/2018	425.00	04/12/2018
5691	CINTAS CORPORATION	OF36592366	MAINTENANCE	04/25/2018	206.82	04/27/2018
Total 20-61000-230 MAINTENANCE:					3,639.29	
20-61000-233 EQUIPMENT MAINTENANCE						
2347	NORTHSHORE BANK	04/18/2018	EQUIPMENT MAINT.	04/20/2018	92.17	04/20/2018
5778	OFFICE COPYING EQUIPMENT	AR51590	EQUIPMENT MAINTENANCE	04/11/2018	196.95	04/12/2018
5786	GREAT AMERICAN LEASING C	22425414	COPY MACHINE	04/25/2018	328.00	04/27/2018
Total 20-61000-233 EQUIPMENT MAINTENANCE:					617.12	
20-61000-310 SUPPLIES/EXPENSES						
826	MILWAUKEE CTY. FED. LIBRAR	FL-03111	MCFLS SUPPLIES	04/25/2018	148.06	04/27/2018
2347	NORTHSHORE BANK	04/18/2018	SUPPLIES	04/20/2018	551.31	04/20/2018
Total 20-61000-310 SUPPLIES/EXPENSES:					699.37	

Vendor	Vendor Name	Invoice Number	Description	Invoice Date	Amount Paid	Date Paid
20-61000-311 POSTAGE						
826	MILWAUKEE CTY. FED. LIBRAR	FL-03111	POSTAGE	04/25/2018	67.49	04/27/2018
Total 20-61000-311 POSTAGE:					67.49	
20-61000-321 DUES						
2347	NORTHSHORE BANK	04/18/2018	DUES	04/20/2018	117.84	04/20/2018
Total 20-61000-321 DUES:					117.84	
20-61000-322 TRAINING						
2347	NORTHSHORE BANK	04/18/2018	TRAINING	04/20/2018	179.46-	04/20/2018
Total 20-61000-322 TRAINING:					179.46-	
20-61000-323 PUBLICATIONS/NOTICES						
2347	NORTHSHORE BANK	04/18/2018	PUBLICATIONS	04/20/2018	89.99	04/20/2018
Total 20-61000-323 PUBLICATIONS/NOTICES:					89.99	
20-61000-500 CONTINGENCY FUND						
55	BAKER & TAYLOR BOOKS VEN	04/25/2018	CONTINGENCY FUND	04/25/2018	650.00	04/27/2018
Total 20-61000-500 CONTINGENCY FUND:					650.00	
20-61000-535 LEASE(RENT)						
37	LV ENTERPRISES, LLC	4689	LEASE	04/11/2018	3,953.00	04/12/2018
Total 20-61000-535 LEASE(RENT):					3,953.00	
20-61000-800 CAPITAL OUTLAY						
3333	EDWARDS, WILLIAM	473	CAPITAL	04/25/2018	500.00	04/27/2018
Total 20-61000-800 CAPITAL OUTLAY:					500.00	
20-61000-811 REFERENCE SERIALS						
826	MILWAUKEE CTY. FED. LIBRAR	FL-03111	REFERENCE	04/25/2018	2,288.00	04/27/2018
Total 20-61000-811 REFERENCE SERIALS:					2,288.00	
20-61000-812 ADULT BOOKS						
55	BAKER & TAYLOR BOOKS VEN	04/11/2018	ADULT BOOKS	04/11/2018	54.14	04/12/2018
55	BAKER & TAYLOR BOOKS VEN	04/25/2018	ADULT BOOKS	04/25/2018	55.48	04/27/2018
Total 20-61000-812 ADULT BOOKS:					109.62	
20-61000-813 JUVENILE BOOKS						
55	BAKER & TAYLOR BOOKS VEN	04/11/2018	JUVENILE BOOKS	04/11/2018	676.40	04/12/2018
2347	NORTHSHORE BANK	04/18/2018	JUV BOOKS	04/20/2018	29.52	04/20/2018
Total 20-61000-813 JUVENILE BOOKS:					705.92	
20-61000-815 MEDIA						
2401	MIDWEST TAPE	04/25/2018	ADULT MEDIA	04/25/2018	52.38	04/27/2018
Total 20-61000-815 MEDIA:					52.38	

Vendor	Vendor Name	Invoice Number	Description	Invoice Date	Amount Paid	Date Paid
20-61000-830 ADULT PROGRAMMING						
406	RYAN, JEFFREY	04/25/2018	ADULT PROGRAMMING	04/25/2018	150.00	04/27/2018
2347	NORTHSHORE BANK	04/18/2018	ADULT PROGRAMMING	04/20/2018	87.20	04/20/2018
Total 20-61000-830 ADULT PROGRAMMING:					237.20	
21-71000-400 MATERIALS						
2839	CITY WATER LLC	493	HOURLY	04/05/2018	42.75	04/05/2018
Total 21-71000-400 MATERIALS:					42.75	
21-72000-220 GAS UTILITIES						
536	WE-ENERGIES	3/5-4/4/18	2417-882-521	04/10/2018	11.92	04/12/2018
Total 21-72000-220 GAS UTILITIES:					11.92	
21-72000-221 ELECTRIC UTILITIES						
536	WE-ENERGIES	3/5-4/4/18	2417-882-521	04/10/2018	158.48	04/12/2018
536	WE-ENERGIES	3/5-4/4/18	1670-928-034	04/10/2018	29.90	04/12/2018
Total 21-72000-221 ELECTRIC UTILITIES:					188.38	
21-72000-229 ALARM						
536	WE-ENERGIES	3/06-4/05/18	7023-980-108	04/18/2018	18.28	04/20/2018
536	WE-ENERGIES	3/5-4/4/18	7023-980-108	04/10/2018	17.06	04/12/2018
Total 21-72000-229 ALARM:					35.34	
21-75000-210 CONTRACT SERVICES						
194	BAKER TILLY VIRCHOW KRAUS	BT1238813	AUDIT	04/17/2018	2,650.00	04/20/2018
Total 21-75000-210 CONTRACT SERVICES:					2,650.00	
22-53650-310 SUPPLIES/EXPENSES						
102093	TULIP CORPORATION	72809	RECYCLE BINS	04/17/2018	2,072.00	04/20/2018
Total 22-53650-310 SUPPLIES/EXPENSES:					2,072.00	
23-55420-220 GAS UTILITIES						
536	WE-ENERGIES	3/06-4/05/18	8294-368-584	04/18/2018	25.50	04/20/2018
Total 23-55420-220 GAS UTILITIES:					25.50	
23-55420-221 ELECTRIC UTILITIES						
536	WE-ENERGIES	3/06-4/05/18	8294-368-584	04/18/2018	34.79	04/20/2018
Total 23-55420-221 ELECTRIC UTILITIES:					34.79	
23-55420-222 TELEPHONE UTILITIES						
1345	AT & T U-VERSE	04/01/2018	111299163 POOL	04/18/2018	40.80	04/20/2018
Total 23-55420-222 TELEPHONE UTILITIES:					40.80	
23-55420-400 MATERIALS						
415	POSTMASTER	43404	POOL BULLETINS	04/20/2018	716.65	04/20/2018
Total 23-55420-400 MATERIALS:					716.65	

Vendor	Vendor Name	Invoice Number	Description	Invoice Date	Amount Paid	Date Paid
24-52400-310 SUPPLIES/EXPENSES						
1521	AMAZON CAPITAL SERVICES	147W-9YWN-XXPR	INSPECTOR	04/03/2018	28.52	04/05/2018
1521	AMAZON CAPITAL SERVICES	1WXP-H1XV-834M	SUPPLIES INSPECTIONS	03/30/2018	29.55	04/05/2018
Total 24-52400-310 SUPPLIES/EXPENSES:					58.07	
25-53420-400 MATERIALS						
2839	CITY WATER LLC	493	HOURLY	04/05/2018	85.50	04/05/2018
Total 25-53420-400 MATERIALS:					85.50	
25-55410-210 CONTRACT SERVICES						
194	BAKER TILLY VIRCHOW KRAUS	BT1238813	AUDIT	04/17/2018	2,650.00	04/20/2018
Total 25-55410-210 CONTRACT SERVICES:					2,650.00	
40-91200-804 COMPUTER SYSTEM						
5288	DELL MARKETING L.P.	10234399341	COMPUTERS	04/11/2018	3,672.00	04/12/2018
Total 40-91200-804 COMPUTER SYSTEM:					3,672.00	
40-91200-819 SMALL EQUIPMENT						
15	MOTOROLA SOLUTIONS, INC	41248321	RADIOS	04/12/2018	7,441.80	04/12/2018
Total 40-91200-819 SMALL EQUIPMENT:					7,441.80	
40-91500-801 STREET RESURFACING						
327	MENARD'S - MILWAUKEE	55196	MORTAR	04/10/2018	493.92	04/12/2018
5410	UNITED STONE CORP.	378888	CUTWALL	04/02/2018	4,350.00	04/05/2018
Total 40-91500-801 STREET RESURFACING:					4,843.92	
40-91600-833 TREE REPLACEMENT						
43	AUTO PARTS & SERVICE	758071	CABLE TIES	04/17/2018	189.00	04/20/2018
4888	CARLIN SALES	342204-00	MISC	04/02/2018	841.23	04/05/2018
Total 40-91600-833 TREE REPLACEMENT:					1,030.23	
50-81000-601 SOURCE OF WATER SUPPLY						
378	NORTH SHORE WATER COMMI	24	MONTHLY	04/01/2018	16,889.64	04/05/2018
Total 50-81000-601 SOURCE OF WATER SUPPLY:					16,889.64	
50-81000-640 OPERATIONS LABOR WATER MAINS						
2839	CITY WATER LLC	493	HOURLY	04/05/2018	85.50	04/05/2018
Total 50-81000-640 OPERATIONS LABOR WATER MAINS:					85.50	
50-81000-651 MAINTENANCE OF MAINS						
80	ROWE SAND & GRAVEL INC.	185619	DUMP FILL	04/10/2018	345.00	04/12/2018
327	MENARD'S - MILWAUKEE	55323	PIPE	04/10/2018	44.33	04/12/2018
502	VILLAGE HARDWARE - VH	172054/1	FLEX	04/02/2018	4.49	04/05/2018
1304	MIDAMERICAN TECHNOLOGY, I	12421	TRANSMITTER	04/12/2018	1,862.00	04/12/2018
2241	ITU ABSORB TECH, INC	6976052	WATER	04/04/2018	8.08	04/05/2018
2241	ITU ABSORB TECH, INC	6980511	WATER	04/12/2018	10.89	04/12/2018
4888	CARLIN SALES	342204-00	MISC	04/02/2018	841.23	04/05/2018

Vendor	Vendor Name	Invoice Number	Description	Invoice Date	Amount Paid	Date Paid
Total 50-81000-851 MAINTENANCE OF MAINS:					3,116.02	
50-81000-855 MAINTENANCE OF OTHER PLANT						
4214	SHERWIN-WILLIAMS	4753-0	PAINT SUPPLIES	04/04/2018	42.78	04/05/2018
Total 50-81000-855 MAINTENANCE OF OTHER PLANT:					42.78	
50-81000-800 CAPITAL OUTLAY						
535	MUNICIPAL LAW & LITIGATION	11924	VLG ATTORNEY	04/05/2018	1,257.50	04/05/2018
Total 50-81000-800 CAPITAL OUTLAY:					1,257.50	
50-81000-844 NSWC CAPITAL PROJECTS						
378	NORTH SHORE WATER COMMI	04/11/18 FILTER	FILTER IMPROVEMENTS	04/12/2018	4,851.87	04/12/2018
378	NORTH SHORE WATER COMMI	4/11/18 SCADA	SCADA	04/12/2018	88.60	04/12/2018
Total 50-81000-844 NSWC CAPITAL PROJECTS:					4,940.47	
50-81000-923 OUTSIDE SERVICES EMPLOYED						
194	BAKER TILLY VIRCHOW KRAUS	BT1238813	AUDIT	04/17/2018	2,650.00	04/20/2018
2839	CITY WATER LLC	493	MONTHLY	04/05/2018	7,900.00	04/05/2018
Total 50-81000-923 OUTSIDE SERVICES EMPLOYED:					10,550.00	
70-12100 TAXES RECEIVABLES						
6	SACK, RICHARD OR SUSAN	13251	OVERPAYMENT TAXES	04/11/2018	116.70	04/12/2018
1320	CARIBOU COFFEE COMPANY	13229	OVERPAYMENT BRUEGGERS	04/05/2018	662.59	04/05/2018
3245	WEINBERG, MATTHEW OR RAC	12357-REISSUE	OVERPAYMENT TAXES	04/09/2018	4,516.10	04/09/2018
Total 70-12100 TAXES RECEIVABLES:					5,295.39	
72-27015 LIBRARY LOST BOOKS						
55	BAKER & TAYLOR BOOKS VEN	04/11/2018	LOST LIBRARY BOOK	04/11/2018	339.54	04/12/2018
55	BAKER & TAYLOR BOOKS VEN	04/25/2018	LOST LIBRARY BOOK	04/25/2018	179.12	04/27/2018
645	BAKER & TAYLOR ENTERTAIN	04/11/2018	LOST BOOKS	04/11/2018	20.73	04/12/2018
2347	NORTHSHORE BANK	04/18/2018	LOST BOOKS	04/20/2018	86.83	04/20/2018
Total 72-27015 LIBRARY LOST BOOKS:					626.22	
72-27030 FRIENDS OF THE NSL - DONATION						
55	BAKER & TAYLOR BOOKS VEN	04/11/2018	ADULT SERVICES	04/11/2018	926.63	04/12/2018
55	BAKER & TAYLOR BOOKS VEN	04/25/2018	REF/TECH	04/25/2018	761.27	04/27/2018
254	VAN DEINSE, LAUREN	04/06/2018	CHILDRENS SERVICES	04/11/2018	90.00	04/12/2018
254	VAN DEINSE, LAUREN	04/16/2018	CHILDRENS SERVICES	04/25/2018	90.00	04/27/2018
254	VAN DEINSE, LAUREN	04/20/2018	CHILDRENS SERVICES	04/18/2018	90.00	04/20/2018
645	BAKER & TAYLOR ENTERTAIN	04/11/2018	CHILDRENS SERVICES	04/11/2018	81.37	04/12/2018
2347	NORTHSHORE BANK	04/18/2018	CHILDRENS SERVICES	04/20/2018	1,610.00	04/20/2018
2401	MIDWEST TAPE	04/25/2018	REF/TECH	04/25/2018	408.73	04/27/2018
Total 72-27030 FRIENDS OF THE NSL - DONATION:					4,058.00	
Grand Totals:					164,619.61	

Vendor	Vendor Name	Invoice Number	Description	Invoice Date	Amount Paid	Date Paid
--------	-------------	----------------	-------------	--------------	-------------	-----------

Date Approved: _____

Village Manager: _____

Village Board: _____



MEMORANDUM

POLICE DEPARTMENT VILLAGE OF FOX POINT

TO: SCOTT BOTCHER; VILLAGE MANAGER *Sub*
FROM: CHIEF CHRISTOPHER FREEDY *Christopher Freedy*
DATE: APRIL 30, 2018
REGARDING: VILLAGE ORDINANCE 670-42 (SEX OFFENDERS)

BACKGROUND / HISTORY

The Village of Fox Point enacted an ordinance in the late 1990's which restricts the actions and locations of residence for convicted sex offenders, which was amended in 2010. This ordinance was drafted to protect the safety and welfare of children in the community from sexual predators.

In April of 2017, the United States District Court for the Eastern District of Wisconsin handed down a ruling against the Village of Pleasant Prairie (*Hoffmann v. Village of Pleasant Prairie*) which found that portions of their ordinance were over-restrictive and unconstitutional. Specifically, the ordinances buffer zones that limit where registered sex offenders can live and "original domicile" restrictions that ban sex offenders from moving to a municipality if they didn't live there when their crime was committed.

Upon reviewing our ordinance, I found similar language exists regarding original domicile and a safety buffer zone.

ORDINANCE REVIEW

I reviewed all sections of Chapter 670 Article X: Sex Offenders and subsequently discussed my concerns with Village Attorney Eric Larson. Attorney Larson was familiar with the recent court case and made the following recommendation:

1. Conduct additional research on the current buffer zone, as well as a possible reduction in the buffer zone size to address reasonable living opportunities in the village.
2. Review the Original Domicile clause and develop options to;
 - a. Remove the language in its entirety, or
 - b. Create an appeals process for special circumstances.

FINDINGS AND RECOMMENDATION

Buffer Zones

Fox Point ordinance 670-43 prohibits a designated sex offender from establishing a permanent or temporary residence within 1500 feet of specified locations identified as a "Child Safety Zone" (defined as Public/private school, Specialty school, Child day care, Library, Park/conservation area, Swimming pool, Golf course, and Movie theater). This language was specifically addressed in the ruling handed down in the Pleasant Prairie case. While the court did not provide a bright line rule in regards to a specific distance from a child safety zone, the ruling addressed percentage of livable space within the community created by the buffer zone.

Currently, Fox Point imposes a 1500 foot buffer around Child Safety Zones which may create a very limited amount of livable space within the village, depending on the interpretation of land parcels protected by the Child Safety Zones.

Buffer Zone Recommendation

In an attempt to make Fox Point livable for persons identified as Sex Offenders and reduce our exposure for constitutional challenge, but not create a public safety hazard, I am recommending a reduction in the distance around Child Safety Zones from 1500 feet to 1000 feet.

Original Domicile

Fox Point ordinance 670-43 prohibits a designated sex offender from residing within the village unless the person was domiciled in the village at the time of the offense resulting in the conviction and registration as a designated sex offender. The original domicile clause in the Village of Pleasant Prairie became a focal point for the lawsuit and ruling because it violated the offenders' constitutional rights.

U.S. District Judge J. P. Stadtmueller ruled in *Hoffmann v Pleasant Prairie* that such restrictions essentially banished sex offenders without providing clear evidence that the restrictions would protect their citizenry.

The village failed to provide the court with any proof that a sex offender living in the village when his or her crime took place posed any less danger than an offender who lived elsewhere at the time of their crime, Stadtmueller found.

Original Domicile Recommendation

Based on the ruling and interpretation of the ordinance in the Pleasant Prairie case, it is my belief, and the belief of the Village Attorney after consultation, that the current language

may place the village at risk for a constitutional challenge. One solution that has been implemented in other communities, which may be an option for Fox Point, is the addition of an appeals process for persons affected by this ordinance. The City of Racine has been using an appeals process since 2013, Green Bay since 2012, and most recently the Village of Wales added one to their municipal code as a result of this court case.

The process for appeals would need further review and guidance from the village attorney for proper implementation.

Conclusion

After consultation with the Village Attorney and the Village Manager, I am making the recommendations to change the village ordinance in a manner that makes the village accessible to all citizens; however, continues to provide for the safety of the public and limits our risk and exposure to possible future litigation.

ORDINANCE NO. _____**AN ORDINANCE TO REPEAL AND RE-CREATE CHAPTER 670,
ARTICLE X, SECTIONS 670-41, 670-42, 670-43 AND 670-46 OF THE
VILLAGE OF FOX POINT VILLAGE CODE CONCERNING
REGULATION OF SEX OFFENDER RESIDENCY**

WHEREAS, the Village of Fox Point Village Board adopted what is now Chapter 670, Article X of the Village Code in 2010 to establish sex offender residency restrictions and establish prohibitions against certain activities by sex offenders within the Village of Fox Point, and

WHEREAS, the Village of Fox Point Village Board hereby intends to revisit this issue in light of current laws, current knowledge of the effectiveness of sex offender restrictions, reports, data and court decisions; and

WHEREAS, the Village Board of the Village of Fox Point, Milwaukee County, Wisconsin, deems it a priority to act in the interest of public safety within our community, particularly in the interest of our children; and

WHEREAS, according to the U.S. Department of Justice, there are a record number of convicted sex offenders living in our communities¹; and

WHEREAS, all convicted child sex offenders have proven themselves to be dangerous²; and

WHEREAS, research in this area has established sex offenders are rearrested for sex crimes four times more frequently than non-sex offenders³; and

WHEREAS, the reduction of crime and criminal recidivism are inextricably linked to public safety within our community; and

WHEREAS, the risks posed by sex offenders against children, are nationally recognized in such landmark legislation as the 1994 Jacob Wetterling Crimes Against Children and Sexually Violent Offender Registration Act; 1996 Megan's Laws; and the 2006 Adam Walsh Child Protection and Safety Act; and these risks are also recognized by legislation in every State in the United States of America including Wisconsin; and

¹ Sex Offender Management Assessment and Planning Initiative, July 2015, *"This includes offenders returning to the community upon release from incarceration as well as offenders who are serving or who have been discharged from community-based sentences."*

² Kester, 2013 WI App 50, ¶ 30.

³ Sex Offender Management Assessment and Planning Initiative, July 2015, Langan, P., Schmitt, E., & Durose, M. (2003). Recidivism of Sex Offenders Released from Prison in 1994.

WHEREAS, the Village Board finds that the data concerning child sex offenders is horrific and demonstrates the need for action, including the following⁴:

- “sex crimes are unfortunately fairly common in the United States.”
- “It is estimated that one in every five girls and one in every seven boys are sexually abused by the time they reach adulthood.”
- “Children are particularly vulnerable. Approximately 67% of all victims of reported sexual assaults are under the age of 18, and more than half of these victims are under the age of 12.”
- “Most sexual offenses are committed by someone the victim knows ... or acquaintance.”
- “No single factor or combination of factors can fully explain why someone offends sexually, though some factors may combine to increase people’s tendency to offend. These factors are ... [physiological, sociocultural, developmental] and situational/circumstantial (e.g. having easy access to victims...).”
- “About 12% to 24% of sex offenders will reoffend.”

WHEREAS, the Village Board also finds these statistics of the U.S. Department of Justice to be shocking and a call to action⁵:

- “Approximately 1.8 million adolescents in the United States have been victims of sexual assault.”
- “An estimated 60% of perpetrators of sexual abuse are known to the child but are not family members, e.g. family friends, babysitters, child care providers, neighbors.”

WHEREAS, in September of 2015 the State of Wisconsin Department of Corrections conducted an extensive study of sex offender recidivism between 1997 and 2010, and found that in total there were 631 instances (4.9% of all releases) of sexual re-offending, and the top two types of re-offense were second degree sexual assault of a child (103 offenses), first degree sexual assault of a child (100 offenses); and within the top 10 re-offenses also were sex with a child ages 16 or older (46 offenses) and repeated sexual assault of the same child (33 offenses); and the study concludes that of all the repeat offenses committed by sex offenders, “sex offenses that specifically reference children represent a greater proportion of the whole,”⁶

WHEREAS, data within the Village of Fox Point may not provide a large enough sample size for statistical analysis, however, there is no reason to believe the outcomes would be different in the Village than were demonstrated statewide by the Department of Corrections data; and

WHEREAS, the creation of Sex Offender Residency Restrictions and Safety Zones by municipal ordinance around locations where children regularly congregate is a reasonable step

⁴Center for Sex Offender Management (CSOM) statistics. CSOM is a collaborative effort of the U.S. Department of Justice, Office of Justice Programs, the National Institute of Corrections, the State Justice Institute, and the American Probation and Parole Association, and these quoted statistics are from its “Fact Sheet: What You Need to Know about Sex Offenders”.

⁵ U.S. Department of Justice, National Sex Offender Public Website “Facts and Statistics”

⁶ Joseph R. Tatar II, Ph.D. and Anthony Streveler, M.S.W., Sex Offender Recidivism After Release from Prison, Office of the Secretary, Research and Policy Unit. State of Wisconsin Department of Corrections (September 2015).

toward protecting children and deterring recidivism by reducing the opportunity for new offenses within our community; and

WHEREAS, the Village Board has reviewed many studies and reports concerning recidivism of sex offenders and the effectiveness of sex offender residency restrictions⁷, and has been fully advised in the matter; and

WHEREAS, the literature on the subject includes some studies that support the practice of imposing sex offender residency restrictions and others that are critical of the practice; and

WHEREAS, the Village Board finds it to be significant that some of the key studies that have concluded that sex offender residency restrictions have limited effectiveness have added significant qualifications to that conclusion; e.g. in “An Evaluation of Sex Offender Residency Restrictions in Michigan and Missouri,” (Huebner, et al., 2013), the authors generally do not support sex offender residency restrictions, but nevertheless find that following adoption of sex offender residency restrictions “the rate of recidivism for technical violations significantly decreased for Missouri sex offenders...” (id. at 9) and “the number of sex offense convictions did decline...” in Missouri (id. at 10); and

WHEREAS, the Village Board recognizes the merits, mentioned in some studies, of individualized consideration of the risks and benefits of residency restrictions on an offender-by-offender basis, and the Village has carefully considered how it can best provide this individualized consideration, and hereby intends to create an Appeals Board to ensure that the ordinance does not banish sex offenders from the Village; and

WHEREAS, the Village Board recognizes that it cannot eliminate all risk of child sex offender re-offense, and it must balance all of the competing public policies, but intends by these regulations to strike the legislative balance that is appropriate for the circumstances of the Village of Fox Point; and

WHEREAS, it is not the intent of this ordinance to banish sex offenders from residing within the Village of Fox Point, and careful attention has been given to ensure that there are ample

⁷ These include but are not limited to: Recidivism of sex offenders released from prison in 1994, U.S. Department of Justice, Office of Justice Programs, copyright November 2003; The final report of the Commission to Improve Community Safety and Sex Offender Accountability, of the State of Maine, dated January 2004; Sex Offender Recidivism Prediction, Correctional Service of Canada dated October 14, 2004; Recidivism of Sex Offenders, May 2001, Center for Sex Offender Management; Treating Sex Offenders, Wisconsin Lawyer Magazine, October 1994; The Impact of Residency Restrictions on Sex Offenders and Correctional Management Practices: A Literature Review, Marcus Nieto and Professor David Jung, California Research Bureau, California State Library, August 2006; Sex Offenders: You Are Now Free to Move About the Country, and Analysis of Doe v. Miller’s Effects on Sex Offender Residential Restrictions, UMKC Law Review, Spring 2005; There Goes the Neighborhood? Estimates of the Impact of Crime Risk on Property Values from Megan’s Laws, Linden and Rockoff, National Bureau of Economic Research, May 2006; The Effect of Proximity to a Registered Sex Offender’s Residence on Single-Family Housing Selling Price, Goliath Appraisal Journal, July 2003; Sex Offenders, Sexually Violent Predators, Punishment, Residence Restrictions and Monitoring, California Proposition 83, Analysis by the Legislative Analyst; An Evaluation of Sex Offender Residency Restrictions in Michigan and Missouri, Huebner, et al., 2013.

locations for sex offenders to reside within the Village of Fox Point in compliance with the requirements of this ordinance:

NOW, THEREFORE, the Village Board of the Village of Fox Point, Milwaukee County, Wisconsin does hereby ordain as follows:

SECTION 1: Chapter 670 of the Village of Fox Point Village Code entitled, “Offenses Against Public Peace, Safety and Welfare,” Article X entitled “Sex Offenders,” Section 670-41 entitled, “Findings and intent” is hereby repealed and re-created as follows:

§ 670-41. Findings and intent.

- A. The Village Board finds that repeat sex offenders, sex offenders who use physical violence, and sex offenders who prey on children are sex predators who present an extreme threat to the public safety. Sex offenders are extremely likely to use physical violence and to repeat their offenses, and most sex offenders commit many offenses, have many more victims that are never reported, and are prosecuted for only a fraction of their crimes. This makes the cost of sex offenders' victimization to society at large, while incalculable, clearly exorbitant.
- B. It is the intent of this article to not impose a criminal penalty but instead to serve the Village's compelling interest to promote, protect, and improve the health, safety, and welfare of the citizens of the Village by creating areas around locations where children regularly congregate in concentrated numbers wherein certain sex offenders and sex predators are prohibited from loitering and residing. The Village Board has closely considered this issue and has made numerous findings and expressions of intent within the preamble to the ordinance which adopted these Code provisions, which is incorporated herein by reference.

SECTION 2: Chapter 670 of the Village of Fox Point Village Code entitled, “Offenses Against Public Peace, Safety and Welfare,” Article X entitled “Sex Offenders,” Section 670-42 entitled, “Definitions,” definition of “Designated Sex Offender” is hereby repealed and re-created as follows:

DESIGNATED SEX OFFENDER

Any person who is required to register under § 301.45, Wis. Stats., for any sexual offense against a child and any person who is required to register under § 301.45, Wis. Stats., and who has been designated a Special Bulletin Notification (SBN) sex offender pursuant to § 301.46(2) and (2m), Wis. Stats. The term “designated sex offender” also includes any person subject to the Sex Crimes Commitment Provisions of Section 975.06, Wisconsin Statutes, and any person found not guilty by reason of disease or mental defect placed on lifetime supervision under Section 971.17(1j), Wis. Stats.

SECTION 3: Chapter 670 of the Village of Fox Point Village Code entitled, “Offenses Against Public Peace, Safety and Welfare,” Article X entitled “Sex Offenders,” Section 670-43

entitled, "Prohibited location of residence for designated sex offenders," is hereby repealed and re-created as follows:

§ 670-43. Prohibited location of residence for designated sex offenders.

- A. Child safety zones. No designated sex offender shall establish a permanent residence or temporary residence on property that is within ~~1,500~~1,000 feet of real property consisting of any of the following:
- (1) Public/private school.
 - (2) Specialty school.
 - (3) Child day care.
 - (4) Library.
 - (5) Park/conservation area.
 - (6) Swimming pool.
 - (7) Golf course.
 - (8) Movie theater.
- B. Original domicile restriction. In addition to and not to the exclusion or prejudice of the foregoing, no designated sex offender shall be permitted to reside in the Village of Fox Point unless the person was domiciled in the Village of Fox Point at the time of the offense resulting in the person's most recent conviction of a designated sex offender crime.
- C. Distances for purposes of this section shall be measured in a straight line from the closest boundary line of the real property supporting the residence of a person to the closest real property boundary line of the applicable above-enumerated use(s). A ~~map-map~~list depicting the above-enumerated uses and the resulting residency restriction distances, as amended from time to time, is on file ~~in the office of~~with the Village Clerk/Treasurer and available for public inspection pursuant to § 670-46 of this article.
- D. Exception. A designated sex offender residing within a prohibited area as described in Subsection A or B does not commit a violation of this section if any of the following apply:
- (1) The person established the permanent residence or temporary residence and reported and registered the residence pursuant to § 301.45, Wis. Stats., before the effective date of this article.

- (2) The person is a minor and is not required to register under § 301.45 or 301.46, Wis. Stats.
- (3) The applicable use described in Subsection A was opened after the person established the permanent residence or temporary residence and reported and registered the residence pursuant to § 301.45, Wis. Stats.
- (4) An exception has been granted by the Residence Board.

E. Exception for Placements under Chapter 980 of the Wisconsin Statutes.

To the extent required by Section 980.135 of the Wisconsin Statutes, and notwithstanding the foregoing provisions of this Chapter, the of Village of Fox Point hereby exempts and may not enforce any portion thereof that restricts or prohibits a Sex Offender from residing at a certain location or that restricts or prohibits a person from providing housing to a Sex Offender against an individual who is released under Wisconsin Statutes Section 980.08, or against a person who provides housing to such individual, so long as the individual is subject to supervised release under Chapter 980 of the Wisconsin Statutes, the individual is residing where he or she is ordered to reside under Section 980.08 of the Wisconsin Statutes, and the individual is in compliances with all court orders issued under Chapter 980 of the Wisconsin Statutes.

F. Petition for Exemption

- (1) Designated Offender may seek an exemption from this Ordinance by petitioning to the Sex Offender Residence Board (“Residence Board”).
- (2) The Residence Board shall consist of three citizens residing in the Village. Members shall be selected by the Village Board. Members shall serve for a term of five (5) years and shall serve no more than two (2) consecutive terms. The terms for the initial members of the Residence Board shall be staggered with one member serving one (1) year, a second serving three (3) years and the third serving five (5) years.
- (3) The Residence Board shall approve an official petition form. The Sex Offender seeking an exemption must complete the petition and submit it to the Village Clerk who shall forward it to the Residence Board. The Residence Board shall hold a hearing on each petition, during which the Residence Board may review any pertinent information and accept oral or written statements from any person. The Residence Board shall base its decision on factors related to the Village’s interest in promoting, protecting, and improving the health, safety and welfare of the community. Applicable factors for the Residence Board’s consideration shall include, but are not limited to:

- (a) Nature of the offense that resulted in sex offender status
- (b) Date of offense
- (c) Age at time of offense
- (d) Recommendation of probation or parole officer
- (e) Recommendation of Police Department
- (f) Recommendation of any treating practitioner
- (g) Counseling, treatment and rehabilitation status of sex offender
- (h) Remorse of sex offender
- (i) Duration of time since sex offender's incarceration
- (j) Support network of sex offender
- (k) Relationship of sex offender and victim(s)
- (l) Presence or use of force in offense(s)
- (m) Adherence to terms of probation or parole
- (n) Proposals for safety assurances of sex offender
- (o) Conditions to be placed on any exception from the requirements of this Ordinance

- (4) The Residence Board shall decide by majority vote whether to grant or deny an exemption. An exemption may be unconditional or limited to a certain address or time, or subject to other reasonable conditions. The Residence Board's decision shall be final for purposes of appeal. A written copy of the decision shall be provided to the Sex Offender.

SECTION 4: Chapter 670 of the Village of Fox Point Village Code entitled, "Offenses Against Public Peace, Safety and Welfare," Article X entitled "Sex Offenders," Section 670-46 entitled, "Child safety zones map," is retitled "Child safety zones map/list" and is hereby repealed and re-created as follows:

§ 670-46. Child safety zones ~~map~~map/list.

The Village Clerk/Treasurer shall maintain an official ~~map~~map/list showing locations identified in § 670-43A of this article. The Village Clerk/Treasurer shall cause such ~~map~~map/list to be updated at least annually to reflect any changes in the location of prohibited zones. These shall be designated on the ~~map~~map/list as "child safety zones." The ~~map~~map/list is ~~to be displayed in the office of on file with~~ the Village Clerk/Treasurer and available for public inspection. In the event of a conflict, the written terms of this article shall control.

SECTION 5: SEVERABILITY.

The several sections of this Ordinance are declared to be severable. If any section or provision thereof shall be declared by a court of competent jurisdiction to be invalid, unlawful, or unenforceable, such declaration shall apply only to the specific section(s) or portion(s) thereof directly specified in said declaration, and shall not affect the validity of any other provisions, sections, or portions of the Ordinance, which shall remain in full force and effect. Any other

Ordinances whose terms are in conflict with the provisions of this Ordinance are hereby repealed as to those terms that conflict.

SECTION 6: CONTINUATION OF EXISTING PROVISIONS. The provisions of this ordinance, to the extent that they are substantively the same as those of the ordinances in force immediately prior to the enactment of this ordinance, are intended as a continuation of such ordinances and not as new enactments, and the effectiveness of such provisions shall date from the date of adoption of the prior ordinances. In addition, the adoption of this ordinance shall not affect any action, prosecution or proceeding brought for the enforcement of any right or liability established, accrued or incurred under any legislative provision prior to the effective date of this ordinance for the time that such provision was in effect, and the repeal of any such provisions is stayed pending the final resolution of such actions, including appeals.

SECTION 7: EFFECTIVE DATE. This ordinance shall take effect following its passage and publication or posting as provided by law.

Adopted this _____ day of _____, 2018.

Douglas H. Frazer, Village President

Attest:

Kelly A. Meyer, Village Clerk

Published and/or posted this _____ day of _____, 2018.

**VILLAGE OF FOX POINT
CHILD SAFETY ZONES MAP/LIST
670-43A**

1 of 34

TAXKEY	PARCEL_KEY	ADDRESS
0960116000	096-0116	W353 S3025 TALLGRASS CT
0929875000	092-9875	W279 N2865 ROCKY POINT RD
0538987001	053-8987-001	W228 N745 WESTMOUND DR
1299969000	129-9969	PO BOX 50455
1281025000	128-1025	PO BOX 368
0538981000	053-8981	PO BOX 3046
0531013000	053-1013	PO BOX 242183
0929928000	092-9928	PO BOX 240224
0978001000	097-8001	PO BOX 240224
0959993003	095-9993-003	PO BOX 2079
0590085000	059-0085	PO BOX 170196
1281141000	128-1141	PO BOX 11253
1299973003	129-9973-003	PO BOX 11253
0229970000	022-9970	P O BOX 170014
0960120000	096-0120	N1599 HIGHWAY 57
0579999000	057-9999	COURT HOUSE
0590218000	059-0218	999 E QUARLES PL
0590224000	059-0224	999 E FOX LN
0531019000	053-1019	9939 N VALLEY HILL DR
0950002000	095-0002	950 E WYE LN
0600306000	060-0239 THRU 060-0321	938 W NATIONAL AVE
0528984000	052-8984	9376 N FAIRY CHASM
0579985000	057-9985	936 SEASAGE DR
0600148000	060-0148	9323 W MOUNT VERNON AVE
0969991000	096-9991	930 E WYE LN
0540311000	054-0311	930 E WABASH PL
0910109000	091-0109	929 N ASTOR ST #2404
0910108000	091-0108	926 E CIRCLE DR
0929999001	092-9999-001	9221 N LAKE DR
0969990000	096-9990	921 E WYE LN
0969992000	096-9992	920 E WYE LN
0929892000	092-9892	920 E CALUMET RD
0929882000	092-9882	917 E HYDE WAY
0960131000	096-0131	915 E CALUMET RD
0920027000	092-0027	914 E HYDE WAY
0540236000	054-0236	911 E WABASH PL
0540250001	054-0250-001	911 E BUTTLES PL
0920026000	092-0026	910 E HYDE WAY
0548990000	054-8990	910 E DEAN RD
0929893000	092-9893	910 E CALUMET RD
0590234000	059-0234	910 E BRADLEY RD
0540382001	054-0382-001	9075 N REGENT RD
0540371002	054-0371-002	9075 N REGENT RD
0960130000	096-0130	907 E CALUMET RD
0929900000	092-9900	905 E HYDE WAY
0920043000	092-0043	905 E BRADLEY RD
0529000001	052-9000-001	901 N 9TH ST
0969993000	096-9993	900 E WYE LN
0548991000	054-8991	900 E DEAN RD
0600266000	060-0239 THRU 060-0321	9 CHURCHILL DR
0229983002	022-9983-002	8989 N PORT WASHINGTON RD
0918015000	091-8015	8920 N BAYSIDE DR
0918013000	091-8013	8920 N BAYSIDE DR
0918014001	091-8014-001	8920 N BAYSIDE DR
0220119000	022-0119	8916 N PT WASHINGTON RD
0220136000	022-0136	8916 N IROQUOIS RD
0220122000	022-0122	8915 N IROQUOIS RD
0229990018	022-9990-018	8909 N PORT WASHINGTON RD
0229985002	022-9985-002	8907 N PORT WASHINGTON RD
0220121000	022-0121	8905 N IROQUOIS RD
0220120000	022-0120	8904 N PT WASHINGTON RD
0220209000	022-0209	8871 N MOHAWK RD
0220210000	022-0210	8870 N PT WASHINGTON RD
0220194000	022-0194	8870 N MOHAWK RD
0220215000	022-0215	8869 N IROQUOIS RD
0220195000	022-0195	8860 N MOHAWK RD
0220205000	022-0205	8860 N IROQUOIS RD
0220203000	022-0203	8859 N NAVAJO RD
0220208000	022-0208	8859 N MOHAWK RD
0220196000	022-0196	8850 N MOHAWK RD
0220207000	022-0207	8847 N MOHAWK RD

**VILLAGE OF FOX POINT
CHILD SAFETY ZONES MAP/LIST
670-43A**

2 of 34

TAXKEY	PARCEL_KEY	ADDRESS
0220206000	022-0206	8842 N IROQUOIS RD
0220197000	022-0197	8840 N MOHAWK RD
0220201000	022-0201	8837 N NAVAJO RD
0229979000	022-9979	8837 N IROQUOIS RD
0229978000	022-9978	8833 N IROQUOIS RD
0220224000	022-0224	8831 N IROQUOIS RD
0220223000	022-0223	8829 N IROQUOIS RD
0220198000	022-0198	8828 N MOHAWK RD
0229977000	022-9977	8825 N NAVAJO RD
0528985000	052-8985	880 W DEAN RD
0540389000	054-0389	8665 N GREENVALE RD
0540390000	054-0390	8651 N GREENVALE RD
0540026000	054-0026	8650 N MANOR CT
0540071000	054-0071	8648 N MANOR LN
0538997000	053-8997	8641 N REGENT RD
0540097000	054-0097	8640 N REGENT CT
0540293000	054-0293	8640 N PELHAM PKWY
0540025000	054-0025	8640 N MANOR LN
0540301000	054-0301	8640 N GREENVALE RD
0540294000	054-0294	8639 N GREENVALE RD
0531118000	053-1118	8635 N SENECA RD
0540087000	054-0087	8633 N POINT DR
0531056000	053-1056	8632 N SENECA RD
0540024000	054-0024	8632 N MANOR LN
0540039000	054-0039	8631 N MANOR LN
0540040000	054-0040	8630 N POINT DR
0540292001	054-0292-001	8630 N PELHAM PKWY
0538998000	053-8998	8629 N REGENT RD
0540300000	054-0300	8626 N GREENVALE RD
0540086000	054-0086	8625 N POINT DR
0540287001	054-0287-001	8625 N PELHAM PKWY
0540295001	054-0295-001	8625 N GREENVALE RD
0540310000	054-0310	8625 N FIELDING RD
0540023000	054-0023	8624 N MANOR LN
0540038000	054-0038	8623 N MANOR LN
0540099000	054-0099	8620 N REGENT RD
0540041000	054-0041	8620 N POINT DR
0540291001	054-0291-001	8620 N PELHAM PKWY
0540085000	054-0085	8617 N POINT DR
0540037000	054-0037	8617 N MANOR LN
0531055000	053-1055	8616 N SENECA RD
0540022000	054-0022	8616 N MANOR LN
0538999000	053-8999	8615 N REGENT RD
0540286001	054-0286-001	8615 N PELHAM PKWY
0538004000	053-8004	8615 N FOX CROFT LN
0540100000	054-0100	8610 N REGENT RD
0540042000	054-0042	8610 N POINT DR
0540298000	054-0298	8610 N GREENVALE RD
0540084000	054-0084	8609 N POINT DR
0540036000	054-0036	8609 N MANOR LN
0540021000	054-0021	8608 N MANOR LN
0540297000	054-0297	8605 N GREENVALE RD
0540020000	054-0020	8604 N MANOR LN
0539000000	053-9000	8603 N REGENT RD
0540083000	054-0083	8601 N POINT DR
0540035000	054-0035	8601 N MANOR LN
0538005000	053-8005	8601 N FOX CROFT LN
0531054000	053-1054	8600 N SENECA RD
0540101000	054-0101	8600 N REGENT RD
0540043000	054-0043	8600 N POINT DR
0540019000	054-0019	8600 N MANOR LN
0531097000	053-1097	8595 N SENECA RD
0540102000	054-0102	8590 N REGENT RD
0540044000	054-0044	8590 N POINT DR
0540018000	054-0018	8588 N MANOR LN
0540082000	054-0082	8587 N POINT DR
0531042000	053-1042	8585 REGE
0531016000	053-1016	8585 N PT WASHINGTON RD
0540034000	054-0034	8585 N MANOR LN
0540200001	054-0200-001	8581 N PELHAM PKWY
0531053000	053-1053	8580 N SENECA RD

**VILLAGE OF FOX POINT
CHILD SAFETY ZONES MAP/LIST
670-43A**

3 of 34

TAXKEY	PARCEL_KEY	ADDRESS
0531032000	053-1032	8580 N PT WASHINGTON RD
0540045000	054-0045	8580 N POINT DR
0540103000	054-0103	8578 N REGENT RD
0540221000	054-0221	8576 N PELHAM PKWY
0540081000	054-0081	8575 N POINT DR
0540033000	054-0033	8575 N MANOR LN
0531014000	053-1014	8575 N FOX CROFT LN
0531043000	053-1043	8571 N REGENT RD
0540237000	054-0237	8570 N GREENVALE RD
0549000000	054-9000	8566 N REGENT RD
0540080000	054-0080	8563 N POINT DR
0540016000	054-0016	8562 N MANOR LN
0531052000	053-1052	8560 N SENECA RD
0531033001	053-1033-001	8560 N PT WASHINGTON RD
0540046000	054-0046	8560 N POINT DR
0540238000	054-0238	8560 N GREENVALE RD
0548999000	054-8999	8558 N REGENT RD
0531044000	053-1044	8557 N REGENT RD
0528982002	052-8982-002	8555 N PHEASANT LN
0540248000	054-0248	8555 N FIELDING RD
0540079000	054-0079	8551 N POINT DR
0540031000	054-0031	8551 N MANOR LN
0548998000	054-8998	8550 N REGENT RD
0540047000	054-0047	8550 N POINT DR
0540223000	054-0223	8550 N PELHAM PKWY
0540239000	054-0239	8550 N GREENVALE RD
0540271000	054-0271	8550 N FIELDING RD
0619996004	061-9996-004	855 W DEAN RD
0540015000	054-0015	8548 N MANOR LN
0531045000	053-1045	8545 N REGENT RD
0540205001	054-0205-001	8541 N PELHAM PKWY
0531051000	053-1051	8540 N SENECA RD
0540048000	054-0048	8540 N POINT DR
0540272000	054-0272	8540 N FIELDING RD
0540078000	054-0078	8539 N POINT DR
0540030000	054-0030	8539 N MANOR LN
0540224000	054-0224	8536 N PELHAM PKWY
0540230001	054-0230-001	8535 N GREENVALE RD
0531012002	053-1012-002	8535 N FOX CROFT LN
0540246000	054-0246	8535 N FIELDING RD
0540014000	054-0014	8534 N MANOR LN
0531046000	053-1046	8531 N REGENT RD
0540207000	054-0207	8531 N PELHAM PKWY
0540104000	054-0104	8530 N REGENT RD
0540049000	054-0049	8530 N POINT DR
0540240000	054-0240	8530 N GREENVALE RD
0531029000	053-1029	8530 N FOX CROFT LN
0540077000	054-0077	8527 N POINT DR
0540029000	054-0029	8527 N MANOR LN
0540229000	054-0229	8525 N GREENVALE
0540225000	054-0225	8524 N PELHAM PKWY
0531050000	053-1050	8520 N SENECA RD
0540105000	054-0105	8520 N REGENT RD
0540013000	054-0013	8520 N MANOR LN
0540241000	054-0241	8520 N GREENVALE RD
0540274000	054-0274	8520 N FIELDING RD
0531011000	053-1011	8519 N FOX CROFT LN
0540244000	054-0244	8519 N FIELDING RD
0531028000	053-1028	8518 N FOXCROFT LN
0531047000	053-1047	8517 N REGENT RD
0531082000	053-1082	8515 N SENECA RD
0540076000	054-0076	8515 N POINT DR
0540028000	054-0028	8515 N MANOR LN
0540209001	054-0209-001	8511 N PELHAM PKWY
0540050000	054-0050	8510 N POINT DR
0529000002	052-9000-002	851 W HEATHER LN
0531020000	053-1020	8507 N PT WASHINGTON RD
0531048000	053-1048	8503 N REGENT RD
0531010000	053-1010	8503 N FOX CROFT LN
0540075000	054-0075	8501 N POINT DR
0540027000	054-0027	8501 N MANOR LN

**VILLAGE OF FOX POINT
CHILD SAFETY ZONES MAP/LIST
670-43A**

4 of 34

TAXKEY	PARCEL_KEY	ADDRESS
0540228000	054-0228	8501 N GREENVALE RD
0531049000	053-1049	8500 N SENECA RD
0540106000	054-0106	8500 N REGENT RD
0540051000	054-0051	8500 N POINT DR
0540005000	054-0005	8500 N INDIAN CREEK PKWY
0548997000	054-8997	8500 N INDIAN CREEK PKWY
0540242000	054-0242	8500 N GREENVALE RD
0531027000	053-1027	8500 N FOX CROFT LN
0540275000	054-0275	8500 N FIELDING
0540262000	054-0262	8485 N FIELDING RD
0540004000	054-0004	8480 N INDIAN CREEK PKWY
0531021000	053-1021	8475 N PT WASHINGTON RD
0531026000	053-1026	8466 N FOX CROFT LN
0531022000	053-1022	8461 N PT WASHINGTON RD
0531009000	053-1009	8461 N FOX CROFT LN
0540003000	054-0003	8460 N INDIAN CREEK PKWY
0540006000	054-0006	8455 N INDIAN CREEK PKWY
0540260001	054-0260-001	8455 N FIELDING RD
0540252000	054-0252	8454 N GREENVALE RD
0531025000	053-1025	8454 N FOX CROFT LN
0540007000	054-0007	8453 N INDIAN CREEK PKWY
0531040002	053-1040-002	8450 N PORT WASHINGTON
0531040001	053-1040-001	8450 N PORT WASHINGTON
0540002000	054-0002	8450 N INDIAN CREEK PKWY
0540008000	054-0008	8447 N INDIAN CREEK PKWY
0540216000	054-0216	8445 N GREENVALE RD
0540009000	054-0009	8443 N INDIAN CREEK PKWY
0548003000	054-8003	8440 N REGENT RD
0531039001	053-1039-001	8440 N PT WASHINGTON RD
0540001000	054-0001	8440 N INDIAN CREEK PKWY
0540254000	054-0254	8440 N GREENVALE RD
0531024000	053-1024	8440 N FOX CROFT LN
0540010000	054-0010	8439 N INDIAN CREEK PKWY
0540011000	054-0011	8435 N INDIAN CREEK PKWY
0540217000	054-0217	8435 N GREENVALE RD
0540012000	054-0012	8431 N INDIAN CREEK PKWY
0531039002	053-1039-002	8430 N PT WASHINGTON RD
0548008000	054-8008	8430 N INDIAN CREEK PKWY
0540256000	054-0256	8430 N GREENVALE RD
0548996000	054-8996	8426 N REGENT RD
0531023000	053-1023	8425 N PORT WASHINGTON RD
0548004000	054-8004	8425 N INDIAN CREEK PKWY
0531008000	053-1008	8425 N FOX CROFT LN
0531005000	053-1005	8424 N FOX CROFT LN
0531000000	053-1000	8415 N PORT WASHINGTON
0531069000	053-1069	8415 N INDIAN CREEK PKWY
0531006000	053-1006	8415 N FOX CROFT LN
0538980000	053-8980	8411 N REGENT RD
0531070000	053-1070	8411 N INDIAN CREEK
0531007000	053-1007	8401 N FOX CROFT LN
0540116000	054-0116	8400 N REGENT RD
0531037000	053-1037	8400 N PT WASHINGTON RD
0600039000	060-0039	8387 N INDIAN CREEK PKWY
0600040000	060-0040	8379 N INDIAN CREEK PKWY
0609995000	060-9995	8377 N PT WASHINGTON RD
0609992000	060-9992	8377 N PT WASHINGTON RD
0609996000	060-9996	8377 N PT WASHINGTON RD
0609993000	060-9993	8377 N PT WASHINGTON RD
0600054000	060-0054	8363 N INDIAN CREEK PKWY
0600055000	060-0055	8355 N INDIAN CREEK PKWY
0619996006	061-9996-006	835 W DEAN RD
0590090000	059-0090	8348 N SANTA MONICA B
0590187000	059-0187	8348 N REGENT RD
0600056000	060-0056	8348 N INDIAN CREEK PKWY
0590190000	059-0190	8347 N WHITNEY RD
0590191000	059-0191	8345 N WHITNEY RD
0590047000	059-0047	8345 N SANTA MONICA BLVD
0590324000	059-0324	8345 N POPLAR DR
0590297000	059-0297	8345 N GREENVALE RD
0590093000	059-0093	8344 N WHITNEY RD
0590089000	059-0089	8344 N SANTA MONICA BLV

**VILLAGE OF FOX POINT
CHILD SAFETY ZONES MAP/LIST
670-43A**

5 of 34

TAXKEY	PARCEL_KEY	ADDRESS
0590213000	059-0213	8344 N REGENT RD
0590296000	059-0296	8344 N GREENVALE RD
0590094000	059-0094	8342 N WHITNEY RD
0600115000	060-0115	8341 N REGENT RD
0590298000	059-0298	8341 N GREENVALE RD
0590088000	059-0088	8340 N SANTA MONICA BLV
0590212000	059-0212	8340 N REGENT RD
0600057000	060-0057	8340 N INDIAN CREEK PKWY
0590295000	059-0295	8340 N GREENVALE RD
0590192000	059-0192	8339 N WHITNEY RD
0590046000	059-0046	8339 N SANTA MONICA BLV
0590095000	059-0095	8338 N WHITNEY RD
0590193000	059-0193	8337 N WHITNEY RD
0590325000	059-0325	8337 N POPLAR DR
0590211000	059-0211	8336 N REGENT RD
0590294000	059-0294	8336 N GREENVALE RD
0590045000	059-0045	8335 N SANTA MONICA BLV
0590299000	059-0299	8335 N GREENVALE RD
0590096000	059-0096	8334 N WHITNEY RD
0590210000	059-0210	8334 N REGENT RD
0590318000	059-0318	8334 N POPLAR DR
0590194000	059-0194	8333 N WHITNEY RD
0590044000	059-0044	8333 N SANTA MONICA BLVD
0600113000	060-0113	8333 N REGENT RD
0590087000	059-0087	8332 N SANTA MONICA BLV
0600058000	060-0058	8332 N INDIAN CREEK PKWY
0590293000	059-0293	8332 N GREENVALE RD
0590043000	059-0043	8331 N SANTA MONICA BLV
0600114000	060-0114	8331 N REGENT RD
0600110001	060-0110-001	8331 N REGENT RD
0590326000	059-0326	8331 N POPLAR DR
0590300000	059-0300	8331 N GREENVALE RD
0590097000	059-0097	8330 N WHITNEY RD
0590209000	059-0209	8330 N REGENT RD
0590319000	059-0319	8330 N POPLAR DR
0590195000	059-0195	8329 N WHITNEY RD
0590042000	059-0042	8329 N SANTA MONICA BLV
0590086000	059-0086	8328 N SANTA MONICA BLV
0600110002	060-0110-002	8327 N REGENT RD
0590098000	059-0098	8326 N WHITNEY RD
0590208000	059-0208	8326 N REGENT RD
0590196000	059-0196	8325 N WHITNEY RD
0590041000	059-0041	8325 N SANTA MONICA BLVD
0600109000	060-0109	8325 N REGENT RD
0590327000	059-0327	8325 N POPLAR DR
0590301000	059-0301	8325 N GREENVALE RD
0600059000	060-0059	8324 N INDIAN CREEK PKWY
0590040000	059-0040	8323 N SANTA MONICA BLV
0600108000	060-0108	8323 N REGENT RD
0590197000	059-0197	8321 N WHITNEY RD
0600107000	060-0107	8321 N REGENT RD
0590302000	059-0302	8321 N GREENVALE RD
0590099000	059-0099	8320 N WHITNEY RD
0590084000	059-0084	8320 N SANTA MONICA BL
0590207000	059-0207	8320 N REGENT RD
0590321000	059-0321	8320 N POPLAR DR
0590039000	059-0039	8319 N SANTA MONICA BLV
0600106000	060-0106	8319 N REGENT RD
0590328000	059-0328	8317 N POPLAR DR
0590100000	059-0100	8316 N WHITNEY RD
0590083000	059-0083	8316 N SANTA MONICA BLV
0590206000	059-0206	8316 N REGENT RD
0600060000	060-0060	8316 N INDIAN CREEK PKWY
0590198000	059-0198	8315 N WHITNEY RD
0590329000	059-0329	8315 N POPLAR DR
0590205000	059-0205	8314 N REGENT RD
0590101000	059-0101	8312 N WHITNEY RD
0590082000	059-0082	8312 N SANTA MONICA BLV
0590199000	059-0199	8311 N WHITNEY RD
0580062000	058-0062	8311 N ALLEN LN
0590102000	059-0102	8310 N WHITNEY RD

**VILLAGE OF FOX POINT
CHILD SAFETY ZONES MAP/LIST
670-43A**

6 of 34

TAXKEY	PARCEL_KEY	ADDRESS
0590204000	059-0204	8310 N REGENT RD
0590322000	059-0322	8310 N POPLAR DR
0589997002	058-9997-002	8310 N ALLEN LN
0540214000	054-0214	831 E BUTTLES PL
0590081000	059-0081	8308 N SANTA MONICA BLV
0600061000	060-0061	8308 N INDIAN CREEK PKWY
0589996000	058-9996	8308 N ALLEN LN
0590038000	059-0038	8305 N SANTA MONICA BLV
0600105000	060-0105	8305 N REGENT RD
0590330000	059-0330	8305 N POPLAR DR
0580063000	058-0063	8305 N ALLEN LN
0590080000	059-0080	8304 N SANTA MONICA BLV
0580064000	058-0064	8301 N ALLEN LN
0590103000	059-0103	8300 N WHITNEY RD
0590203000	059-0203	8300 N REGENT RD
0600062000	060-0062	8300 N INDIAN CREEK PKWY
0589993000	058-9993	8300 N ALLEN LN
0589984000	058-9984	8275 N ALLEN LN
0619996005	061-9996-005	825 W DEAN RD
0920025000	092-0025	824 E HYDE WAY
0589985000	058-9985	8239 N ALLEN LN
0589992000	058-9992	8238 N ALLEN LN
0609005000	060-9005	8235 N MOHAWK RD
0609997002	060-9997-002	8234 N PT WASHINGTON RD
0609997001	060-9997-001	8234 N PT WASHINGTON RD
0590331000	059-0331	8229 N POPLAR DR
0590160000	059-0160	8228 N REGENT RD
0590163000	059-0163	8225 N WHITNEY RD
0590106000	059-0106	8224 N WHITNEY RD
0609989001	060-9989-001	8223 N PT WASHINGTON RD
0609987000	060-9987	8223 N PT WASHINGTON RD
0609004000	060-9004	8221 N MOHAWK RD
0590186000	059-0186	8218 N REGENT RD
0590164000	059-0164	8217 N WHITNEY RD
0580012000	058-0012	8216 N GRAY LOG LN
0619997001	061-9997-001	8215 N PHEASANT LN
0590185000	059-0185	8214 N REGENT RD
0590165000	059-0165	8213 N WHITNEY RD
0590184000	059-0184	8210 N REGENT RD
0580011000	058-0011	8210 N GRAY LOG LN
0540213000	054-0213	821 E BUTTLES PL
0920044000	092-0044	821 E BRADLEY RD
0590166000	059-0166	8209 N WHITNEY RD
0609988000	060-9988	8209 N PT WASHINGTON RD
0600095000	060-0095	8207 N REGENT RD
0600094000	060-0094	8205 N REGENT RD
0600013000	060-0013	8205 N MOHAWK RD
0590167000	059-0167	8203 N WHITNEY RD
0600093000	060-0093	8203 N REGENT RD
0590182000	059-0182	8202 N REGENT RD
0590168000	059-0168	8201 N WHITNEY RD
0600092000	060-0092	8201 N REGENT RD
0929880000	092-9880	820 E CALUMET
0609003000	060-9003	8195 N PT WASHINGTON RD
0590181000	059-0181	8180 N REGENT RD
0580010000	058-0010	8180 N GRAY LOG LN
0960111000	096-0111	818 E PORTAGE RD
0600149000	060-0149	8176 N SENECA RD
0580009000	058-0009	8172 N GRAY LOG LN
0600150000	060-0150	8170 N SENECA RD
0609002000	060-9002	8165 N PT WASHINGTON RD
0600014000	060-0014	8165 N MOHAWK RD
0600151000	060-0151	8162 N SENECA RD
0580008000	058-0008	8160 N GRAY LOG LN
0920024000	092-0024	816 E HYDE WAY
0548992000	054-8992	816 E DEAN RD
0600152000	060-0152	8156 N SENECA RD
0600134000	060-0134	8156 N NAVAJO RD
0600124001	060-0124-001	8155 N NAVAJO RD
0600015000	060-0015	8155 N MOHAWK RD
0600138000	060-0138	8151 N SENECA RD

**VILLAGE OF FOX POINT
CHILD SAFETY ZONES MAP/LIST
670-43A**

7 of 34

TAXKEY	PARCEL_KEY	ADDRESS
0600153000	060-0153	8150 N SENECA RD
0540211001	054-0211-001	815 E BUTTLES PL
0920045000	092-0045	815 E BRADLEY RD
0600125000	060-0125	8145 N NAVAJO RD
0600016000	060-0016	8145 N MOHAWK RD
0600147000	060-0147	8144 N NAVAJO RD
0609001000	060-9001	8143 N PT WASHINGTON
0600133000	060-0133	8140 N MOHAWK RD
0540226001	054-0226-001	814 E BUTTLES PL
0600146000	060-0146	8138 N NAVAJO RD
0600132000	060-0132	8136 N MOHAWK RD
0600091000	060-0091	8135 N REGENT RD
0600017000	060-0017	8135 N MOHAWK RD
0600154000	060-0154	8134 N SENECA RD
0600139000	060-0139	8133 N SENECA RD
0579996004	057-9996-004	8130 N BEACH DR
0600145000	060-0145	8128 N NAVAJO RD
0600131000	060-0131	8128 N MOHAWK RD
0590169000	059-0169	8127 N WHITNEY RD
0600090000	060-0090	8125 N REGENT RD
0600018000	060-0018	8125 N MOHAWK RD
0600155000	060-0155	8124 N SENECA RD
0590170000	059-0170	8123 N WHITNEY RD
0600089000	060-0089	8123 N REGENT RD
0600140000	060-0140	8121 N SENECA RD
0600088000	060-0088	8121 N REGENT RD
0590180000	059-0180	8120 N REGENT RD
0600130001	060-0130-001	8120 N MOHAWK RD
0579992000	057-9992	8120 N BEACH DR
0590171000	059-0171	8119 N WHITNEY RD
0600087000	060-0087	8119 N REGENT RD
0600144000	060-0144	8118 N NAVAJO RD
0600127000	060-0127	8117 N NAVAJO RD
0600156000	060-0156	8116 N SENECA RD
0590172000	059-0172	8115 N WHITNEY RD
0600019000	060-0019	8115 N MOHAWK RD
0590179000	059-0179	8114 N REGENT RD
0600143000	060-0143	8114 N NAVAJO RD
0579991000	057-9991	8110 N BEACH DR
0540220001	054-0220-001	811 E WABASH PL
0960103000	096-0103	811 E PORTAGE RD
0960140000	096-0140	811 E CALUMET RD
0590173000	059-0173	8109 N WHITNEY RD
0590178000	059-0178	8108 N REGENT RD
0600142000	060-0142	8108 N NAVAJO RD
0600001000	060-0001	8107 N MOHAWK RD
0579990000	057-9990	8100 N BEACH DR
0540290000	054-0290	810 E WABASH PL
0579989000	057-9989	8090 N BEACH DR
0929995000	092-9995	809 E BREDLEY RD
0600158000	060-0158	8080 N SENECA RD
0600183000	060-0183	8080 N NAVAJO RD
0600198000	060-0198	8080 N MOHAWK RD
0579988000	057-9988	8080 N BEACH DR
0920023000	092-0023	808 E HYDE WAY
0548993000	054-8993	808 E DEAN RD
0599999000	059-9999	808 E BRADLEY RD
0600168000	060-0168	8075 N SENECA RD
0600184000	060-0184	8075 N NAVAJO RD
0600002000	060-0002	8075 N MOHAWK RD
0600159000	060-0159	8074 N SENECA RD
0600160000	060-0160	8068 N SENECA RD
0600169000	060-0169	8067 N SENECA RD
0600185002	060-0185-002	8065 N NAVAJO RD
0600003000	060-0003	8065 N MOHAWK RD
0600197000	060-0197	8064 N MOHAWK RD
0600170000	060-0170	8061 N SENECA RD
0600161000	060-0161	8060 N SENECA RD
0600182000	060-0182	8060 N NAVAJO RD
0590268000	059-0268	8057 N LINKS WAY
0600196002	060-0196-002	8056 N MOHAWK RD

**VILLAGE OF FOX POINT
CHILD SAFETY ZONES MAP/LIST
670-43A**

8 of 34

TAXKEY	PARCEL_KEY	ADDRESS
0600171000	060-0171	8055 N SENECA RD
0600185001	060-0185-001	8055 N NAVAJO RD
0600004000	060-0004	8055 N MOHAWK RD
0590226000	059-0226	8054 N LINKS WAY
0600181000	060-0181	8050 N NAVAJO RD
0579986000	057-9986	8050 N BEACH DR
0929918000	092-9918	805 E HYDE WAY
0590317000	059-0317	805 E DEAN RD
0590267000	059-0267	8049 N LINKS WAY
0970067000	097-0067	8048 N SANTA MONICA BLVD
0590359000	059-0359	8048 N POPLAR DR
0590227000	059-0227	8046 N LINKS WAY
0600077000	060-0077	8045 N REGENT RD
0590343000	059-0343	8043 N POPLAR DR
0590360000	059-0360	8042 N POPLAR DR
0590266000	059-0266	8041 N LINKS WAY
0590222000	059-0222	8041 N LAKE DR
0590200000	059-0200	8041 N LAKE DR
0590228000	059-0228	8040 N LINKS WAY
0589981000	058-9981	8040 N LAKE DR
0920022000	092-0022	804 E HYDE WAY
0590361000	059-0361	8036 N POPLAR DR
0590344000	059-0344	8035 N POPLAR DR
0590229000	059-0229	8034 N LINKS WAY
0590265000	059-0265	8033 N LINKS WAY
0589977000	058-9977	8033 N GRAY LOG LN
0589976000	058-9976	8030 N LAKE DR
0590358000	059-0358	803 E FOX LN
0960139000	096-0139	803 E CALUMET RD
0929994000	092-9994	803 E BRADLEY RD
0590345000	059-0345	8029 N POPLAR DR
0590264000	059-0264	8029 N LINKS WAY
0590362000	059-0362	8028 N POPLAR DR
0590230000	059-0230	8028 N LINKS WAY
0589974000	058-9974	8025 N GRAY LOG LN
0590346000	059-0346	8023 N POPLAR DR
0590263000	059-0263	8023 N LINKS WAY
0590231000	059-0231	8022 N LINKS WAY
0589964000	058-9964	8022 N GRAY LOG LN
0590363000	059-0363	8020 N POPLAR DR
0548006000	054-8006	802 E DEAN RD
0929909000	092-9909	802 E CALUMET RD
0590347000	059-0347	8017 N POPLAR DR
0590262000	059-0262	8017 N LINKS WAY
0590364000	059-0364	8016 N POPLAR DR
0590232000	059-0232	8016 N LINKS WAY
0589975002	058-9975-002	8014 N LAKE DR
0589975001	058-9975-001	8014 N LAKE DR
0590348000	059-0348	8011 N POPLAR RD
0590261000	059-0261	8011 N LINKS WAY
0590365000	059-0365	8008 N POPLAR DR
0590349000	059-0349	8005 N POPLAR DR
0590216000	059-0216	8005 N LAKE DR
0590260000	059-0260	8001 N LINKS WAY
0590215000	059-0215	8001 N LAKE DR
0590233000	059-0233	8000 N LINKS WAY
0539996001	053-9996-001	800 WOODLAND
0619999009	061-9999-009	800 W BRADLEY RD
0619999010	061-9999-010	800 W BRADLEY RD
0619999006	061-9999-006	800 W BRADLEY RD
0548007000	054-8007	800 E DEAN RD
0929991000	092-9991	7950 N SANTA MONICA BLV
0929980000	092-9980	7950 N SANTA MONICA BLV
0929999002	092-9999-002	7950 N LAKE DR
0920042000	092-0042	7939 N LAKE DR
0929997000	092-9997	7930 N LAKE DR
0920012000	092-0012	7922 N BOYD WAY
0920041000	092-0041	7920 N LINKS CIR
0920051000	092-0051	7919 N LAKE DR
0920011000	092-0011	7919 N BOYD WAY
0920040000	092-0040	7916 N LINKS CIR

**VILLAGE OF FOX POINT
CHILD SAFETY ZONES MAP/LIST
670-43A**

9 of 34

TAXKEY	PARCEL_KEY	ADDRESS
0920010000	092-0010	7915 N BOYD WAY
0920039000	092-0039	7912 N LINKS CIR
0920013000	092-0013	7912 N BOYD WAY
0920050000	092-0050	7911 N LINKS CIR
0920056000	092-0056	7909 N LINKS CIR
0920009000	092-0009	7909 N BOYD WAY
0920014000	092-0014	7908 N BOYD WAY
0920038000	092-0038	7905 N LINKS CIR
0920015000	092-0015	7902 N BOYD WAY
0920037000	092-0037	7901 N LINKS CIR
0920052000	092-0052	7901 N LAKE DR
0920008000	092-0008	7901 N BOYD WAY
0920049000	092-0049	7900 N LINKS CIR
0929001000	092-9001	7900 N CLUB CIR
1280585000	128-0585	7900 N BEACH DR
0929000000	092-9000	7896 N CLUB CIR
0939971000	093-9971	7880 N CLUB CIR
0939957000	093-9957	7875 N CLUB CIR
0939972000	093-9972	7870 N CLUB CIR
0939970001	093-9970-001	7870 N CLUB CIR
0920053000	092-0053	7865 N LAKE DR
0920048000	092-0048	7864 N LINKS CIR
0920036000	092-0036	7863 N LINKS CIR
0939959000	093-9959	7863 N CLUB CIR
0939958000	093-9958	7863 N CLUB CIR
0910054000	091-0054	7861 N MOHAWK RD
0910053000	091-0053	7860 N PT WASHINGTON CT
0939970002	093-9970-002	7860 N CLUB CIR
0920047000	092-0047	7858 N LINKS CIR
0920035000	092-0035	7857 N LINKS CIR
0920054000	092-0054	7857 N LAKE DR
0939961000	093-9961	7855 N CLUB CIR
0939960000	093-9960	7855 N CLUB CIR
0920034000	092-0034	7851 N LINKS CIR
0920046000	092-0046	7850 N LINKS CIR
0939969000	093-9969	7850 N CLUB CIR
0929879000	092-9879	7846 N LAKE DR
0920033000	092-0033	7845 N LINKS CIR
0920007000	092-0007	7845 N BOYD WAY
0920016000	092-0016	7844 N BOYD WAY
0910055000	091-0055	7841 N MOHAWK RD
0910059000	091-0059	7841 N FAIRCHILD RD
0910052000	091-0052	7840 N PT WASHINGTON CT
0910073000	091-0073	7840 N MOHAWK RD
0910078000	091-0078	7840 N FAIRCHILD RD
0920032000	092-0032	7839 N LINKS CIR
0920017000	092-0017	7838 N BOYD WAY
0920006000	092-0006	7837 N BOYD WAY
0910060000	091-0060	7831 N FAIRCHILD RD
0910041000	091-0041	7830 N REGENT RD
0920018000	092-0018	7830 N BOYD WAY
0910035000	091-0035	7829 N SANTA MONICA BLV
0929003000	092-9003	7829 N REGENT RD
0929004000	092-9004	7829 N REGENT RD
0929002000	092-9002	7829 N REGENT RD
0920005000	092-0005	7829 N BOYD WAY
0920030000	092-0030	7827 N LINKS CIR
0920055000	092-0055	7824 N LINKS CIR
0910036000	091-0036	7821 N SANTA MONICA BLVD
0910056000	091-0056	7821 N MOHAWK RD
0910061000	091-0061	7821 N FAIRCHILD RD
0910051000	091-0051	7820 N PT WASHINGTON CT
0910072000	091-0072	7820 N MOHAWK RD
0939953000	093-9953	7820 N LAKE DR
0920019000	092-0019	7820 N BOYD WAY
0910040000	091-0040	7816 N REGENT RD
0929876000	092-9876	7816 N LAKE DR
0910037000	091-0037	7815 N SANTA MONICA BLV
0929005000	092-9005	7815 N REGENT RD
0920003000	092-0003	7815 N BOYD WAY
0920020000	092-0020	7814 N BOYD WAY

**VILLAGE OF FOX POINT
CHILD SAFETY ZONES MAP/LIST
670-43A**

10 of 34

TAXKEY	PARCEL_KEY	ADDRESS
0910062000	091-0062	7811 N FAIRCHILD RD
0920002000	092-0002	7811 N BOYD WAY
0918011001	091-8011-001	7810 N CHADWICK RD
0910039000	091-0039	7808 N REGENT RD
0920021000	092-0021	7808 N BOYD WAY
0910038000	091-0038	7807 N SANTA MONICA BLV
0920028000	092-0028	7807 N LAKE DR
0920001000	092-0001	7805 N BOYD WAY
0910063000	091-0063	7801 N SENECA RD
0929979000	092-9979	7801 N SANTA MONICA BLV
0929958000	092-9958	7801 N REGENT RD
0939954000	093-9954	7801 N CLUB CIR
0918978000	091-8978	7801 N CHADWICK CT
0929009000	092-9009	7801 N BOYD WAY
0929959000	092-9959	7800 N REGENT RD
0910050000	091-0050	7800 N PT WASHINGTON CT
0910071000	091-0071	7800 N MOHAWK RD
0910076000	091-0076	7800 N FAIRCHILD RD
0918010000	091-8010	7800 N CHADWICK RD
0918980000	091-8980	7772 N CHADWICK RD
0918979000	091-8979	7771 N CHADWICK RD
0619998000	061-9998	777 W DEAN RD
0229980002	022-9980-002	777 E WISCONSIN STE 3175
0939952000	093-9952	7769 N CLUB CIR
0929957000	092-9957	7765 N REGENT RD
0918981000	091-8981	7765 N PRT WASHINGTON RD
0918983000	091-8983	7762 N CHADWICK RD
0929960000	092-9960	7760 N REGENT RD
0918982000	091-8982	7757 N PORT WASHINGTON RD
0910064000	091-0064	7755 N SENECA RD
0918985000	091-8985	7755 N CHADWICK RD
0929978000	092-9978	7751 N SANTA MONICA BLVD
0910081000	091-0081	7751 N FAIRCHILD RD
0910075000	091-0075	7750 N FAIRCHILD RD
0918986000	091-8986	7750 N CHADWICK RD
0929008000	092-9008	7745 N BOYD WAY
0929981000	092-9981	7740 N SANTA MONICA BLV
0919003000	091-9003	7740 N FAIRCHILD RD
0919006000	091-9006	7737 N BELL RD
0918990000	091-8990	7735 N CHADWICK RD
0929007000	092-9007	7735 N BOYD WAY
0910082000	091-0082	7731 N FAIRCHILD RD
0939986000	093-9986	7730 N BEACH DR
0929901000	092-9901	7729 N LINKS WAY
0918988000	091-8988	7725 N PRT WASHINGTON RD
0918991000	091-8991	7725 N CHADWICK RD
0918989000	091-8989	7724 N CHADWICK RD
0939985000	093-9985	7724 N BEACH DR
0929006000	092-9006	7723 N BOYD WAY
0929899000	092-9899	7722 N LINKS WAY
0929917000	092-9917	7722 N BOYD WAY
0929976000	092-9976	7721 N SANTA MONICA BLV
0929955000	092-9955	7721 N REGENT RD
0929902000	092-9902	7721 N LINKS WAY
0929883000	092-9883	7721 N LAKE DR
0919002000	091-9002	7721 N BELL RD
0929989002	092-9989-002	7720 N SANTA MONICA BLVD
0939942000	093-9942	7720 N MERRIE LN
0919979000	091-9979	7720 N FAIRCHILD RD
0939984000	093-9984	7718 N BEACH DR
0929903000	092-9903	7717 N LINKS WAY
0929898000	092-9898	7716 N LINKS WAY
0929916000	092-9916	7716 N BOYD WAY
0911002000	091-1002	7715 N CHADWICK RD
0918992000	091-8992	7714 N CHADWICK RD
0929942000	092-9942	7711 N VAN DYKE RD
0929975000	092-9975	7711 N SANTA MONICA BLV
0929954000	092-9954	7711 N REGENT RD
0918019000	091-8019	7711 N PRT WASHINGTON RD
0918993001	091-8993-001	7711 N PRT WASHINGTON RD
0918996001	091-8996-001	7711 N PRT WASHINGTON RD

**VILLAGE OF FOX POINT
CHILD SAFETY ZONES MAP/LIST
670-43A**

11 of 34

TAXKEY	PARCEL_KEY	ADDRESS
0929904000	092-9904	7711 N LINKS WAY
0929920000	092-9920	7711 N BOYD WAY
0929947000	092-9947	7710 N VAN DYKE RD
0929963000	092-9963	7710 N REGENT RD
0929897000	092-9897	7710 N LINKS WAY
0918995000	091-8995	7710 N CHADWICK RD
0929915000	092-9915	7710 N BOYD WAY
0929937000	092-9937	7710 N BELL RD
0939983000	093-9983	7710 N BEACH DR
0929905000	092-9905	7707 N LINKS WAY
0919978000	091-9978	7707 N BELL RD
0929885000	092-9885	7705 N LAKE DR
0929921000	092-9921	7705 N BOYD WAY
0929914000	092-9914	7702 N BOYD WAY
0910065000	091-0065	7701 N SENECA RD
0910083000	091-0083	7700 N SENECA RD
0538991001	053-8991-001	770 N WATER ST
0910114000	091-0114	7674 N SENECA RD
0919982001	091-9982-001	7670 N PT WASHINGTON RD
0918018001	091-8018-001	7670 N CHADWICK RD
0590037000	059-0037	767 N WISCONSIN ST
0910113000	091-0113	7664 N SENECA RD
0910116000	091-0116	7659 N SENECA RD
0910112000	091-0112	7654 N SENECA RD
0910117000	091-0117	7651 N SENECA RD
0528981000	052-8981	765 W HEATHER LN
0911007000	091-1007	7645 N CHADWICK RD
0910111000	091-0111	7644 N SENECA RD
0939981000	093-9981	7644 N BEACH DR
0929948000	092-9948	7642 N VAN DYKE RD
0929964000	092-9964	7642 N REGENT RD
0929938000	092-9938	7642 N BELL RD
0929941000	092-9941	7641 N VAN DYKE RD
0929974000	092-9974	7641 N SANTA MONICA BLV
0929953000	092-9953	7641 N REGENT RD
0910084000	091-0084	7641 N BELL RD
0918009000	091-8009	7640 N CHADWICK RD
0910118000	091-0118	7639 N SENECA RD
0910085000	091-0085	7635 N BELL RD
0910110000	091-0110	7634 N SENECA RD
0929940000	092-9940	7633 N VAN DYKE RD
0929952000	092-9952	7633 N REGENT RD
0929906000	092-9906	7633 N LINKS WAY
0929922000	092-9922	7633 N BOYD WAY
0929949000	092-9949	7632 N VAN DYKE RD
0929965000	092-9965	7632 N REGENT RD
0910099000	091-0099	7632 N FAIRCHILD RD
0929939000	092-9939	7632 N BELL RD
0939979000	093-9979	7632 N BEACH DR
0929973000	092-9973	7631 N SANTA MONICA BLV
0929989001	092-9989-001	7630 N SANTA MONICA BLVD
0929895001	092-9895-001	7630 N LINKS WAY
0929913000	092-9913	7630 N BOYD WAY
0910119000	091-0119	7629 N SENECA RD
0929886000	092-9886	7629 N LAKE DR
0910086000	091-0086	7629 N BELL RD
0910098000	091-0098	7628 N FAIRCHILD RD
0929907000	092-9907	7627 N LINKS WAY
0929887000	092-9887	7627 N LAKE DR
0910100000	091-0100	7627 N FAIRCHILD RD
0929923000	092-9923	7627 N BOYD WAY
0929888001	092-9888-001	7626 N LINKS WAY
0918008000	091-8008	7626 N CHADWICK RD
0929912000	092-9912	7626 N BOYD WAY
0910097000	091-0097	7624 N FAIRCHILD RD
0939980000	093-9980	7624 N BEACH DR
0929889000	092-9889	7623 N LAKE DR
0910101000	091-0101	7623 N FAIRCHILD RD
0910087000	091-0087	7623 N BELL RD
0929929000	092-9929	7621 N VAN DYKE RD
0929972000	092-9972	7621 N SANTA MONICA BLV

**VILLAGE OF FOX POINT
CHILD SAFETY ZONES MAP/LIST
670-43A**

12 of 34

TAXKEY	PARCEL_KEY	ADDRESS
0929951000	092-9951	7621 N REGENT RD
0929950000	092-9950	7620 N VAN DYKE RD
0929966000	092-9966	7620 N REGENT RD
0910096000	091-0096	7620 N FAIRCHILD RD
0929911000	092-9911	7620 N BOYD WAY
0929935000	092-9935	7620 N BELL RD
0929908000	092-9908	7619 N LINKS WAY
0910102000	091-0102	7619 N FAIRCHILD RD
0929924000	092-9924	7619 N BOYD WAY
0959995000	095-9995	7619 N BEACH DR
0910120000	091-0120	7617 N SENECA RD
0929971000	092-9971	7617 N SANTA MONICA BLV
0929890000	092-9890	7617 N LAKE DR
0910088000	091-0088	7617 N BELL RD
0929888002	092-9888-002	7616 N LINKS WAY
0910095000	091-0095	7616 N FAIRCHILD RD
0910103000	091-0103	7615 N FAIRCHILD RD
0959996000	095-9996	7615 N BEACH DR
0959997000	095-9997	7615 N BEACH DR
0929934000	092-9934	7614 N BELL RD
0929881000	092-9881	7613 N LINKS WAY
0910089000	091-0089	7613 N BELL RD
0910094000	091-0094	7612 N FAIRCHILD RD
0929927000	092-9927	7611 N REGENT RD
0910104000	091-0104	7611 N FAIRCHILD RD
0929967000	092-9967	7610 N REGENT RD
0929910000	092-9910	7610 N BOYD WAY
0929925000	092-9925	7609 N BOYD WAY
0910090000	091-0090	7609 N BELL RD
0910093000	091-0093	7608 N FAIRCHILD RD
0929933000	092-9933	7608 N BELL RD
0929891000	092-9891	7607 N LAKE DR
0910105000	091-0105	7607 N FAIRCHILD RD
0910106000	091-0106	7603 N FAIRCHILD RD
0929926000	092-9926	7603 N BOYD WAY
0919980001	091-9980-001	7600 N PT WASHINGTON RD
0929894000	092-9894	7600 N LINKS WAY
0929932000	092-9932	7600 N BELL RD
0930008000	093-0008	7600 N BEACH DR
0528983002	052-8983-002	760 W DEAN RD
0929884000	092-9884	760 W DEAN RD
0978000000	097-8000	7575 N PRT WASHINGTON R
0959007000	095-9007	7575 N BEACH DR
0970244000	097-0243 THRU 097-0258	7560 N PT WASHINGTON RD
0970249000	097-0243 THRU 097-0258	7560 N PT WASHINGTON RD
0970246000	097-0243 THRU 097-0258	7560 N PT WASHINGTON RD
0970247000	097-0243 THRU 097-0258	7560 N PT WASHINGTON RD
0970250000	097-0243 THRU 097-0258	7560 N PT WASHINGTON RD
0960129000	096-0129	7560 N LINKS WAY
0979999000	097-9999	7559 N MOHAWK RD
0960093000	096-0093	7556 N CROSSWAY RD
0979008000	097-9008	7555 N NAVAJO RD
0960132000	096-0132	7555 N LINKS WAY
0979998000	097-9998	7551 N MOHAWK RD
0970124000	097-0124	7550 N NAVAJO RD
0979004000	097-9004	7550 N MOHAWK RD
0978003000	097-8003	7550 N CHADWICK RD
0970125000	097-0125	7546 N NAVAJO RD
0960121000	096-0121	7545 N LAKE DR
0979007000	097-9007	7545 N FAIRCHILD RD
0970126000	097-0126	7544 N NAVAJO RD
0960091000	096-0091	7544 N CROSSWAY RD
0979005000	097-9005	7543 N NAVAJO RD
0979997000	097-9997	7543 N MOHAWK RD
0970048000	097-0048	7540 N MOHAWK RD
0960128000	096-0128	7540 N LINKS WAY
0970141000	097-0141	7540 N FAIRCHILD RD
0930009000	093-0009	7540 N BEACH DR
0930010000	093-0010	7540 N BEACH DR
0970139000	097-0139	7539 N SENECA RD
0960122000	096-0122	7539 N LAKE DR

**VILLAGE OF FOX POINT
CHILD SAFETY ZONES MAP/LIST
670-43A**

13 of 34

TAXKEY	PARCEL_KEY	ADDRESS
0970151000	097-0151	7539 N BELL RD
0970127000	097-0127	7538 N NAVAJO RD
0960090000	096-0090	7538 N CROSSWAY RD
0970059000	097-0059	7537 N NAVAJO RD
0979003000	097-9003	7536 N SENECA RD
0960138000	096-0138	7536 N BOYD WAY
0970138000	097-0138	7535 N SENECA RD
0970058000	097-0058	7535 N NAVAJO RD
0979996000	097-9996	7535 N MOHAWK RD
0960133000	096-0133	7535 N LINKS WAY
0979006000	097-9006	7535 N FAIRCHILD RD
0960160000	096-0160	7535 N BOYD WAY
0970057000	097-0057	7533 N NAVAJO RD
0970150000	097-0150	7533 N BELL RD
0970049000	097-0049	7532 N MOHAWK RD
0960089000	096-0089	7532 N CROSSWAY RD
0970137000	097-0137	7531 N SENECA RD
0960123000	096-0123	7531 N LAKE DR
0960161000	096-0161	7531 N BOYD WAY
0970232000	097-0232	7530 N SENECA RD
0970252000	097-0243 THRU 097-0258	7530 N PT WASHINGTON RD #102
0970256000	097-0243 THRU 097-0258	7530 N PT WASHINGTON RD
0970253000	097-0243 THRU 097-0258	7530 N PT WASHINGTON RD
0970257000	097-0243 THRU 097-0258	7530 N PT WASHINGTON #2-203
0970255000	097-0243 THRU 097-0258	7530 N PORT WASHINGTON ROAD UN
0970254000	097-0243 THRU 097-0258	7530 N PORT WASHINGTON RD 104
0970251000	097-0243 THRU 097-0258	7530 N PORT WASHINGTON RD 101
0970258000	097-0243 THRU 097-0258	7530 N PORT WASHINGTON RD #204
0970142000	097-0142	7530 N FAIRCHILD RD
0960088000	096-0088	7530 N CROSSWAY RD
0970056000	097-0056	7529 N NAVAJO RD
0970047000	097-0047	7529 N MOHAWK RD
0978983000	097-8983	7529 N CHADWICK RD
0970149000	097-0149	7529 N BELL RD
0960127000	096-0127	7528 N LINKS WAY
0978980000	097-8980	7528 N CHADWICK RD
0960087000	096-0087	7526 N CROSSWAY RD
0960137000	096-0137	7526 N BOYD WAY
0970136000	097-0136	7525 N SENECA RD
0960134000	096-0134	7525 N LINKS WAY
0960124000	096-0124	7525 N LAKE DR
0970152000	097-0152	7525 N FAIRCHILD RD
0960162000	096-0162	7525 N BOYD WAY
0970128000	097-0128	7524 N NAVAJO RD
0970050000	097-0050	7524 N MOHAWK RD
0960094000	096-0094	7523 N SANTA MONICA BLVD
0960086000	096-0086	7522 N CROSSWAY RD
0970135000	097-0135	7521 N SENECA RD
0970046000	097-0046	7521 N MOHAWK RD
0960163000	096-0163	7521 N BOYD WAY
0970148000	097-0148	7521 N BELL RD
0959009000	095-9009	7521 N BEACH DR
0960126000	096-0126	7520 N LINKS WAY
0969996000	096-9996	7520 N LAKE DR
0970143000	097-0143	7520 N FAIRCHILD RD
0960099000	096-0099	7519 N LAKE DR
0960097000	096-0097	7519 N CROSSWAY RD
0960085000	096-0085	7518 N CROSSWAY RD
0970134000	097-0134	7517 N SENECA RD
0970051000	097-0051	7516 N MOHAWK RD
0960125000	096-0125	7516 N LINKS WAY
0969995000	096-9995	7516 N LAKE DR
0960136000	096-0136	7516 N BOYD WAY
0970133000	097-0133	7515 N SENECA RD
0970045000	097-0045	7515 N MOHAWK RD
0960135000	096-0135	7515 N LINKS WAY
0970153000	097-0153	7515 N FAIRCHILD RD
0960164000	096-0164	7515 N BOYD WAY
0959994001	095-9994-001	7515 BEACH RD
0970231000	097-0231	7514 N SENECA RD
0960084000	096-0084	7514 N CROSSWAY RD

**VILLAGE OF FOX POINT
CHILD SAFETY ZONES MAP/LIST
670-43A**

14 of 34

TAXKEY	PARCEL_KEY	ADDRESS
0970132000	097-0132	7513 N SENECA RD
0970055000	097-0055	7513 N NAVAJO RD
0960100000	096-0100	7511 N LAKE DR
0960109000	096-0109	7511 N BOYD WAY
0970230000	097-0230	7510 N SENECA RD
0960141000	096-0141	7510 N SANTA MONICA BLV
0970144000	097-0144	7510 N FAIRCHILD RD
0960083000	096-0083	7510 N CROSSWAY RD
0970052000	097-0052	7508 N MOHAWK RD
0960082000	096-0082	7506 N CROSSWAY RD
0970131000	097-0131	7505 N SENECA RD
0960079000	096-0079	7505 N SANTA MONICA BLV
0970054000	097-0054	7505 N NAVAJO RD
0960112000	096-0112	7505 N LINKS WAY
0970154001	097-0154-001	7505 N FAIRCHILD RD
0960095000	096-0095	7505 N CROSSWAY RD
0960108000	096-0108	7505 N BOYD WAY
0960081000	096-0081	7504 N CROSSWAY RD
0978984000	097-8984	7501 N CHADWICK RD
0970229000	097-0229	7500 N SENECA RD
0970129000	097-0129	7500 N NAVAJO RD
0970243000	097-0243 THRU 097-0258	7500 N MOHAWK RD
0970053000	097-0053	7500 N MOHAWK RD
0969994000	096-9994	7500 N LAKE DR
0960080000	096-0080	7500 N CROSSWAY RD
0960110000	096-0110	7500 N BOYD WAY
0970130000	097-0130	7490 N NAVAJO RD
0960078000	096-0078	7489 N LOMBARDY RD
0960052000	096-0052	7488 N LOMBARDY RD
0960077000	096-0077	7485 N LOMBARDY RD
0970122000	097-0122	7481 N SENECA RD
0978972000	097-8972	7481 N PRT WASHINGTON RD
0970070000	097-0070	7481 N NAVAJO RD
0960076000	096-0076	7481 N LOMBARDY RD
0959981000	095-9981	7481 N BEACH DR
0970107000	097-0107	7480 N NAVAJO RD
0970060000	097-0060	7480 N MOHAWK RD
0960053000	096-0053	7480 N LOMBARDY RD
0960054000	096-0054	7476 N LOMBARDY RD
0960075000	096-0075	7475 N LOMBARDY RD
0970147000	097-0147	7475 N CROSSWAY RD
0959982000	095-9982	7475 N BEACH DR
0960074000	096-0074	7473 N LOMBARDY RD
0970121000	097-0121	7471 N SENECA RD
0970069000	097-0069	7471 N NAVAJO RD
0959979000	095-9979	7471 N BEACH CT
0970031000	097-0031	7470 N PORT WASHINGTON RD
0970108000	097-0108	7470 N NAVAJO RD
0970061000	097-0061	7470 N MOHAWK RD
0960055000	096-0055	7470 N LOMBARDY RD
0960073000	096-0073	7469 N LOMBARDY RD
0978985000	097-8985	7469 N CHADWICK RD
0970062000	097-0062	7466 N MOHAWK RD
0970068000	097-0068	7465 N NAVAJO RD
0970037000	097-0037	7465 N MOHAWK RD
0960072000	096-0072	7465 N LOMBARDY RD
0970146000	097-0146	7465 N CROSSWAY RD
0970204000	097-0204	7465 N BELL RD
0960056000	096-0056	7464 N LOMBARDY RD
0959978000	095-9978	7463 N BEACH CT
0970120000	097-0120	7461 N SENECA RD
0960071000	096-0071	7461 N LOMBARDY RD
0970032000	097-0032	7460 N PT WASHINGTON RD
0979011000	097-9011	7460 N MOHAWK RD
0960057000	096-0057	7460 N LOMBARDY RD
0540202001	054-0202-001	746 E MEAUMONT AVE
0960092000	096-0092	746 E BEAUMONT AVE
0978986000	097-8986	7459 N CHADWICK RD
0979992000	097-9992	7457 N MOHAWK RD
0960070000	096-0070	7457 N LOMBARDY RD
0960058000	096-0058	7456 N LOMBARDY RD

**VILLAGE OF FOX POINT
CHILD SAFETY ZONES MAP/LIST
670-43A**

15 of 34

TAXKEY	PARCEL_KEY	ADDRESS
0970205000	097-0205	7456 N CROSSWAY RD
0978975000	097-8975	7455 N PRT WASHINGTON RD
0960069000	096-0069	7455 N LOMBARDY RD
0970145000	097-0145	7455 N CROSSWAY RD
0979012000	097-9012	7454 N MOHAWK RD
0979991000	097-9991	7453 N MOHAWK RD
0960068000	096-0068	7451 N LOMBARDY RD
0959977000	095-9977	7451 N BEACH CT
0979994000	097-9994	7450 N PT WASHINGTON RD
0970109000	097-0109	7450 N NAVAJO RD
0960059000	096-0059	7450 N LOMBARDY RD
0970206000	097-0206	7450 N CROSSWAY RD
0978977000	097-8977	7450 N CHADWICK RD
0960067000	096-0067	7447 N LOMBARDY RD
0970110000	097-0110	7446 N NAVAJO RD
0970066000	097-0066	7445 N NAVAJO RD
0960066000	096-0066	7445 N LOMBARDY RD
0979013000	097-9013	7444 N MOHAWK RD
0960061001	096-0061-001	7444 N LOMBARDY RD
0970207000	097-0207	7444 N CROSSWAY RD
0959976000	095-9976	7443 N BEACH CT
0970119000	097-0119	7441 N SENECA RD
0960101000	096-0101	7441 N LAKE DR
0960142000	096-0142	7440 N SANTA MONICA BLV
0960062000	096-0062	7440 N LOMBARDY RD
0970221000	097-0221	7439 N FAIRCHILD RD
0970222001	097-0222-001	7438 N SENECA RD
0970208000	097-0208	7438 N CROSSWAY RD
0960065000	096-0065	7437 N LOMBARDY RD
0960063000	096-0063	7436 N LOMBARDY RD
0960107000	096-0107	7435 N BOYD WAY
0960143000	096-0143	7434 N SANTA MONICA BLV
0978970002	097-8970-002	7433 N PRT WASHINGTON RD
0970220000	097-0220	7433 N CROSSWAY RD
0970203000	097-0203	7433 N BELL RD
0959975000	095-9975	7433 N BEACH CT
0970223000	097-0223	7432 N SENECA RD
0970209000	097-0209	7432 N CROSSWAY RD
0970118000	097-0118	7431 N SENECA RD
0970065000	097-0065	7431 N NAVAJO RD
0960102000	096-0102	7431 N LAKE DR
0960106000	096-0106	7431 N BOYD WAY
0960144000	096-0144	7430 N SANTA MONICA BLV
0960104000	096-0104	7430 N BOYD WAY
0960064000	096-0064	7430 N BELL RD
0970202000	097-0202	7429 N LOMBARDY RD
0960145000	096-0145	7428 N SANTA MONICA BLVD
0960043000	096-0043	7428 N BELL RD
0960051000	096-0051	7427 N SANTA MONICA
0970219000	097-0219	7427 N CROSSWAY RD
0970224000	097-0224	7426 N SENECA RD
0970210000	097-0210	7426 N CROSSWAY RD
0960050000	096-0050	7425 N LONGACRE RD
0970201000	097-0201	7425 N LOMBARDY RD
0959974000	095-9974	7425 N BEACH CT
0959969000	095-9969	7425 E GAINEY RANCH RD #44
0960146000	096-0146	7424 N SANTA MONICA BLV
0960038000	096-0038	7424 N LONGACRE RD
0970117000	097-0117	7423 N SENECA RD
0960049000	096-0049	7423 N LONGACRE RD
0960048000	096-0048	7421 N LONGACRE RD
0970218000	097-0218	7421 N CROSSWAY RD
0970225000	097-0225	7420 N SENECA RD
0960147000	096-0147	7420 N SANTA MONICA BLV
0960039000	096-0039	7420 N LONGACRE RD
0970211000	097-0211	7420 N CROSSWAY RD
0960037000	096-0037	7419 N SANTA MONICA BLV
0970200000	097-0200	7419 N LOMBARDY RD
0960153000	096-0153	7418 N BOYD WAY
0960047000	096-0047	7417 N LONGACRE RD
0960158000	096-0158	7417 N BOYD WAY

**VILLAGE OF FOX POINT
CHILD SAFETY ZONES MAP/LIST
670-43A**

16 of 34

TAXKEY	PARCEL_KEY	ADDRESS
0960148000	096-0148	7416 N SANTA MONICA BLV
0960040000	096-0040	7416 N LONGACRE RD
0960154000	096-0154	7416 N BOYD WAY
0960034000	096-0034	7416 N BELL RD
0960036000	096-0036	7415 N SANTA MONICA BLVD
0970199000	097-0199	7415 N LOMBARDY RD
0970217000	097-0217	7415 N CROSSWAY RD
0959973000	095-9973	7415 N BEACH DR
0970226000	097-0226	7414 N SENECA RD
0970212000	097-0212	7414 N CROSSWAY RD
0960155000	096-0155	7414 BOYD WAY
0960046000	096-0046	7413 N LONGACRE RD
0960149000	096-0149	7412 N SANTA MONICA BLV
0960041000	096-0041	7412 N LONGACRE RD
0960156000	096-0156	7412 N BOYD WAY
0970116000	097-0116	7411 N SENECA RD
0960035000	096-0035	7411 N SANTA MONICA BLV
0960157000	096-0157	7411 N BOYD WAY
0960150000	096-0150	7410 N SANTA MONICA BLVD
0960045000	096-0045	7409 N LONGACRE RD
0970198000	097-0198	7409 N LOMBARDY RD
0970216000	097-0216	7409 N CROSSWAY RD
0970227000	097-0227	7408 N SENECA RD
0970213000	097-0213	7408 N CROSSWAY RD
0960151000	096-0151	7406 N SANTA MONICA BLV
0970115000	097-0115	7405 N SENECA RD
0960044000	096-0044	7405 N LONGACRE RD
0959972000	095-9972	7405 N BEACH DR
0970197000	097-0197	7403 N LOMBARDY RD
0970228000	097-0228	7402 N SENECA RD
0970214000	097-0214	7402 N CROSSWAY RD
0960152000	096-0152	7402 N BELL RD
0970215000	097-0215	7401 N CROSSWAY RD
0969986000	096-9986	7401 N BRIDGE LN
0969989000	096-9989	7400 N BRIDGE LN
1281068000	128-1068	7385 N SENECA RD
0960007000	096-0007	7373 N SANTA MONICA BLV
1281054000	128-1054	7370 N SENECA RD
1281069000	128-1069	7365 N SENECA RD
1281053000	128-1053	7360 N SENECA RD
0970099000	097-0099	7360 N NAVAJO RD
0970100000	097-0100	7350 N NAVAJO RD
0970248000	097-0243 THRU 097-0258	7349 N SENECA RD
1281067000	128-1067	7349 N SENECA RD
0970177000	097-0177	7349 N LOMBARDY RD
0970196000	097-0196	7349 N CROSSWAY RD
0970178000	097-0178	7348 N CROSSWAY RD
0960008000	096-0008	7342 N LONGACRE RD
0969962000	096-9962	7342 N LONGACRE RD
0970176000	097-0176	7341 N LOMBARDY RD
0970195000	097-0195	7341 N CROSSWAY RD
0970101000	097-0101	7340 N NAVAJO RD
0970179000	097-0179	7340 N CROSSWAY RD
1281052000	128-1052	7338 N SENECA RD
0970102000	097-0102	7338 N NAVAJO RD
1281066000	128-1066	7337 N SENECA RD
0960009000	096-0009	7334 N LONGACRE RD
0960006000	096-0006	7333 N SANTA MONICA BLV
0970175000	097-0175	7333 N LOMBARDY RD
0970194000	097-0194	7333 N CROSSWAY RD
0970180000	097-0180	7332 N CROSSWAY RD
0969963000	096-9963	7330 N SANTA MONICA BLV
0970103000	097-0103	7330 N NAVAJO RD
0960005000	096-0005	7329 N SANTA MONICA BLV
0960010000	096-0010	7326 N LONGACRE RD
0960004000	096-0004	7325 N SANTA MONICA BLV
0970174000	097-0174	7325 N LOMBARDY RD
0970193000	097-0193	7325 N CROSSWAY RD
1281051000	128-1051	7324 N SENECA RD
0960011000	096-0011	7324 N LONGACRE RD
0970181000	097-0181	7324 N CROSSWAY RD

**VILLAGE OF FOX POINT
CHILD SAFETY ZONES MAP/LIST
670-43A**

17 of 34

TAXKEY	PARCEL_KEY	ADDRESS
0970104000	097-0104	7322 N NAVAJO RD
0960003000	096-0003	7321 N SANTA MONICA BLV
0960012000	096-0012	7320 N LONGACRE RD
0969984000	096-9984	7320 N LAKE DR
0969988001	096-9988-001	7320 N BRIDGE LN
0959971000	095-9971	7320 N BEACH DR
1281065000	128-1065	7319 N SENECA RD
0969983000	096-9983	7319 N BRIDGE LN
0970173000	097-0173	7317 N LOMBARDY RD
0970192000	097-0192	7317 N CROSSWAY RD
1281050000	128-1050	7316 N SENECA RD
0970182000	097-0182	7316 N CROSSWAY RD
0960002000	096-0002	7315 N SANTA MONICA BLV
0960013000	096-0013	7310 N LONGACRE RD
0960001000	096-0001	7309 N SANTA MONICA BLV
0970172000	097-0172	7309 N LOMBARDY RD
0970191000	097-0191	7309 N CROSSWAY RD
0970183000	097-0183	7308 N CROSSWAY RD
0959970000	095-9970	7308 N BEACH DR
0969982000	096-9982	7307 N BRIDGE LN
0959967000	095-9967	7307 N BEACH DR
0960014000	096-0014	7306 N LONGACRE RD
0960018000	096-0018	7303 N SANTA MONICA BLV
0528982001	052-8982-001	730 W DEAN RD
0969966000	096-9966	728 E JUNIPER LN
0959004000	095-9004	7275 N BEACH DR
0969987001	096-9987-001	7272 N BRIDGE LN
1281060000	128-1060	7271 N SENECA AVE
0969972006	096-9972-006	727 E DAISY LN
0969972007	096-9972-007	7267 N BRIDGE LN
0969972008	096-9972-008	7267 N BRIDGE LN
1281059000	128-1059	7261 N SENECA AVE
0969981000	096-9981	726 E DAISY LN
1281036000	128-1036	7256 N SENECA AVE
1281058000	128-1058	7255 N SENECA AVE
1281035000	128-1035	7252 N SENECA AVE
0959965000	095-9965	7252 N BEACH DR
0970094000	097-0094	7250 N NAVAJO AVE
0959963000	095-9963	7250 N BEACH DR
1281057000	128-1057	7245 N SENECA AVE
1281034002	128-1034-002	7244 N SENECA AVE
0960031000	096-0031	7242 N LONGACRE RD
0959962000	095-9962	7242 N BEACH DR
0969960000	096-9960	7241 N LONGACRE RD
0919983001	091-9983-001	7241 N LONGACRE RD
0959961000	095-9961	7240 N BEACH DR
0959010000	095-9010	7240 N BARNETT LN
0959011000	095-9011	7240 N BARNETT LN
0959953000	095-9953	7238 N BARNETT LN
0970156000	097-0156	7237 N LOMBARDY RD
0970095000	097-0095	7236 N NAVAJO AVE
0960030000	096-0030	7236 N LONGACRE RD
0970170000	097-0170	7236 N CROSSWAY RD
0959960000	095-9960	7234 N BEACH DR
0960033000	096-0033	7233 N SANTA MONICA BLV
0969970000	096-9970	7231 N BARNETT LN
0960029000	096-0029	7230 N LONGACRE RD
0969977000	096-9977	7230 N LAKE DR
0970169000	097-0169	7230 N CROSSWAY RD
0960114000	096-0114	723 E JUNIPER LN
0960019000	096-0019	7229 N SANTA MONICA BLV
0970157000	097-0157	7229 N LOMBARDY RD
0959959000	095-9959	7228 N BEACH DR
0959954003	095-9954-003	7228 N BEACH DR
0969969000	096-9969	7227 N BARNETT LN
0970168000	097-0168	7226 N CROSSWAY RD
1281056000	128-1056	7225 N SENECA AVE
0960020000	096-0020	7225 N SANTA MONICA BLV
0960028000	096-0028	7224 N LONGACRE RD
0970167000	097-0167	7224 N CROSSWAY RD
0970185000	097-0185	7223 N CROSSWAY RD

**VILLAGE OF FOX POINT
CHILD SAFETY ZONES MAP/LIST
670-43A**

18 of 34

TAXKEY	PARCEL_KEY	ADDRESS
0970158000	097-0158	7221 N LOMBARDY RD
0960042000	096-0042	7220 W RIVER BIRCH DR
0969976000	096-9976	7220 N LAKE DR
1281033001	128-1033-001	722 N BROADWAY, RM 1600
0960021000	096-0021	7219 N SANTA MONICA BLV
0970186000	097-0186	7219 N CROSSWAY RD
0960027000	096-0027	7218 N LONGACRE RD
0970166000	097-0166	7218 N CROSSWAY RD
0969968003	096-9968-003	7216 N LAKE DR
0960022000	096-0022	7215 N SANTA MONICA BLV
0960026000	096-0026	7214 N LONGACRE RD
0970159000	097-0159	7213 N LOMBARDY RD
0970187000	097-0187	7213 N CROSSWAY RD
0970165000	097-0165	7212 N CROSSWAY RD
0959958000	095-9958	7210 N BEACH DR
0969975001	096-9975-001	721 E DAISY LN
0960023000	096-0023	7209 N SANTA MONICA BLV
0970160000	097-0160	7209 N LOMBARDY
0970188000	097-0188	7209 N CROSSWAY RD
0970164000	097-0164	7208 N CROSSWAY RD
0970163000	097-0163	7206 N CROSSWAY RD
0970161000	097-0161	7205 N LOMBARDY RD
0969965000	096-9965	7205 N BARNETT LN
0970162000	097-0162	7204 N CROSSWAY RD
0960024000	096-0024	7203 N YATES RD
0970189000	097-0189	7203 N CROSSWAY RD
1299982001	129-9982-001	7200 N SANTA MONICA BLVD
1299983001	129-9983-001	7200 N SANTA MONICA BLVD
0609998000	060-9998	7200 N SANTA MONICA BLVD
0959951000	095-9951	7200 N SANTA MONICA BLV
0959964000	095-9964	7200 N SANTA MONICA BLV
0969961000	096-9961	7200 N SANTA MONICA BLV
0969985000	096-9985	7200 N SANTA MONICA BLV
0939968000	093-9968	7200 N SANTA MONICA BLV
0929996000	092-9996	7200 N SANTA MONICA BLV
0579997000	057-9997	7200 N SANTA MONICA BLV
0600121000	060-0121	7200 N SANTA MONICA BLV
0600122000	060-0122	7200 N SANTA MONICA BLV
0538984000	053-8984	7200 N SANTA MONICA BLV
0600119000	060-0119	7200 N SANTA MONICA BLV
0600120000	060-0120	7200 N SANTA MONICA BLV
0600116000	060-0116	7200 N SANTA MONICA BLV
0600117000	060-0117	7200 N SANTA MONICA BLV
0600118000	060-0118	7200 N SANTA MONICA BLV
0600030000	060-0030	7200 N SANTA MONICA BLV
0548995000	054-8995	7200 N SANTA MONICA BLV
0929990000	092-9990	7200 N SANTA MONICA BLV
1319983000	131-9983	7200 N SANTA MONICA BLV
1299965000	129-9965	7200 N SANTA MONICA BLV
0960025000	096-0025	7200 N LONGACRE RD
0969967000	096-9967	7200 N LAKE DR
1281032000	128-1032	7194 N SENECA AVE
1281031000	128-1031	7186 N SENECA AVE
1281030000	128-1030	7180 N SENECA AVE
0969980000	096-9980	718 E DAISY LN
1281012000	128-1012	7171 N SENECA AVE
1281029000	128-1029	7170 N SENECA AVE
1281028000	128-1028	7164 N SENECA AVE
1281011000	128-1011	7163 N SENECA AVE
1281010000	128-1010	7161 N SENECA AVE
1281027000	128-1027	7156 N SENECA AVE
1290007000	129-0007	7150 N YATES RD
0960115000	096-0115	715 E JUNIPER ST
1281026000	128-1026	7142 N SENECA AVE
1290001000	129-0001	7140 N LONGACRE RD
1290006000	129-0006	7137 N SANTA MONICA BLV
1281117000	128-1117	7132 N CROSSWAY RD
1290005000	129-0005	7131 N SANTA MONICA BLV
1281116000	128-1116	7131 N LOMBARDY RD
0918987000	091-8987	7130 W RIVER BIRCH DR
1290009000	129-0009	7129 N LONGACRE RD

**VILLAGE OF FOX POINT
CHILD SAFETY ZONES MAP/LIST
670-43A**

19 of 34

TAXKEY	PARCEL_KEY	ADDRESS
1290002000	129-0002	7128 N LONGACRE RD
0960118000	096-0118	7126 N LAKE DR
1281118000	128-1118	7126 N CROSSWAY RD
1290010000	129-0010	7125 N LONGACRE RD
1281115000	128-1115	7125 N LOMBARDY RD
1290003000	129-0003	7122 N LONGACRE RD
1299004000	129-9004	7121 N BARNETT LN
1290008000	129-0008	7120 N YATES RD
1281119000	128-1119	7120 N CROSSWAY RD
1281075000	128-1075	7119 N CROSSWAY RD
1290011000	129-0011	7117 N LONGACRE RD
1290014000	129-0014	7115 N SANTA MONICA BLV
1281114000	128-1114	7115 N LOMBARDY RD
1281076000	128-1076	7115 N FAIRCHILD CIR
0960119000	096-0119	7114 N LAKE DR
1281120000	128-1120	7114 N CROSSWAY RD
1290012000	129-0012	7113 N LONGACRE RD
1281113000	128-1113	7111 N LOMBARDY RD
1281077000	128-1077	7111 N FAIRCHILD CIR
1290024000	129-0024	7110 N YATES RD
1290004000	129-0004	7110 N LONGACRE RD
1281121000	128-1121	7110 N CROSSWAY
0959008000	095-9008	7110 N BARNETT LN
0969978000	096-9978	711 E DAISY LN
0960159000	096-0159	711 E CALUMET RD
1290015000	129-0015	7109 N SANTA MONICA BLVD
1290013000	129-0013	7109 N LONGACRE RD
1281112000	128-1112	7107 N LOMBARDY RD
1281078000	128-1078	7107 N FAIRCHILD CIR
1281098000	128-1098	7107 N CROSSWAY RD
1281111000	128-1111	7105 N LOMBARDY RD
1281122000	128-1122	7104 N CROSSWAY RD
1281079000	128-1079	7103 N FAIRCHILD CIR
1281109000	128-1109	7103 N CROSSWAY RD
1281110000	128-1110	7101 N YATES RD
1281099000	128-1099	7100 N FAIRCHILD CIR
1281123000	128-1123	7100 N CROSSWAY RD
0540373001	054-0373-001	710 E WAHNER PL
0239990002	023-9990-002	707 W GLENCOE PLACE
0929993000	092-9993	707 E BRADLEY RD
1281080000	128-1080	7061 N FAIRCHILD CIR
1281138000	128-1138	7060 N YATES RD
1281100000	128-1100	7058 N FAIRCHILD CIR
1281081000	128-1081	7057 N FAIRCHILD CIR
1281108000	128-1108	7055 N CROSSWAY RD
1281139000	128-1139	7053 N LOMBARDY RD
1281101000	128-1101	7052 N FAIRCHILD CIR
1290023000	129-0023	7050 N LOMBARDY RD
1281124000	128-1124	7050 N CROSSWAY RD
1281140000	128-1140	7047 N LOMBARDY RD
1281107000	128-1107	7047 N CROSSWAY RD
1281084000	128-1084	7045 FAIRCHILD CIR
1290022000	129-0022	7044 N LOMBARDY RD
1281085000	128-1085	7041 N FAIRCHILD CIR
1281125000	128-1125	7040 N CROSSWAY RD
0548994000	054-8994	704 E DEAN RD
1281126000	128-1126	7039 N YATES RD
1281137000	128-1137	7038 N YATES RD
1290021000	129-0021	7038 N LOMBARDY RD
1290107000	129-0107	7037 N LOMBARDY RD
1281102000	128-1102	7036 N FAIRCHILD CIR
1281087000	128-1087	7033 N FAIRCHILD CIR
1281106000	128-1106	7033 N CROSSWAY RD
1281136000	128-1136	7032 N YATES RD
1290020000	129-0020	7032 N LOMBARDY RD
0929992000	092-9992	703 E BRADLEY RD
1281088000	128-1088	7029 N FAIRCHILD CIR
1281018000	128-1018	7028 N SENECA AVE
1281103000	128-1103	7028 N FAIRCHILD CIR
1281135000	128-1135	7028 N CLAIR CT
1281001000	128-1001	7027 N SENECA AVE

**VILLAGE OF FOX POINT
CHILD SAFETY ZONES MAP/LIST
670-43A**

20 of 34

TAXKEY	PARCEL_KEY	ADDRESS
1290019000	129-0019	7026 N LOMBARDY RD
1281089000	128-1089	7025 N FAIRCHILD CIR
1281104000	128-1104	7024 N FAIRCHILD CIR
1281134000	128-1134	7022 N CLAIR CT
1281090000	128-1090	7021 N YATES RD
1290103000	129-0103	7021 N LOMBARDY CT
1281017000	128-1017	7020 N SENECA AVE
1290018000	129-0018	7020 N LOMBARDY RD
1281105000	128-1105	7020 N FAIRCHILD CIR
1281133000	128-1133	7018 N CLAIR CT
1290102000	129-0102	7017 N LOMBARDY CT
1280519000	128-0519	7014 N NAVAJO AVE
1290017000	129-0017	7014 N LOMBARDY RD
1281132000	128-1132	7014 N CLAIR CT
1281131000	128-1131	7010 N YATES RD
1290016000	129-0016	7008 N LOMBARDY RD
1281091000	128-1091	7001 N YATES RD
0600240000	060-0239 THRU 060-0321	700 WATERS EDGE RD APT 21
0969979000	096-9979	700 E DAISY LN
0531015000	053-1015	6969 N BARNETT LN
1299976000	129-9976	6938 N SANTA MONICA BLV
1299968000	129-9968	6936 N YATES RD
1288000000	128-8000	6935 N YATES RD
1299967000	129-9967	6930 N YATES RD
0910066000	091-0066	6924 PLEASANT HILL RD
1299966000	129-9966	6924 N YATES RD
1280582000	128-0582	6923 N SENECA AVE
1299000000	129-9000	6920 N YATES RD
1280584000	128-0584	6920 N SENECA AVE
1299001000	129-9001	6916 N YATES RD
1287993002	128-7993-002	6911 N YATES RD
1299009000	129-9009	6902 N YATES RD
1290130000	129-0130	6842 N REYNARD RD
1290134000	129-0134	6837 N SANTA MONICA BLVD
1299963000	129-9963	6836 N YATES RD
1290129000	129-0129	6836 N REYNARD RD
1299964000	129-9964	6835 N REYNARD RD
1290135000	129-0135	6831 N SANTA MONICA BLV
1299961000	129-9961	6831 N REYNARD RD
1290027000	129-0027	6831 N LAKE DR
1299962000	129-9962	6830 N YATES RD
1290128000	129-0128	6830 N REYNARD RD
1290136000	129-0136	6825 N SANTA MONICA BLV
1299959000	129-9959	6824 N YATES RD
1290127000	129-0127	6824 N REYNARD RD
1299960000	129-9960	6823 N REYNARD RD
1299958000	129-9958	6820 N YATES RD
1290137000	129-0137	6819 N SANTA MONICA BLV
1290026000	129-0026	6819 N LAKE DR
1290126000	129-0126	6818 N REYNARD RD
1299957000	129-9957	6817 N REYNARD RD
1299955000	129-9955	6814 N YATES RD
1290138000	129-0138	6813 N SANTA MONICA BLV
1299956000	129-9956	6811 N REYNARD RD
1299954000	129-9954	6810 N YATES RD
1290139000	129-0139	6807 N SANTA MONICA BLVD
1299953000	129-9953	6807 N REYNARD RD
1290124000	129-0124	6806 N RAYNERD
1287001000	128-7001	6801 N YATES RD
1288005000	128-8005	6801 N YATES RD
1290140000	129-0140	6801 N SANTA MONICA BLVD
1299952000	129-9952	6801 N REYNARD RD
1299951000	129-9951	6800 N YATES RD
1290123000	129-0123	6800 N REYNARD RD
1310081000	131-0081	6775 N REYNARD RD
1310069000	131-0069	6770 N YATES RD
1310068000	131-0068	6770 N REYNARD RD
1310080000	131-0080	6767 N REYNARD RD
1310054000	131-0054	6765 N HOLLY CT
1310070000	131-0070	6760 N YATES RD
1310055000	131-0055	6759 N HOLLY CT

**VILLAGE OF FOX POINT
CHILD SAFETY ZONES MAP/LIST
670-43A**

21 of 34

TAXKEY	PARCEL_KEY	ADDRESS
1310079000	131-0079	6757 N SANTA MONICA BLV
1310071000	131-0071	6750 N YATES RD
0619999004	061-9999-004	675 W DEAN RD
1310078000	131-0078	6747 N SANTA MONICA BLV
1310056000	131-0056	6747 N HOLLY CT
1310066000	131-0066	6746 N HOLLY CT
1310057000	131-0057	6741 N HOLLY CT
1310072000	131-0072	6740 N YATES RD
1310077000	131-0077	6737 N SANTA MONICA BLVD
1310065000	131-0065	6732 N HOLLY CT
1310073000	131-0073	6730 N YATES RD
1310058000	131-0058	6729 N HOLLY CT
1310076000	131-0076	6727 N SANTA MONICA BLV
1310074000	131-0074	6720 N YATES RD
1310059000	131-0059	6717 N HOLLY CT
1310018000	131-0018	6715 N LAKE DR
1310063000	131-0063	6714 N HOLLY CT
1310060000	131-0060	6711 N HOLLY CT
1310062000	131-0062	6708 N HOLLY CT
1310075000	131-0075	6707 N SANTA MONICA BLV
1310061000	131-0061	6705 N HOLLY CT
1310019000	131-0019	6701 N LAKE DR
1288949000	128-8949	6700 N PRT WASHINGTON RD
1310034000	131-0034	6620 N SANTA MONICA BLV
1329989000	132-9989	6620 N BIRCH HILL CT
1310008000	131-0008	6615 N LAKE DR
1310009000	131-0009	6609 N LAKE DR
1329990000	132-9990	6608 N BIRCH HILL CT
1329993000	132-9993	6607 N BIRCH HILL CT
1329992000	132-9992	6601 N BIRCH HILL CT
1329991003	132-9991-003	6600 N BIRCH HILL CT
1329987000	132-9987	6475 N SANTA MONICA BLV
1329986000	132-9986	6465 N SANTA MONICA BLV
1319995000	131-9995	6448 N LAKE DR
1329985000	132-9985	6445 N SANTA MONICA BLVD
1310045000	131-0045	6445 N LAKE DR
1329984000	132-9984	6443 N SANTA MONICA BLV
1319984000	131-9984	6441 N LAKE DR
1319985000	131-9985	6440 N SANTA MONICA BLV
1319994000	131-9994	6440 N LAKE DR
1329983000	132-9983	6439 N SANTA MONICA BLV
1319988000	131-9988	6439 N LAKE DR
1319986000	131-9986	6438 N SANTA MONICA BLVD
1329982000	132-9982	6435 N SANTA MONICA BLVD
1329981000	132-9981	6433 N SANTA MONICA BLV
1319987000	131-9987	6430 N SANTA MONICA BLVD
1319993000	131-9993	6430 N LAKE DR
1329980000	132-9980	6429 N SANTA MONICA BLVD
1310100000	131-0100	6428 N SANTA MONICA BLV
1319992000	131-9992	6424 N LAKE DR
1310082000	131-0082	6421 N LAKE DR
1310091000	131-0091	6421 N BERKELEY BLVD
1310099000	131-0099	6420 N SANTA MONICA BLV
1319991000	131-9991	6420 N LAKE DR
1310090000	131-0090	6420 N BERKELEY BLVD
1310083000	131-0083	6419 N LAKE DR
1310092000	131-0092	6417 N BERKELEY BLVD
1310089000	131-0089	6416 N BERKELEY BLVD
1310084000	131-0084	6415 N LAKE DR
1310093000	131-0093	6415 N BERKELEY
1310098000	131-0098	6414 N SANTA MONICA BLV
1310094000	131-0094	6413 N BERKELEY BLVD
1310088000	131-0088	6412 N BERKELEY BLVD
1319990000	131-9990	6410 N LAKE DR
1310097000	131-0097	6408 N SANTA MONICA BLV
1310087000	131-0087	6406 N BERKELEY BLVD
1310086000	131-0086	6405 N LAKE DR
1310095000	131-0095	6405 N BERKELEY BLVD
1329976000	132-9976	6401 N SANTA MONICA BLVD
1319989000	131-9989	6400 N LAKE DR
1281130000	128-1130	6400 N LAKE DR

**VILLAGE OF FOX POINT
CHILD SAFETY ZONES MAP/LIST
670-43A**

22 of 34

TAXKEY	PARCEL_KEY	ADDRESS
1640001000	164-0001	6375 N LAKE DR
1638978000	163-8978	6374 N PORT WASHINGTON RD
1640062000	164-0062	6370 N LAKE DR
1640018000	164-0018	6368 N SANTA MONICA BLVD
1640002000	164-0002	6367 N LAKE DR
1640010000	164-0010	6367 N BERKELEY BLVD
1640007000	164-0007	6364 N BERKELEY BLVD
1640028001	164-0028-001	6362 N BERKELEY BLVD
1640011000	164-0011	6361 N BERKELEY BLVD
1640017000	164-0017	6360 N SANTA MONICA BLVD
1640063000	164-0063	6360 N LAKE DR
1640006000	164-0006	6360 N BERKELEY BLVD
1630062000	163-0062	6359 N BAY RIDGE AVE
1630061000	163-0061	6358 N BAY RIDGE AVE
1630063000	163-0063	6355 N BAY RIDGE AVE
1640004000	164-0004	6353 N LAKE DR
1640012000	164-0012	6353 N BERKELEY BLVD
1640005000	164-0005	6352 N BERKELEY BLVD
1630060000	163-0060	6352 N BAY RIDGE AVE
1640016000	164-0016	6350 N SANTA MONICA BLVD
1640064000	164-0064	6350 N LAKE DR
1630064000	163-0064	6349 N BAY RIDGE AVE
1640043000	164-0043	6345 N LAKE DR
1640015000	164-0015	6344 N SANTA MONICA BLVD
1640041000	164-0041	6344 N BERKELEY BLVD
1630059000	163-0059	6344 N BAY RIDGE AVE
1640013000	164-0013	6343 N BERKELEY BLVD
1640065000	164-0065	6340 N LAKE DR
1630065000	163-0065	6339 N BAY RIDGE AVE
1640024000	164-0024	6338 N SANTA MONICA BLVD
1640042000	164-0042	6336 N BERKELEY BLVD
1640044000	164-0044	6335 N LAKE DR
1640014000	164-0014	6335 N BERKELEY BLVD
1630058000	163-0058	6334 N BAY RIDGE AVE
1640066000	164-0066	6330 N LAKE DR
1640020000	164-0020	6329 N BERKELEY BLVD
1630066000	163-0066	6329 N BAY RIDGE AVE
1640025000	164-0025	6325 N LAKE DR
1630057000	163-0057	6324 N BAY RIDGE AVE
1640021000	164-0021	6323 N BERKELEY BLVD
1640023000	164-0023	6322 N SANTA MONICA BLVD
1640067000	164-0067	6320 N LAKE DR
1630067000	163-0067	6319 N BAY RIDGE AVE
1640026000	164-0026	6317 N LAKE DR
1640022000	164-0022	6316 N SANTA MONICA BLVD
1640027001	164-0027-001	6316 N BERKELEY BLVD
1630056000	163-0056	6316 N BAY RIDGE AVE
1640046000	164-0046	6311 N LAKE DR
1640031000	164-0031	6311 N BERKELEY BLVD
1630068000	163-0068	6311 N BAY RIDGE AVE
1640029000	164-0029	6310 N SANTA MONICA BLVD
1640068000	164-0068	6310 N LAKE DR
1640045000	164-0045	6310 N BERKELEY BLVD
1630055000	163-0055	6308 N BAY RIDGE AVE
1640047000	164-0047	6305 N LAKE DR
1630069000	163-0069	6303 N BAY RIDGE AVE
1640048001	164-0048-001	6301 N LAKE DR
1640030000	164-0030	6300 N SANTA MONICA BLVD
1640049000	164-0049	6300 N BERKELEY BLVD
1630054000	163-0054	6300 N BAY RIDGE AVE
1640074001	164-0074-001	6271 N LAKE DR
1630080000	163-0080	6271 N BAY RIDGE AVE
1630088000	163-0088	6270 N LYDELL AVE
1630072000	163-0072	6270 N BAY RIDGE AVE
1640124000	164-0124	6266 N SANTA MONICA BLVD
1640050000	164-0050	6266 N BERKELEY BLVD
1630081000	163-0081	6265 N BAY RIDGE AVE
1630089000	163-0089	6264 N LYDELL AVE
1630082000	163-0082	6261 N BAY RIDGE AVE
1640123000	164-0123	6260 N SANTA MONICA BLVD
1640069000	164-0069	6260 N LAKE DR

**VILLAGE OF FOX POINT
CHILD SAFETY ZONES MAP/LIST
670-43A**

23 of 34

TAXKEY	PARCEL_KEY	ADDRESS
1640075000	164-0075	6259 N LAKE DR
1640114000	164-0114	6259 N BERKELEY BLVD
1640051000	164-0051	6258 N BERKELEY BLVD
1630083000	163-0083	6257 N BAY RIDGE AVE
1630075000	163-0075	6256 N BAY RIDGE AVE
1640122000	164-0122	6252 N SANTA MONICA BLVD
1640115000	164-0115	6251 N BERKELEY BLVD
1640079000	164-0079	6250 N BERKELEY BLVD
1630076000	163-0076	6250 N BAY RIDGE AVE
1640121000	164-0121	6244 N SANTA MONICA BLVD
1640116000	164-0116	6243 N BERKELEY BLVD
1640052000	164-0052	6242 N BERKELEY BLVD
1640076000	164-0076	6241 N LAKE DR
1640120000	164-0120	6238 N SANTA MONICA BLVD
1640117000	164-0117	6237 N BERKELEY BLVD
1640119000	164-0119	6232 N SANTA MONICA BLVD
1640078000	164-0078	6232 N BERKELEY BLVD
1640118000	164-0118	6231 N BERKELEY BLVD
1640033000	164-0033	6226 N SANTA MONICA BLVD
0939941000	093-9941	622 N WATER ST
0939939001	093-9939-001	622 N WATER ST
0939940001	093-9940-001	622 N WATER ST
0609986000	060-9986	614 W BROWN DEER RD
0548009000	054-8009	610 E DEAN RD
0590052000	059-0052	610 E BRADLEY RD
0959968000	095-9968	608 NEW YORK AVE
0538992003	053-8992-003	6048 N 76TH ST
1321009000	132-1009	6030 N IRONWOOD LN
0600005000	060-0005	600 A B DATA DR
1290133000	129-0133	591 E FOXDALE RD
1281144000	128-1142 THRU 128-1144	5909 N MILW RIVER PKWY
1281143000	128-1142 THRU 128-1144	5909 N MILW RIVER PKWY
1290122000	129-0122	590 E FOX DALE RD
0939982000	093-9982	5850 N KENT AVE
0540032000	054-0032	5834 N RIVER FOREST DR
1290132000	129-0132	581 E FOX DALE RD
1290121000	129-0121	580 E FOX DALE RD
1640061000	164-0061	5723 N SANTA MONICA BLVD
1290131000	129-0131	571 E FOX DALE RD
1290120000	129-0120	570 E FOX DALE RD
1290119000	129-0119	560 E FOX DALE CT
0538989001	053-8989-001	555 W BROWN DEER RD #220
0538990001	053-8990-001	555 W BROWN DEER RD #171
0911000000	091-1000	552 W FRANSEE LN
1290118000	129-0118	548 E FOX DALE CT
0911001000	091-1001	538 W FRANSEE LN
0911009000	091-1009	538 W CALUMET RD
0911005000	091-1005	537 W FRANSEE LN
1290117000	129-0117	536 E FOX DALE CT
1321064000	132-1064	5358 WOODLAND DR
0978002000	097-8002	535 W CALUMET RD
1329500000	132-9500	5300 N MARLBOROUGH DR
0531012001	053-1012-001	525 W BERGEN DR
1290116000	129-0116	524 E FOX DALE CT
0911003000	091-1003	520 W FRANSEE LN
0911008000	091-1008	520 W CALUMET RD
0978979000	097-8979	520 W BAYFIELD AVE
0929977000	092-9977	520 E MACARTHUR RD
0929970000	092-9970	520 E CALUMET RD
0911006000	091-1006	519 W FRANSEE LN
0590303000	059-0303	5169 N HOLLYWOOD AVE
0600012000	060-0012	515 W DEAN CT
0978981000	097-8981	515 W CALUMET RD
0590048000	059-0048	515 E DEAN RD
0540107000	054-0107	514 E DEAN RD
0960017000	096-0017	514 E COMMUNITY PL
0600011000	060-0011	513 W DEAN CT
0960032000	096-0032	513 E COMMUNITY PL
1290115000	129-0115	512 E FOX DALE CT
0600010000	060-0010	511 W DEAN CT
0929962000	092-9962	511 E MACARTHUR RD

**VILLAGE OF FOX POINT
CHILD SAFETY ZONES MAP/LIST
670-43A**

24 of 34

TAXKEY	PARCEL_KEY	ADDRESS
0531004000	053-1004	510 W DEAN RD
0929961000	092-9961	510 E MACARTHUR RD
0960016000	096-0016	510 E COMMUNITY PL
0929969000	092-9969	510 E CALUMET RD
0600009000	060-0009	509 W DEAN CT
0540108000	054-0108	508 E DEAN RD
0960015000	096-0015	508 E COMMUNITY PL
0600008000	060-0008	507 W DEAN CT
0600007000	060-0007	505 W DEAN CT
0600006000	060-0006	503 W DEAN RD
0978967000	097-8967	503 W CALUMET RD
0590049000	059-0049	503 E DEAN RD
0590036000	059-0036	502 E SPOONER RD
0929968000	092-9968	502 E CALUMET RD
0600311000	060-0239 THRU 060-0321	5018 N LARKIN ST
0978974000	097-8974	501 W BAYFIELD AVE
0978968000	097-8968	500 W BAYFIELD AVE
1290114000	129-0114	500 E FOX DALE CT
0531076000	053-1076	4972 S 23RD ST
0600238000	060-0199 THRU 060-0238	496 W WILLOW CT
0600237000	060-0199 THRU 060-0238	494 W WILLOW CT
0600236000	060-0199 THRU 060-0238	492 W WILLOW CT
0600235000	060-0199 THRU 060-0238	490 W WILLOW CT
0600234000	060-0199 THRU 060-0238	488 W WILLOW CT
0600233000	060-0199 THRU 060-0238	486 W WILLOW CT
0600232000	060-0199 THRU 060-0238	484 W WILLOW CT
0600231000	060-0199 THRU 060-0238	482 W WILLOW CT
0929956000	092-9956	480 E MACARTHUR RD
0929011000	092-9011	480 E CALUMET RD
0600230000	060-0199 THRU 060-0238	476 W WILLOW CT
1310064000	131-0064	4759 W WOODLAWN CT
0600229000	060-0199 THRU 060-0238	474 W WILLOW CT
0600228000	060-0199 THRU 060-0238	472 W WILLOW CT
0600227000	060-0199 THRU 060-0238	470 W WILLOW CT
1290113000	129-0113	470 E FOX DALE CT
0600226000	060-0199 THRU 060-0238	468 W WILLOW CT
0600225000	060-0199 THRU 060-0238	466 W WILLOW CT
0600224000	060-0199 THRU 060-0238	464 W WILLOW CT
0600223000	060-0199 THRU 060-0238	462 W WILLOW CT
0959980000	095-9980	4560 W BEACH RD
1290112000	129-0112	454 E FOX DALE CT
0600222000	060-0199 THRU 060-0238	452 W WILLOW CT
0960096000	096-0096	451 7TH ST S W
0600221000	060-0199 THRU 060-0238	450 W WILLOW CT
0531003000	053-1003	450 W DEAN RD
0600220000	060-0199 THRU 060-0238	448 W WILLOW CT
1290111000	129-0111	448 E FOX DALE CT
0600219000	060-0199 THRU 060-0238	446 W WILLOW CT
0978966000	097-8966	445 W CALUMET RD
0600218000	060-0199 THRU 060-0238	444 W WILLOW CT
0600217000	060-0199 THRU 060-0238	442 W WILLOW CT
0978973000	097-8973	441 W BAYFIELD AVE
0920029000	092-0029	4406 W RIVER WILLOWS CT
0600216000	060-0199 THRU 060-0238	440 W WILLOW CT
0978969000	097-8969	440 W BAYFIELD AVE
0600215000	060-0199 THRU 060-0238	438 W WILLOW CT
0600214000	060-0199 THRU 060-0238	436 W WILLOW CT
0600213000	060-0199 THRU 060-0238	434 W WILLOW CT
0600212000	060-0199 THRU 060-0238	432 W WILLOW CT
0531002000	053-1002	432 W DEAN RD
0600211000	060-0199 THRU 060-0238	430 W WILLOW CT #430
1310010000	131-0010	426 E APPLE TREE RD
0600299000	060-0239 THRU 060-0321	4258 W WILLOW CT UNIT 226
0600251000	060-0239 THRU 060-0321	425 WILLOW CT UNIT 113
0600252000	060-0239 THRU 060-0321	425 W WILLOW CT-#114
0600295000	060-0239 THRU 060-0321	425 W WILLOW CT UNIT 222
0600289000	060-0239 THRU 060-0321	425 W WILLOW CT UNIT 210
0600285000	060-0239 THRU 060-0321	425 W WILLOW CT UNIT 206
0600282000	060-0239 THRU 060-0321	425 W WILLOW CT UNIT 203
0600277000	060-0239 THRU 060-0321	425 W WILLOW CT UNIT 152
0600255000	060-0239 THRU 060-0321	425 W WILLOW CT UNIT 124

**VILLAGE OF FOX POINT
CHILD SAFETY ZONES MAP/LIST
670-43A**

25 of 34

TAXKEY	PARCEL_KEY	ADDRESS
0600321000	060-0239 THRU 060-0321	425 W WILLOW CT # 254
0600288000	060-0239 THRU 060-0321	425 W WILLOW CT # 209
0600253000	060-0239 THRU 060-0321	425 W WILLOW CT 121
0600320000	060-0239 THRU 060-0321	425 W WILLOW CT #253
0600319000	060-0239 THRU 060-0321	425 W WILLOW CT #252
0600318000	060-0239 THRU 060-0321	425 W WILLOW CT #251
0600317000	060-0239 THRU 060-0321	425 W WILLOW CT #250
0600316000	060-0239 THRU 060-0321	425 W WILLOW CT #249
0600315000	060-0239 THRU 060-0321	425 W WILLOW CT #248
0600314000	060-0239 THRU 060-0321	425 W WILLOW CT #247
0600313000	060-0239 THRU 060-0321	425 W WILLOW CT #246
0600312000	060-0239 THRU 060-0321	425 W WILLOW CT #245
0600310000	060-0239 THRU 060-0321	425 W WILLOW CT #243
0600309000	060-0239 THRU 060-0321	425 W WILLOW CT #242
0600308000	060-0239 THRU 060-0321	425 W WILLOW CT #241
0600307000	060-0239 THRU 060-0321	425 W WILLOW CT #234
0600305000	060-0239 THRU 060-0321	425 W WILLOW CT #232
0600304000	060-0239 THRU 060-0321	425 W WILLOW CT #231
0600302000	060-0239 THRU 060-0321	425 W WILLOW CT #229
0600301000	060-0239 THRU 060-0321	425 W WILLOW CT #228
0600300000	060-0239 THRU 060-0321	425 W WILLOW CT #227
0600298000	060-0239 THRU 060-0321	425 W WILLOW CT #225
0600297000	060-0239 THRU 060-0321	425 W WILLOW CT #224
0600296000	060-0239 THRU 060-0321	425 W WILLOW CT #223
0600294000	060-0239 THRU 060-0321	425 W WILLOW CT #221
0600293000	060-0239 THRU 060-0321	425 W WILLOW CT #214
0600292000	060-0239 THRU 060-0321	425 W WILLOW CT #213
0600291000	060-0239 THRU 060-0321	425 W WILLOW CT #212
0600290000	060-0239 THRU 060-0321	425 W WILLOW CT #211
0600287000	060-0239 THRU 060-0321	425 W WILLOW CT #208
0600286000	060-0239 THRU 060-0321	425 W WILLOW CT #207
0600284000	060-0239 THRU 060-0321	425 W WILLOW CT #205
0600283000	060-0239 THRU 060-0321	425 W WILLOW CT #204
0600281000	060-0239 THRU 060-0321	425 W WILLOW CT #202
0600280000	060-0239 THRU 060-0321	425 W WILLOW CT #201
0600278000	060-0239 THRU 060-0321	425 W WILLOW CT #153
0600276000	060-0239 THRU 060-0321	425 W WILLOW CT #151
0600275000	060-0239 THRU 060-0321	425 W WILLOW CT #150
0600274000	060-0239 THRU 060-0321	425 W WILLOW CT #149
0600273000	060-0239 THRU 060-0321	425 W WILLOW CT #148
0600272000	060-0239 THRU 060-0321	425 W WILLOW CT #147
0600271000	060-0239 THRU 060-0321	425 W WILLOW CT #146
0600270000	060-0239 THRU 060-0321	425 W WILLOW CT #145
0600269000	060-0239 THRU 060-0321	425 W WILLOW CT #144
0600268000	060-0239 THRU 060-0321	425 W WILLOW CT #143
0600267000	060-0239 THRU 060-0321	425 W WILLOW CT #142
0600263000	060-0239 THRU 060-0321	425 W WILLOW CT #132
0600262000	060-0239 THRU 060-0321	425 W WILLOW CT #131
0600260000	060-0239 THRU 060-0321	425 W WILLOW CT #129
0600259000	060-0239 THRU 060-0321	425 W WILLOW CT #128
0600258000	060-0239 THRU 060-0321	425 W WILLOW CT #127
0600257000	060-0239 THRU 060-0321	425 W WILLOW CT #126
0600256000	060-0239 THRU 060-0321	425 W WILLOW CT #125
0600254000	060-0239 THRU 060-0321	425 W WILLOW CT #123
0600250000	060-0239 THRU 060-0321	425 W WILLOW CT #112
0600249000	060-0239 THRU 060-0321	425 W WILLOW CT #111
0600248000	060-0239 THRU 060-0321	425 W WILLOW CT #110
0600247000	060-0239 THRU 060-0321	425 W WILLOW CT #109
0600244000	060-0239 THRU 060-0321	425 W WILLOW CT #106
0600243000	060-0239 THRU 060-0321	425 W WILLOW CT #105
0600242000	060-0239 THRU 060-0321	425 W WILLOW CT #104
0600241000	060-0239 THRU 060-0321	425 W WILLOW CT #103
0600239000	060-0239 THRU 060-0321	425 W WILLOW CT #101
1310001001	131-0001-001	425 E APPLE TREE RD
1321007000	132-1007	421 E LLOYD ST
1310011000	131-0011	420 E APPLE TREE RD
0600204000	060-0199 THRU 060-0238	419 W WILLOW TER
0600210000	060-0199 THRU 060-0238	418 W WILLOW CT
0600203000	060-0199 THRU 060-0238	417 W WILLOW TER
0590050000	059-0050	417 E DEAN RD
0600209000	060-0199 THRU 060-0238	416 W WILLOW CT

**VILLAGE OF FOX POINT
CHILD SAFETY ZONES MAP/LIST
670-43A**

26 of 34

TAXKEY	PARCEL_KEY	ADDRESS
1290109000	129-0109	416 E FOX DALE CT
0540109000	054-0109	416 E DEAN RD
0531018001	053-1018-001	415 W BERGEN DR
0599998000	059-9998	414 E SPOONER RD
1310020000	131-0020	414 E DAPHNE RD
1310012000	131-0012	414 E APPLE TREE RD
0590051000	059-0051	413 E DEAN RD
1310004000	131-0004	413 E APPLE TREE RD
0599997000	059-9997	412 E SPOONER RD
0540110000	054-0110	412 E DEAN RD
0600202000	060-0199 THRU 060-0238	411 W WILLOW TER
1299972000	129-9972	411 E GREEN TREE RD
1310017000	131-0017	411 E DAPHNE RD
1299973002	129-9973-002	410 E GREEN TREE
0929010000	092-9010	410 E CALUMET RD
1310013000	131-0013	410 E APPLE TREE RD
0600201000	060-0199 THRU 060-0238	409 W WILLOW TER
0590091000	059-0091	409 E DEAN RD
0600207000	060-0199 THRU 060-0238	408 W WILLOW CT
0540111000	054-0111	408 E DEAN RD
1310021000	131-0021	408 E DAPHNE RD
1310005000	131-0005	407 E APPLE TREE RD
1299973001	129-9973-001	406 E GREEN TREE RD
0960105000	096-0105	405 E MACARTHUR RD
0929946000	092-9946	405 E MACARTHUR RD
0590092000	059-0092	405 E DEAN RD
1310016000	131-0016	405 E DAPHNE RD
1310014000	131-0014	404 E APPLE TREE RD
0600200000	060-0199 THRU 060-0238	403 W WILLOW TER
1310006000	131-0006	403 E APPLE TREE RD
0600206000	060-0199 THRU 060-0238	402 W WILLOW CT
1310022000	131-0022	402 E DAPHNE RD
0600199000	060-0199 THRU 060-0238	401 W WILLOW TER
1299971000	129-9971	401 E GREEN TREE RD
0600205000	060-0199 THRU 060-0238	400 W WILLOW CT
1319982000	131-9982	400 W MADISON ST
1329975000	132-9975	400 W MADISON ST
1310035000	131-0035	400 W MADISON ST
0531001000	053-1001	400 W DEAN RD
0929945000	092-9945	400 E MCARTHUR RD
1281127000	128-1127	400 E GREEN TREE RD
1290108000	129-0108	400 E FOX DALE CT
0540112000	054-0112	400 E DEAN RD
1310023000	131-0023	400 E DAPHNE RD
1310024000	131-0024	390 E DAPHNE RD
0600031000	060-0031	385 W DEAN RD
1310015000	131-0015	385 E DAPHNE RD
0600048000	060-0048	380 W NOKOMIS CT
0929944000	092-9944	380 E MACARTHUR RD
1310025000	131-0025	380 E DAPHNE RD
0929943000	092-9943	375 E MACARTHUR RD
1310003000	131-0003	3742 CHURCH RD BOX 192
0579998000	057-9998	3737 N SHERMAN BLVD
1310026000	131-0026	370 E DAPHNE RD
0531034000	053-1034	363 W BERGEN DR
0600047000	060-0047	360 W NOKOMIS CT
0531038000	053-1038	360 W DEAN RD
0531033002	053-1033-002	360 W BERGEN DR
0919001000	091-9001	360 E MACARTHUR RD
1310027000	131-0027	360 E DAPHNE RD
0609999001	060-9999-001	355 W NOKOMIS CT
0600032000	060-0032	355 W DEAN RD
0220213000	022-0213	353 LAUREL AVE
1310028000	131-0028	350 E DAPHNE RD
1310044000	131-0044	343 E ACACIA RD
0600046000	060-0046	340 W NOKOMIS CT
0531131000	053-1131	340 W INDIAN CREEK CT
0531141000	053-1141	340 W DEAN RD
1310029000	131-0029	340 E DAPHNE
1310037000	131-0037	340 E ACACIA RD
0600265000	060-0239 THRU 060-0321	3340 PEBBLE BEACH CT

**VILLAGE OF FOX POINT
CHILD SAFETY ZONES MAP/LIST
670-43A**

27 of 34

TAXKEY	PARCEL_KEY	ADDRESS
0531132000	053-1132	333 W INDIAN CREEK CT
1310038000	131-0038	332 E ACACIA RD
0531035000	053-1035	331 W BERGEN DR
1640009000	164-0009	331 E SCHOOL RD
0911010000	091-1010	330 W WELLS ST
0531031000	053-1031	330 W BERGEN DR
1310030000	131-0030	330 E DAPHNE RD
1321002000	132-1002	3285 WETZEL LN
1310039000	131-0039	328 E ACACIA RD
0600049000	060-0049	325 W NOKOMIS CT
0600033000	060-0033	325 W DEAN RD
0970030000	097-0030	325 W BAYFIELD RD
1310049002	131-0049-002	325 E ACACIA RD
1310040000	131-0040	324 E ACACIA RD
0600050000	060-0050	321 W NOLOMIS COUT
0970033000	097-0033	321 W BAYFIELD RD
0929919000	092-9919	3209 N SHEPARD AVE
1299002000	129-9002	320 E FOX DALE RD
1310031000	131-0031	320 E DAPHNE RD
0929936000	092-9936	319 E MACARTHUR RD
1310041000	131-0041	318 E ACACIA RD
1299970000	129-9970	317 E GREEN TREE RD
1310049001	131-0049-001	317 E ACACIA RD
0970043000	097-0043	316 W BAYFIELD RD
0540113000	054-0113	316 E DEAN RD
0929930000	092-9930	316 E CALUMET RD
0970034000	097-0034	315 W BAYVIELD RD
0590162000	059-0162	315 E SPOONER RD
1299008000	129-9008	315 E FOX DALE RD
0590189000	059-0189	315 E DEAN RD
1310007000	131-0007	315 E DAPHNE RD
0590201000	059-0201	314 E SPOONER RD
1281128000	128-1128	314 E GREEN TREE RD
1288975000	128-8975	313 W GREEN TREE RD
0540114000	054-0114	312 E DEAN RD
1310042000	131-0042	312 E ACACIA RD
0970035000	097-0035	311 W BAYFIELD RD
1310050000	131-0050	311 E ACACIA RD
1310032000	131-0032	310 E DAPHNE RD
0929931000	092-9931	310 E CALUMET RD
0590161000	059-0161	309 E SPOONER RD
0531106001	053-1106-001	308 W BERGEN CT
0970044000	097-0044	308 W BAYFIELD RD
0590176000	059-0176	308 E WILLOW RD
1281129000	128-1129	308 E GREEN TREE RD
0540115000	054-0115	308 E DEAN RD
1288976000	128-8976	307 W GREEN TREE RD
0970036000	097-0036	307 W BAYFIELD RD
0600126000	060-0126	306 S PIERSON AVE
0538992404	053-8992-404	305 W BERGEN CT
0590188000	059-0188	305 E DEAN RD
0960098000	096-0098	305 E CALUMET RD
1310052000	131-0052	305 E ACACIA RD
1310051000	131-0051	305 E ACACIA RD
1310096000	131-0096	304 E SCHOOL RD
0538992402	053-8992-402	303 W SUBURBAN DR
0590177000	059-0177	302 E WILLOW RD
1310043000	131-0043	302 E ACACIA RD
0531133000	053-1133	301 W INDIAN CREEK CT
0600034000	060-0034	301 W DEAN RD
0531036000	053-1036	301 W BERGEN DR
1640019000	164-0019	301 E SCHOOL RD
0538992401	053-8992-401	300 W SUBURBAN DR
0600045000	060-0045	300 W NOKOMIS CT
0531130000	053-1130	300 W INDIAN CREEK CT
0910057000	091-0057	300 W DUNWOOD RD
0531140000	053-1140	300 W DEAN RD
0531030000	053-1030	300 W BERGEN DR
0600044000	060-0044	280 W NOKOMIS CT
0531129000	053-1129	280 W INDIAN CREEK CT
0531139000	053-1139	280 W DEAN RD

**VILLAGE OF FOX POINT
CHILD SAFETY ZONES MAP/LIST
670-43A**

28 of 34

TAXKEY	PARCEL_KEY	ADDRESS
1310085000	131-0085	2777 ALLEN PKWY #1600
0531107000	053-1107	270 W SUBURBAN DR
0600035000	060-0035	265 W DEAN RD
0531108000	053-1108	260 W SUBURBAN CT
0609991000	060-9991	260 W SEEBOTH ST
0609990000	060-9990	260 W SEEBOTH ST
0538983000	053-8983	260 W SEEBOTH ST
0538978000	053-8978	260 W SEEBOTH ST
0538982000	053-8982	260 W SEEBOTH ST
0538979000	053-8979	260 W SEBOTH ST
0600043000	060-0043	260 W NOKOMIS CT
0939987000	093-9987	260 E HIGHLAND AVE #401
0531088000	053-1088	257 W SUBURBAN DR
0531134000	053-1134	257 W INDIAN CREEK CT
0531075000	053-1075	257 W BERGEN DR
1321001000	132-1001	252 W MOUNT ROYAL RD
0531109000	053-1109	250 W SUBURBAN CT
1281142000	128-1142 THRU 128-1144	250 W COVENTRY CT STE 300
0531087000	053-1087	250 W BERGEN DR
0600123000	060-0123	245 W CHEROKEE CIR
1280572000	128-0572	243 W FOX DALE RD
0600279000	060-0239 THRU 060-0321	2426 PAWNEE DR
0978978000	097-8978	2401 NW 23RD ST STE 1D
0600129001	060-0129-001	240 W WILLOW RD
0531110000	053-1110	240 W SUBURBAN CT
0531128000	053-1128	240 W INDIAN CREEK CT
1280573000	128-0573	240 W FOX DALE RD
0910070000	091-0070	240 W DUNWOOD RD
0531138000	053-1138	240 W DEAN RD
0600020000	060-0020	240 W CHEROKEE CIR
0531089000	053-1089	239 W SUBURBAN DR
1630073000	163-0073	2362 MEETING PL
1630074000	163-0074	2362 MEETING PL
0600036000	060-0036	235 W DEAN RD
1288985000	128-8985	234 W FOX DALE RD
1288977000	128-8977	231 W GREEN TREE RD
0979009000	097-9009	231 W CALUMET RD
1281071000	128-1071	231 E FOX DALE RD
0531126000	053-1126	230 W SUBURBAN CT
0600042000	060-0042	230 W NOKOMIS CT
1280574000	128-0574	230 W FOX DALE RD
0531106002	053-1106-002	230 W BERGEN CT
0919005000	091-9005	230 E MACARTHUR RD
0531135000	053-1135	229 W INDIAN CREEK CT
1280571000	128-0571	229 W FOX DALE RD
1321073000	132-1073	229 W BRENTWOOD LN
1321061000	132-1061	228 W BRENTWOOD LN
1321067000	132-1067	227 W CLOVERNOOK LN
0220200000	022-0200	226 W BROWN DEER RD
0600124002	060-0124-002	225 W CHEROKEE CIR
0600261000	060-0239 THRU 060-0321	2239 N LINCOLN AVE UNIT F-2
0600086000	060-0086	222 E WILLOW RD
0531090000	053-1090	221 W SUBURBAN DR
0979010000	097-9010	221 W CALUMET RD
0530015000	053-0015 AND 053-0016	221 W BROWN DEER RD
0531157000	053-1157 AND 053-1158	221 W BROWN DEER RD
1321074000	132-1074	221 W BRENTWOOD LN
0600096000	060-0096	221 E SPOONER RD
1329988000	132-9988	221 E CLOVERNOOK LN
0531125000	053-1125	220 W SUBURBAN CT
1280575000	128-0575	220 W FOX DALE RD
0600021000	060-0021	220 W CHEROKEE CIR
1321062000	132-1062	220 W BRENTWOOD LN
0531105000	053-1105	220 W BERGEN CT
1281092000	128-1092	220 E GREEN TREE RD
1287993003	128-7993-003	220 E FOX DALE RD
1329998000	132-9998	220 E CLOVERNOOK LN
1321020000	132-1020	219 W MT ROYAL RD
1321014000	132-1014	219 W DAPHNE RD
0600085000	060-0085	218 E WILLOW RD
0600104000	060-0104	218 E SPOONER RD

**VILLAGE OF FOX POINT
CHILD SAFETY ZONES MAP/LIST
670-43A**

29 of 34

TAXKEY	PARCEL_KEY	ADDRESS
0600078000	060-0078	217 E WILLOW RD
0600097000	060-0097	217 E SPOONER RD
1280570000	128-0570	215 W FOX DALE RD
0531158000	053-1157 AND 053-1158	215 W BROWN DEER RD
1321075000	132-1075	215 W BRENTWOOD LN
0600098000	060-0098	215 E CHEROKEE CIR
1321003000	132-1003	214 W MOUNT ROYAL RD
0600084000	060-0084	214 E WILLOW RD
0600103000	060-0103	214 E SPOONER RD
1329997000	132-9997	214 E CLOVERNOOK LN
0590202000	059-0202	2136 N PALMER ST
0600079000	060-0079	213 E WILLOW RD
1321042000	132-1042	212 W CLOVERNOOK LN
0531124000	053-1124	210 W SUBURBAN DR
1280576000	128-0576	210 W FOX DALE CT
1321063000	132-1063	210 W BRENTWOOD LN
0531104000	053-1104	210 W BERGEN CT
1329991004	132-9991-004	210 S WATER ST # 421
0970184000	097-0184	210 E MALL RD
1281093000	128-1093	210 E GREEN TREE RD
0910091000	091-0091	210 E CALUMET RD
1321066000	132-1066	209 W CLOVERNOOK LN
0600099000	060-0099	209 E CHEROKEE CIR
1321028000	132-1028	208 W APPLE TREE RD
1329996000	132-9996	208 E CLOVERNOOK LN
0530010000	053-0009 AND 053-0010	207 W BROWN DEER RD
0531152000	053-1151 AND 053-1152	207 W BROWN DEER RD
1321076000	132-1076	207 W BRENTWOOD LN
1287999000	128-7999	207 E GREEN TREE RD
0970171000	097-0171	206 E MALL RD
1321021000	132-1021	205 W MOUNT ROYAL RD
1288978000	128-8978	205 W GREEN TREE RD
1321013000	132-1013	205 W DAPHNE RD
0970155000	097-0155	205 E MALL RD
0970140000	097-0140	205 E CALUMET RD
0910092000	091-0092	204 E CALUMET RD
0531091000	053-1091	203 W SUBURBAN DR
1287998000	128-7998	203 E GREEN TREE RD
0600128001	060-0128-001	202 W WILLOW RD
1321004000	132-1004	202 W MOUNT ROYAL RD
1280577000	128-0577	202 W FOX DALE CT
0229976000	022-9976	202 W BROWN DEER RD
0531018002	053-1018-002	2012 RIOS CT
0531136000	053-1136	201 W INDIAN CREEK CT
0600037000	060-0037	201 W DEAN RD
0531151000	053-1151 AND 053-1152	201 W BROWN DEER RD
1321077000	132-1077	201 W BRENTWOOD LN
0531077000	053-1077	201 W BERGEN DR
1281072000	128-1072	201 E FOX DALE RD
0531123000	053-1123	200 W SUBURBAN DR
0600041000	060-0041	200 W NOKOMIS CT
0531127000	053-1127	200 W INDIAN CREEK CT
0910069000	091-0069	200 W DUNWOOD RD
0531137000	053-1137	200 W DEAN RD
0600022000	060-0022	200 W CHEROKEE CIR
0531103000	053-1103	200 W BERGEN CT
0600029000	060-0029	200 E CHEROKEE CIR
0531041000	053-1041	200 E BASSE RD, STE 100
1288003000	128-8003	2 SCIENCE CT
1287997000	128-7997	199 E GREEN TREE RD
0960117000	096-0117	1978 BIG CYPRESS BLVD
0918007000	091-8007	1958 N WOODLAND LN
1321078000	132-1078	193 W BRENTWOOD LN
1321065000	132-1065	192 W BRENTWOOD LN
0531092000	053-1092	191 W SUBURBAN DR
1321041000	132-1041	190 W CLOVERNOOK LN
1281094000	128-1094	190 E GREEN TREE RD
1321079000	132-1079	187 W BRENTWOOD LN
0589998000	058-9998	1861 E FOX LN
0589995000	058-9995	1849 E FOX LN
0589994000	058-9994	1821 E FOX LN

**VILLAGE OF FOX POINT
CHILD SAFETY ZONES MAP/LIST
670-43A**

30 of 34

TAXKEY	PARCEL_KEY	ADDRESS
0579995000	057-9995	1820 E FOX LN
0600051001	060-0051-001	1816 W QUAIL MEADOW CT
0558983000	055-8983	1812 E DEAN RD
0589991000	058-9991	1811 E FOX LN
0589999000	058-9999	1811 E DEAN RD
0579994000	057-9994	1810 E FOX LN
0589990000	058-9990	1801 E FOX LN
0579987000	057-9987	1801 E FOX LN
0579993000	057-9993	1800 E FOX LN
0910068000	091-0068	180 W DUNWOOD RD
0600028000	060-0028	180 E CHEROKEE CIR
1321048000	132-1048	179 W CLOVERNOOK LN
0558984000	055-8984	1750 E DEAN RD
1290125000	129-0125	175 N HARBOR DR APT 606
1287996000	128-7996	175 E GREEN TREE RD
0531093000	053-1093	173 W SUBURBAN DR
0531078000	053-1078	173 W BERGEN DR
0589948000	058-9948	1721 E FOX LN
0531102000	053-1102	172 W BERGEN DR
0589989000	058-9989	1718 E FOX LN
0589949000	058-9949	1717 E FOX LN
0589988000	058-9988	1712 E FOX LN
0558985000	055-8985	1712 E DEAN RD
0589950000	058-9950	1711 E FOX LN
0589997001	058-9997-001	1711 E DEAN RD
1321049000	132-1049	171 W CLOVERNOOK LN
1321050000	132-1050	171 W CLOVERNOOK LN
1281073000	128-1073	171 E FOX DALE RD
0589987000	058-9987	1708 E FOX LN
0589951000	058-9951	1707 E FOX LN
0589986000	058-9986	1700 E FOX LN
0558986000	055-8986	1700 E DEAN RD
0600023000	060-0023	170 W CHEROKEE CIR
1281095000	128-1095	170 E GREEN TREE RD
1287992000	128-7992	170 E FOX DALE RD
0600080000	060-0080	169 E WILLOW RD
1321039000	132-1039	168 W CLOVERNOOK LN
0600083000	060-0083	168 E WILLOW RD
0600102000	060-0102	168 E SPOONER
0600208000	060-0199 THRU 060-0238	1676 N FRANKLIN PL
0600303000	060-0239 THRU 060-0321	1676 N FRANKLIN PL
0220212001	022-0212-001	1665 N WATER ST
0579996003	057-9996-003	1661 N WATER STE 509
1321051000	132-1051	165 W CLOVERNOOK LN
0911004000	091-1004	165 W CANYON CREST RD STE 230
0600081000	060-0081	165 E WILLOW RD
0600100000	060-0100	165 E CHEROKEE CIR
0600082000	060-0082	164 E WILLOW RD
0600101000	060-0101	164 E SPOONER RD
0558987000	055-8987	1620 E DEAN RD
1281070000	128-1070	1616 N RHODES ST
0580061000	058-0061	1615 E DEAN RD
0600245000	060-0239 THRU 060-0321	1615 CRICKETWOOD CIR
0558988000	055-8988	1612 E DEAN RD
0580001000	058-0001	1610 E FOX LN
0580013000	058-0013	1601 E DEAN RD
0531086000	053-1086	160 W INDIAN CREEK CT
0540017000	054-0017	160 W END AVE APT 23J
0910067000	091-0067	160 W DUNWOOD RD
0589947001	058-9947-001	1562 E GOODRICH LN
0589004001	058-9004-001	1560 E GOODRICH LN
1321027000	132-1027	1551 E CUMBERLAND BLVD
0531094000	053-1094	155 W SUBURBAN DR
1321052000	132-1052	155 W CLOVERNOOK LN
0531079000	053-1079	155 W BERGEN DR
0531101000	053-1101	154 W BERGEN DR
0558990000	055-8990	1524 E DEAN RD
1321022000	132-1022	151 W MOUNT ROYAL RD
0600038000	060-0038	151 W DEAN RD
0920004000	092-0004	1506 S ADAMS AVE 107
0600024000	060-0024	150 W CHEROKEE CIR

**VILLAGE OF FOX POINT
CHILD SAFETY ZONES MAP/LIST
670-43A**

31 of 34

TAXKEY	PARCEL_KEY	ADDRESS
0910034000	091-0034	14949 JUNEAU BLVD
0600246000	060-0239 THRU 060-0321	14908 SUNDIAL PL
0939949000	093-9949	1482 E LILAC LN
0939948000	093-9948	1479 E LILAC LN
1280569000	128-0569	147 W FOX DALE RD
1321053000	132-1053	147 W CLOVERNOOK LN
0939947000	093-9947	1469 E LILAC LN
1321005000	132-1005	144 W MOUNT ROYAL RD
1321025000	132-1025	144 W CLOVERNOOK LN
0530004000	053-0004	143 W BROWN DEER RD
0930003000	093-0003	1413 E GOODRICH CT
1321012000	132-1012	141 W DAPHNE RD
0930002000	093-0002	1407 E GOODRICH CT
0590320000	059-0320	14060 WILLOW GLEN CT #128
0930001000	093-0001	1401 E GOODRICH CT
1638979000	163-8979	1400 DOUGLAS, STOP 1640
1329000000	132-9000	1400 DOUGLAS, STOP 1640
0531085000	053-1085	140 W INDIAN CREEK CT
1280578000	128-0578	140 W FOX DALE CT
0531074000	053-1074	140 W DEAN RD
1281096000	128-1096	140 E GREEN TREE RD
0600027000	060-0027	140 E CHEROKEE CIR
1321054000	132-1054	139 W CLOVERNOOK LN
1281074000	128-1074	139 E GOOD HOPE RD
0531095000	053-1095	137 W SUBURBAN DR
0531080000	053-1080	137 W BERGEN DR
0590183000	059-0183	1366 INDIAN SPRING DR
1290110000	129-0110	13625 W BURLEIGH RD #3
1329977001	132-9977-001	1360 N PROSPECT AVE
1329978001	132-9978-001	1360 N PROSPECT AVE
1329501000	132-9501	1360 N PROSPECT AVE
1630003000	163-0003	1360 N PROSPECT AVE
1329979000	132-9979	1360 N PROSPECT AVE
1630004000	163-0004	1360 N PROSPECT AVE
1630005000	163-0005	1360 N PROSPECT AVE
0531100000	053-1100	136 W BERGEN DR
0970190000	097-0190	136 E MALL RD
0531071000	053-1071	135 W INDIAN CREEK CT
1287995000	128-7995	135 E GREEN TREE RD
1288983000	128-8983	135 E GREEN TREE RD
1329994000	132-9994	135 E CLOVERNOOK LN
1280579000	128-0579	134 W FOX DALE CT
1321023000	132-1023	133 W MOUNT ROYAL RD
1321006000	132-1006	132 W MOUNT ROYAL RD
1329995000	132-9995	132 E CLOVERNOOK
0589967000	058-9967	1314 E GOODRICH LN
1321055001	132-1055-001	131 W CLOVERNOOK LN
0589968000	058-9968	1304 E GOODRICH LN
1280518000	128-0518	130 W GREEN TREE RD
1288984000	128-8984	130 E FOX DALE RD
1280568000	128-0568	129 W FOX DALE RD
0600135000	060-0135	129 W CHEROKEE CIR
0970123000	097-0123	129 W CALUMET RD
0978982000	097-8982	12831 NW SHORELAND DR
1288979000	128-8979	127 W GREEN TREE RD
1280565000	128-0565	127 E FOX DALE RD
1281038000	128-1038	124 E MALL RD
1321011000	132-1011	123 W DAPHNE RD
1321056000	132-1056	123 W CLOVERNOOK LN
0600136000	060-0136	123 W CHEROKEE CIR
1321040000	132-1040	123 W APPLE TREE RD
1280580000	128-0580	122 W FOX DALE RD
0589969000	058-9969	1213 E GOODRICH LN
0970093000	097-0093	121 W MALL RD
1288982000	128-8982	121 E GREEN TREE RD
0979001000	097-9001	121 E CALUMET RD
0589973000	058-9973	1208 E GOODRICH LN
0589979000	058-9979	1207 E FOX LN
0970106000	097-0106	120 W MALL RD
0531084000	053-1084	120 W INDIAN CREEK CT
0978999000	097-8999	120 W GOOD HOPE RD

**VILLAGE OF FOX POINT
CHILD SAFETY ZONES MAP/LIST
670-43A**

32 of 34

TAXKEY	PARCEL_KEY	ADDRESS
0531073000	053-1073	120 W DEAN RD
0600025000	060-0025	120 W CHEROKEE CIR
1281097000	128-1097	120 E GREEN TREE RD
0531096000	053-1096	119 W SUBURBAN DR
0531081000	053-1081	119 W BERGEN DR
0970245000	097-0243 THRU 097-0258	11830 N PHEASANT CT
0920031000	092-0031	11805 N PT WASHINGTON RD
0531120000	053-1120	118 W SUBURBAN DR
0531099000	053-1099	118 W BERGEN DR
0979002000	097-9002	1177 E ANZA DR
1281000000	128-1000	116 W GREEN TREE RD
1288980000	128-8980	115 W GREEN TREE RD
1321026000	132-1026	114 W APPLE TREE RD
1280567000	128-0567	113 W FOX DALE RD
0538986000	053-8986	11200 W PLANK CT
0589970000	058-9970	1119 E GOODRICH LN
0589980000	058-9980	1117 E FOX LN
0589972000	058-9972	1112 E GOODRICH LN
0939955000	093-9955	1111 E LILAC LN
0589971000	058-9971	1111 E GOODRICH LN
0559999000	055-9999	1111 E BROWN DEER RD
0569998000	056-9998	1111 E BROWN DEER RD
1321024000	132-1024	111 W MOUNT ROYAL RD
0538992002	053-8992-002	111 W MONROE ST, 13W
0531072000	053-1072	111 W INDIAN CREEK CT
1321010000	132-1010	111 W DAPHNE RD
1321057001	132-1057-001	111 W CLOVERNOOK LN
0600137000	060-0137	111 W CHEROKEE CIR
0939956000	093-9956	1109 E LILAC LN
0929877000	092-9877	1107 E LILAC LN
0929878000	092-9878	1105 E LILAC LN
0539994002	053-9994-002	11045 TOWNE SQUARE RD
0539995004	053-9995-004	11045 TOWNE SQUARE RD
0539995003	053-9995-003	11045 TOWNE SQUARE RD
0520006001	052-0006-001	11045 TOWNE SQUARE RD
0960113000	096-0113	1100 W ESTATES DR, APT# 5115
0531145000	053-1145	110 W KRAUSE PL
1281016000	128-1016	110 E GREEN TREE RD
1280583000	128-0583	110 E FOX DALE RD
1321000000	132-1000	110 E CLOVERNOOK LN
1281037000	128-1037	109 E MALL RD
0959985000	095-9985	1087 E THORN LN
0918998005	091-8998-005	10840 W ROGERS ST
0959986000	095-9986	1081 E THORN LN
0959984000	095-9984	1080 E THORN LN
1281055000	128-1055	108 W GOOD HOPE RD
1280581000	128-0581	108 W FOX DALE RD
0910107000	091-0107	108 E CALUMET RD
0600053000	060-0053	10700 W RESEARCH DR STE 200
0959983000	095-9983	1070 E THORN LN
1288981000	128-8981	107 E GREEN TREE RD
1280566000	128-0566	107 E FOX DALE RD
0959002000	095-9002	1060 E THORN LN
1321008000	132-1008	106 W MOUNT ROYAL RD
1281061000	128-1061	106 W MALL RD
0600264000	060-0239 THRU 060-0321	10520 N BAEHR RD STE Q
0959006001	095-9006-001	1046 E THORN LN
0520011000	052-0011	10345 N PORT WASH #175
0590221000	059-0221	1020 E QUARLES PL
0600141000	060-0141	102 W WILLOW RD
0910121000	091-0121	102 W CALUMET RD
0590220000	059-0220	1016 E QUARLES PL
0590217000	059-0217	1015 E QUARLES PL
0590223000	059-0223	1015 E FOX LN
0600167000	060-0167	101 W WILLOW RD
1281013001	128-1013-001	101 W GOOD HOPE RD
1281013000	128-1013	101 W GOOD HOPE RD
0910115000	091-0115	101 W DUNWOOD RD
1321058000	132-1058	101 E CLOVERNOOK LN
0918984000	091-8984	10010 N LA CRESTA DR
0590219000	059-0219	1000 E QUARLES PL

**VILLAGE OF FOX POINT
CHILD SAFETY ZONES MAP/LIST
670-43A**

TAXKEY	PARCEL_KEY	ADDRESS
0590214000	059-0214	1000 E BRADLEY RD
0531119000	053-1119	100 W SUBURBAN DR
0531083000	053-1083	100 W INDIAN CREEK CT
0531098000	053-1098	100 W BERGEN DR
0600157000	060-0157	100 E WILLOW RD
1281015000	128-1015	100 E GREEN TREE RD
0600026000	060-0026	100 E CHEROKEE CIR
0950005002	095-0005-002	
0959966000	095-9966	
0959000003	095-9000-003	
0609994000	060-9994	
	ROAD RESERVATION	
0540374000	054-0374	
0540393000	054-0393	
0540387000	054-0387	
0540386000	054-0386	
0540391000	054-0391	
0540287002	054-0287-002	
0540296001	054-0296-001	
0540235000	054-0235	
0540234000	054-0234	
0540245000	054-0245	
0540215000	054-0215	
0540379000	054-0379	
0540392000	054-0392	
0540233000	054-0233	
0540204000	054-0204	
0540232000	054-0232	
0540218000	054-0218	
0540388000	054-0388	
0540380000	054-0380	
0540382002	054-0382-002	
0540381000	054-0381	
0540249000	054-0249	
0540247000	054-0247	
0540208000	054-0208	
0540243000	054-0243	
0540259000	054-0259	
0540257000	054-0257	
0540222000	054-0222	
0540273000	054-0273	
1630002000	163-0002	
1630071000	163-0071	
1630049000	163-0049	
1640008000	164-0008	
1310033000	131-0033	
1630001000	163-0001	
1639992000	163-9992	
1640003000	164-0003	
1640032000	164-0032	
1630070000	163-0070	
	ROAD.RESERVATION	
0229984000	022-9984	
0229986001	022-9986-001	
0229986002	022-9986-002	
0538993001	053-8993-001	
0220137000	022-0137	
0220199000	022-0199	
0530009000	053-0009 AND 053-0010	
0530016000	053-0015 AND 053-0016	
0229990019	022-9990-019	
0229990020	022-9990-020	
0220211000	022-0211	
0220202000	022-0202	
0239988000	023-9988	
0538987002	053-8987-002	
0531017000	053-1017	
0220214000	022-0214	
0919981000	091-9981	
1299974001	129-9974-001	
1299975001	129-9975-001	

VILLAGE OF FOX POINT
CHILD SAFETY ZONES MAP/LIST
670-43A

TAXKEY	PARCEL_KEY	ADDRESS
1287994002	128-7994-002	
1287994003	128-7994-003	